


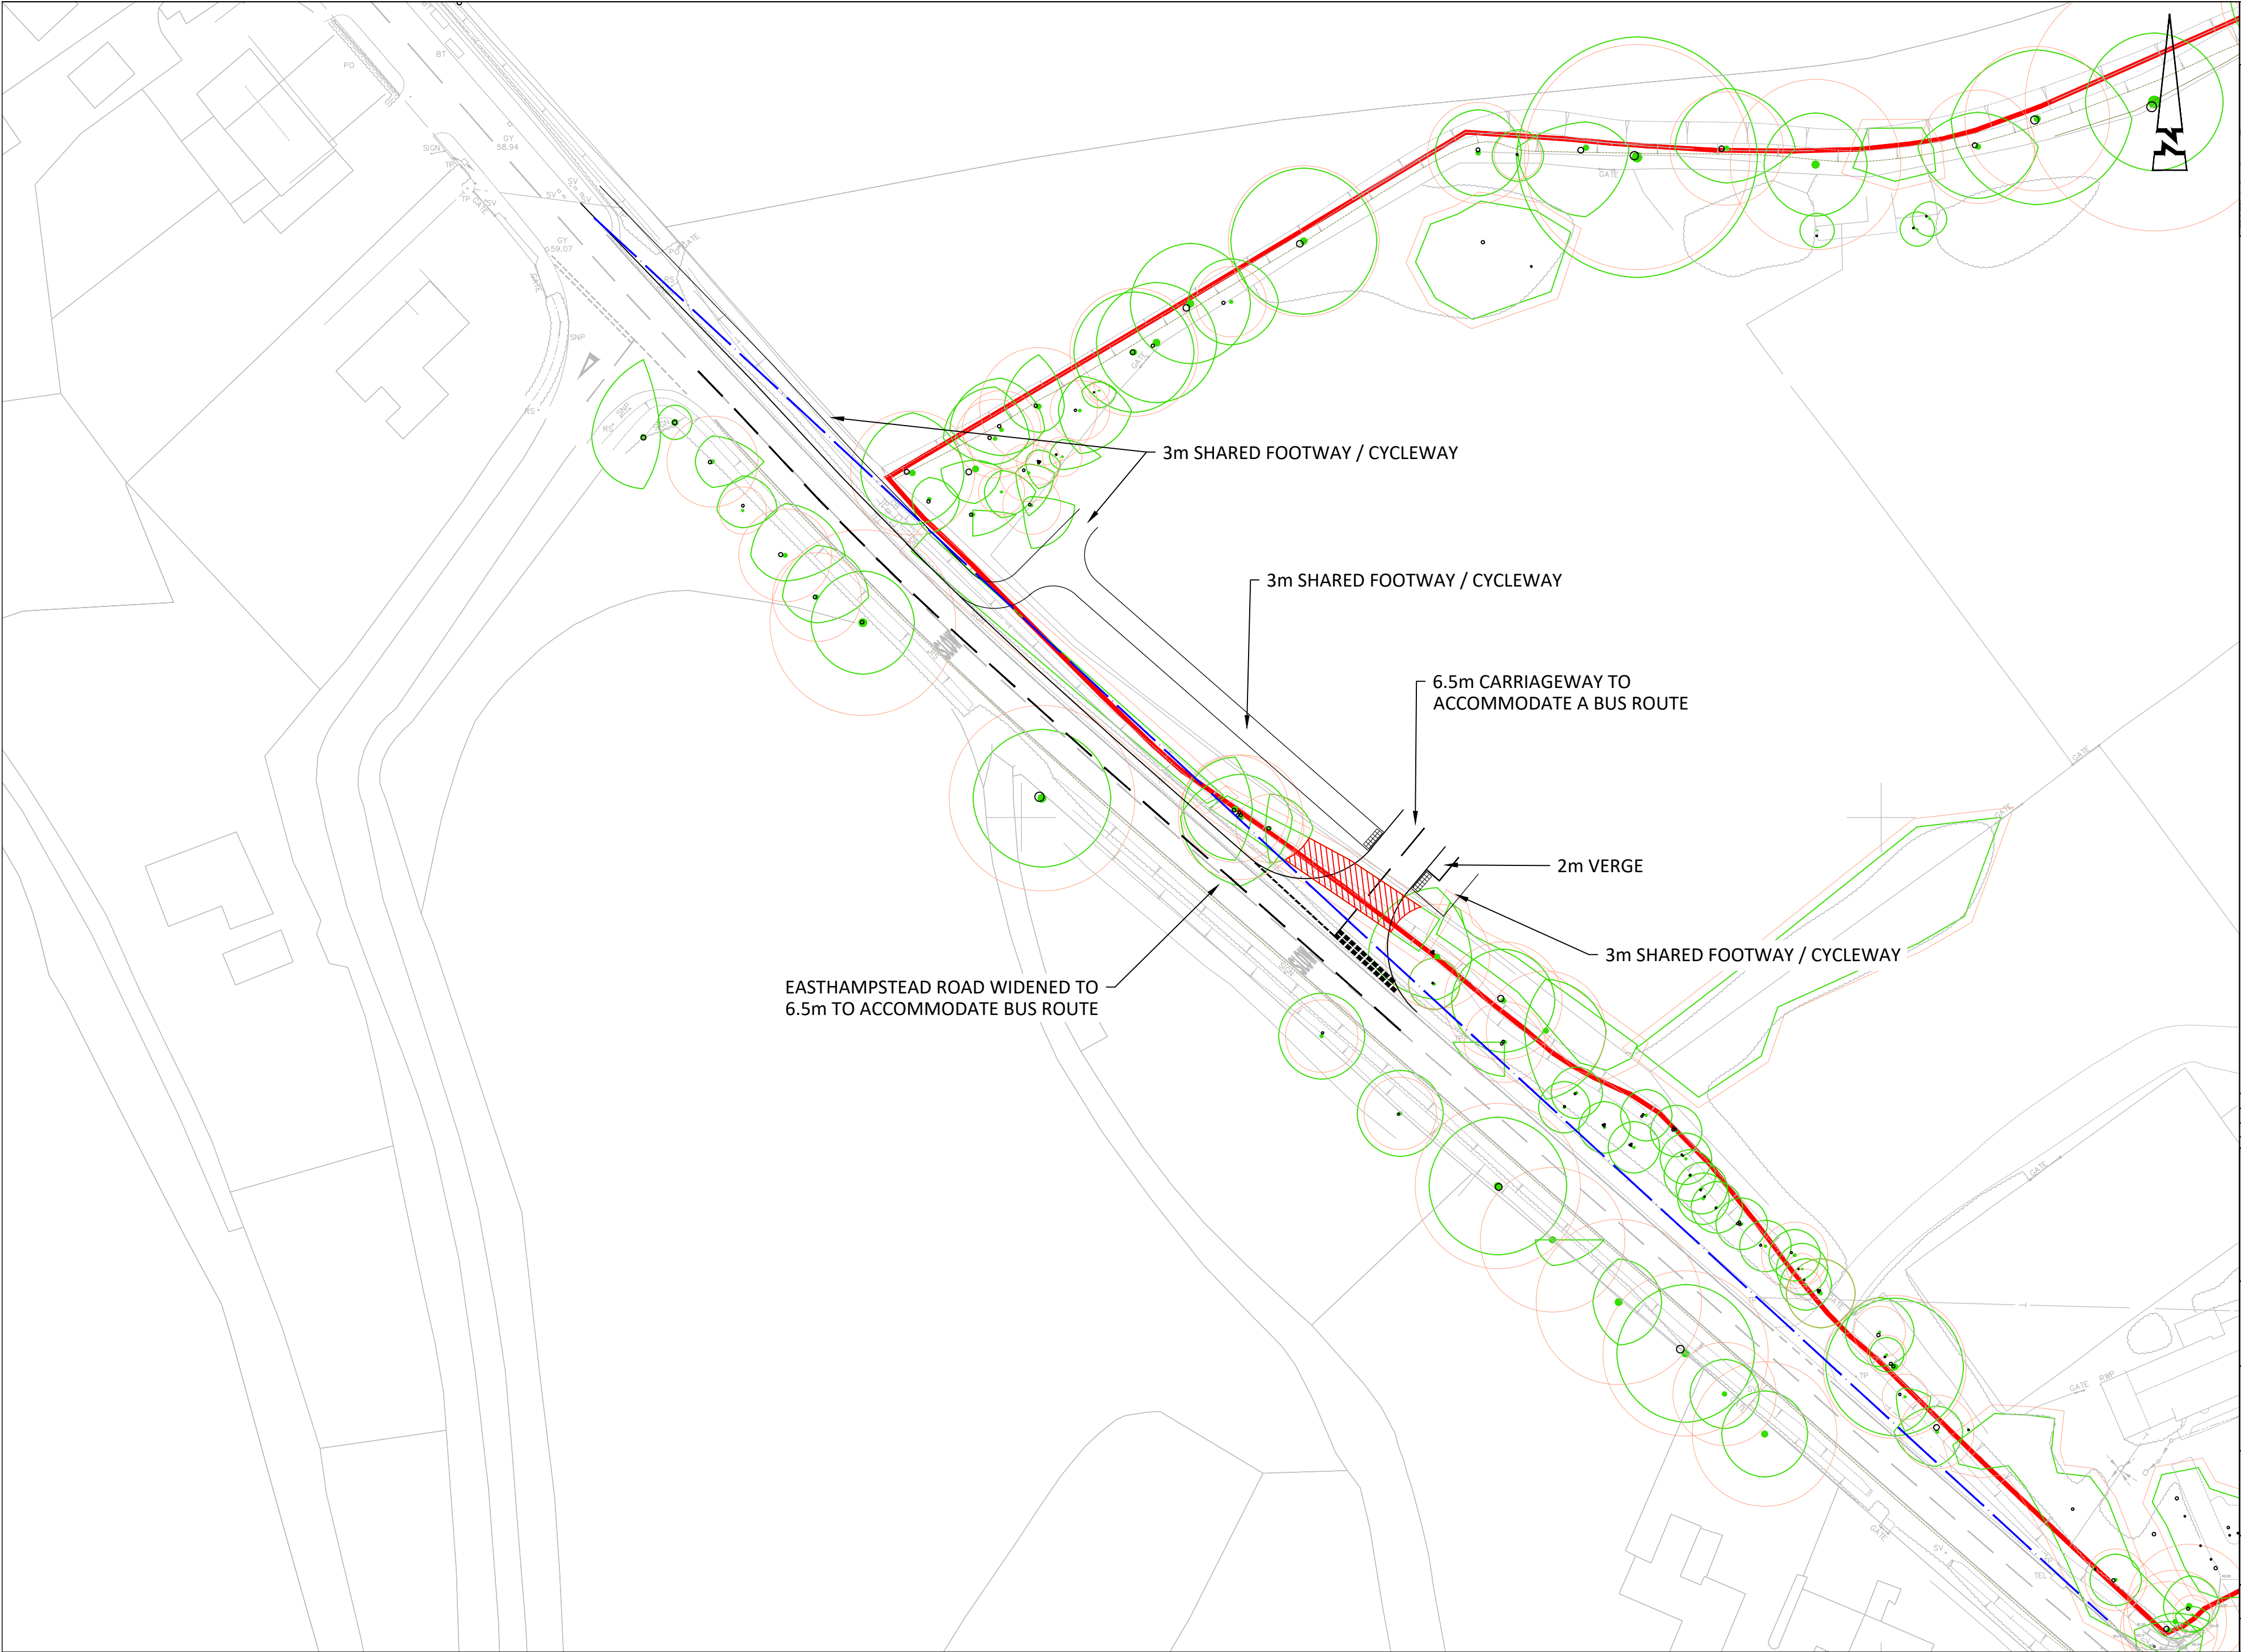

© ABLEY LETCHFORD PARTNERSHIP LTD.
This drawing should not be reproduced without consent.

KEY

- SITE BOUNDARY
- 2.4m X 120m VISIBILITY SPY
- VEGETATION TO BE REMOVED

PS	07.23	MINOR AMENDMENTS TO CYCLEWAY	TDM	PJ
P2	02.23	MINOR AMENDMENTS	TDM	NB
P1	02.23	FIRST ISSUE	TDM	NB
Rev	Date	Description	Drawn	Checked

AL

P

ABLEY LETCHFORD

PARTNERSHIP

Consulting Engineers

3 Tealgate, Charnham Park

Hungerford, Berkshire RG17 0YT

www.alpce.co.uk Tel: 01488 684390

Client

LIGHTWOOD STRATEGIC /
NICOLAS KING HOMES

Project

SOUTH WOKINGHAM
SDL EXTENSION

Title

MAIN WESTERN ACCESS
ALTERNATIVE LAYOUT
EASTHAMPSTEAD ROAD

Status

PRELIMINARY

Scale

1:500 @ A2

Date

FEB 2023

Drawn

TDM

Checked

NB

Drawing No

A218-014

Revision

P3