



KEY



● A - highly desirable for retention

-

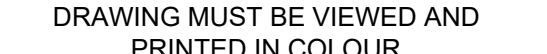

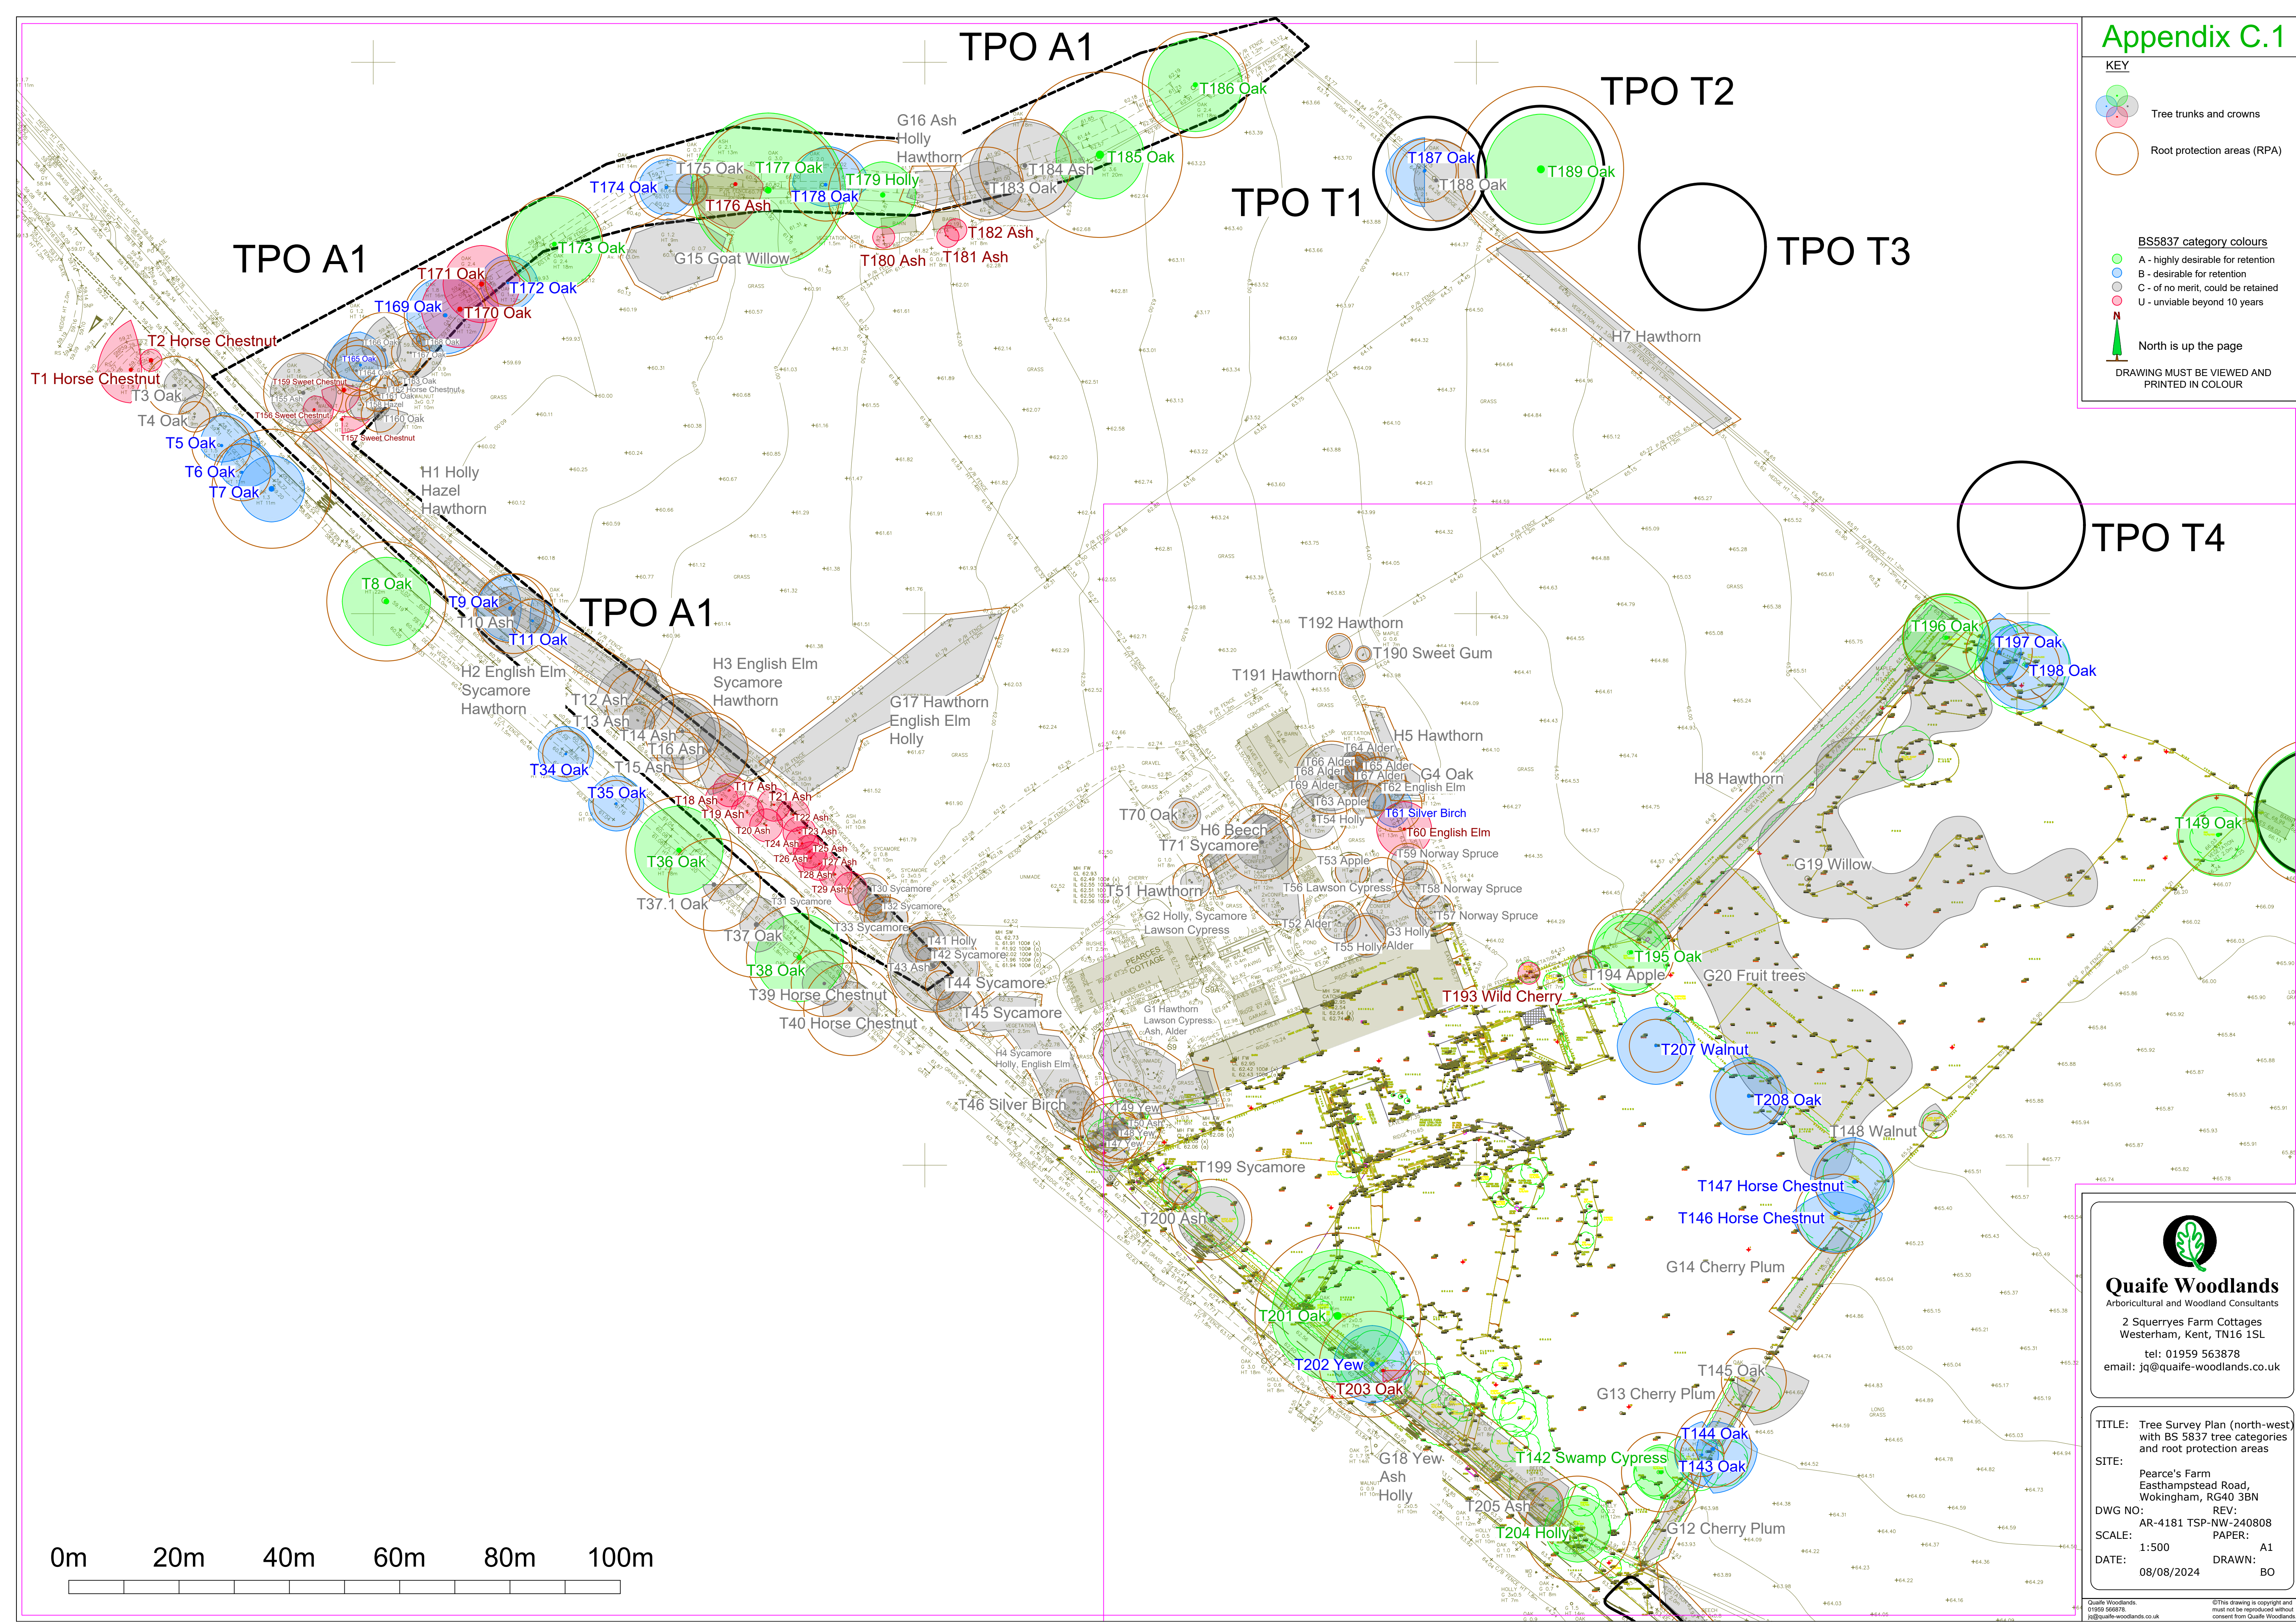

TITLE: Tree Survey Plan (north-west)
with BS 5837 tree categories
and root protection areas

SITE: Pearce's Farm
Easthampstead Road,
Wokingham, RG40 3BN

DWG NO: REV:
AR-4181 TSP-NW-240808

SCALE: PAPER:
1:500 A1

DATE: 08/08/2024 **DRAWN:** BO