

Appendix D.1

KEY


- Tree trunks and crowns
- Root protection areas (RPA)
- Tree protection fence
- Trees to be removed

BS5837 category colours

- A - highly desirable for retention
- B - desirable for retention
- C - of no merit, could be retained
- U - unviable beyond 10 years

North is up the page

DRAWING MUST BE VIEWED AND PRINTED IN COLOUR

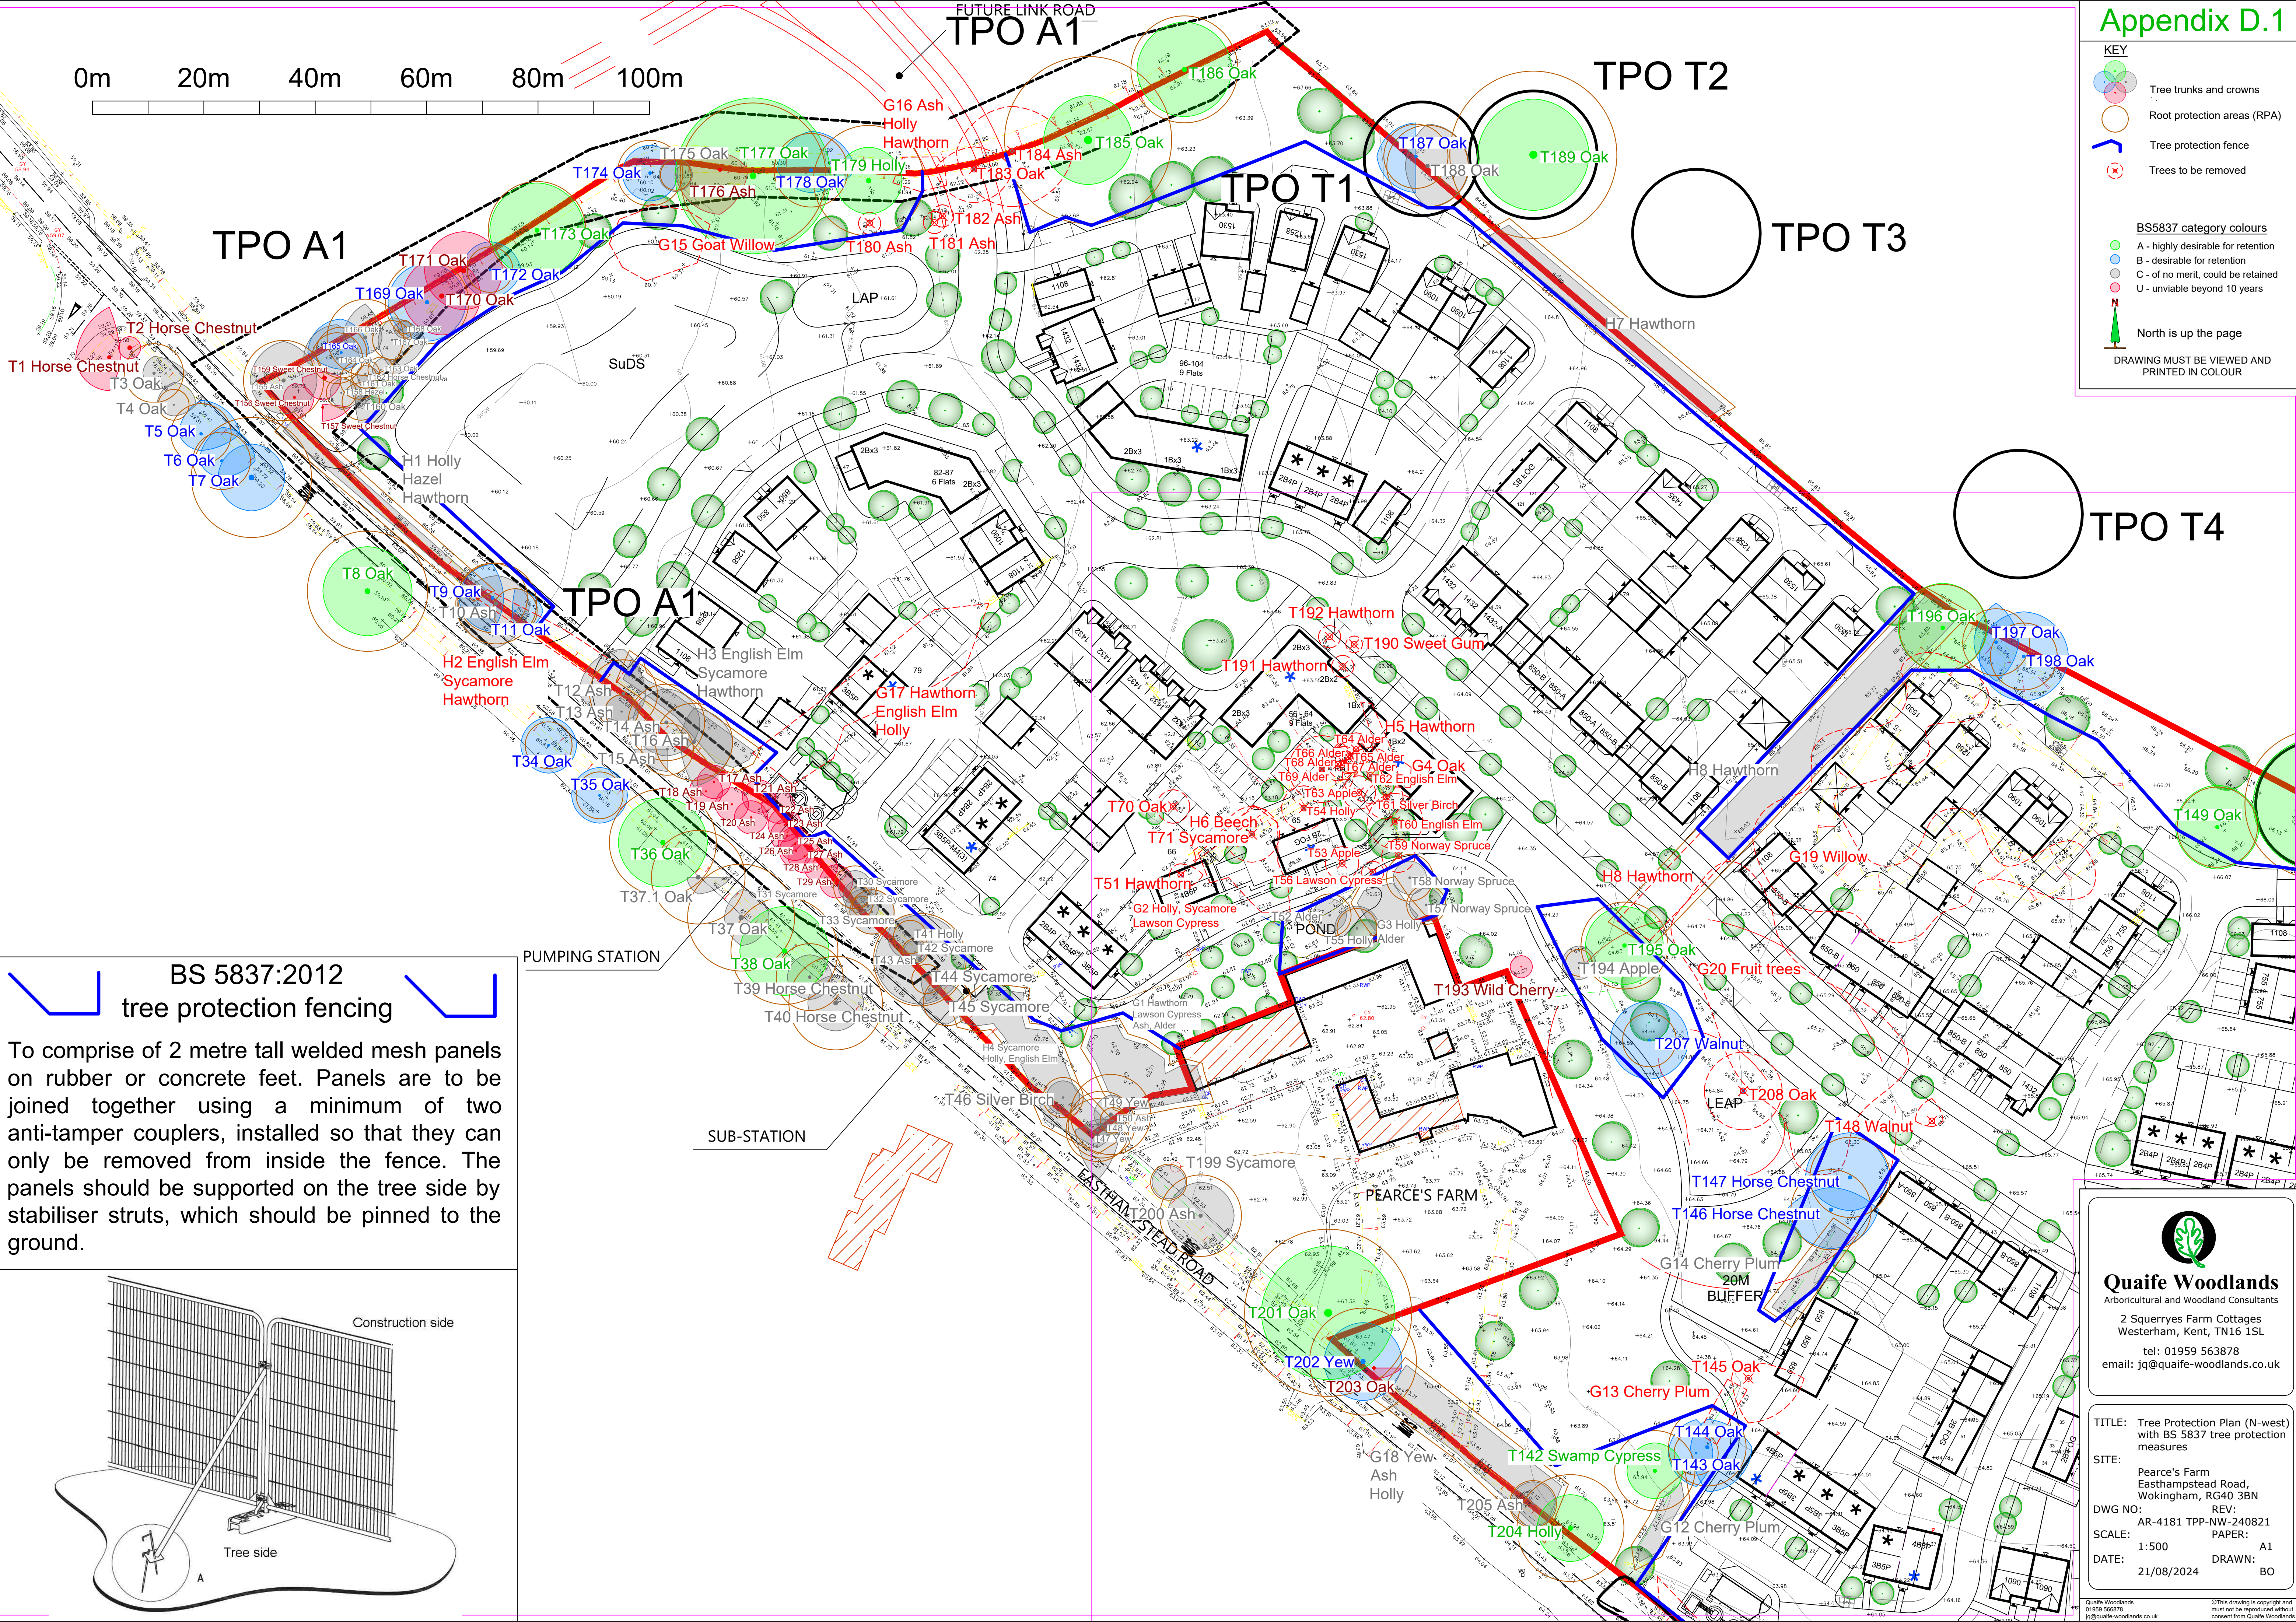

Quaife Woodlands
Arboricultural and Woodland Consultants
2 Squerries Farm Cottages
Westerham, Kent, TN16 1SL
tel: 01959 563878
email: jq@quaife-woodlands.co.uk

TITLE: Tree Protection Plan (N-west) with BS 5837 tree protection measures

SITE: Pearce's Farm Easthampstead Road, Wokingham, RG40 3BN

DWG NO: AR-4181 TPP-NW-240821

SCALE: 1:500

DATE: 21/08/2024

REV:

PAPER:

A1

BO

Quaife Woodlands.
01959 566878.
jq@quaife-woodlands.co.uk

This drawing is copyright and must not be reproduced without consent from Quaife Woodlands.

KEY

 Tree trunks and crowns

 Root protection areas (RPA)

 Tree protection fence

 Trees to be removed

BS5837 category colours

 A - highly desirable for retention

 B - desirable for retention

 C - of no merit, could be retained

 U - unviable beyond 10 years

 North is up the page

DRAWING MUST BE VIEWED AND PRINTED IN COLOUR

