



- Notes:
- This drawing is protected by copyright.
 - Do not scale from drawing.
 - To be read in conjunction with Architect's specification, relevant engineers' information and manufacturers' literature.
 -
 -

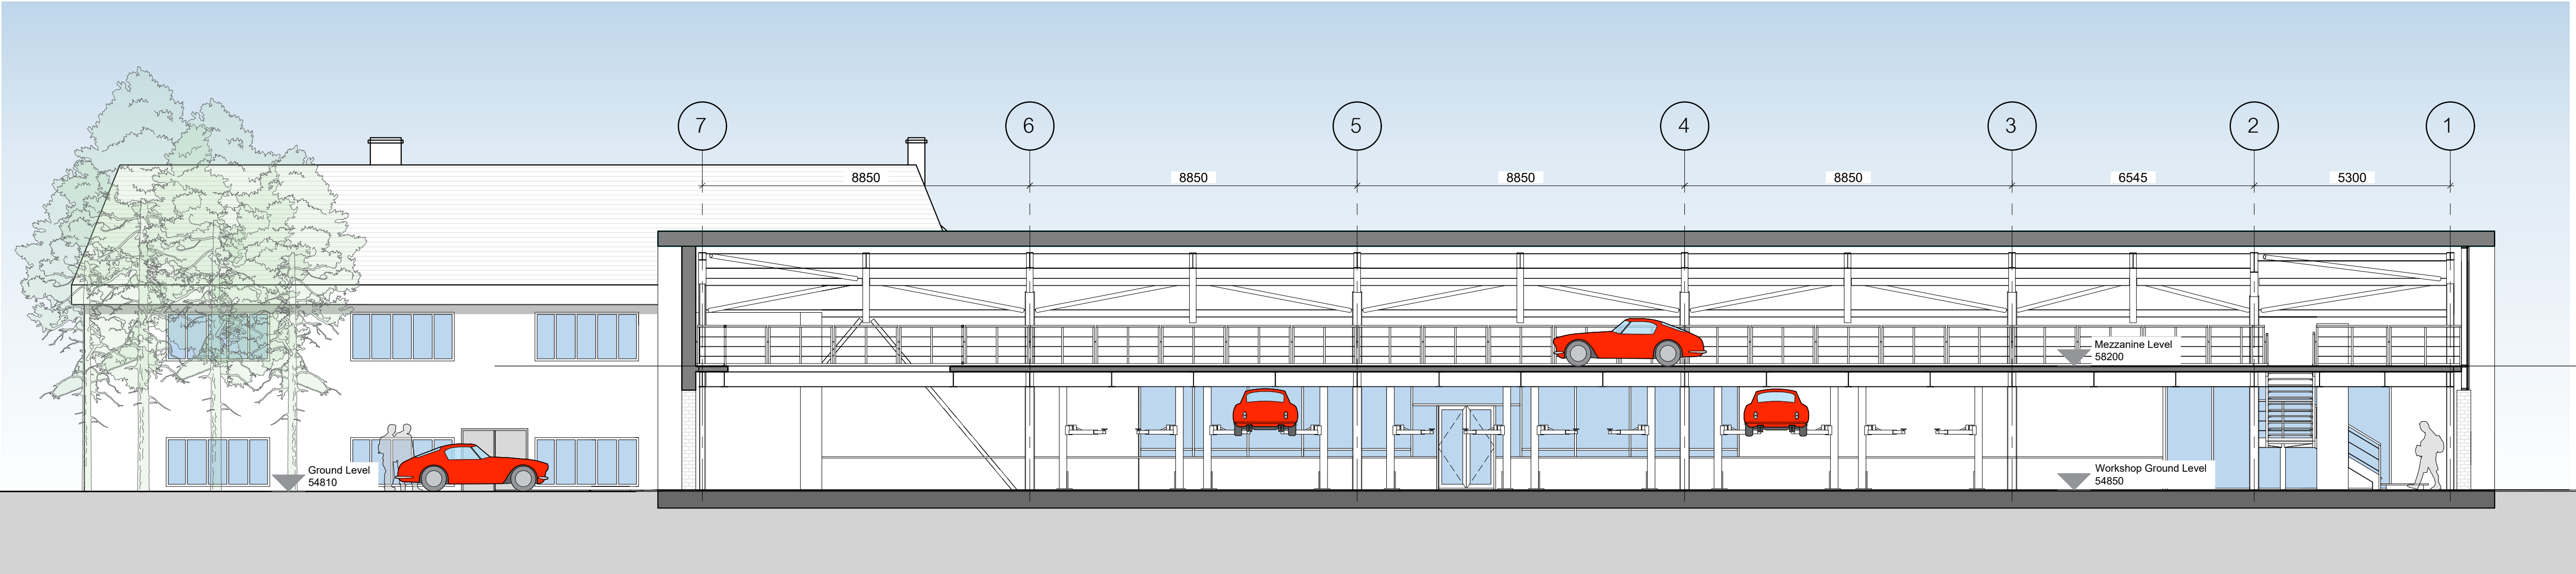

1 Proposed Long Section
1:100

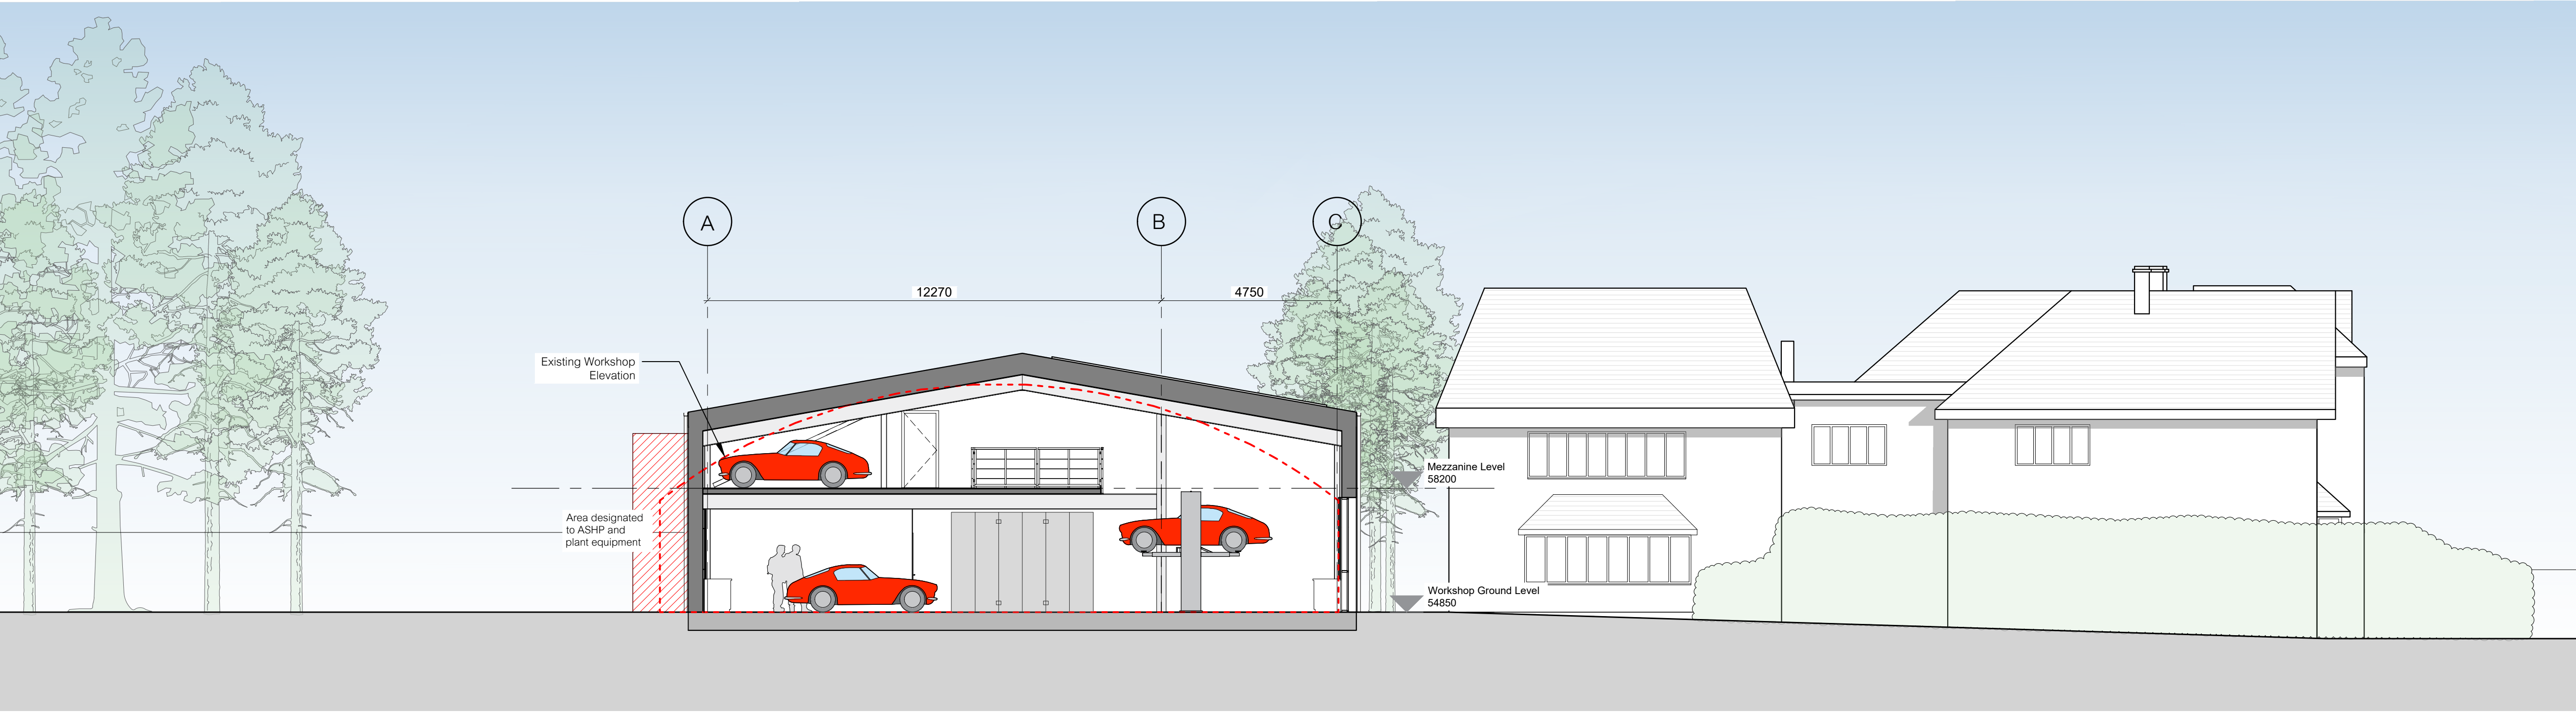

2 Proposed Short Section
1:100

0 1 5 10m
Scale: 1 to 100

revision				DH	20/02/26	P01
				by	date	index

GTO Engineering

GBS architects

Proposed Sections
Long and Short

t: 01865 305 130 • e: info@gsbarchitects.co.uk • w: www.gsbarchitects.co.uk

scale: 1:100 @ A1 date: 20/02/26 dwn/ckd: DH/DW

7302-GBS-XX-XX-DR-A-250