

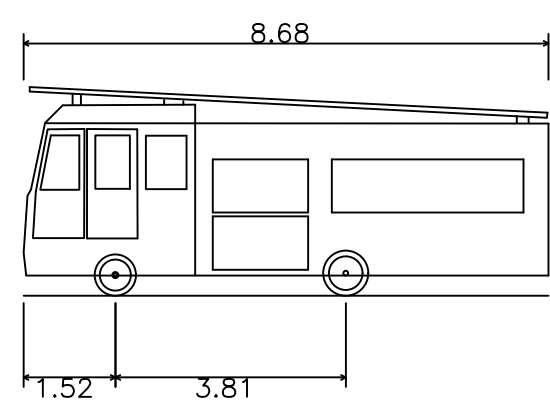


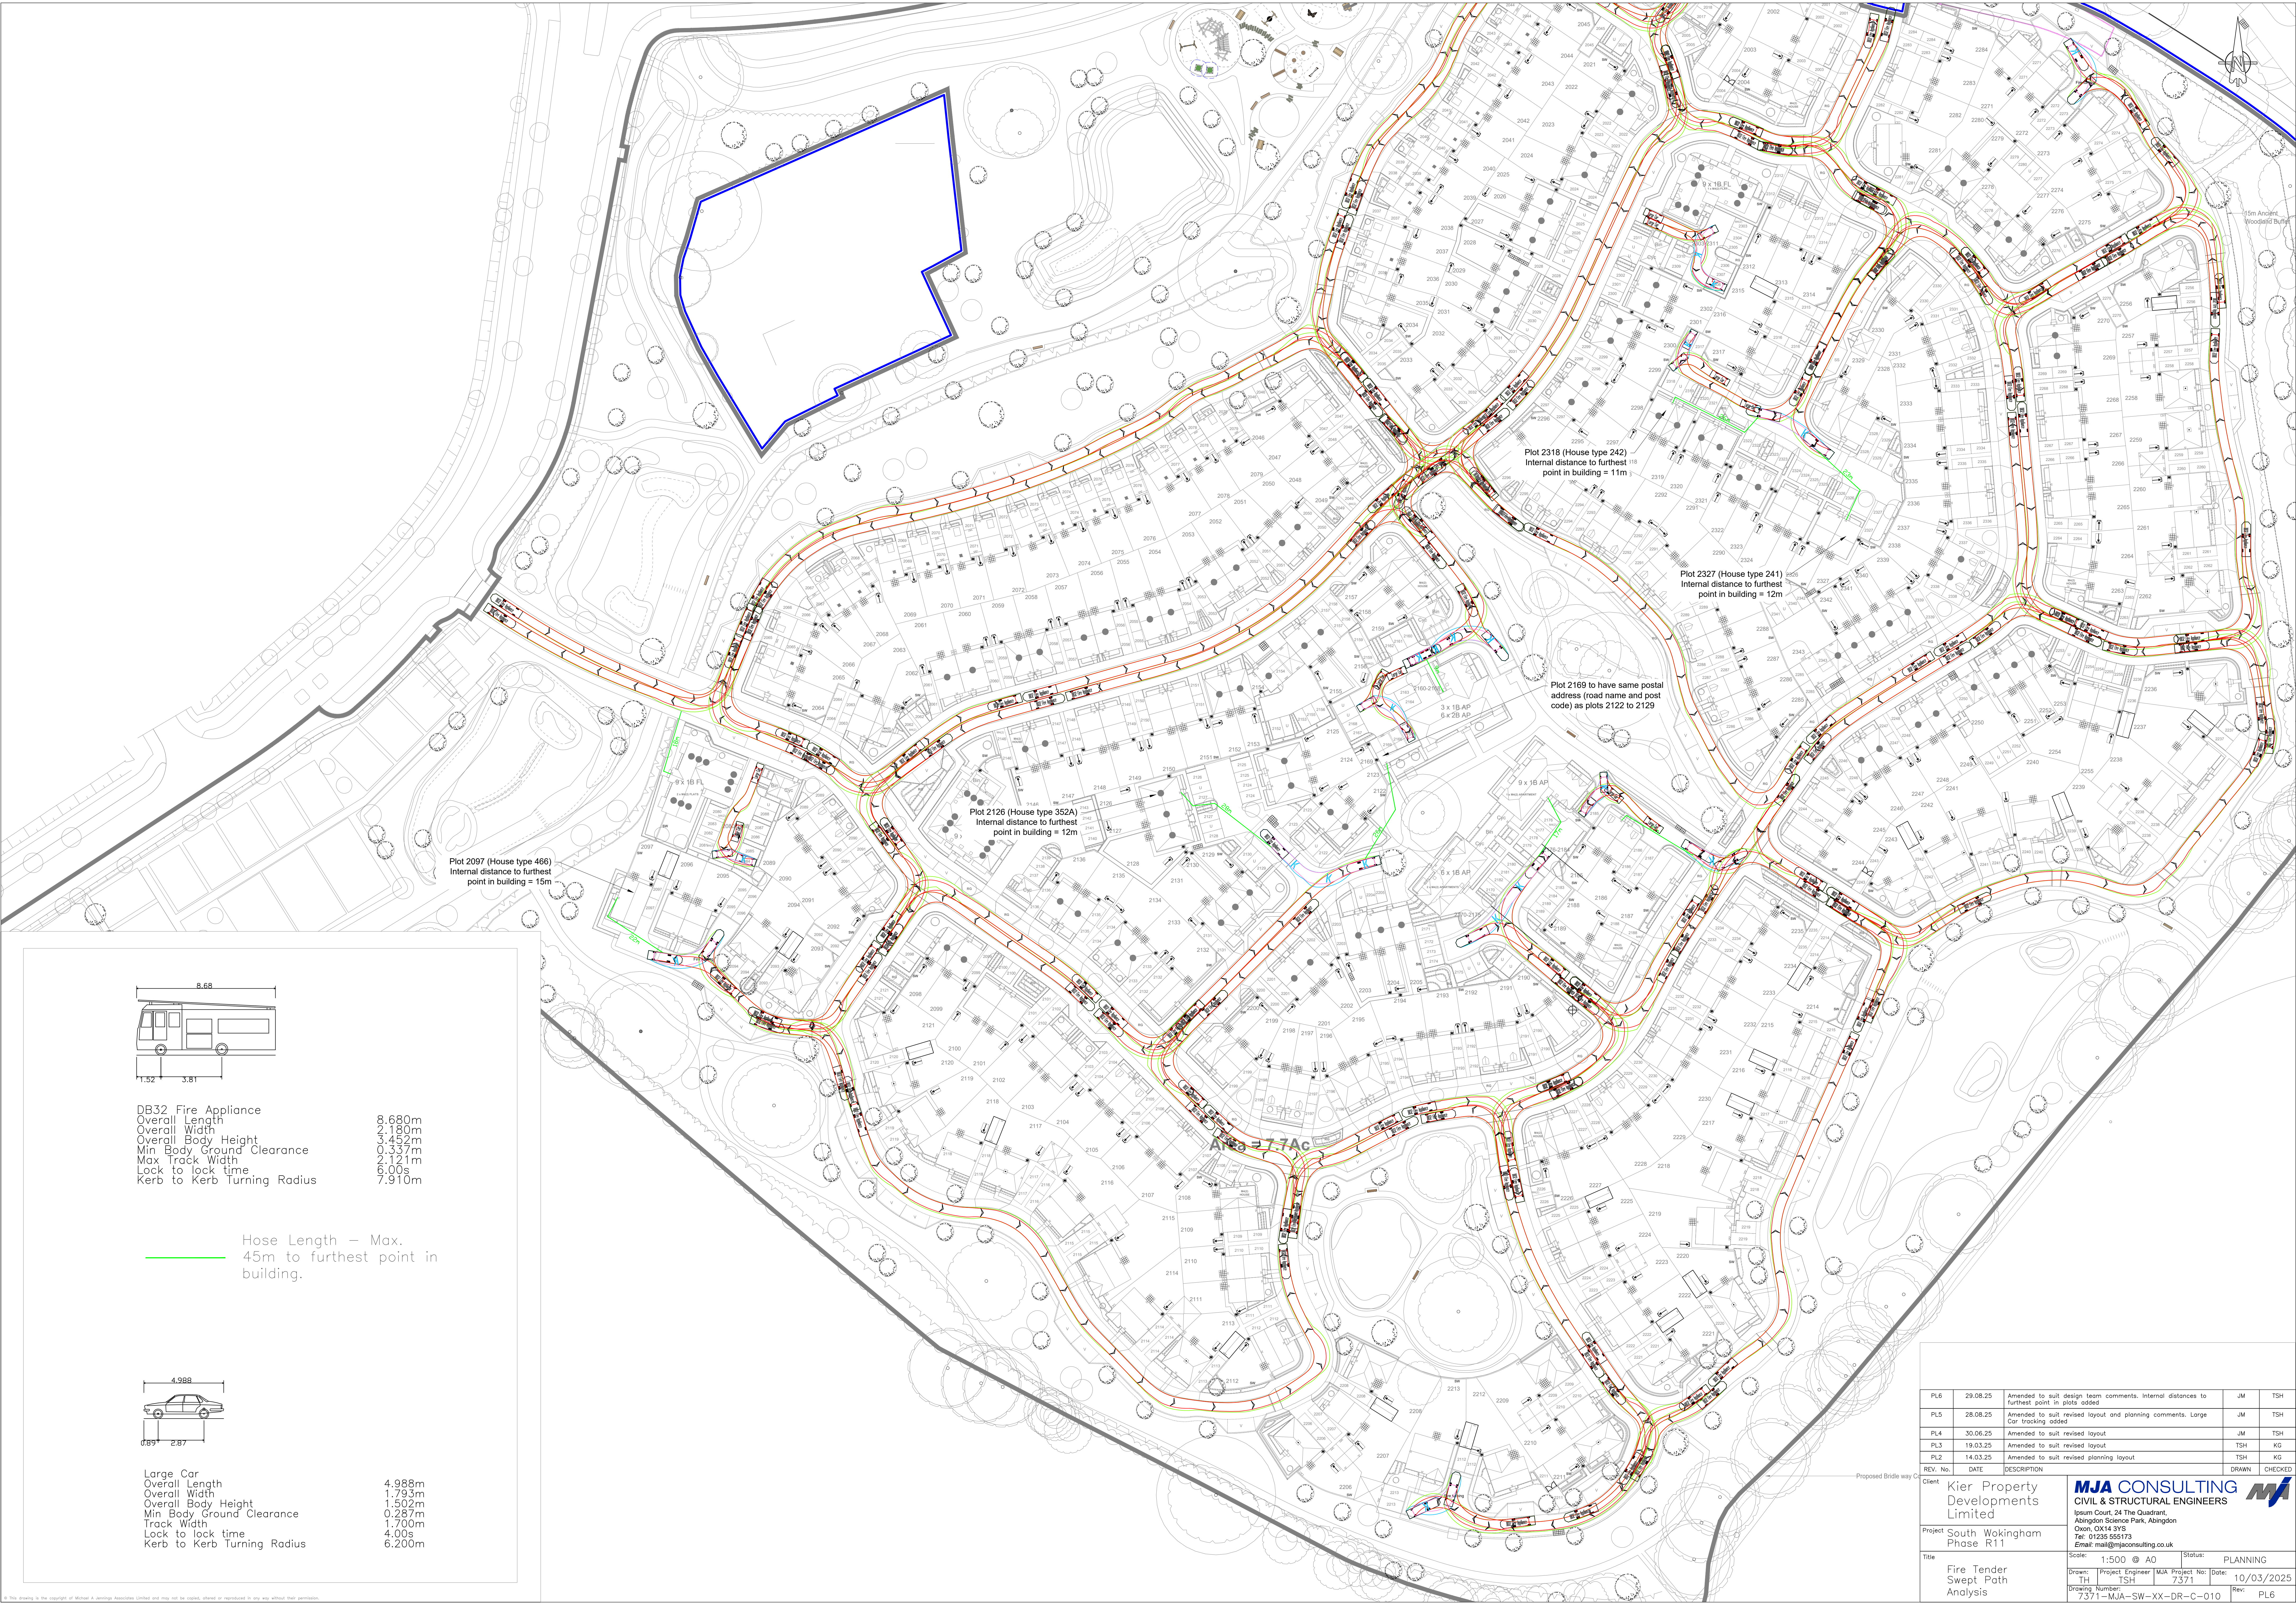

DB32 Fire Appliance
Overall Length 8.680m
Overall Width 2.180m
Overall Body Height 3.452m
Min Body Ground Clearance 0.337m
Max Track Width 2.121m
Lock to lock time 15.00s
Kerb to Kerb Turning Radius 7.910m

Hose Length — Max.
45m to furthest point in building.

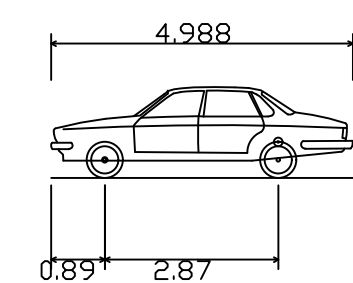

Large Car
Overall Length 4.988m
Overall Width 1.793m
Overall Body Height 1.502m
Min Body Ground Clearance 0.287m
Track Width 1.700m
Lock to lock time 4.00s
Kerb to Kerb Turning Radius 6.200m

PL6	29.08.25	Amended to suit design team comments. Internal distances to furthest point in plots added	JM	TSH
PL5	28.08.25	Amended to suit revised layout and planning comments. Large Car tracking added	JM	TSH
PL4	30.06.25	Amended to suit revised layout	JM	TSH
PL3	19.03.25	Amended to suit revised layout	TSH	KG
PL2	14.03.25	Amended to suit revised planning layout	TSH	KG
REV. No.	DATE	DESCRIPTION	DRAWN	CHECKED
Client: Kier Property Developments Limited				
Project: South Wokingham Phase R11				
Title: Fire Tender Swept Path Analysis				
Scale:	1:500 @ A0	Status:	PLANNING	
Drawn:	TH	Project Engineer:	MJA	Date: 10/03/2025
Drawing Number:	7371-MJA-SW-XX-DR-C-010	Project No:	7371	Rev: PL6