


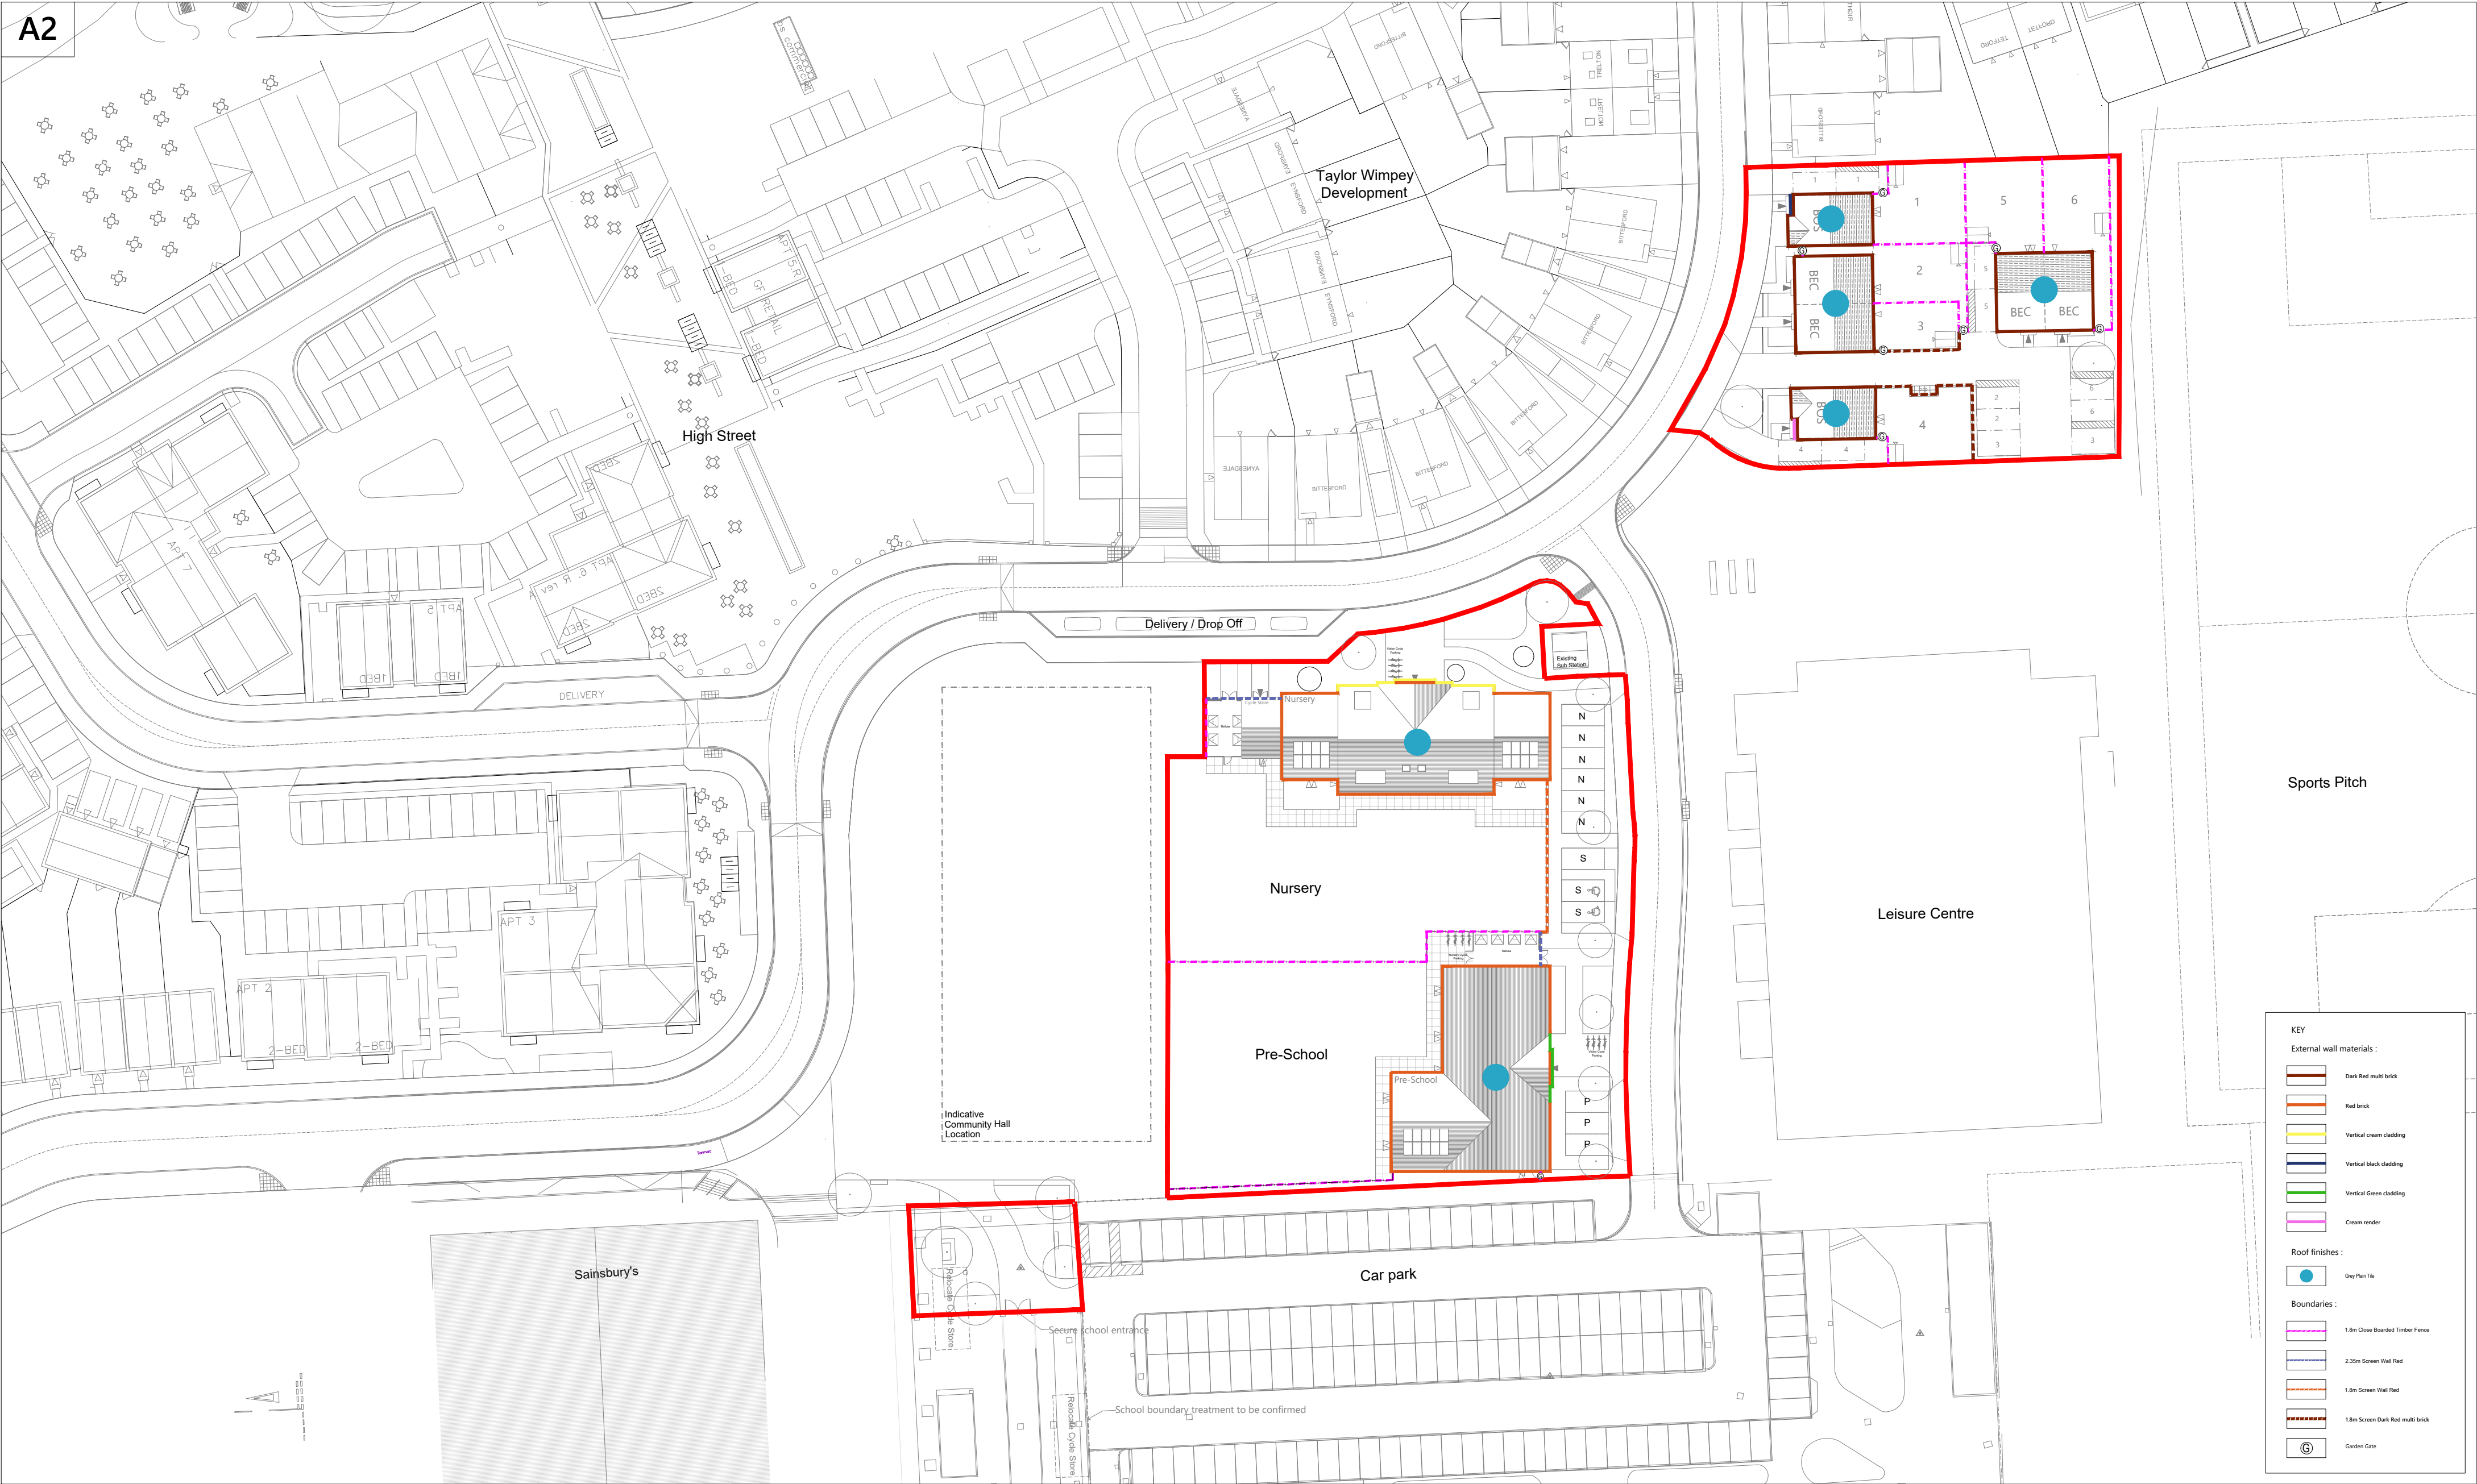

Romsey
Portishead
London

T:01794 367703
T:01275 407000
T:01794 367703

Rev

Description

A

Issue For Planning

Date

Au

Ch

06.08.26

EBE

TW

scale 1:100

0

2m

4m

6m

Project

Arborfield Green District Centre

Drawing

Material Layout

Client

Crest Nicholson Operations Ltd

Job no.

CRES260217-SW

Date

06.08.26

Dwg no.

ML.01

Rev.

A

Author

EBE

Checker

TW

Scale

1:100 at A2

Status

PLANNING

Office

Portishead

Client ref.

thrive.

architects

This drawing is the copyright of Thrive Architects Ltd ©. All rights reserved. Ordnance Survey Data © Crown Copyright. All rights reserved. Licence No. 100007359. Permission is granted to scale from this drawing for the purposes of **Local Authority Planning Applications only**. For all other purposes DO NOT scale from this drawing. Contractors, sub-contractors and suppliers are to check all relevant dimensions and levels of the site and building before commencing any shop drawings or building work. Any discrepancies should be recorded to the Architect. Where applicable this drawing is to be read in conjunction with the Consultants' drawings / Clients' Construction Specification.