


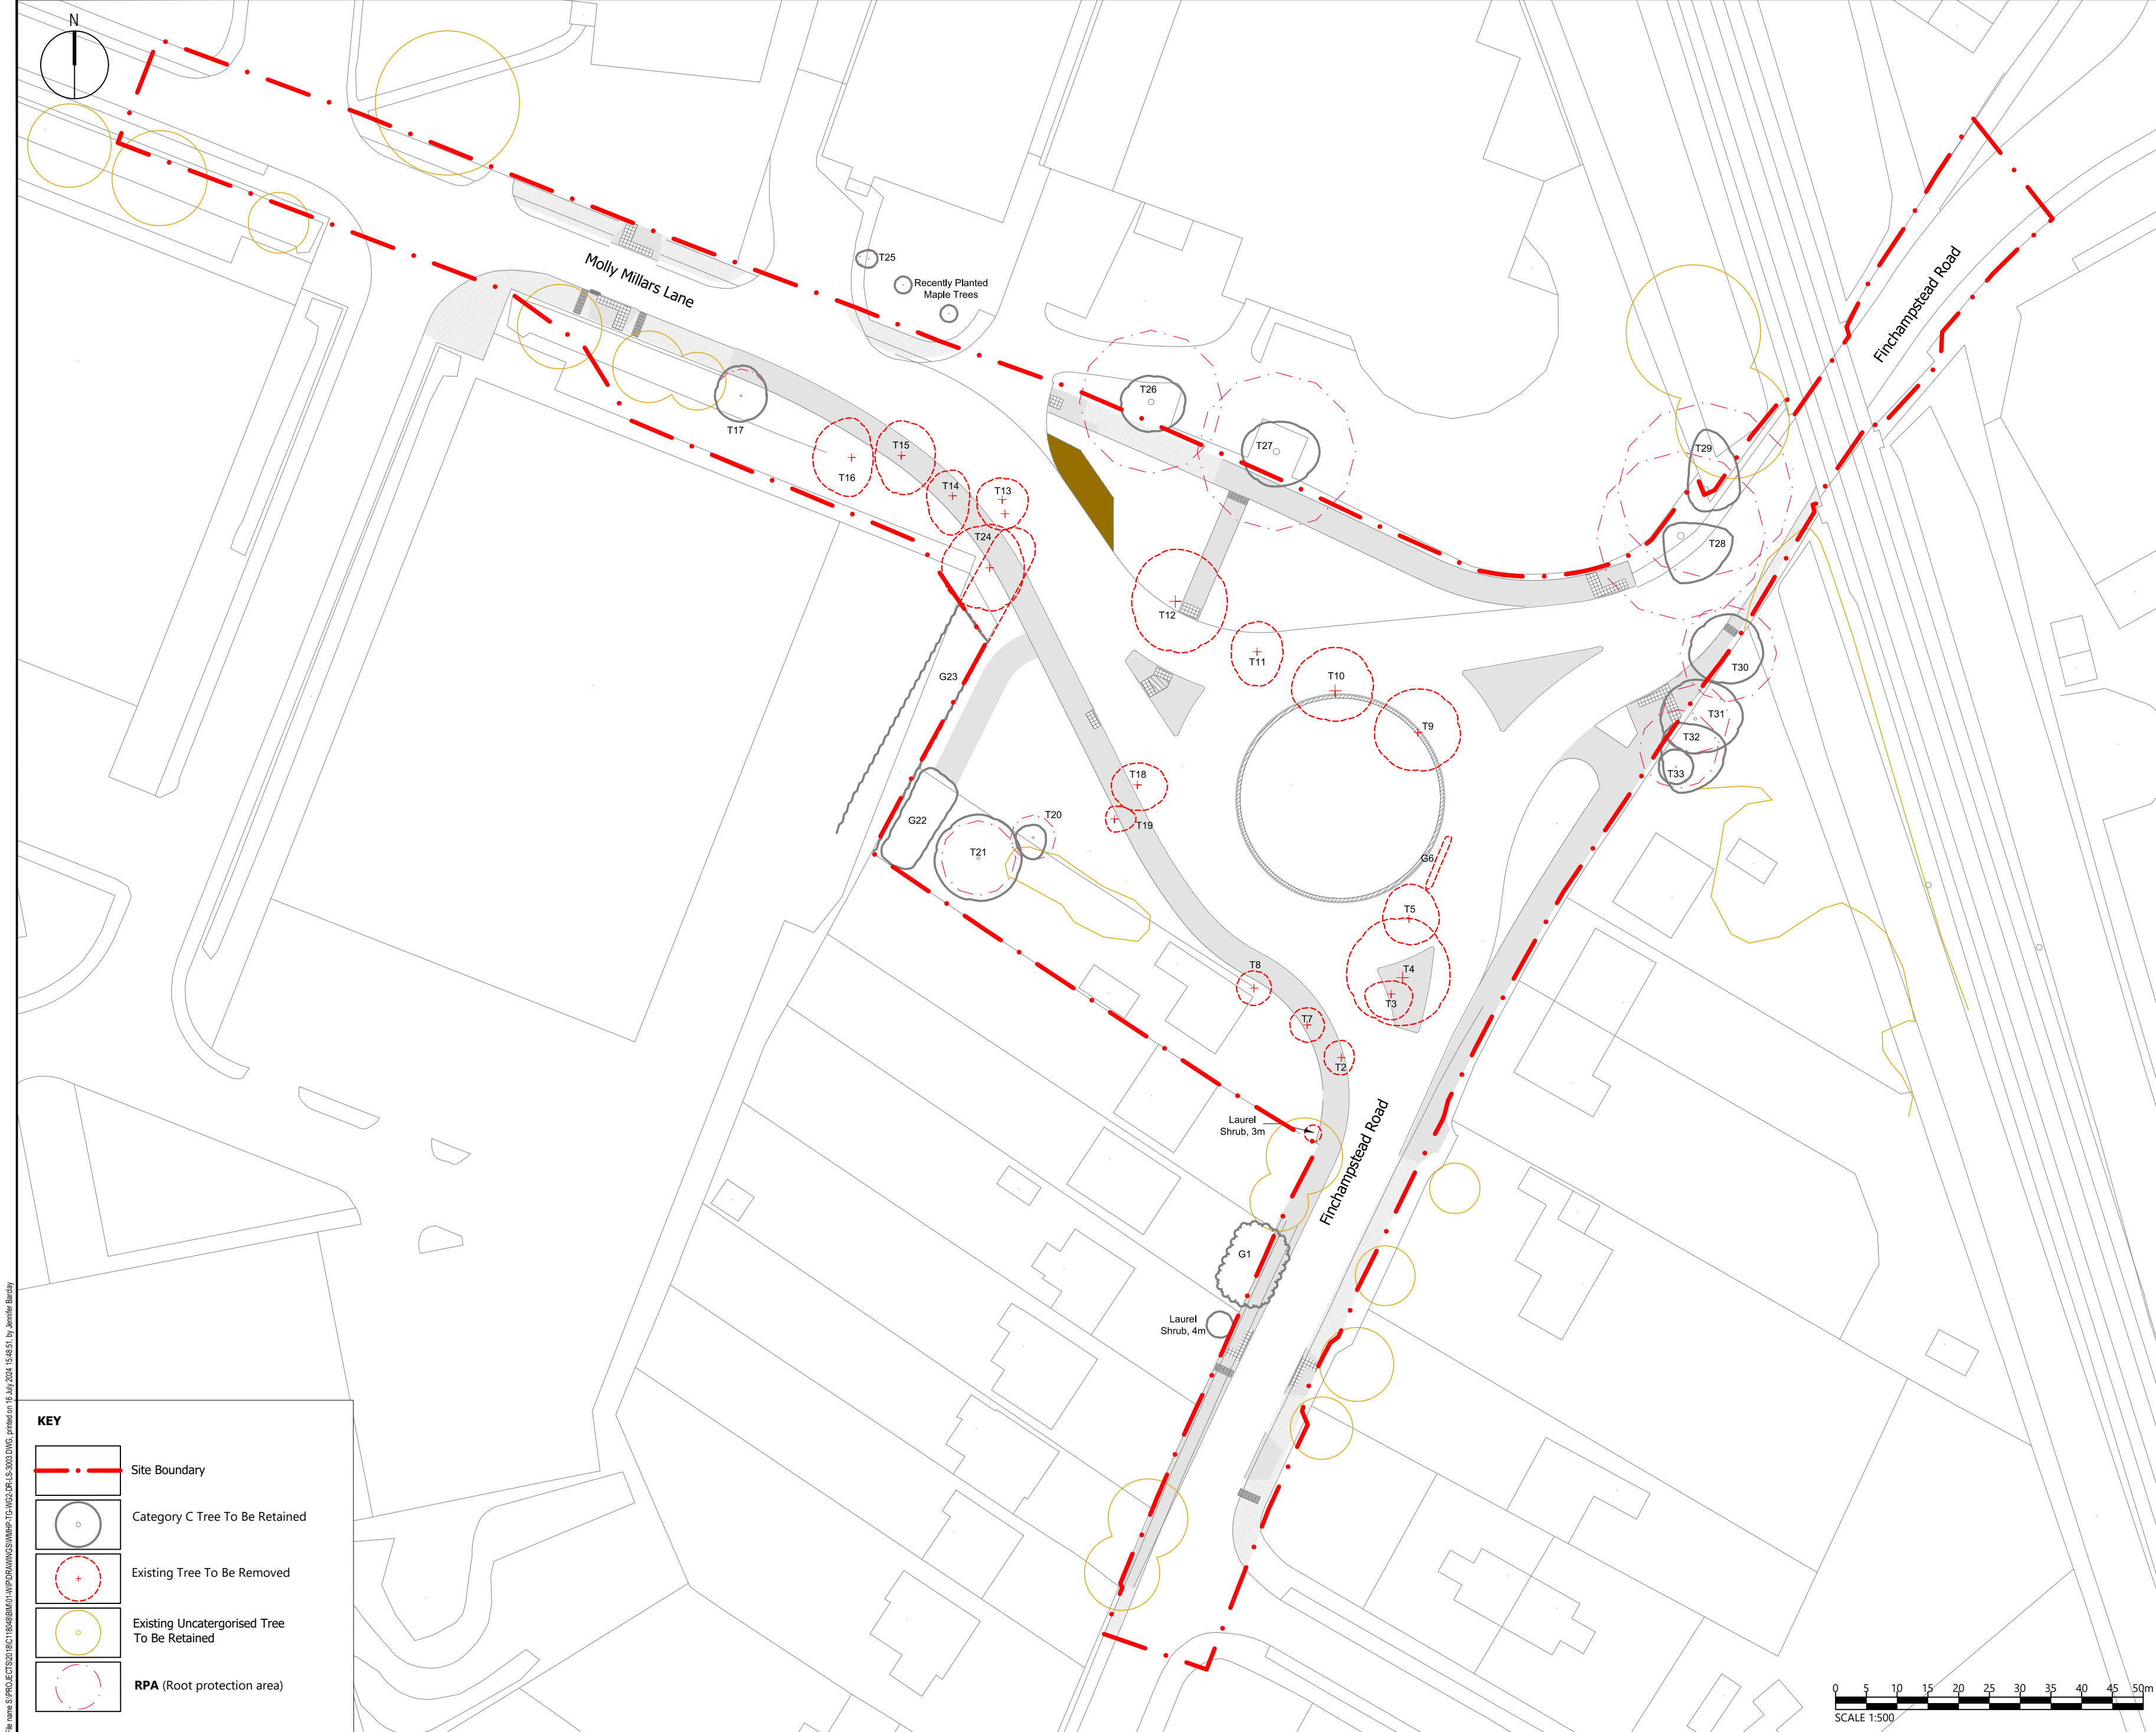

File name: S:\PROJECTS\2018\1804\B0101\WIP\DRAWINGS\WHP-TG-WG2-DR-LS-3003.DWG, printed on: 16 July 2024 15:45:51, by: Jennifer Burtay

KEY


- Site Boundary
- Category C Tree To Be Retained
- Existing Tree To Be Removed
- Existing Uncategorised Tree To Be Retained
- RPA (Root protection area)

DO NOT SCALE

NOTES:

- ALL PROPOSED LEVELS REFER TO ENGINEERS DRAWING.
- ALL TREE REMOVAL TO BE IN ACCORDANCE WITH TREE IMPACTS PLAN.
- FOR PAVEMENT DESIGN INFORMATION REFER TO DRAWING WMHP-TG-WG2-DR-HI-0701
- FOR KERBS, FOOTWAYS AND HARDSTANDING INFORMATION REFER TO DRAWING WMHP-TG-WG2-DR-HI-1101

P08	16/07/24	JB	UPDATED FOR PLANNING CONDITION DISCHARGE	DJF	JC
P07	02/06/22	HD	MATTERS OUTSTANDING WMHP-TG-WG2-RG-0M-0002	BH	JC
P06	17/08/21	WM	REVISED LAYOUT	CH	CH
P05	22/03/21	LH	UPDATED KERB AND HIGHWAY LAYOUT	JC	JC
P04	09/11/20	JC	REVISED RED LINE BOUNDARY AND UPDATED KERB AND HIGHWAY LAYOUT	LH	LH
P03	21/08/20	WM	UPDATED WITH KERB AND HIGHWAY LAYOUT	LH	LH
P02	19/08/20	WM	REVISED RED LINE BOUNDARY	LH	LH
P01	17/02/20	WM	FIRST ISSUE	LH	LH
REV	DATE	BY	DESCRIPTION	CHK	APP

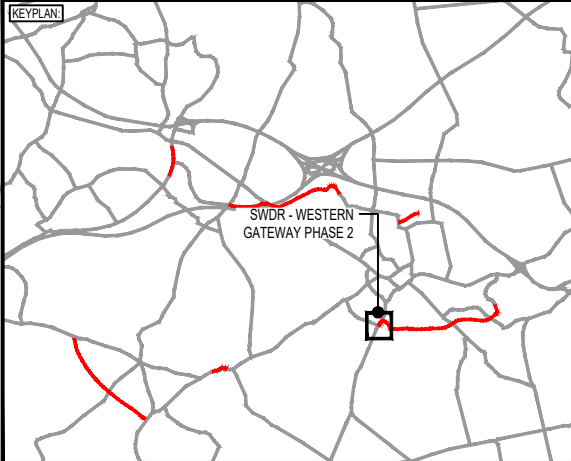

DRAWING STATUS: **SUITABLE FOR EXAMINATION** S8

DESIGNER: **Tony Gee** Consulting Civil, Structural and Geotechnical Engineers

Tony Gee and Partners LLP
Hardy House
140 High Street
Esher, Surrey
KT10 9QJ
Tel: 01372 461600
www.tonygee.com

CONTRACTOR: **Balfour Beatty**

CLIENT: **WOKINGHAM BOROUGH COUNCIL**

Shute End, Wokingham, Berkshire RG40 1BN
Tel: (0118) 974 6000 Web: www.wokingham.gov.uk

PROJECT: **WOKINGHAM MAJOR HIGHWAYS PROGRAMME
SWDR WESTERN GATEWAY PHASE 2**

TITLE: **ROUNDBOUT ENHANCEMENT
TREE IMPACT PLAN**

SCALE @ A2: 1:500	CHECKED: LH	APPROVED: LH
PROJECT NO: C118048	DESIGNED: BM	DRAWN: BM
DRAWING No: WMHP-TG-WG2-DR-LS-3003	DATE: May 22	REV: P07