


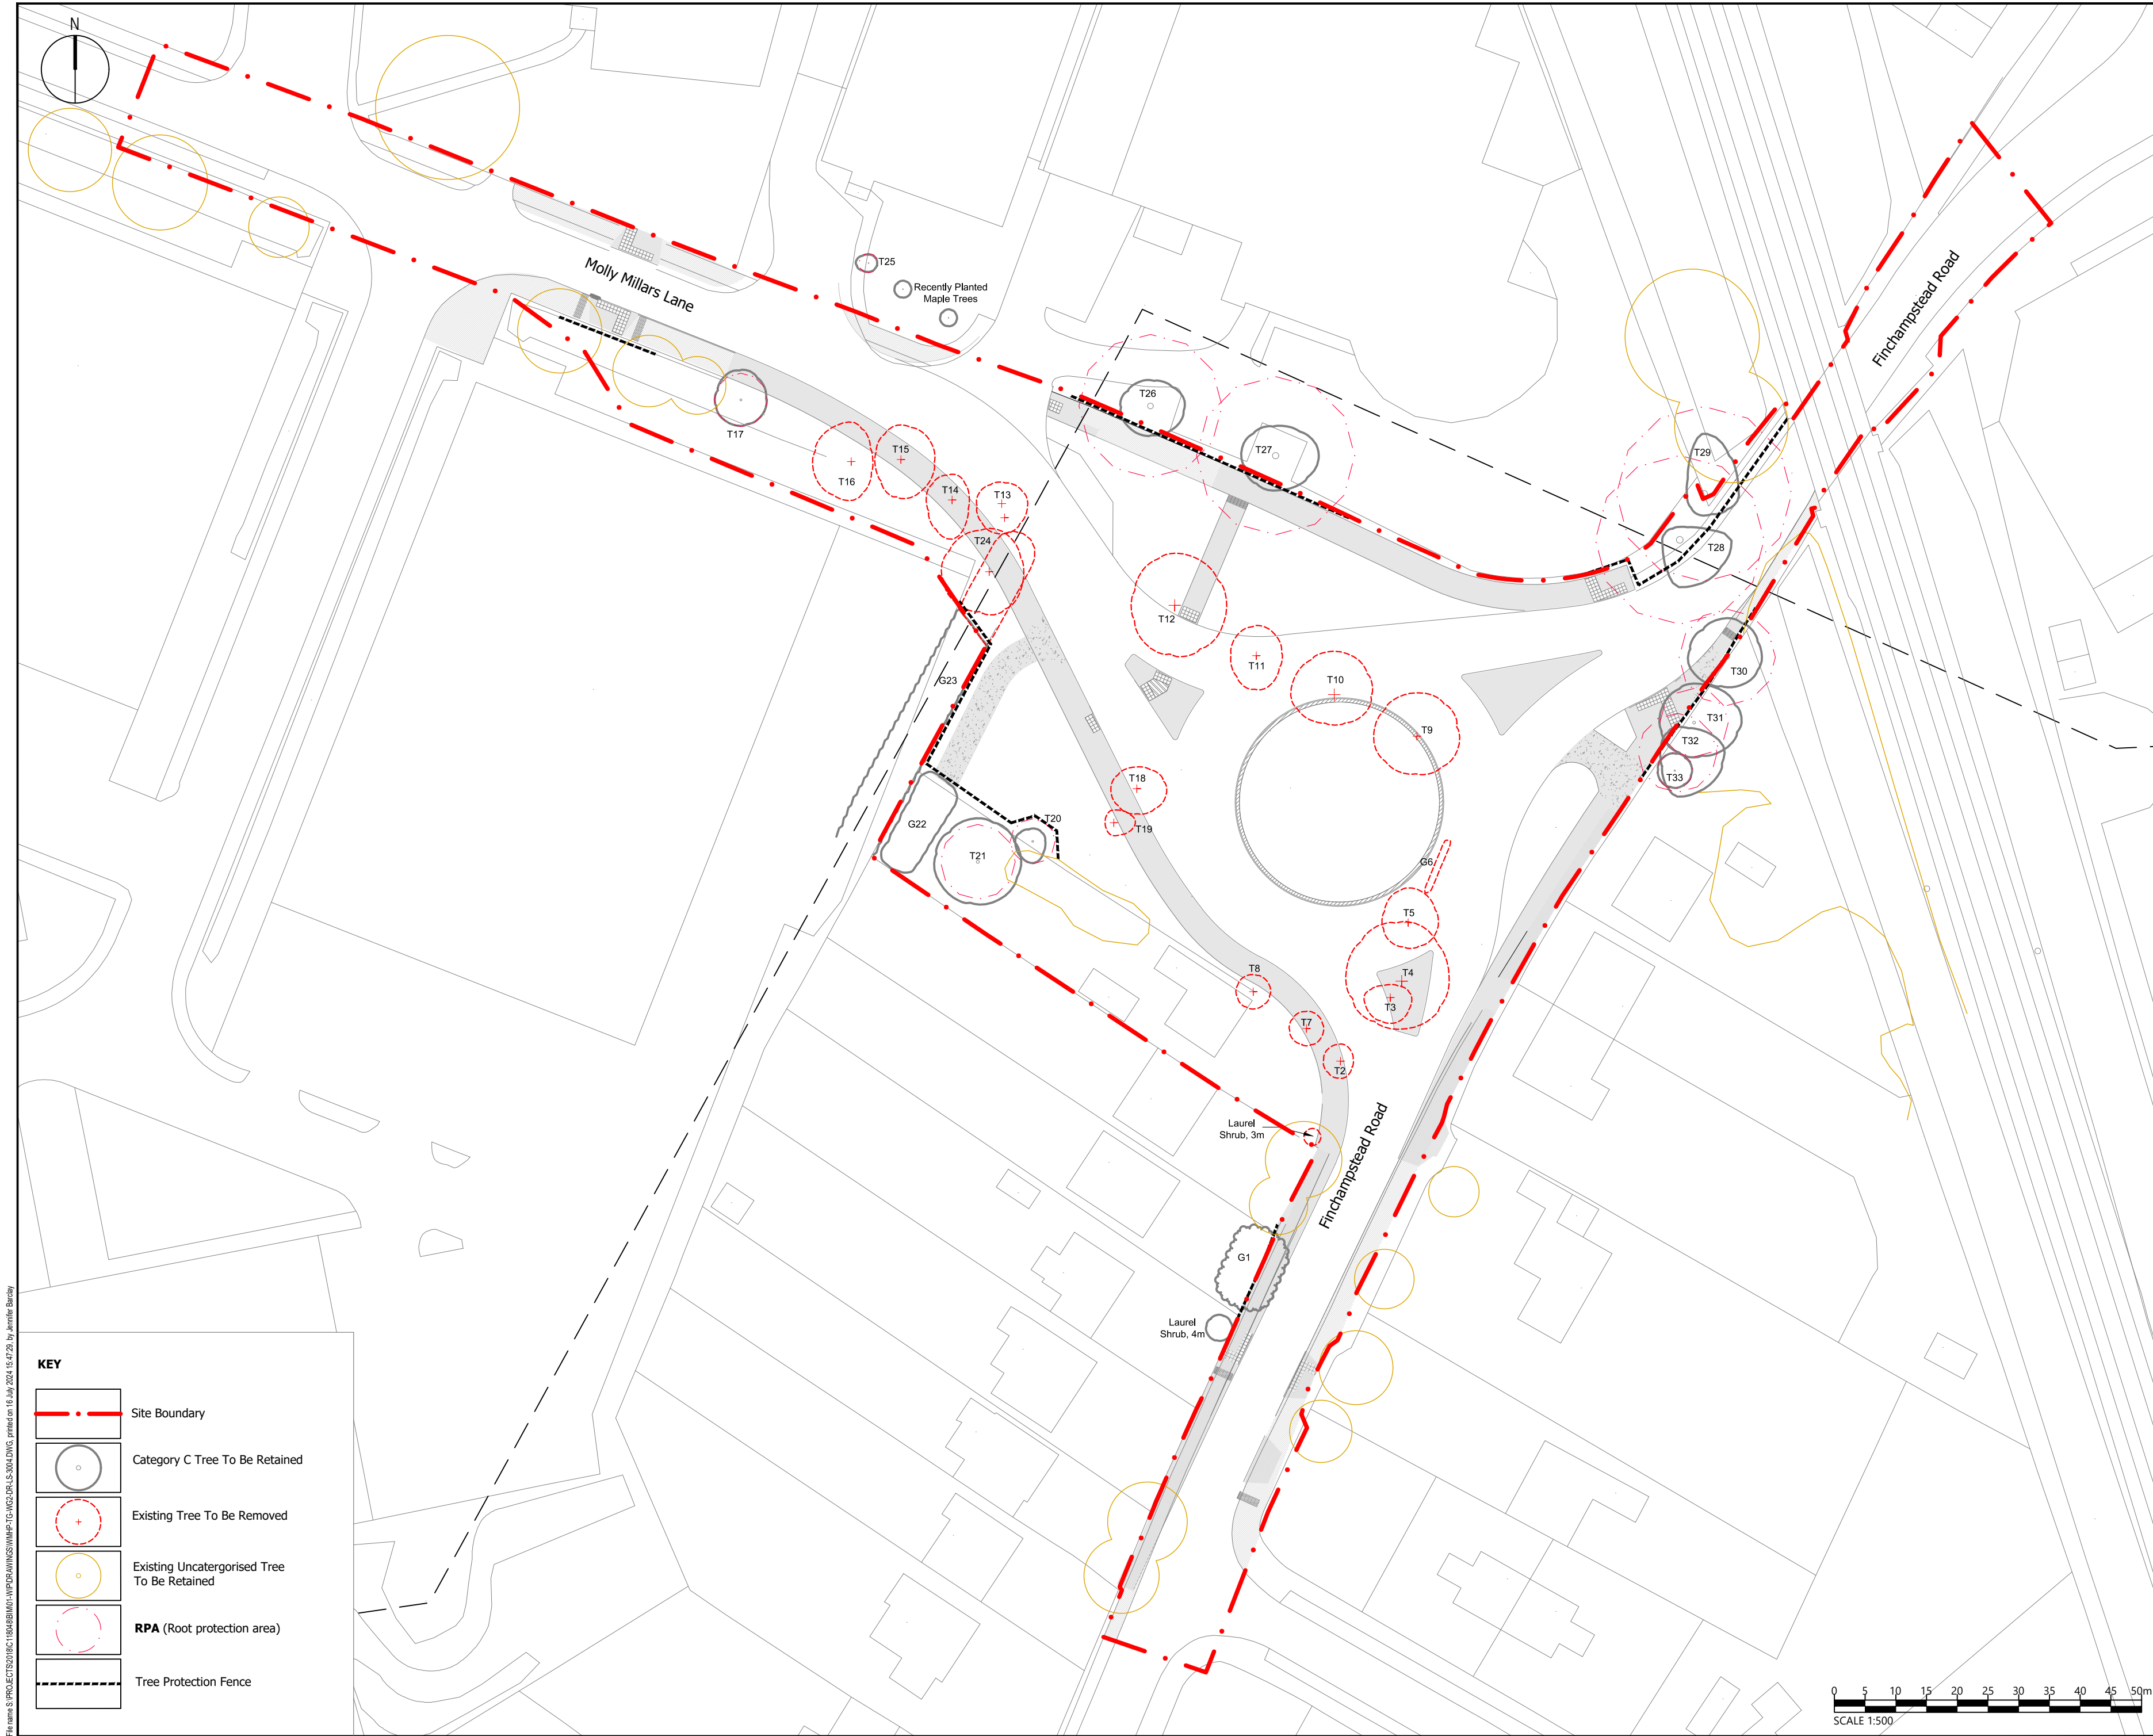

File name: S:\PROJECTS\2018\1804\B01\WIP\DRAWINGS\WMHP-TG-WG2-DR-LS-3004.DWG, printed on 16 July 2024 15:47:28, by Jennifer Barclay

KEY

Site Boundary

Category C Tree To Be Retained

Existing Tree To Be Removed

Existing Uncategorised Tree To Be Retained

RPA (Root protection area)

Tree Protection Fence

DO NOT SCALE

NOTES:

1.

ALL PROPOSED LEVELS REFER TO ENGINEERS DRAWING.

2.

ALL TREE REMOVAL TO BE IN ACCORDANCE WITH TREE IMPACTS PLAN.

3.

FOR PAVEMENT DESIGN INFORMATION REFER TO DRAWING WMHP-TG-WG2-DR-HI-0701

4.

FOR KERBS, FOOTWAYS AND HARDSTANDING INFORMATION REFER TO DRAWING WMHP-TG-WG2-DR-HI-1101

P08	16/07/24	JB	UPDATED FOR PLANNING CONDITION DISCHARGE	DUF	JC
P07	02/06/22	HD	MATTERS OUTSTANDING WMHP-TG-WG2-RG-DM-0002	BH	JC
P06	17/08/21	WM	REVISED LAYOUT	CH	CH
P05	22/03/21	LH	UPDATED KERB AND HIGHWAY LAYOUT	JC	JC
P04	06/11/20	JC	REVISED RED LINE BOUNDARY AND UPDATED KERB AND HIGHWAY LAYOUT	LH	LH
P03	21/08/20	WM	UPDATED WITH KERB AND HIGHWAY LAYOUT	LH	LH
P02	19/08/20	WM	REVISED RED LINE BOUNDARY	LH	LH
P01	18/02/20	WM	FIRST ISSUE	LH	LH
REV	DATE	BY	DESCRIPTION	CHK	APP

KEY PLAN

DRAWING STATUS:

SUITABLE FOR EXAMINATION

S8

DESIGNER:

Tony Gee

Consulting Civil, Structural and Geotechnical Engineers

Tony Gee and Partners LLP

Hardy House

140 High Street

Esher, Surrey

KT10 9QJ

Tel: 01372 461600

www.tonygee.com

CONTRACTOR:

CLIENT:

WOKINGHAM BOROUGH COUNCIL

Shute End, Wokingham, Berkshire RG40 1BN

Tel: (0118) 974 6000 Web: www.wokingham.gov.uk

PROJECT:

WOKINGHAM MAJOR HIGHWAYS PROGRAMME

SWDR WESTERN GATEWAY PHASE 2

TITLE:

ROUNDBOUT ENHANCEMENT

TREE PROTECTION PLAN

SCALE @ A2:	CHECKED:	APPROVED:
1:500	LH	LH
PROJECT NO:	DESIGNED:	DRAWN:
C118048	WM	WM
DRAWING NO:	DATE:	REV:
WMHP-TG-WG2-DR-LS-3004	May 22	P07

0 5 10 15 20 25 30 35 40 45 50m

SCALE 1:500