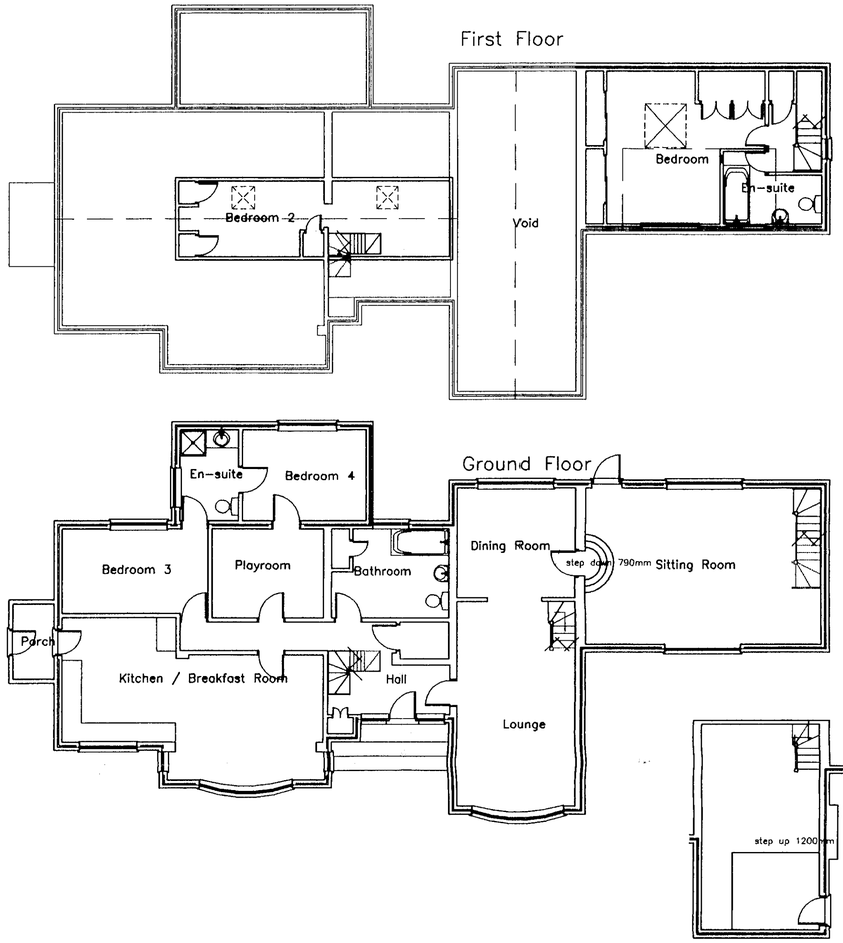



Front Elevation

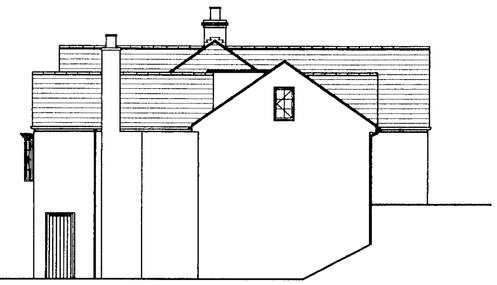

Side Elevation

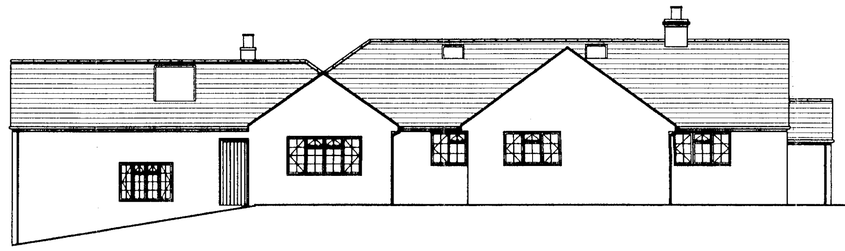

Rear Elevation



Side Elevation

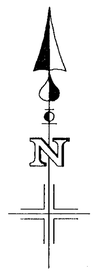

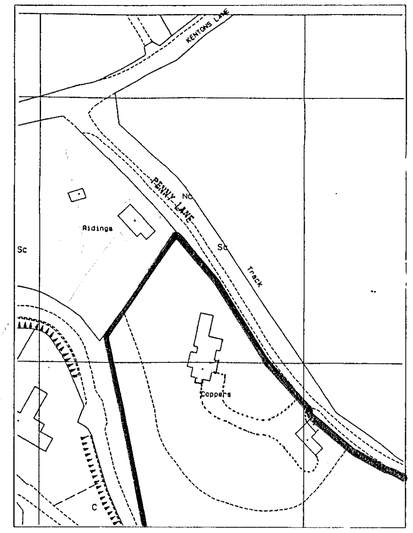

Location Plan
(Scale 1:1250)

15 AUG 2000 2197

BDS

Chartered Surveyors & Property Consultants

Architectural & Building Design Services

Building & Structural Engineers

- Structural & Condition Surveys
- Preparation of Architectural Drawings
- Extensions, Conversions & New Build
- Planning & Building Regulation Applications
- Disputes & Diagnosis of Building Defects
- Building Insurance Claims
- Schedules of Dilapidations
- Project Management
- Professional advice on all Types of Building

Windward House,
Hollow Lane,
Shinfield,
Reading,
Berkshire RG2 9AB.

Tel: 0118 988 4477
Fax: 0118 986 5268

Project

Alterations and extensions at;
COPPERS
PENNY LANE
WARGRAVE

Drawing title

EXISTING PLANS AND ELEVATIONS

Client

MR & MRS J THURSTON

Date	Scale	
17.07.00	1:100	
Drawn by	**Drawing number**	**Rev**
KH	5027:00:1	

General notes

1. Dimensions to be checked on site before any work is put in hand or pre-fabricated.
2. All dimensions in millimetres. (unless otherwise stated)
3. This drawing is not a full specification of works or materials to be employed in this project.
4. The drawing and design is copyright of this practice.©

Revisions

Ref	Date	Description
		REVISED



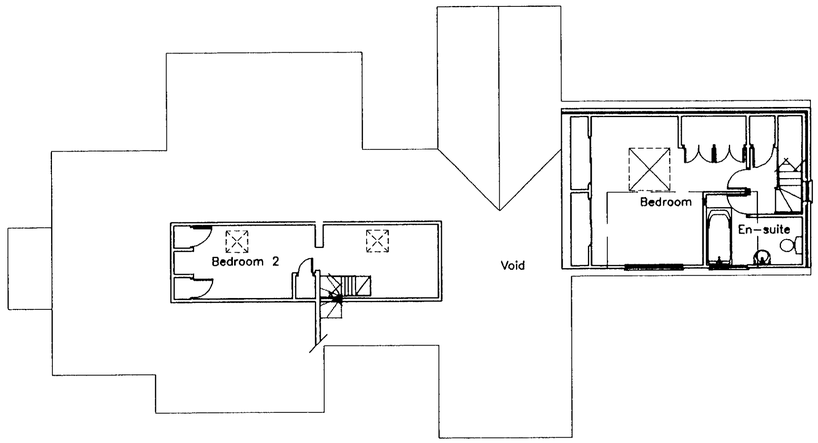

FIRST FLOOR PLAN

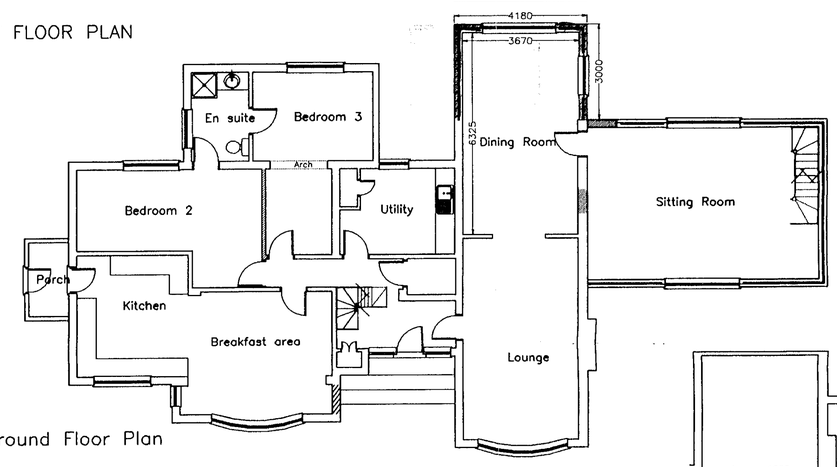

Ground Floor Plan

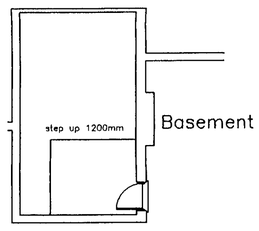

Basement

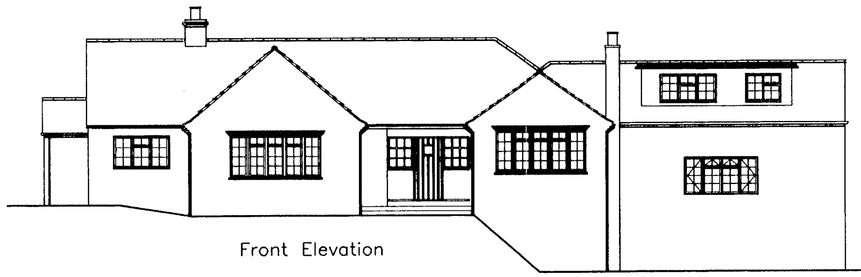

Front Elevation

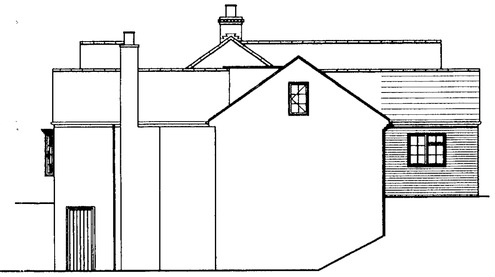

Side Elevation

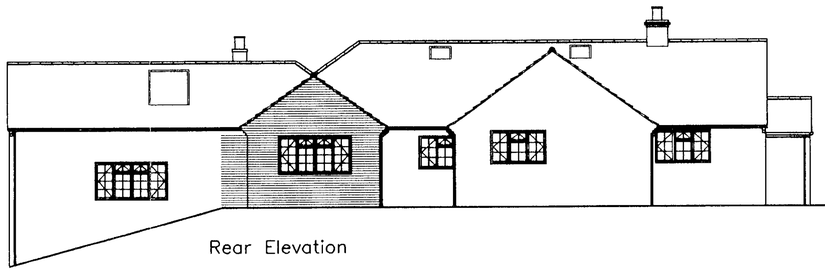

Rear Elevation

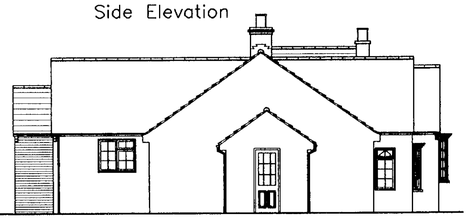

Side Elevation

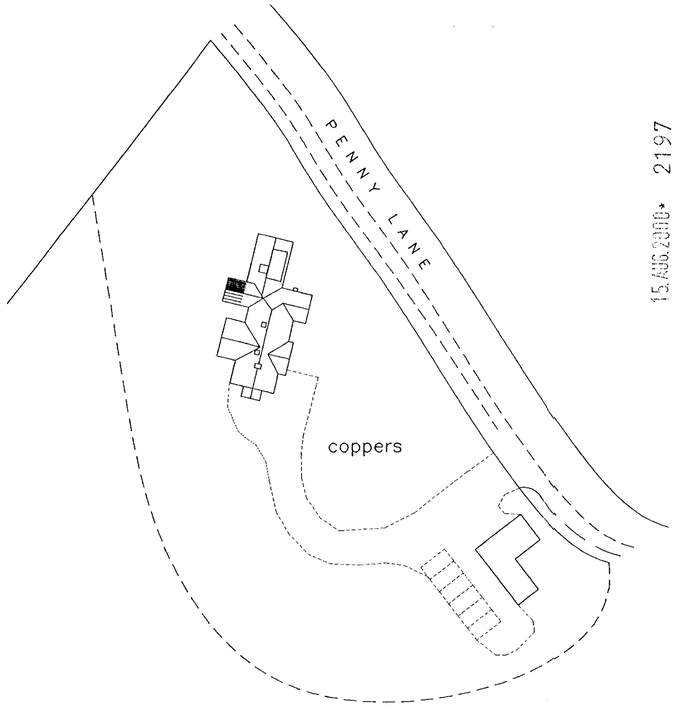

Site Plan
(Scale 1:500)

15 AUG 2000 2197

BDS

Chartered Surveyors & Property Consultants

Architectural & Building Design Services

Building & Structural Engineers

- Structural & Condition Surveys
- Preparation of Architectural Drawings
- Extensions, Conversions & New Build
- Planning & Building Regulation Applications
- Disputes & Diagnosis of Building Defects
- Building Insurance Claims
- Schedules of Dilapidations
- Project Management
- Professional advice on all Types of Building

Windward House,
Hollow Lane,
Shinfield,
Reading,
Berkshire RG2 9AB.

Tel: 0118 988 4477
Fax: 0118 988 5268

Project

Alterations and extensions at;
COPPERS
PENNY LANE
WARGRAVE

Drawing title

DINING ROOM EXTENSION

Client

MR & MRS J THURSTON

Date	Scale
17.07.00	1:100

Drawn by	Drawing number	Rev
KH	5027:00:2	

General notes

1. Dimensions to be checked on site before any work is put in hand or pre-fabricated.
2. All dimensions in millimetres. (unless otherwise stated)
3. This drawing is not a full specification of works or materials to be employed in this project.
4. The drawing and design is copyright of this practice.©

Revisions

Ref	Date	Description
		REFUSED

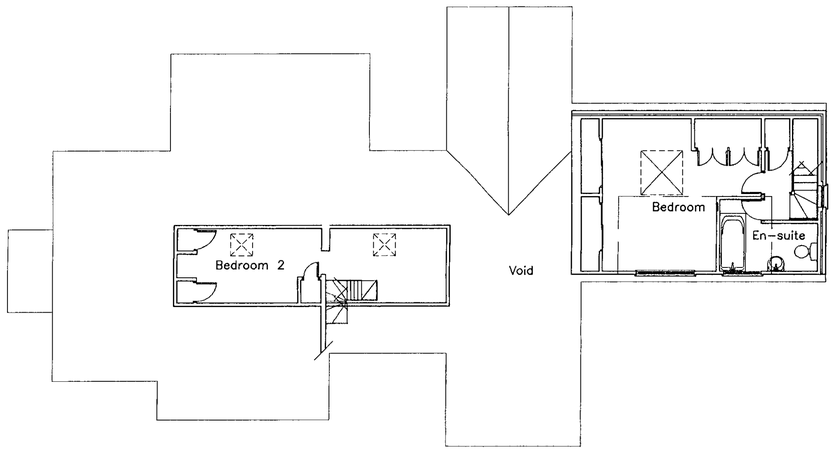

FIRST FLOOR PLAN

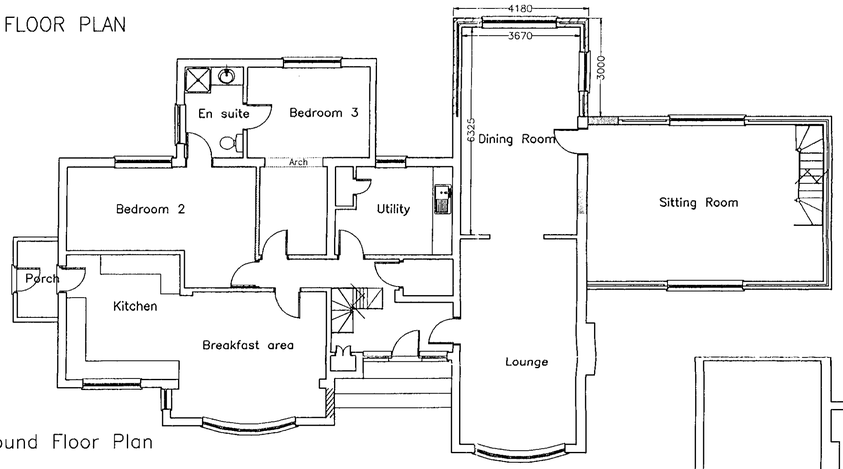

Ground Floor Plan

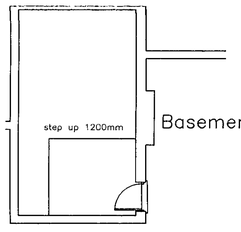

Basement

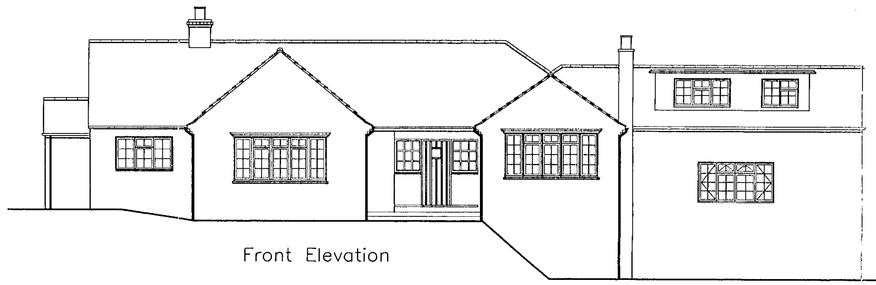

Front Elevation

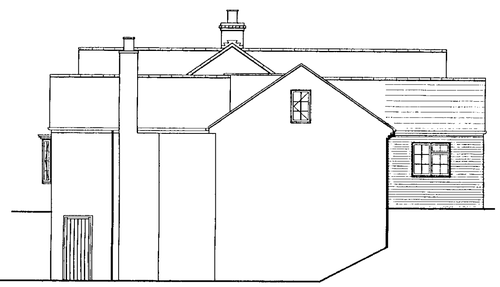

Side Elevation

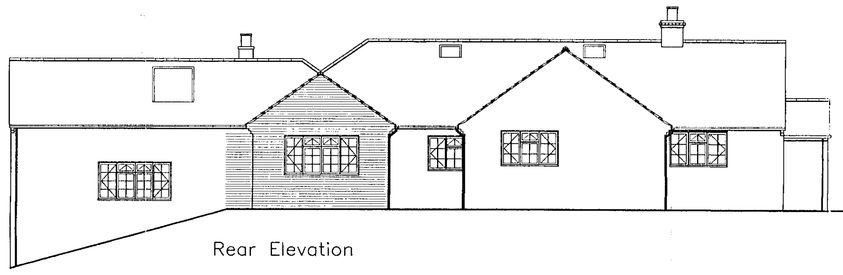

Rear Elevation

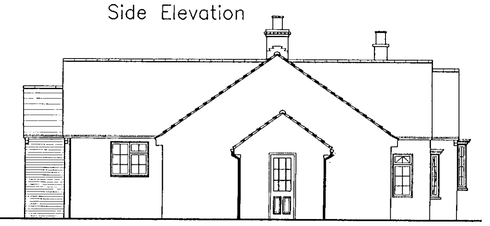

Side Elevation

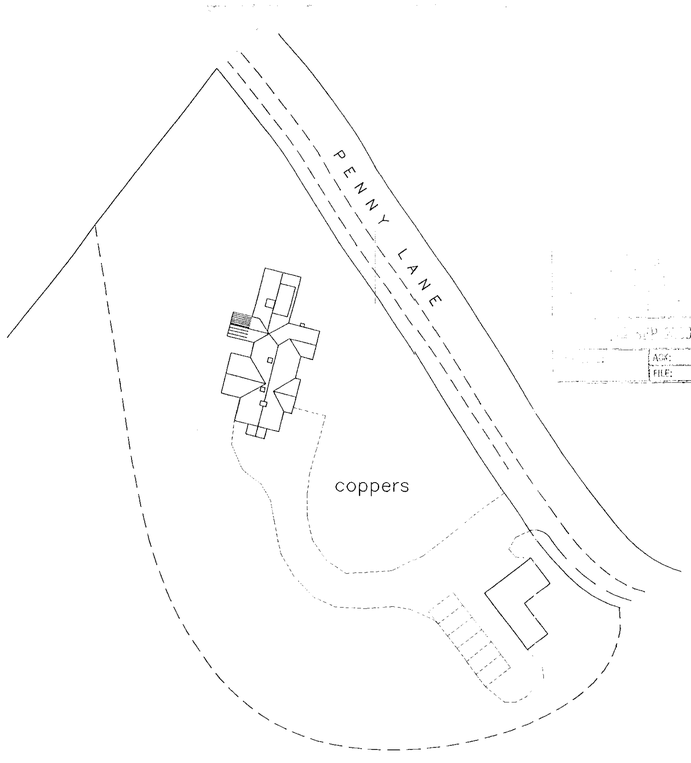

Site Plan
(Scale 1:500)

BDS

Chartered Surveyors & Property Consultants
Architectural & Building Design Services
Building & Structural Engineers

- Structural & Condition Surveys
- Preparation of Architectural Drawings
- Extensions, Conversions & New Build
- Planning & Building Regulation Applications
- Disputes & Diagnosis of Building Defects
- Building Insurance Claims
- Schedules of Dilapidations
- Project Management
- Professional advice on all Types of Building

Windward House,
Hollow Lane,
Shinfield,
Reading,
Berkshire RG2 9AB.

Tel: 0118 988 4477
Fax: 0118 988 5268

Project

Alterations and extensions at;
COPPERS
PENNY LANE
WARGRAVE

Drawing title

DINING ROOM EXTENSION

Client

MR & MRS J THURSTON

Date	Scale	
17.07.00	1:100	
Drawn by	**Drawing number**	**Rev**
KH	5027:00:2	A

General notes

1. Dimensions to be checked on site before any work is put in hand or pre-fabricated.
2. All dimensions in millimetres. (unless otherwise stated)
3. This drawing is not a full specification of works or materials to be employed in this project.
4. The drawing and design is copyright of this practice.©

Revisions

Ref	Date	Description
A	12.09.00	Side elevations amended to Planners request

REFUSED

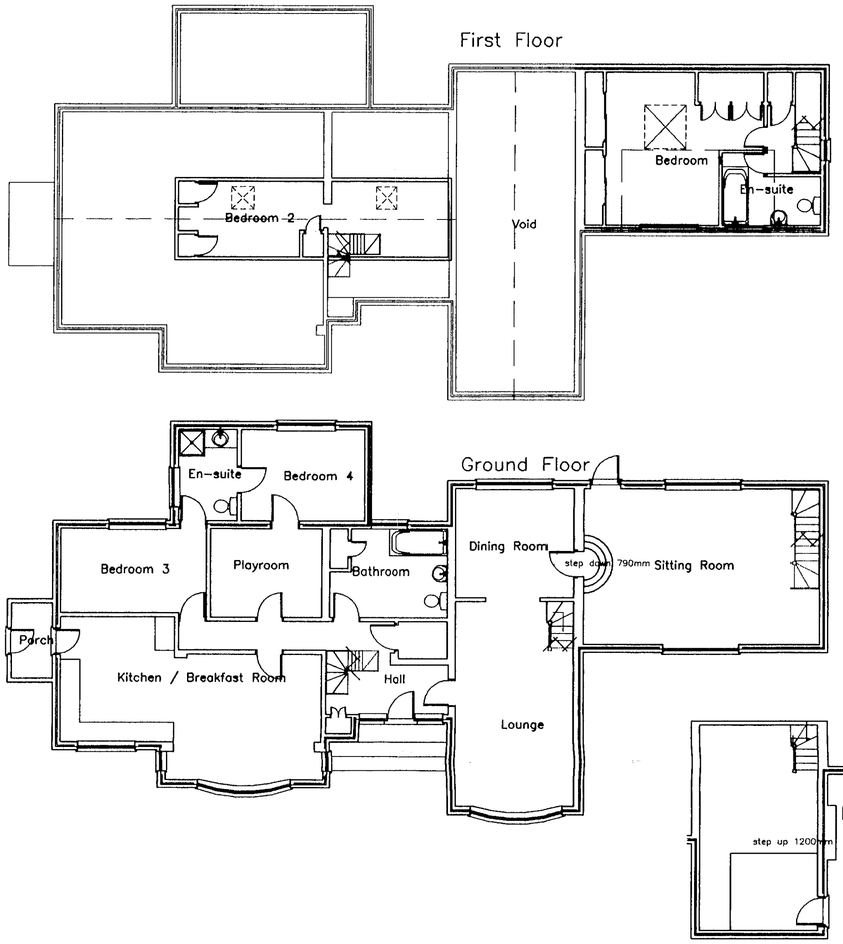

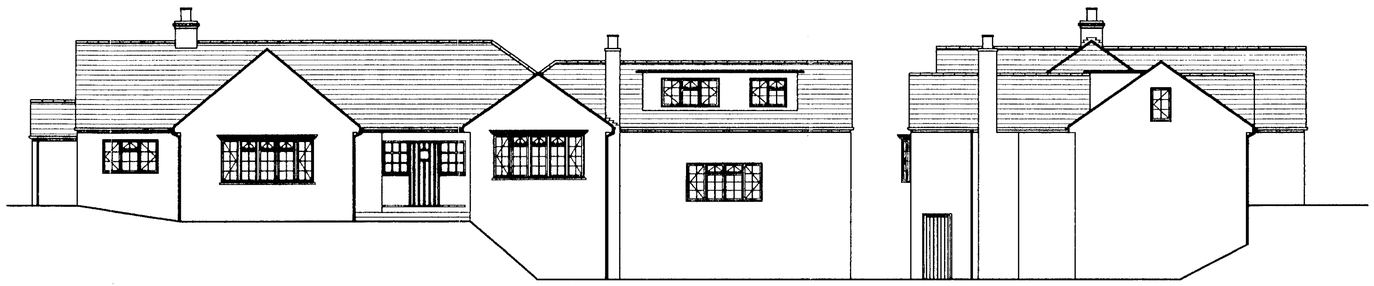

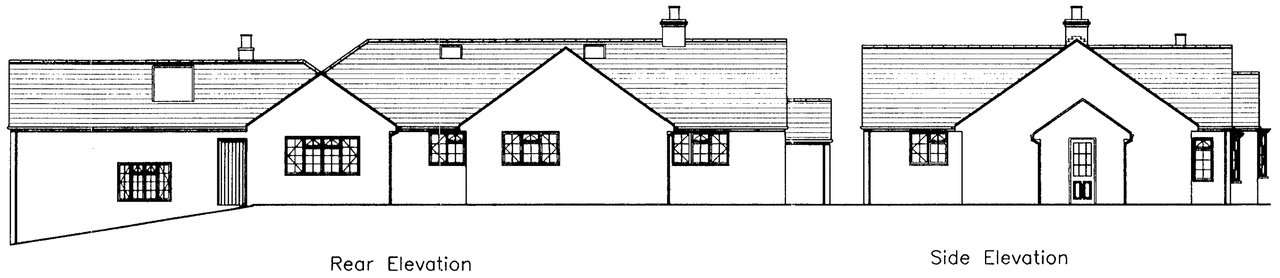

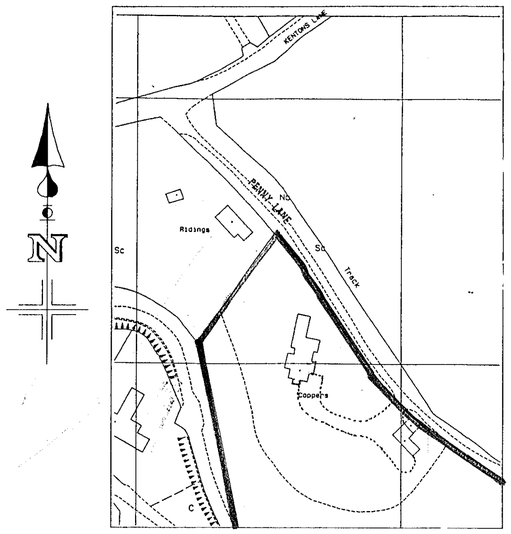

Location Plan
(Scale 1:1250)

15 AUG 2000 2198

BDS

Chartered Surveyors & Property Consultants

Architectural & Building Design Services

Building & Structural Engineers

- Structural & Condition Surveys
- Preparation of Architectural Drawings
- Extensions, Conversions & New Build
- Planning & Building Regulation Applications
- Disputes & Diagnosis of Building Defects
- Building Insurance Claims
- Schedules of Dilapidations
- Project Management
- Professional advice on all Types of Building

Windward House,
Hollow Lane,
Shinfield,
Reading,
Berkshire RG2 9AB.

Tel: 0118 988 4477
Fax: 0118 988 5288

Project

Alterations and extensions at;
COPPERS
PENNY LANE
WARGRAVE

Drawing title

EXISTING PLANS AND ELEVATIONS

Client

MR & MRS J THURSTON

Date	Scale	
17.07.00	1:100	
Drawn by	**Drawing number**	**Rev**
KH	5027:00:1	

General notes

1. Dimensions to be checked on site before any work is put in hand or pre-fabricated.
2. All dimensions in millimetres. (unless otherwise stated)
3. This drawing is not a full specification of works or materials to be employed in this project.
4. The drawing and design is copyright of this practice.©

Revisions

Ref	Date	Description

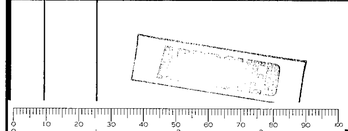

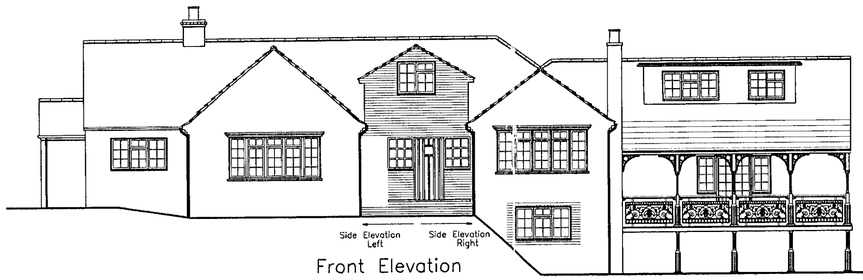

Front Elevation

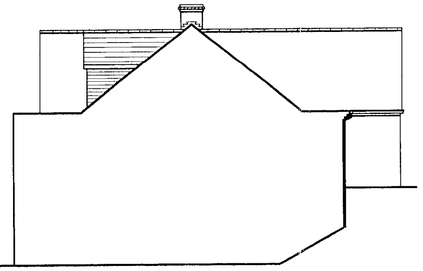

Side Elevation Looking from old front door left

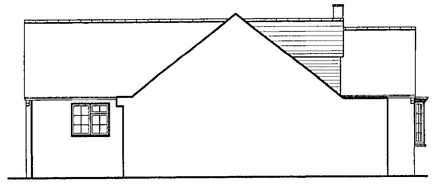

Side Elevation Looking from old front door right



Side Elevation

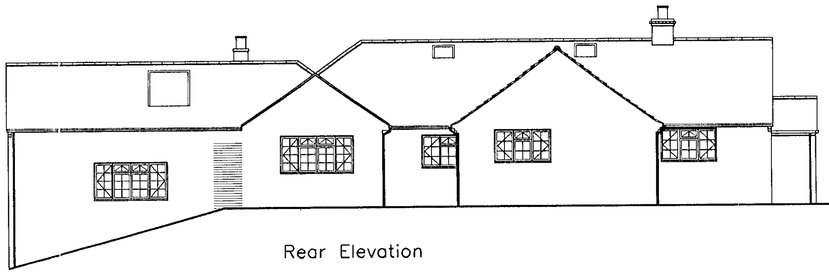

Rear Elevation

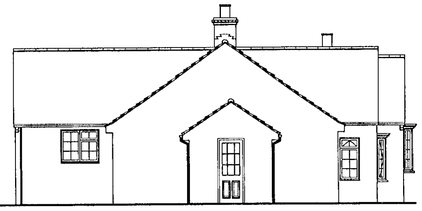

Side Elevation

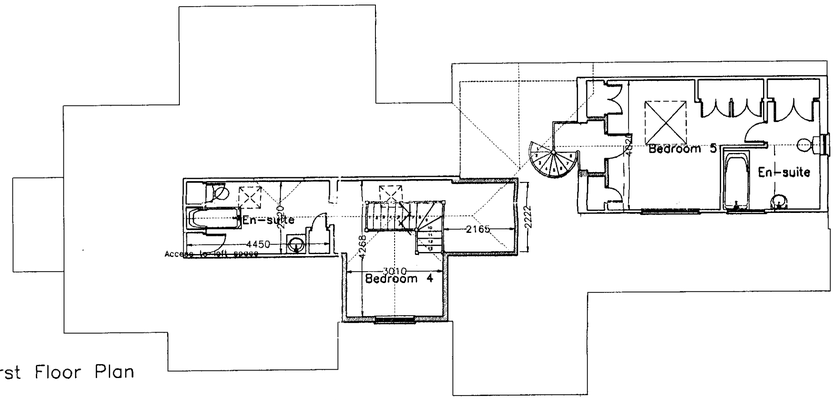

First Floor Plan

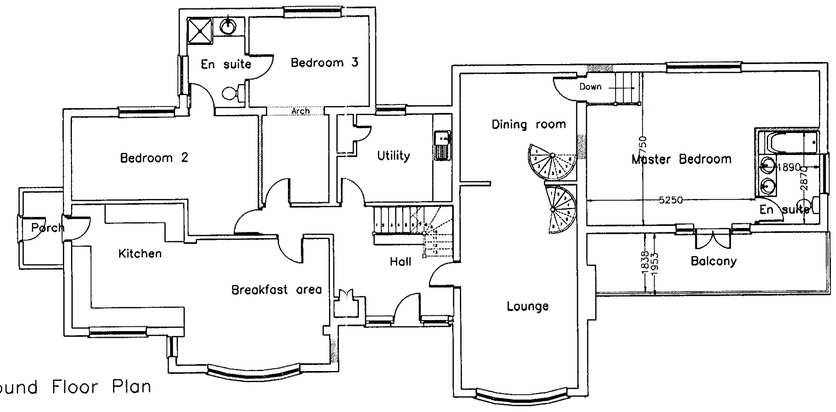

Ground Floor Plan

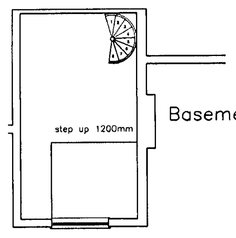

Basement

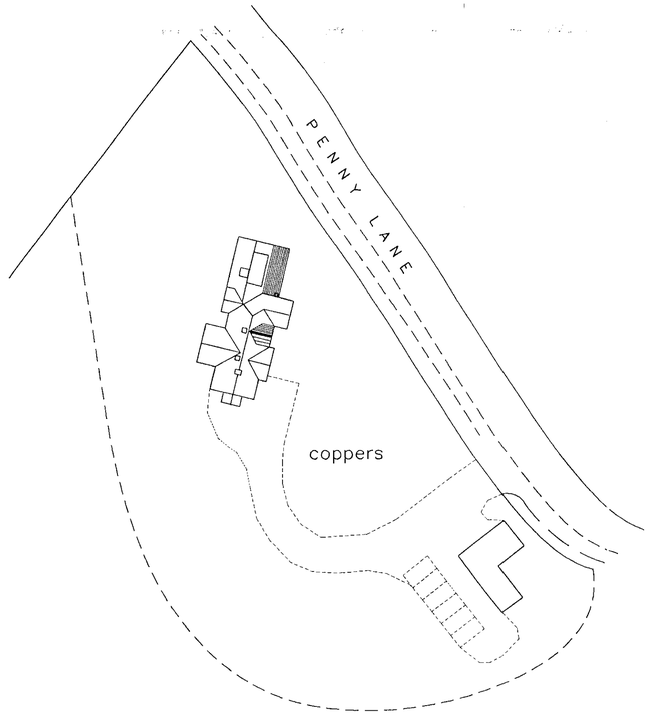

Site Plan
(Scale 1:500)

15.AUG.2000* 2198

BDS

Chartered Surveyors & Property Consultants
Architectural & Building Design Services
Building & Structural Engineers

- Structural & Condition Surveys
- Preparation of Architectural Drawings
- Extensions, Conversions & New Build
- Planning & Building Regulation Applications
- Disputes & Diagnosis of Building Defects
- Building Insurance Claims
- Schedules of Dilapidations
- Project Management
- Professional advice on all Types of Building

Windward House,
Hollow Lane,
Shinfield,
Reading,
Berkshire RG2 9AB.

Tel: 0118 988 4477
Fax: 0118 988 5268

Project
Alterations and extensions at;
COPPERS
PENNY LANE
WARGRAVE

Drawing title
DORMER WINDOW&BALCONY EXTENSION

Client
MR & MRS J THURSTON

Date	Scale	
17.07.00	1:100	
Drawn by	**Drawing number**	**Rev**
KH	5027:00:3a	A

General notes
1. Dimensions to be checked on site before any work is put in hand or pre-fabricated.
2. All dimensions in millimetres. (unless otherwise stated)
3. This drawing is not a full specification of works or materials to be employed in this project.
4. The drawing and design is copyright of this practice.©

Revisions

Ref	Date	Description
A	15.08.00	Two elevations added to planners request



27/7/01

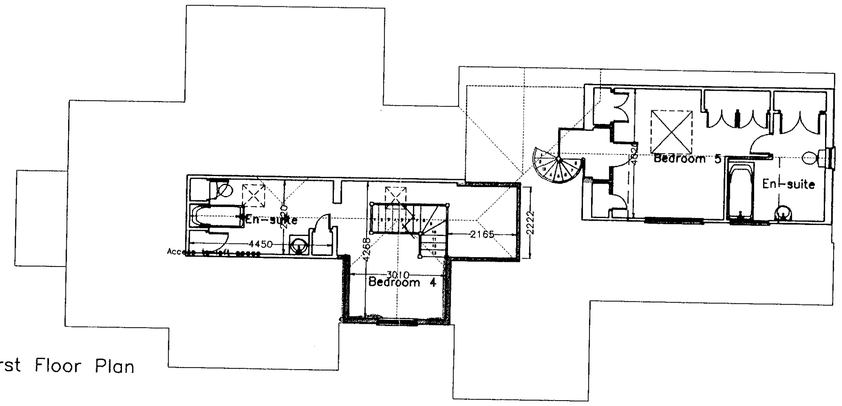

First Floor Plan

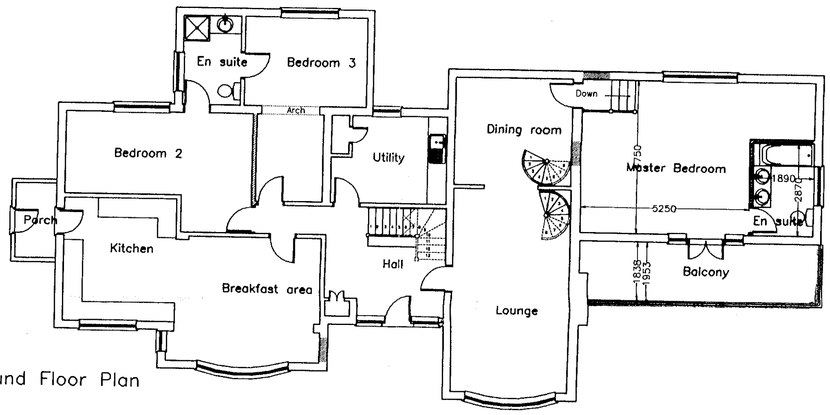

Ground Floor Plan

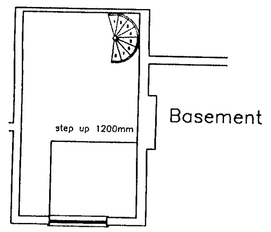

Basement



Front Elevation

Side Elevation

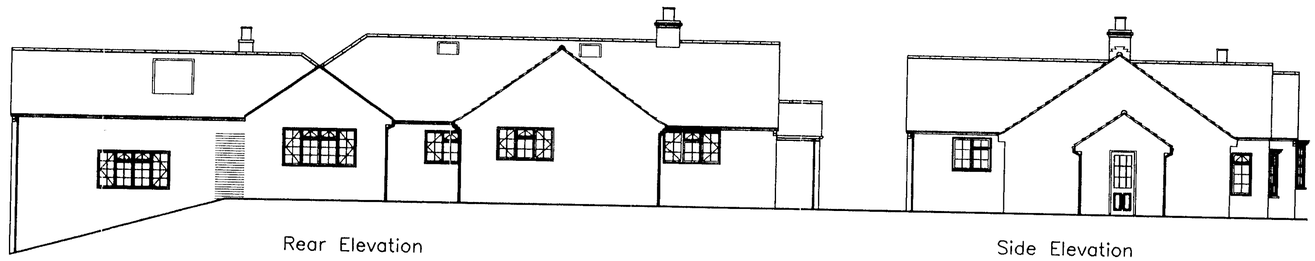

Rear Elevation

Side Elevation

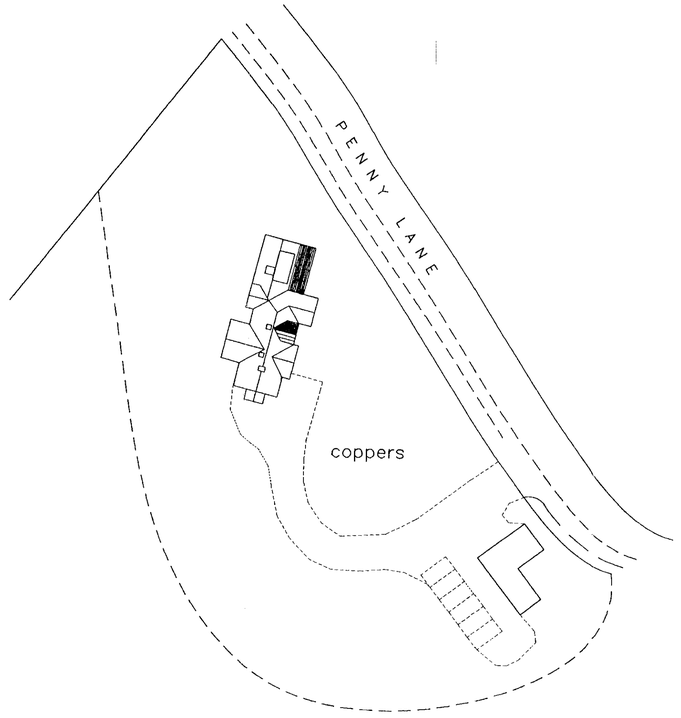

Site Plan
(Scale 1:500)

15 AUG 2000 * 2198
APPROVED

BDS

Chartered Surveyors & Property Consultants

Architectural & Building Design Services

Building & Structural Engineers

* Structural & Condition Surveys
* Preparation of Architectural Drawings
* Extensions, Conversions & New Build
* Planning & Building Regulation Applications
* Disputes & Diagnosis of Building Defects
* Building Insurance Claims
* Schedules of Dilapidations
* Project Management
* Professional advice on all Types of Building

Windward House,
Hollow Lane,
Shinfield,
Reading,
Berkshire RG2 9AB.

Tel: 0118 988 4477
Fax: 0118 988 5266

Project

Alterations and extensions at;
COPPERS
PENNY LANE
WARGRAVE

Drawing title

DORMER WINDOW&BALCONY EXTENSION

Client

MR & MRS J THURSTON

Date	Scale	
17.07.00	1:100	
Drawn by	**Drawing number**	**Rev**
KH	5027:00:3	

General notes

1. Dimensions to be checked on site before any work is put in hand or pre-fabricated.
2. All dimensions in millimetres. (unless otherwise stated)
3. This drawing is not a full specification of works or materials to be employed in this project.
4. The drawing and design is copyright of this practice.©

Revisions

Ref	Date	Description

