19. JUN. 2000* 1783

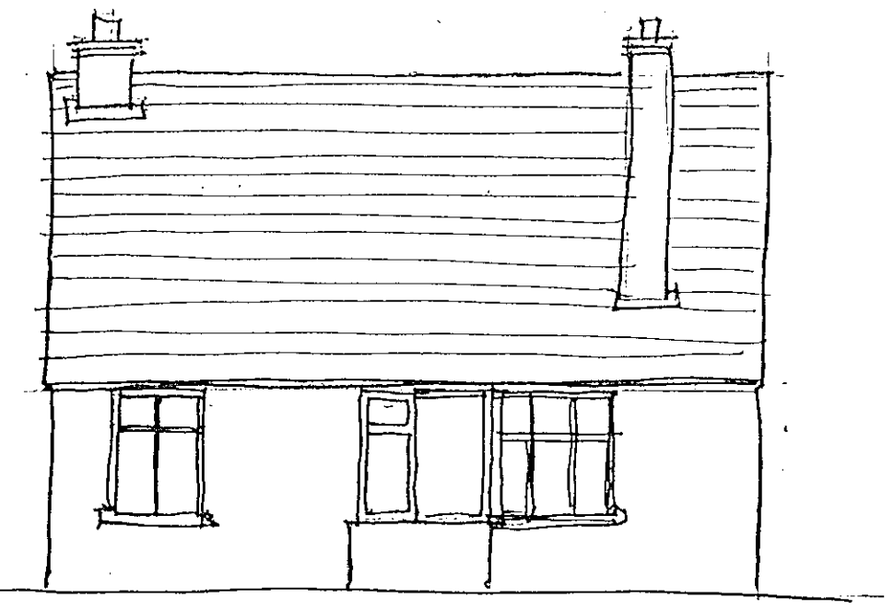

FRONT 1:100

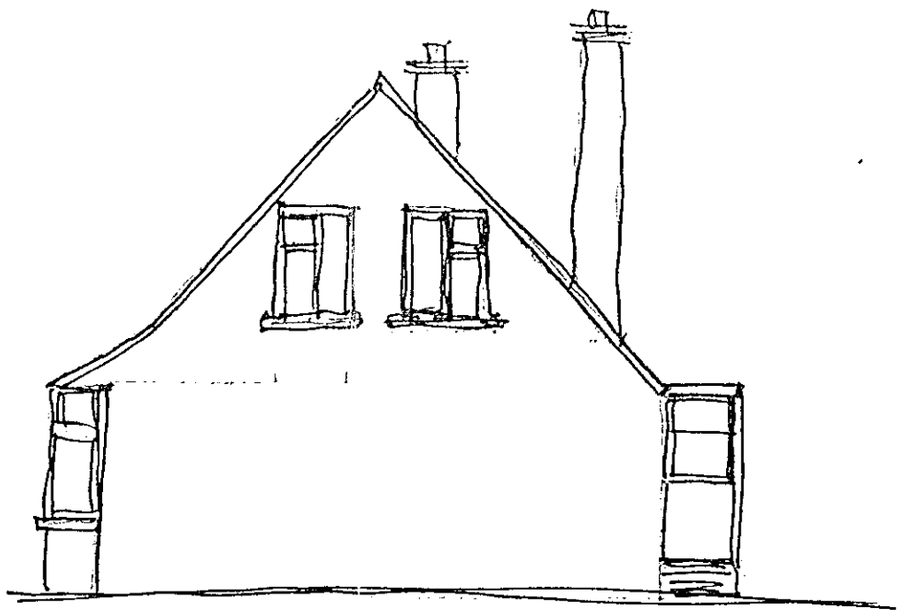

SIDE

PLANS AS EXISTING

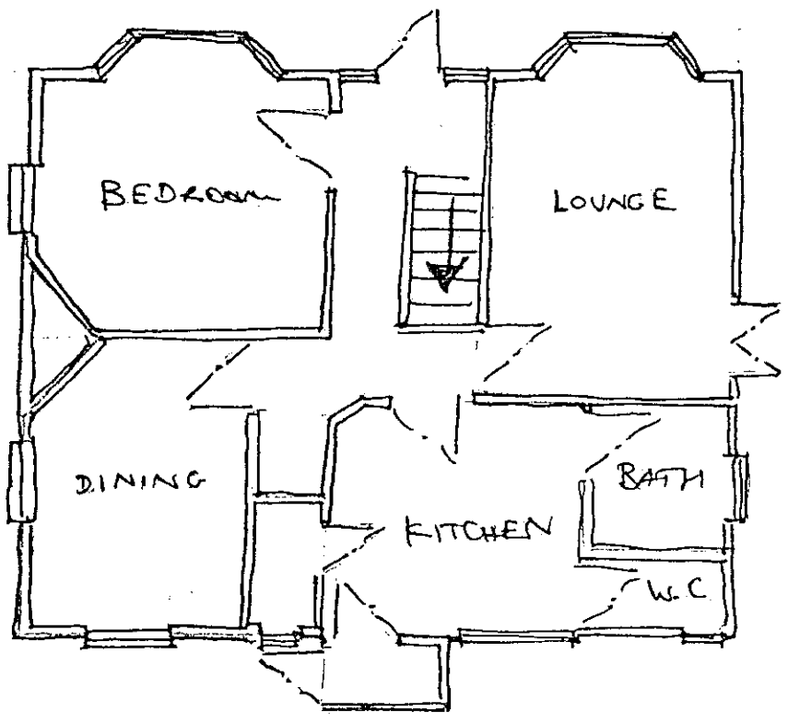

GROUND 1:100

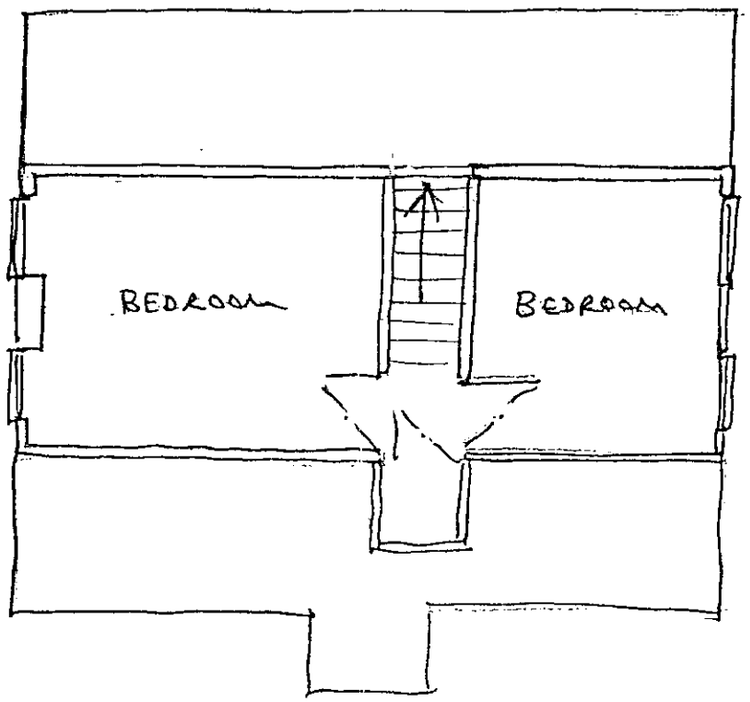

268 NINE MILE RIDE
FINCHAMPSTEAD.

APPROVED

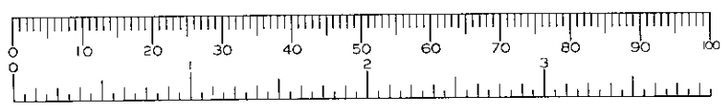

19. JUN. 2000* 1783



South Elevation

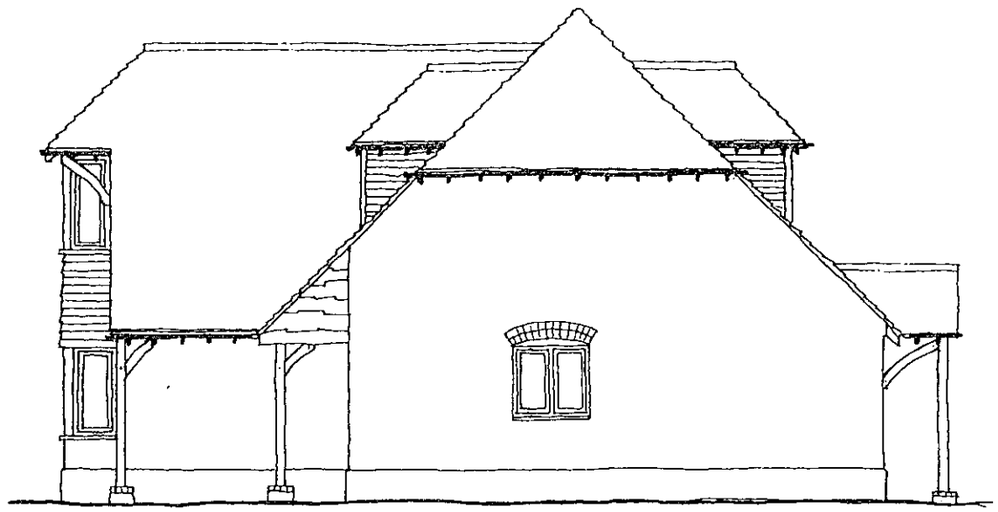

East Elevation



North Elevation

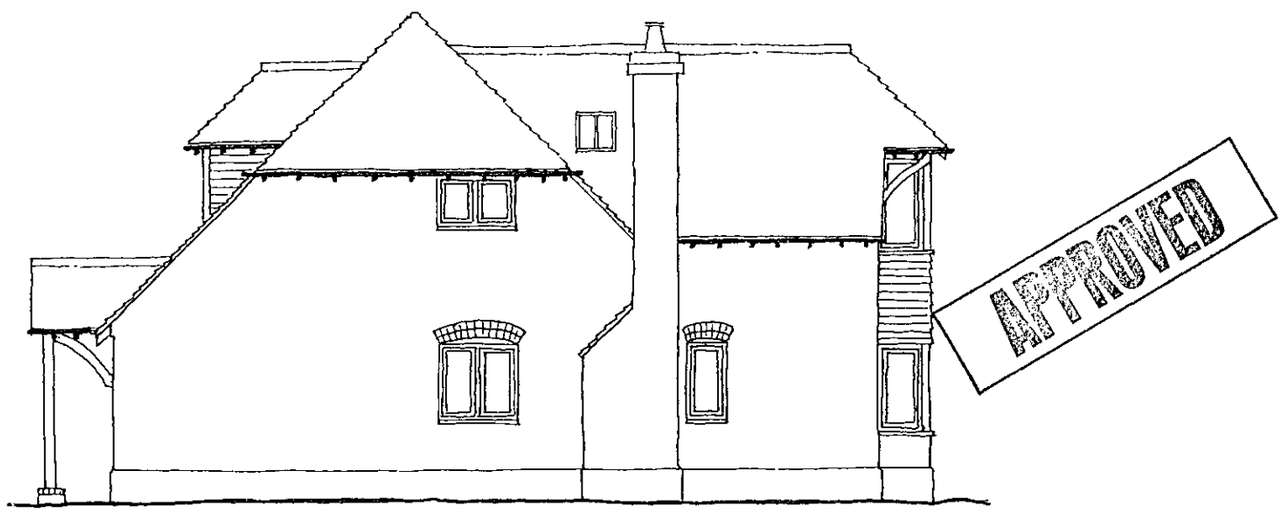

West Elevation

APPROVED

Title: 268 Nine Mile Ride
Proposed Elevations

Apollo Genesis

Revision: A: GENERAL CHANGES 09.00

Job No. 1034 Drawn AC Date 02.06.00

Do not scale. Use figured dimensions only

Drwg No. P.002 Revision A Scale 1:100

Disk/File –

Apollo Genesis
29 Fairmile • Fleet • Hampshire • GU13 9UT
TEL: 01252 676451

19. JUN. 2000*

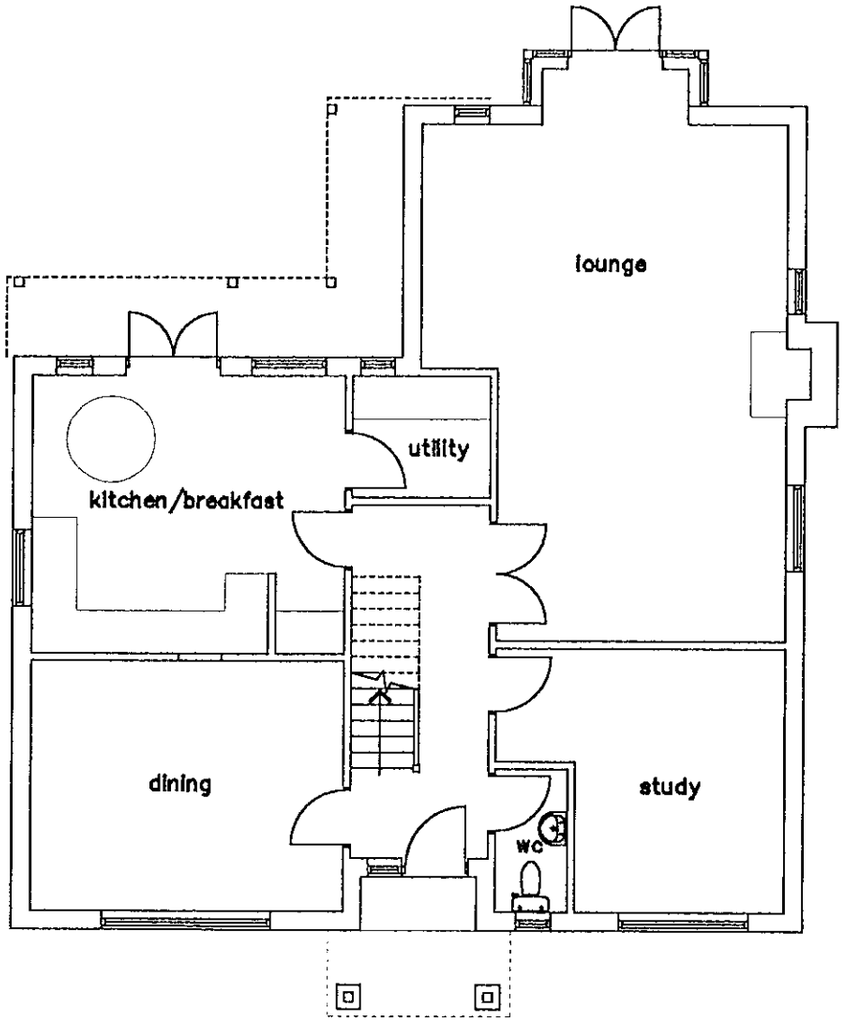

Ground Floor Plan

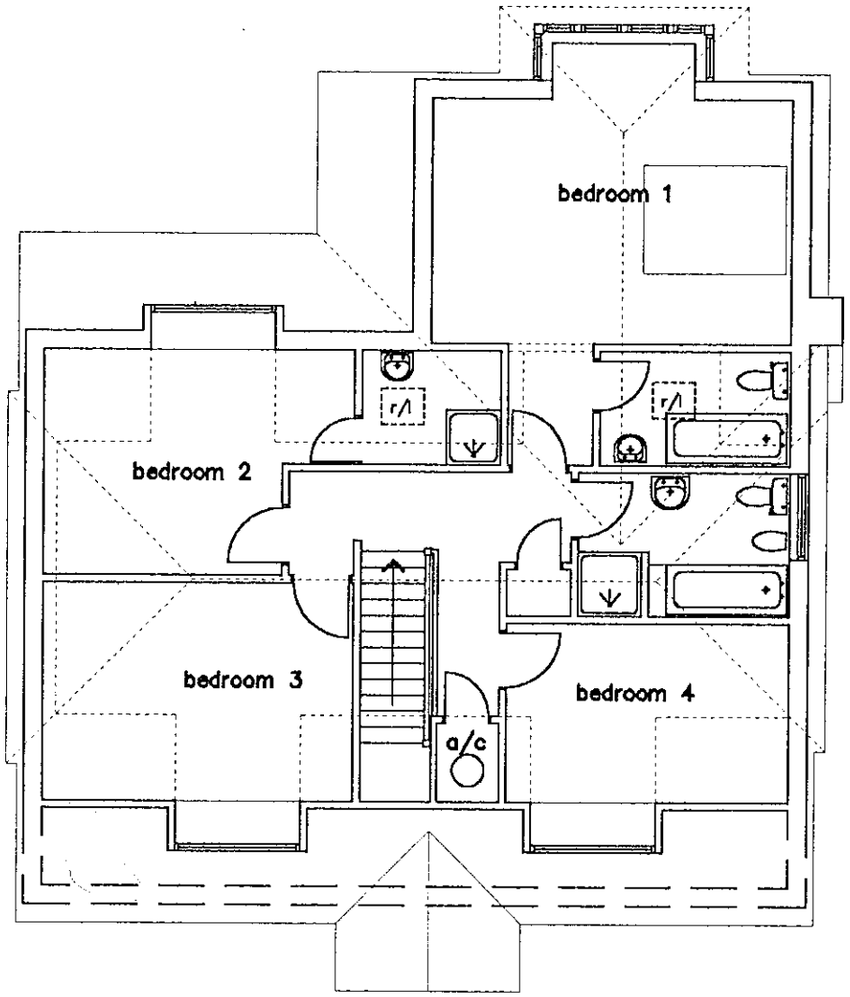

First Floor Plan

APPROVED

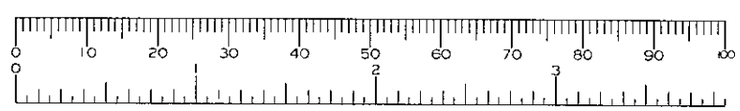

Title: 268 Nine Mile Ride
Proposed Plans

Apollo Genesis

Revision: a: general changes 06.00

Apollo Genesis

Job No. 1034 Drawn AC Date 30.05.00

Do not scale. Use figured dimensions only

Dwg No. P.001 Revision A Scale 1:100

Disk/File –

29 Fairmile ● Fleet ● Hampshire ● GU13 9UT
TEL: 01252 676451

19.JUN.2000* 1783



Title: 268 Nine Mile Ride Block Plan

Apollo Genesis

Revision: A: GENERAL CHANGES 06.00.

Job No. 1034 | Drawn AC | Date 29.05.00

Do not scale. Use figured dimensions only

Drwg No. L.002 | Revision A | Scale 1:500

Disk/File --

Apollo Genesis

29 Fairmile • Fleet • Hampshire • GU13 9UT
TEL: 01252 676451

SERVICES

WATER
ELECTRICITY
? CABLE TV
GAS
TELECOM

RUN IN SOFT VERGES TO UNDERTAKERS SPECIFICATION.

LOCAL SERVICES	HPT
	TLS
	ENF

21 FEB 2001

COPIES TO: | ACK: | FILE:

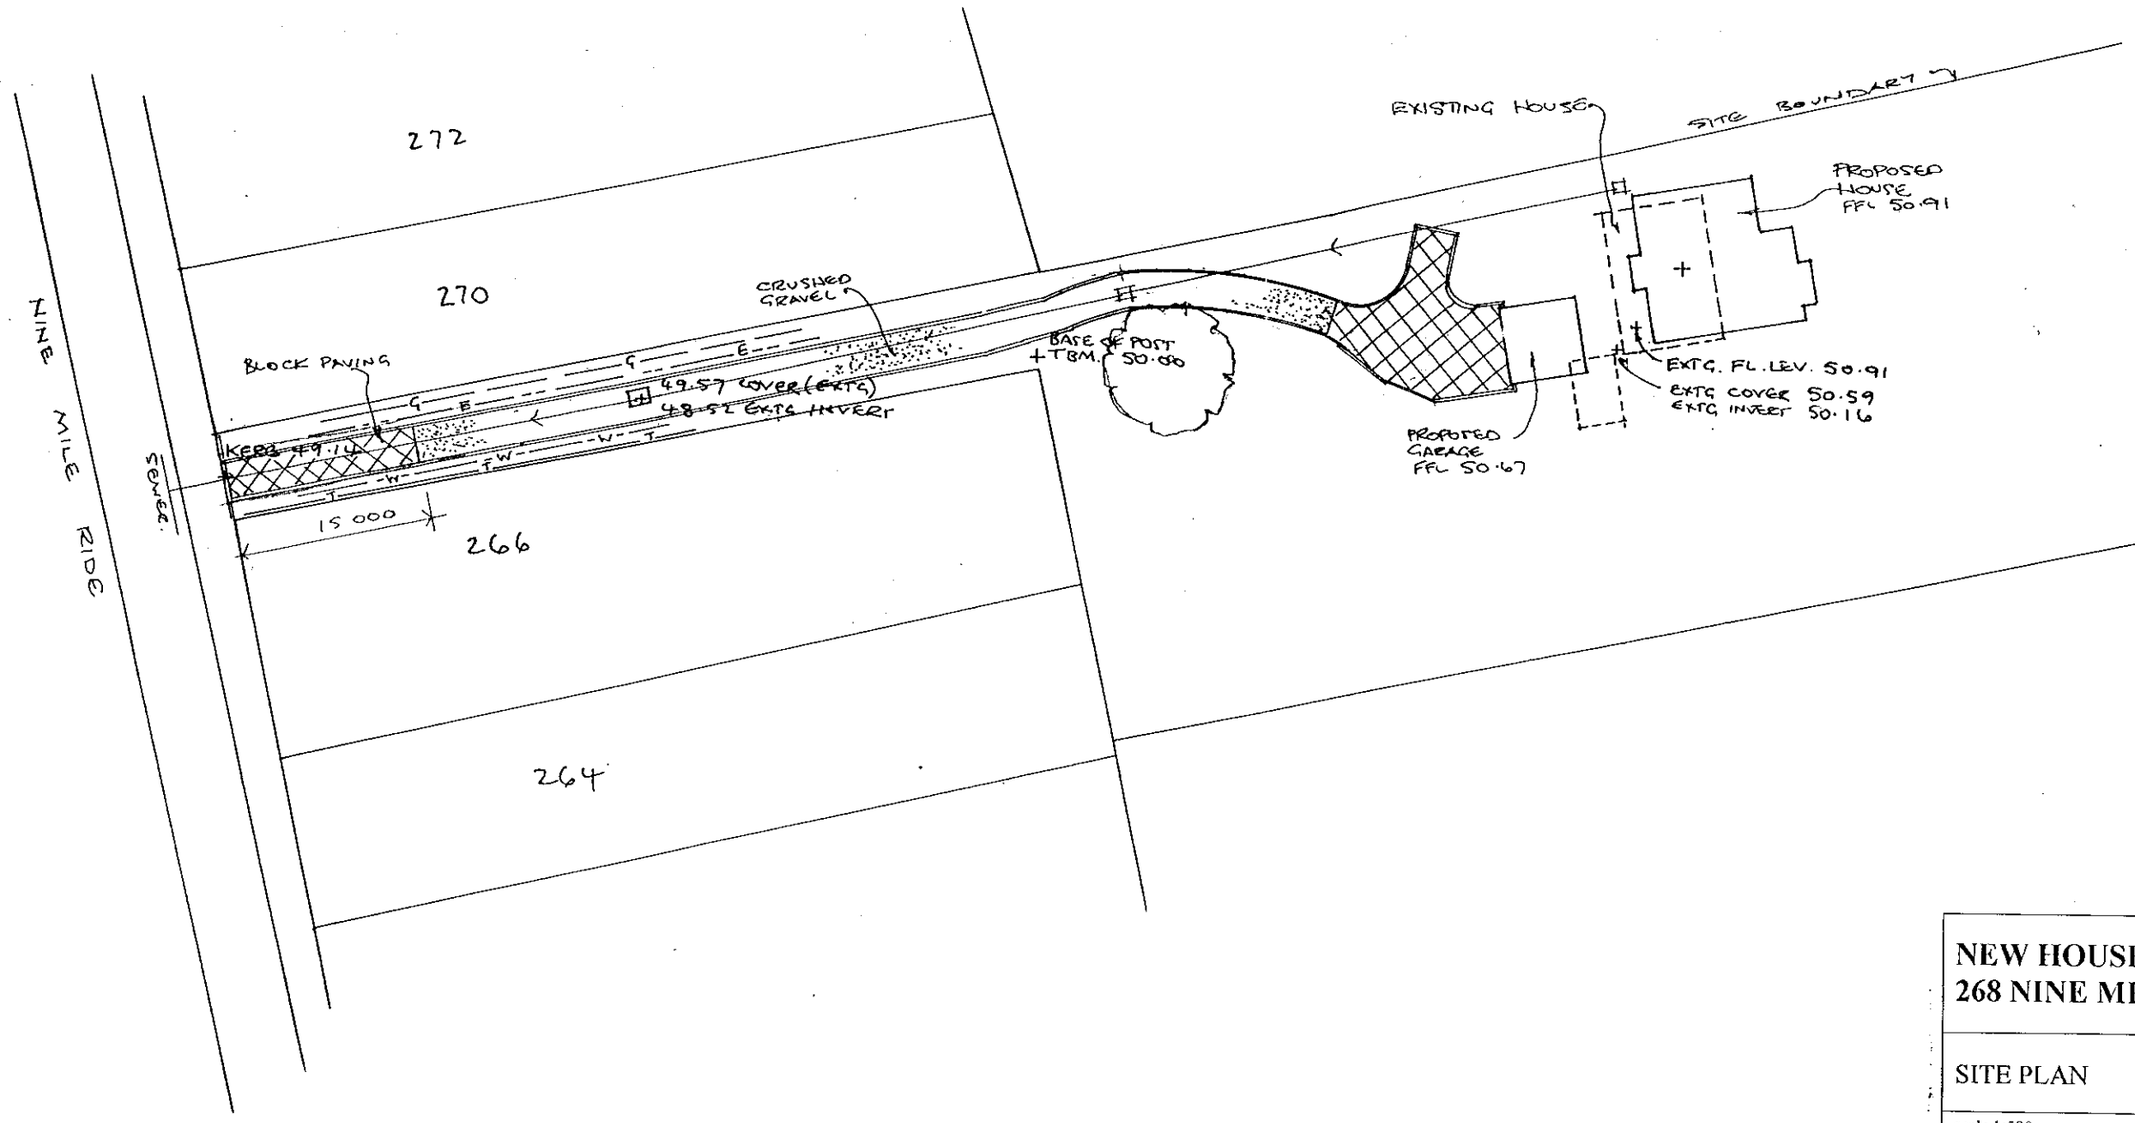

NEW HOUSE
268 NINE MILE RIDE, WOKINGHAM

SITE PLAN — **0000/15**

scale 1:500 — date OCT 2000

Tae BUILDERS, Bracknell, Berks, tel 01344 860852