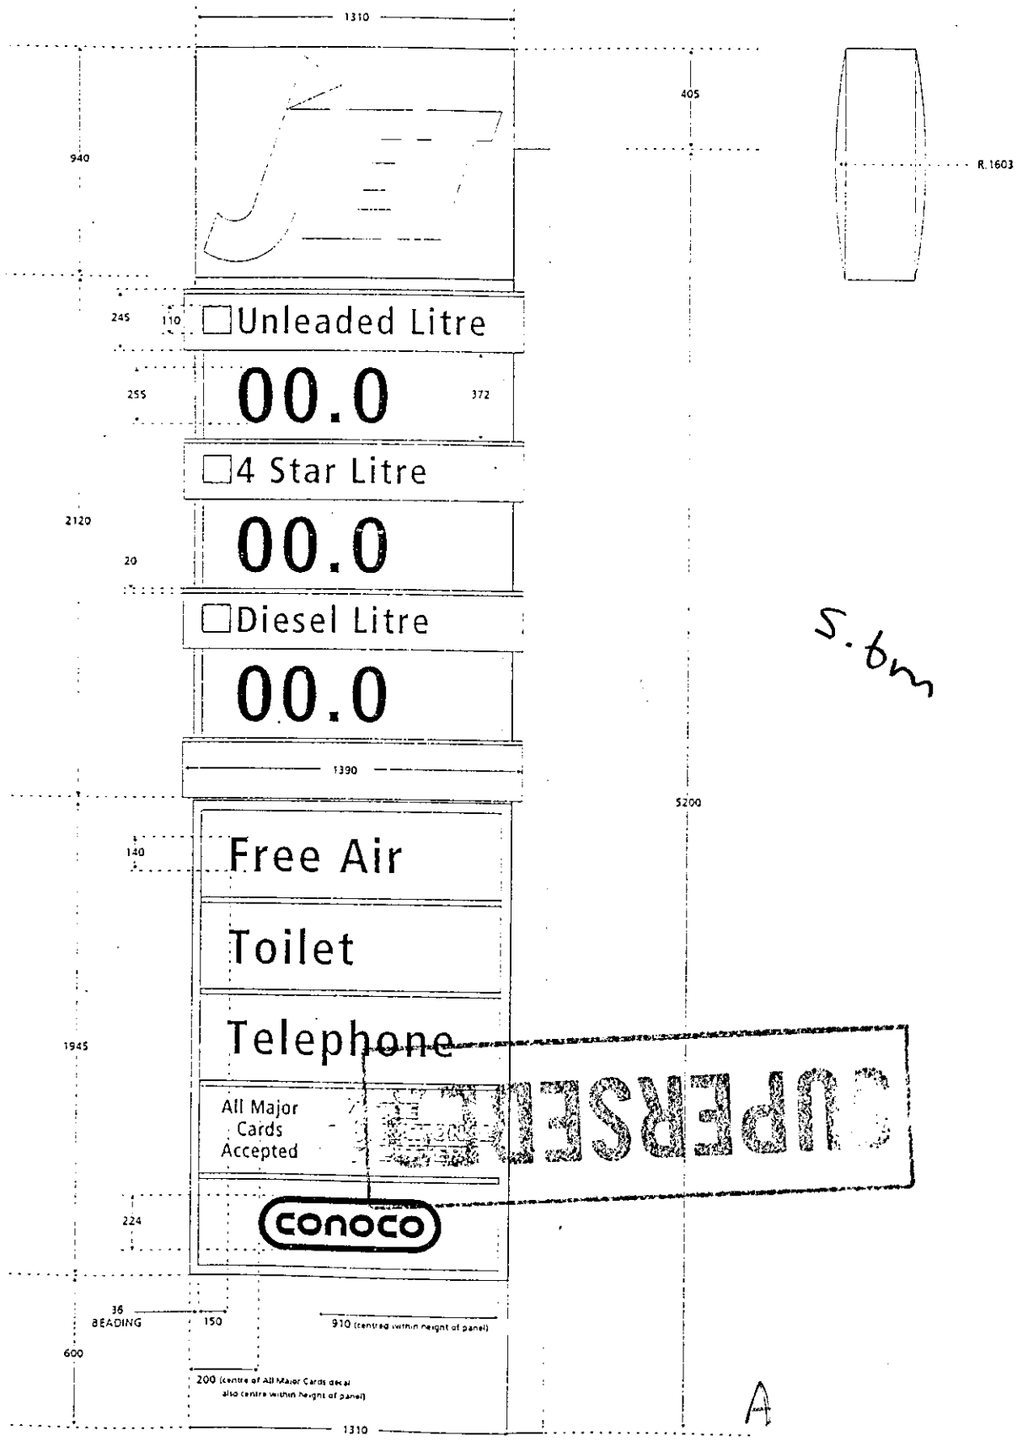

5.6m

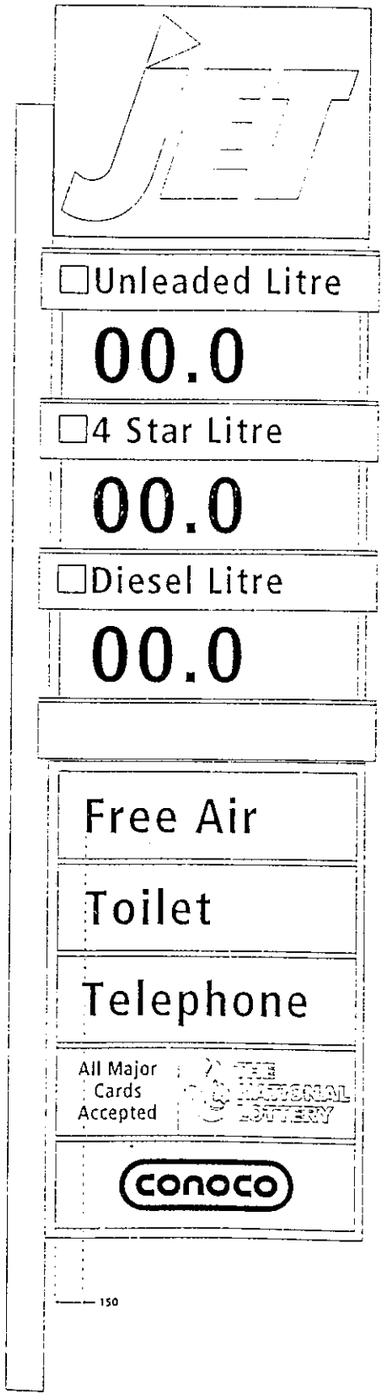

UPERSEDED



FINISHES:

Head : Jet Yellow - PMS 123c
Strip : Jet Red - PMS 185c
Body : Jet Blue - PMS 3005c

All Copy : Jet Yellow - PMS 123c
Except Jet Logo Which is 3005c

National Lottery decal : Hand - PMS 072 Blue
: Copy - Jet Red
: Ground - White
Free Air : Copy - Jet Yellow
Ground - Jet Red

GRADE SQUARES:

4Star - 032c
Unleaded - 354c
Diesel - Pantone Black

TYPEFACES:

All Copy : Frutiger Bold Condensed, 50/1000 Tracking

FACILITY PANELS:

The sequence for Company Owned outlets is:

Top panel (red):	Free air
2nd panel	Toilet/s
3rd panel	24 hours (24 hour outlets) or Telephone (all others)
4th panel*	All major cards accepted/The National Lottery or All major cards accepted/Instants or All major cards accepted
5th panel	Conoco lozenge

* Credit Card Decal (NJ6/0029), showing the approved credit cards accepted at Company Owned outlets must be affixed to stanchions or pumps as shown on the pump technical drawings.

If an outlet has specific facilities/products, or in cases of doubt, call the Jet Maintenance Co-Ordinator on 01926 404118

30.JUN.2000* 1879

ALL DIMENSIONS ARE GIVEN IN MILLIMETRES

JET

TECHNICAL DRAWING APPROVALS

DRWG. NO.	1.2		
PROJECT	24781 Jet Forecourt Technical Drawings		
TITLE	Pole Sign - Company Owned		
SCALE	1/26	DATE	26.01.98

conoco
JET is a Conoco brand

CONFIDENTIAL. Copyright of Conoco Ltd. All rights reserved. This technical drawing may not be reproduced in whole, or in part, without prior agreement in writing.

Any amendments to the information contained in this technical drawing must be directed through Light & Coley Ltd.

LIGHT & COLEY
20 FULHAM BROADWAY LONDON SW6 1AH
TELEPHONE 0171 381 6644 FAX 0171 381 2833

B/C.

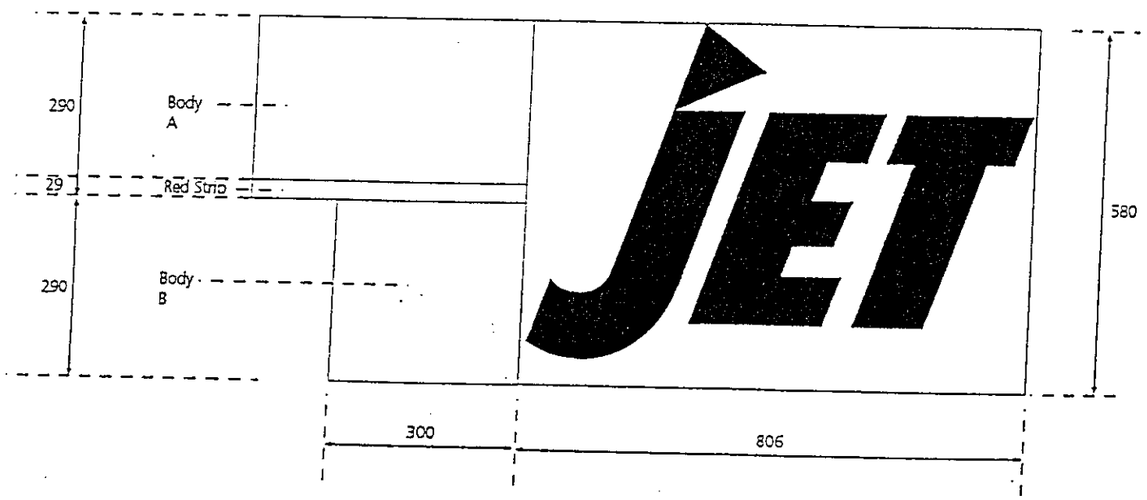

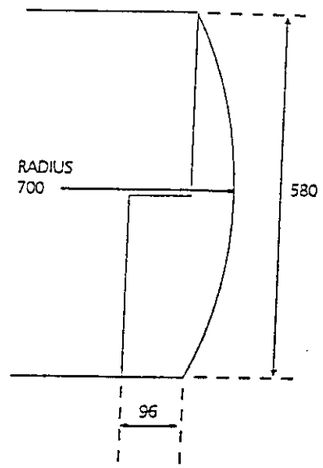

FINISHES:

Body A - : Jet Yellow - PMS 123c
Strip : Jet Red - PMS 185c
Body B : Jet Blue - PMS 3005c

Jet Logo Appears Blue PMS 3005c

TYPEFACES:

All Copy : JET Logotype Only

APPROVED

ALL DIMENSIONS ARE GIVEN IN MILLIMETRES

30. JUN. 2000* 1879

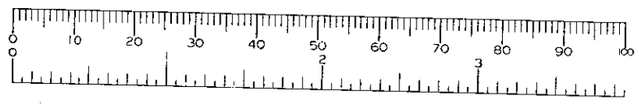

JET

TECHNICAL DRAWING APPROVALS

DRWG. NO.	MVM/2/1113		PART No.	NJ2/0001	
JOB TITLE	Canopy Fascia				
ITEM	Canopy Fascia and Pod MII - MIII				
SCALE	1/10	JOB NO.	20795	FILE NO.	19103
ARTWORK					
ACCOUNT GROUP					
CLIENT					
CONTRACTOR					

conoco
JET is a Conoco brand

CONFIDENTIAL. Copyright of Conoco Ltd. All rights reserved. This technical drawing may not be reproduced in whole, or in part, without prior agreement in writing.

Any amendements to the information contained in this technical drawing must be directed through Light & Coley Ltd.

LIGHT & COLEY
20 FULHAM BROADWAY LONDON SW6 1AH
TELEPHONE 0171 381 6644 FAX 0171 381 2833

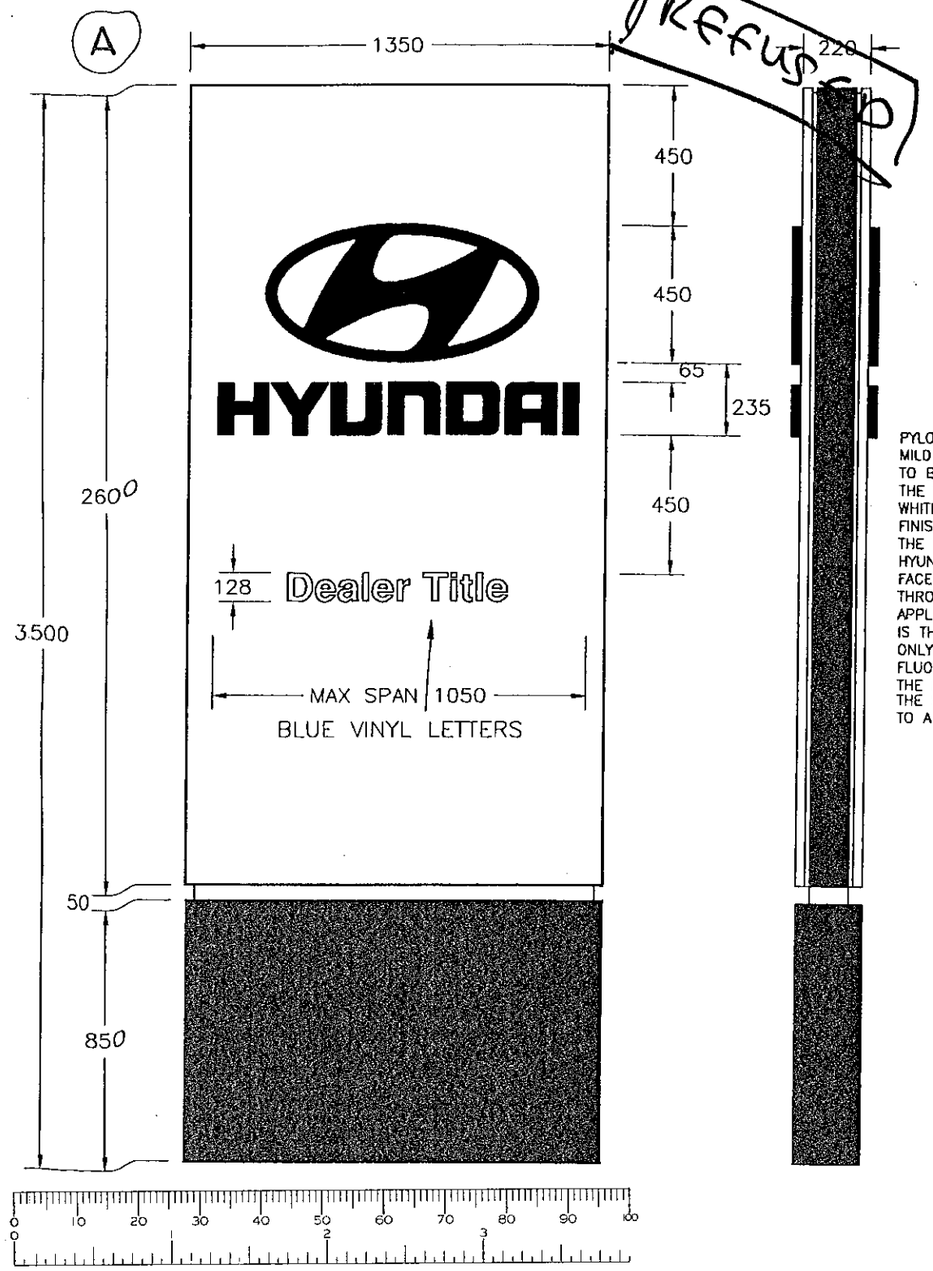

PYLON SIGN CONSTRUCTED FROM A MILD STEEL SUPPORT FRAME, GLAZED TO BOTH FACES WITH ALUMINIUM PANELS. THE TOP PANELS BEING FINISHED SATIN WHITE, AND THE LOWER PANELS BEING FINISHED HAMMER GREY.
THE TOP PANELS ARE STENCIL CUT TO THE HYUNDAI LOGO ALLOWING OPAL MOULDS FACED WITH BLUE PVC VINYL TO PROTRUDE THROUGH THE FACE OF THE PANEL.
APPLIED TO THE PANEL BELOW THE LOGO IS THE DEALER TITLE IN BLUE PVC VINYL.
ONLY THE LOGOS ILLUMINATE VIA WHITE FLUORESCENT TUBES SITUATED WITHIN THE PYLON STRUCTURE.
THE SUPPORT FRAME IS SECURED TO A GROUND CAGE SUNK IN CONCRETE FOOTINGS

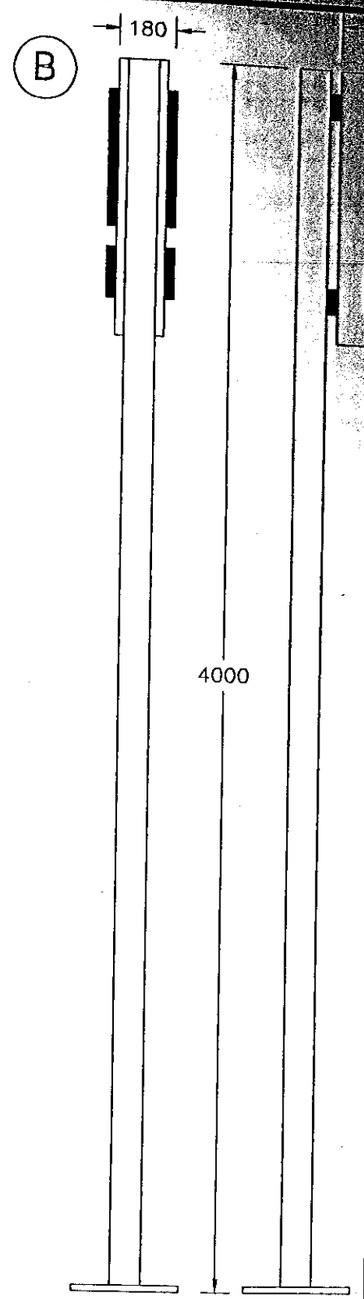

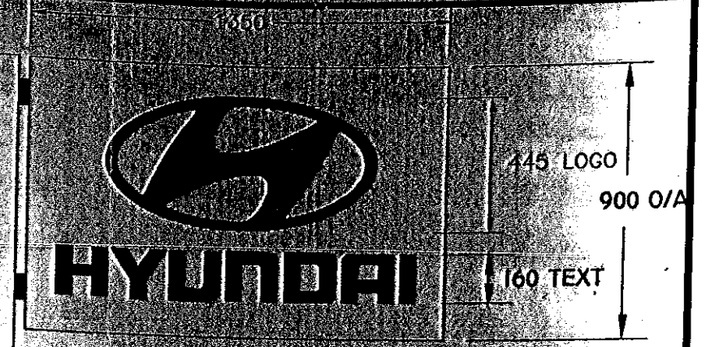

6/64749/P

09 DEC 1996

PYLON SIGN CONSTRUCTED FROM A MILD STEEL SUPPORT FRAMESUPPORTED BY GLAZED A SINGLE POST TO BOTH FACES WITH ALUMINIUM PANELS. THE PANELS BEING FINISHED SATIN WHITE.
THE PANELS ARE STENCIL CUT TO THE HYUNDAI LOGO ALLOWING OPAL MOULDS FACED WITH BLUE PVC VINYL TO PROTRUDE THROUGH THE FACE OF THE PANEL.
LOGOS ILLUMINATE VIA WHITE FLUORESCENT TUBES SITUATED WITHIN THE POLE STRUCTURE.
THE POLE IS SECURED TO A GROUND CAGE SUNK IN CONCRETE FOOTINGS

DELEGATED

REFUSED

SITE PLAN.

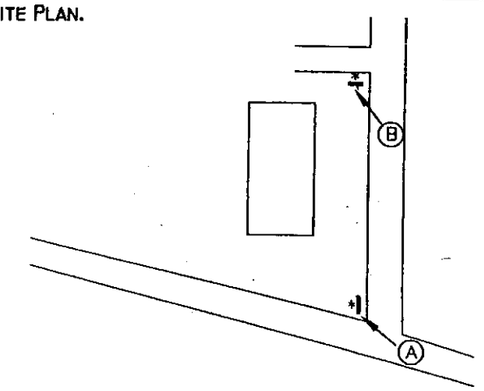

tarasigns

ST. PETERS PLACE, WESTERN RD.
LANCING, SUSSEX. BN15 8UJ
TEL: 01903 750710
FAX: 01903 754008

COPYRIGHT TARA SIGNS LTD.

SCALE	1:20
TOLERANCE + -	
DRG NO	HY202-P
DATE	19/3/96
DRAWN BY	AGB
CHECKED BY	
REVISIONS	

HYUNDAI

AUTOHOUSE
126 STATION ROAD
CHESTERFIELD