


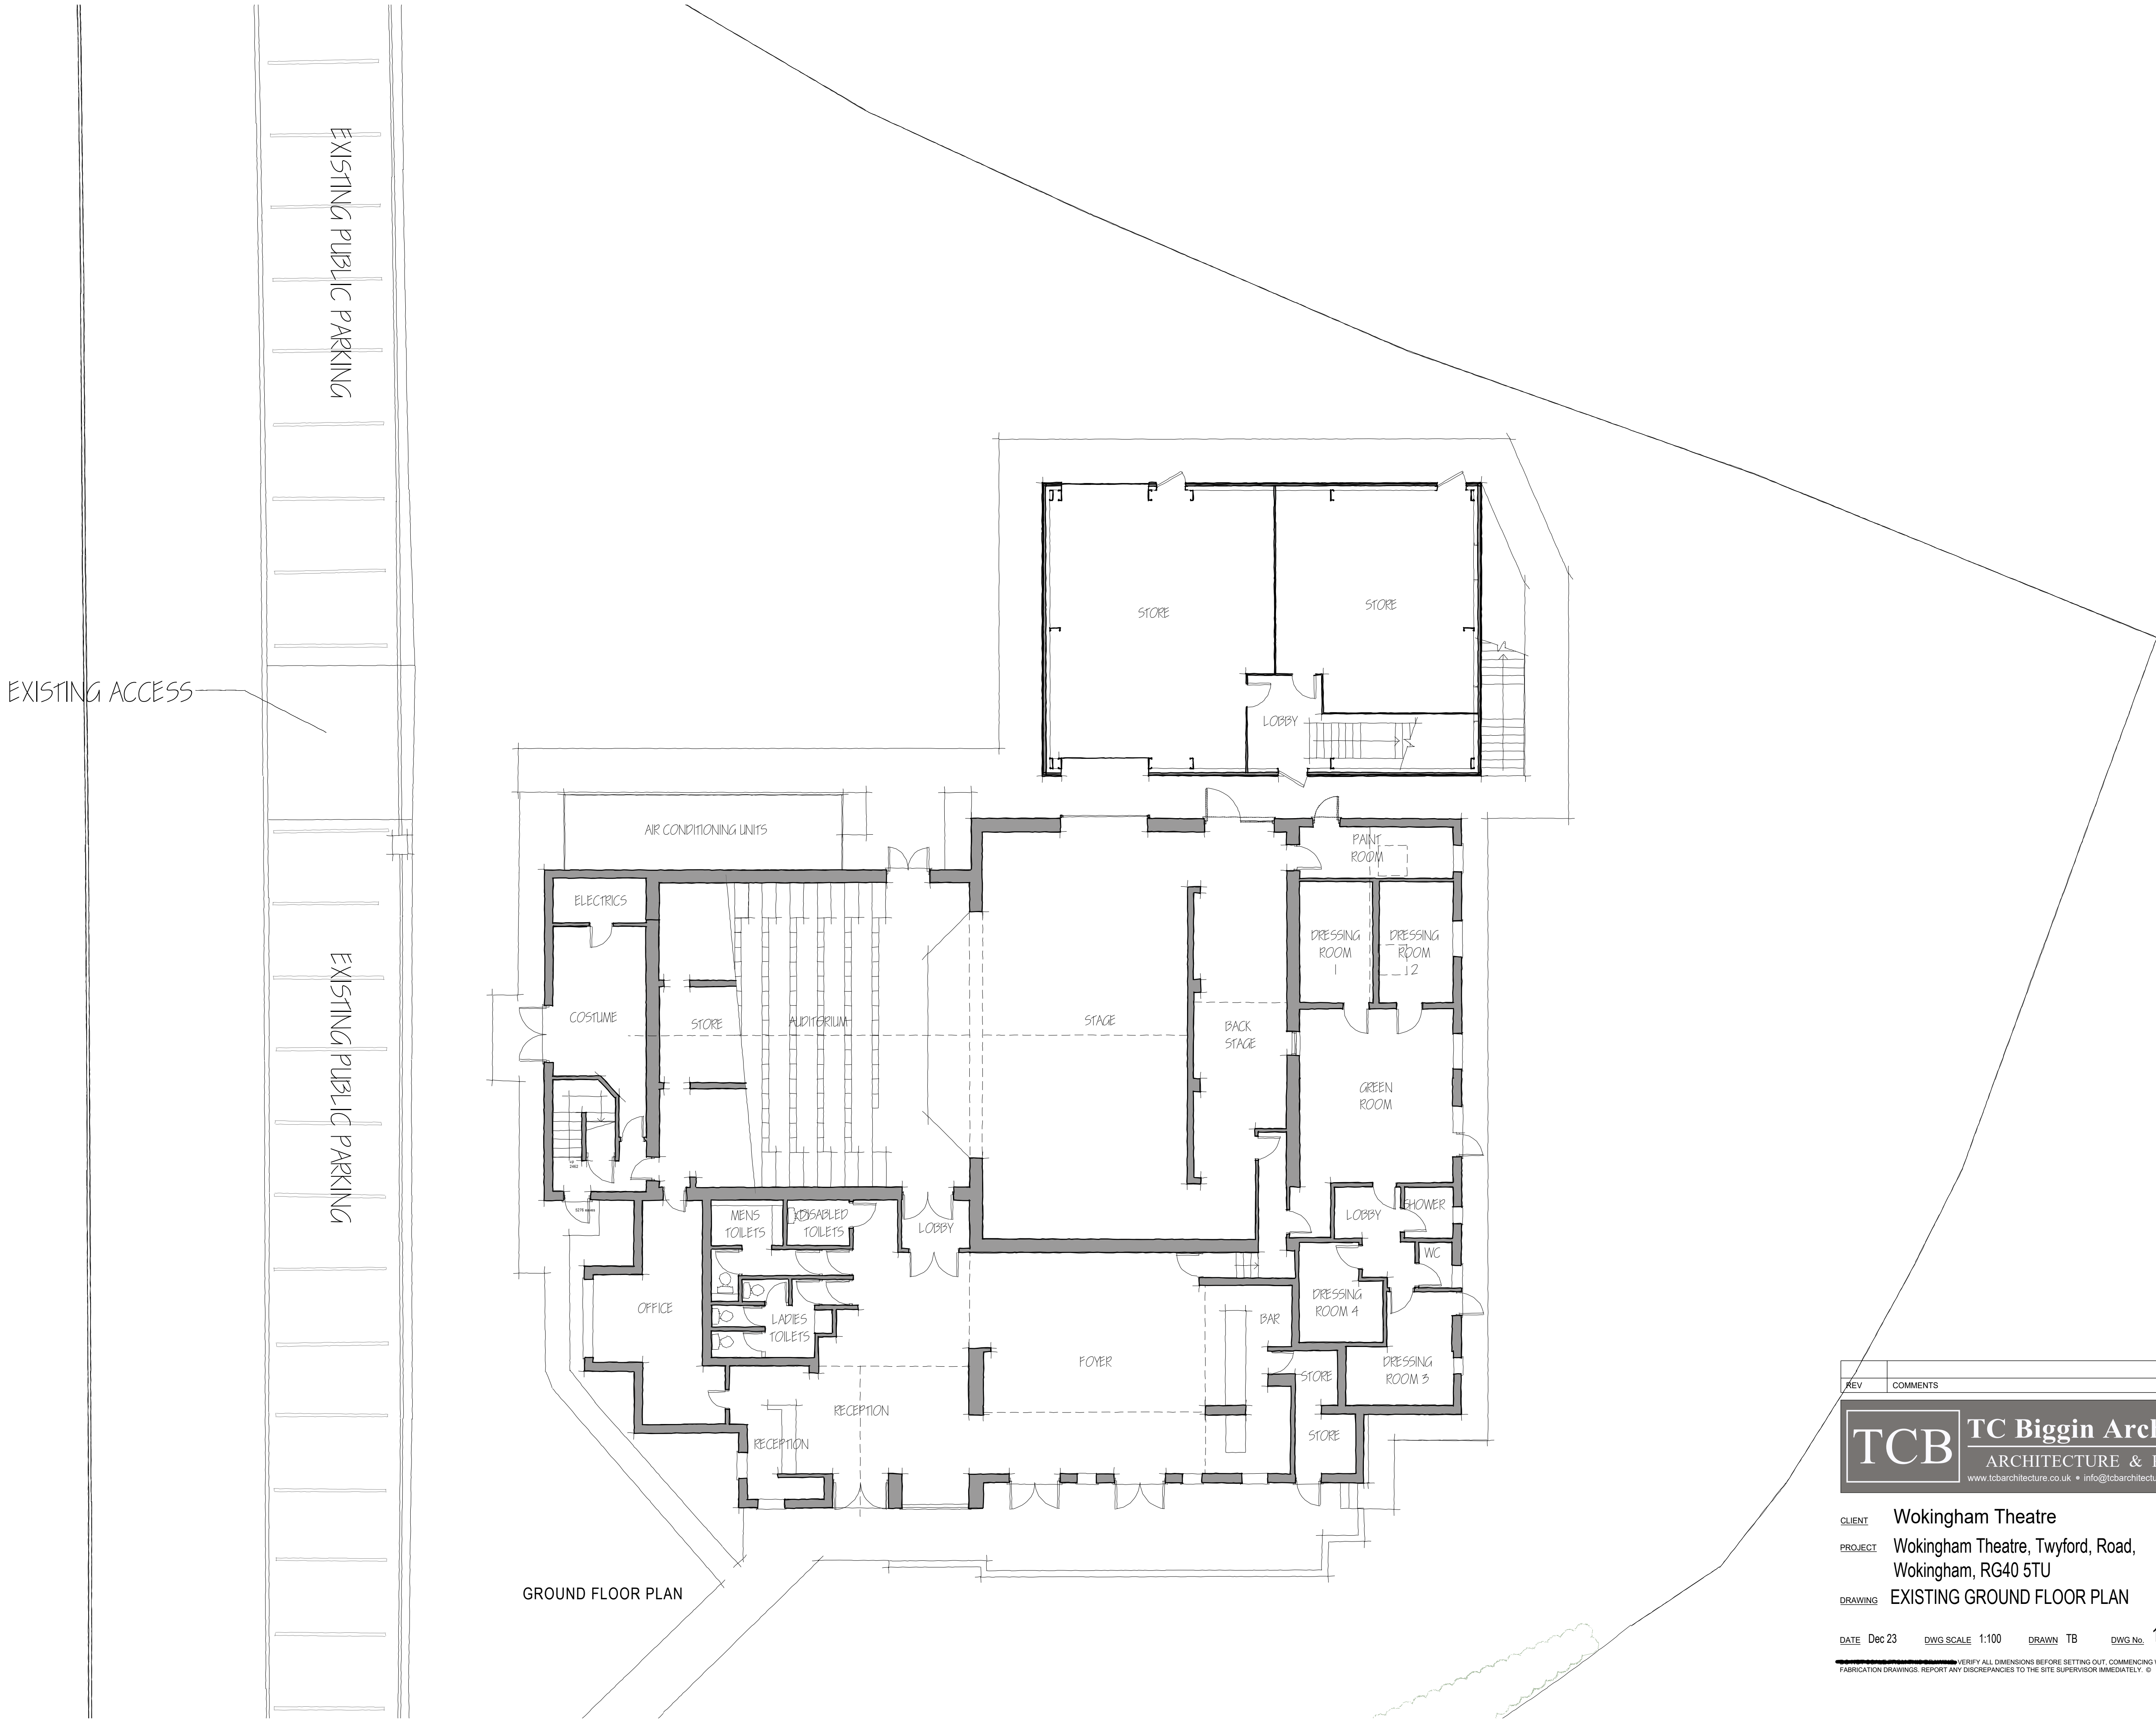

REV	COMMENTS	DATE

TCB

TC Biggin Architecture
ARCHITECTURE & PLANNING
www.tcbarchitecture.co.uk • info@tcbarchitecture.co.uk • 07889 218936

CLIENT **Wokingham Theatre**
PROJECT **Wokingham Theatre, Twyford, Road,
Wokingham, RG40 5TU**
DRAWING **EXISTING GROUND FLOOR PLAN**