



1:100
Existing Ground Floor

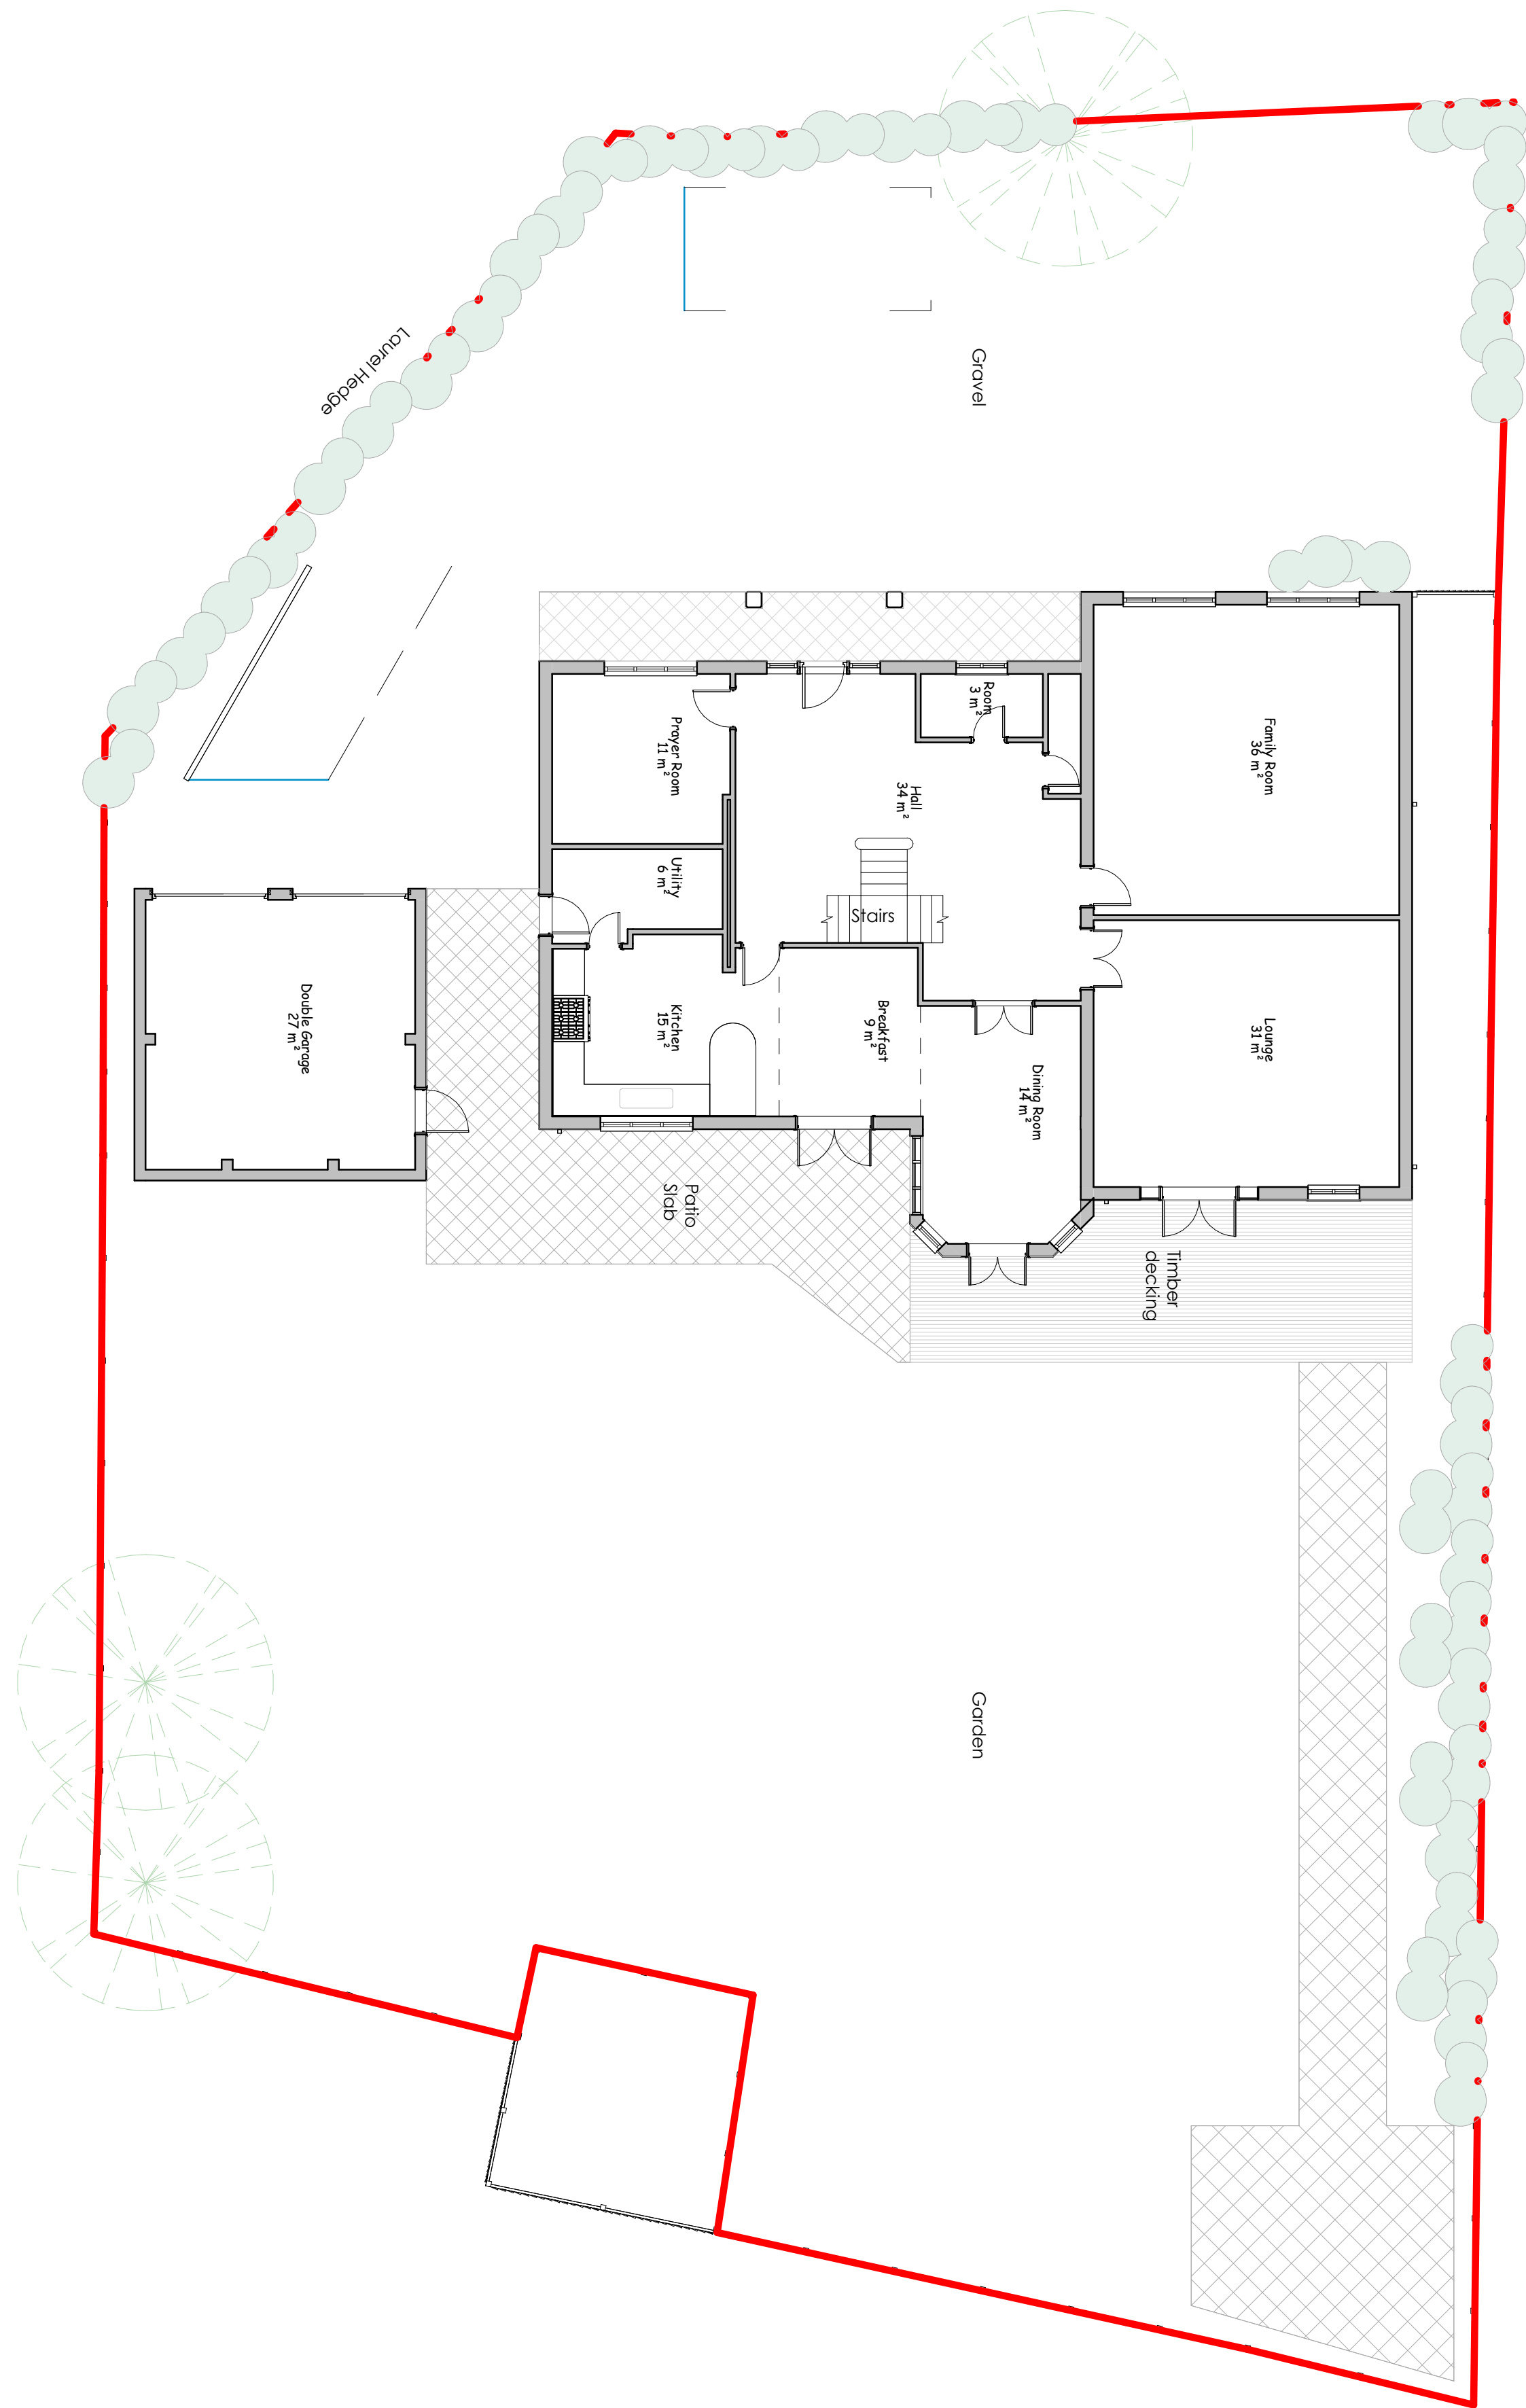



1:100
Proposed Ground Floor

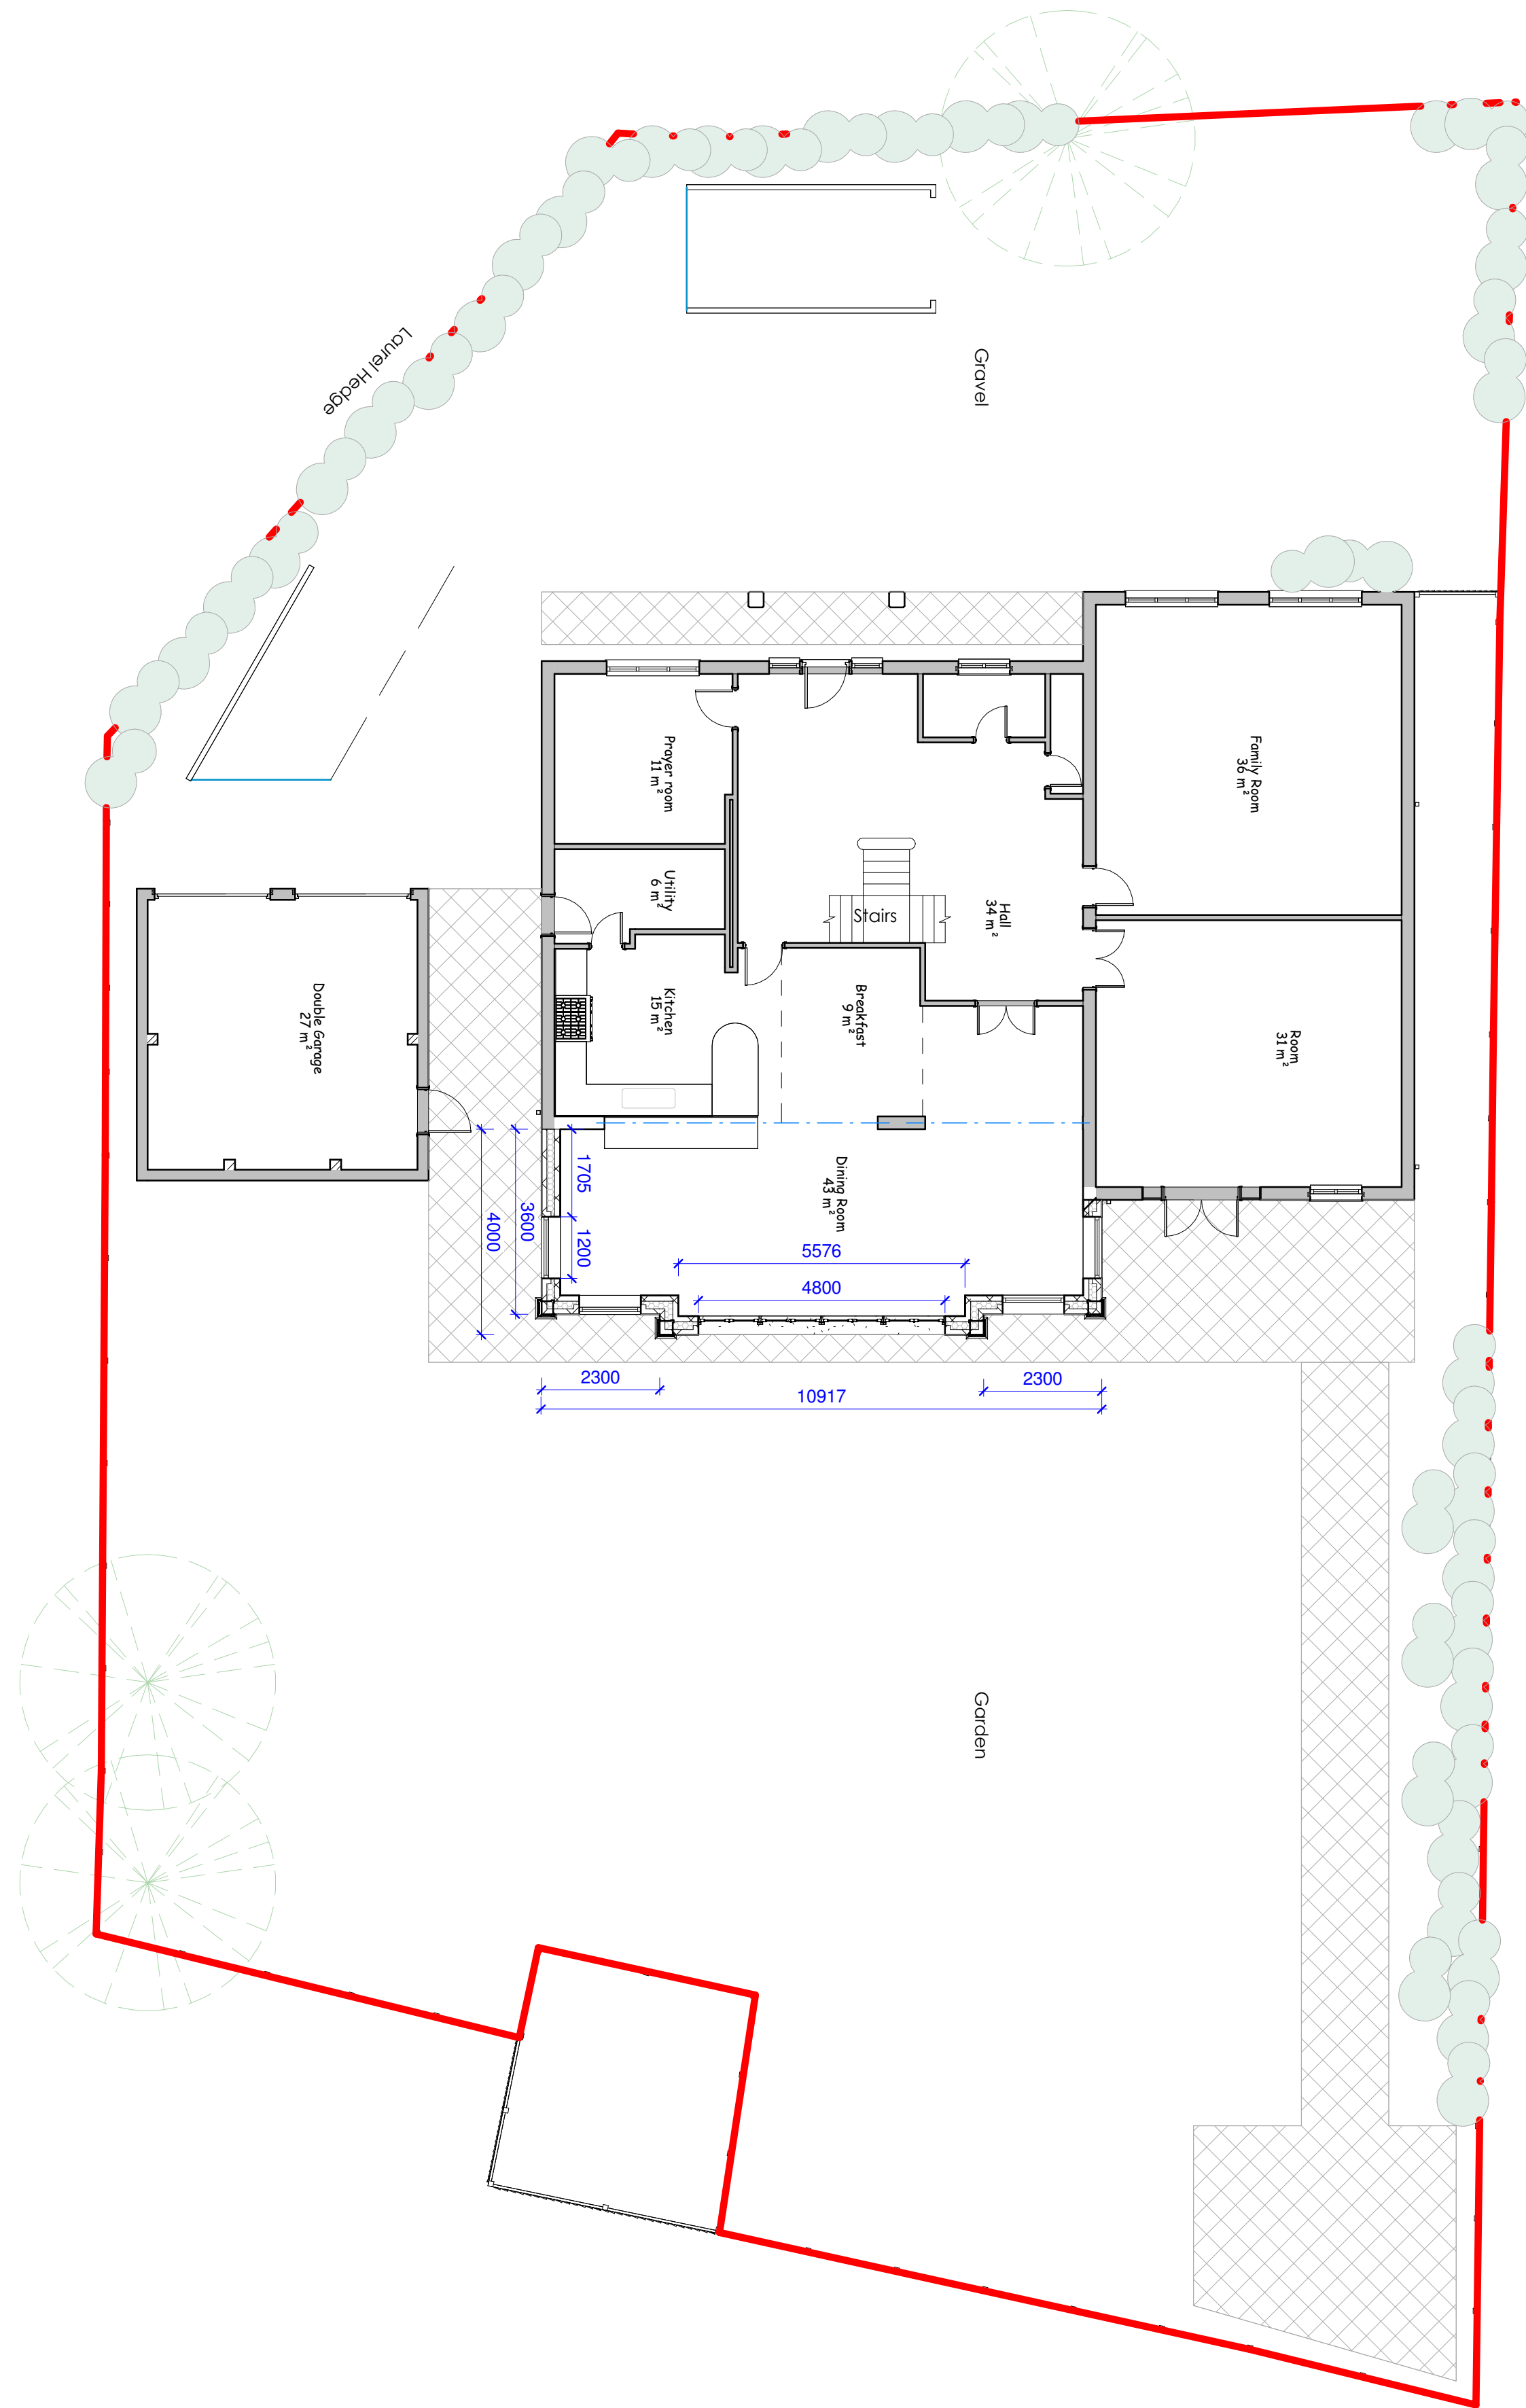

NOTES:

THE CONTRACTORS ARE TO CHECK ALL DIMENSIONS, DRAIN RUNS AND GENERAL CONDITIONS ON THE SITE BEFORE WORKS COMMENCE, AND INFORM JCENG SOLUTIONS IMMEDIATELY UPON DISCOVERY OF ANY ERRORS. OMISSIONS OR DISCREPANCIES. ALL WORKS ARE TO BE CARRIED OUT IN ACCORDANCE WITH CURRENT BUILDING REGULATIONS, BRITISH STANDARDS, CODE OF PRACTICE AND LOCAL AUTHORITY REQUIREMENTS. DO NOT SCALE FROM THIS DRAWING WITHOUT FIRST OBTAINING WRITTEN AUTHORISATION FROM JCENG SOLUTIONS.

THIS DRAWING IS THE PROPERTY OF JCENG SOLUTIONS AND IS ISSUED ON THE CONDITION THAT IT IS NOT REPRODUCED, DISCLOSED OR COPIED TO ANY UNAUTHORISED PERSON IN WHOLE OR PART WITHOUT PRIOR WRITTEN CONSENT

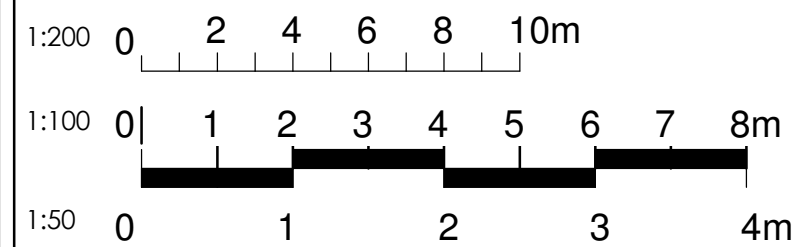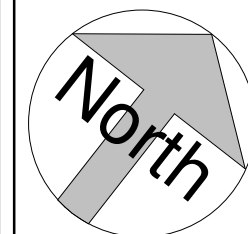

Site boundary
Beam / Lintels
Deduction
Roof Light
IC - Inspection Chamber
MH - Man Hole
Soil vent pipe (svp)
Rainwater pipe (rwp)

New cavity wall
Existing structure to be unaffected
Stud partition wall

REV	DATE	DESCRIPTION
-----	------	-------------

CLIENT ADDRESS

2 Mayfields, Sindlesham, Wokingham
RG41 5BY

TITLE

Existing and Proposed Ground Floor

CLIENT

Mr. Gupta

DRAWN BY
JC

CHECKED BY
RB

SCALE (@ A1)
As indicated

DRAWING NUMBER
PP-367-RG-02

REV