
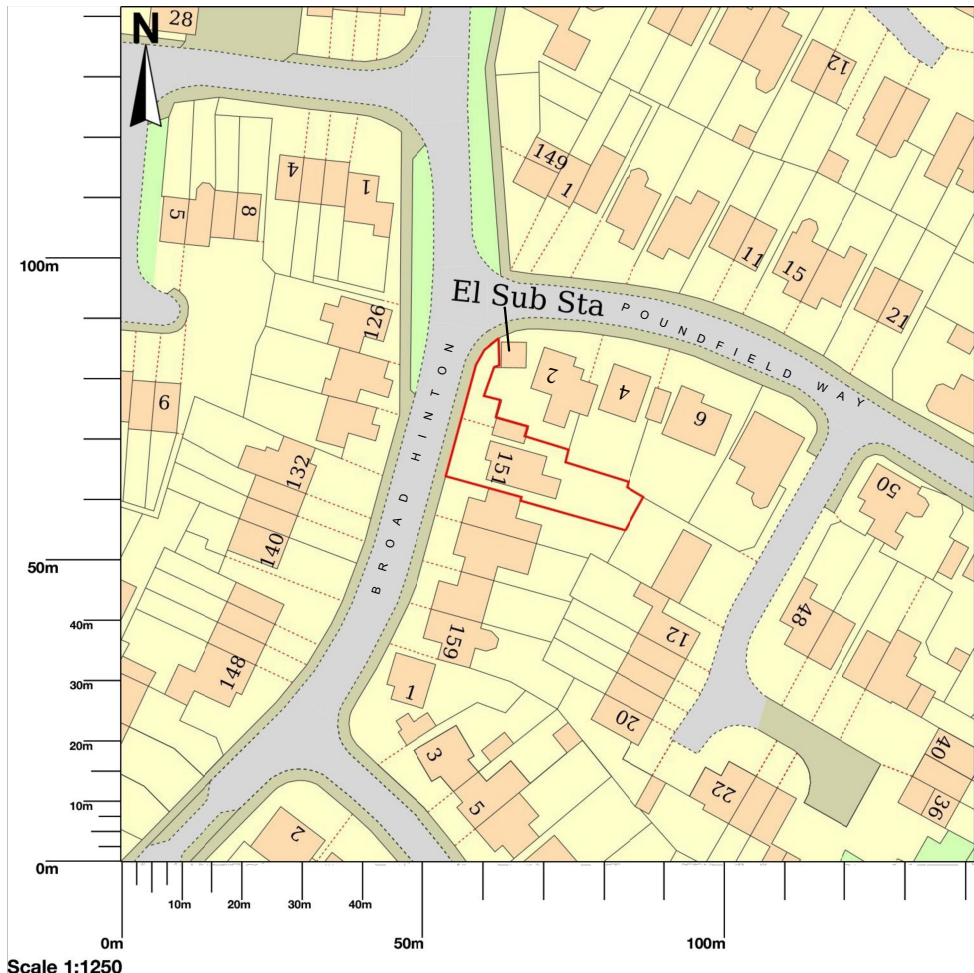


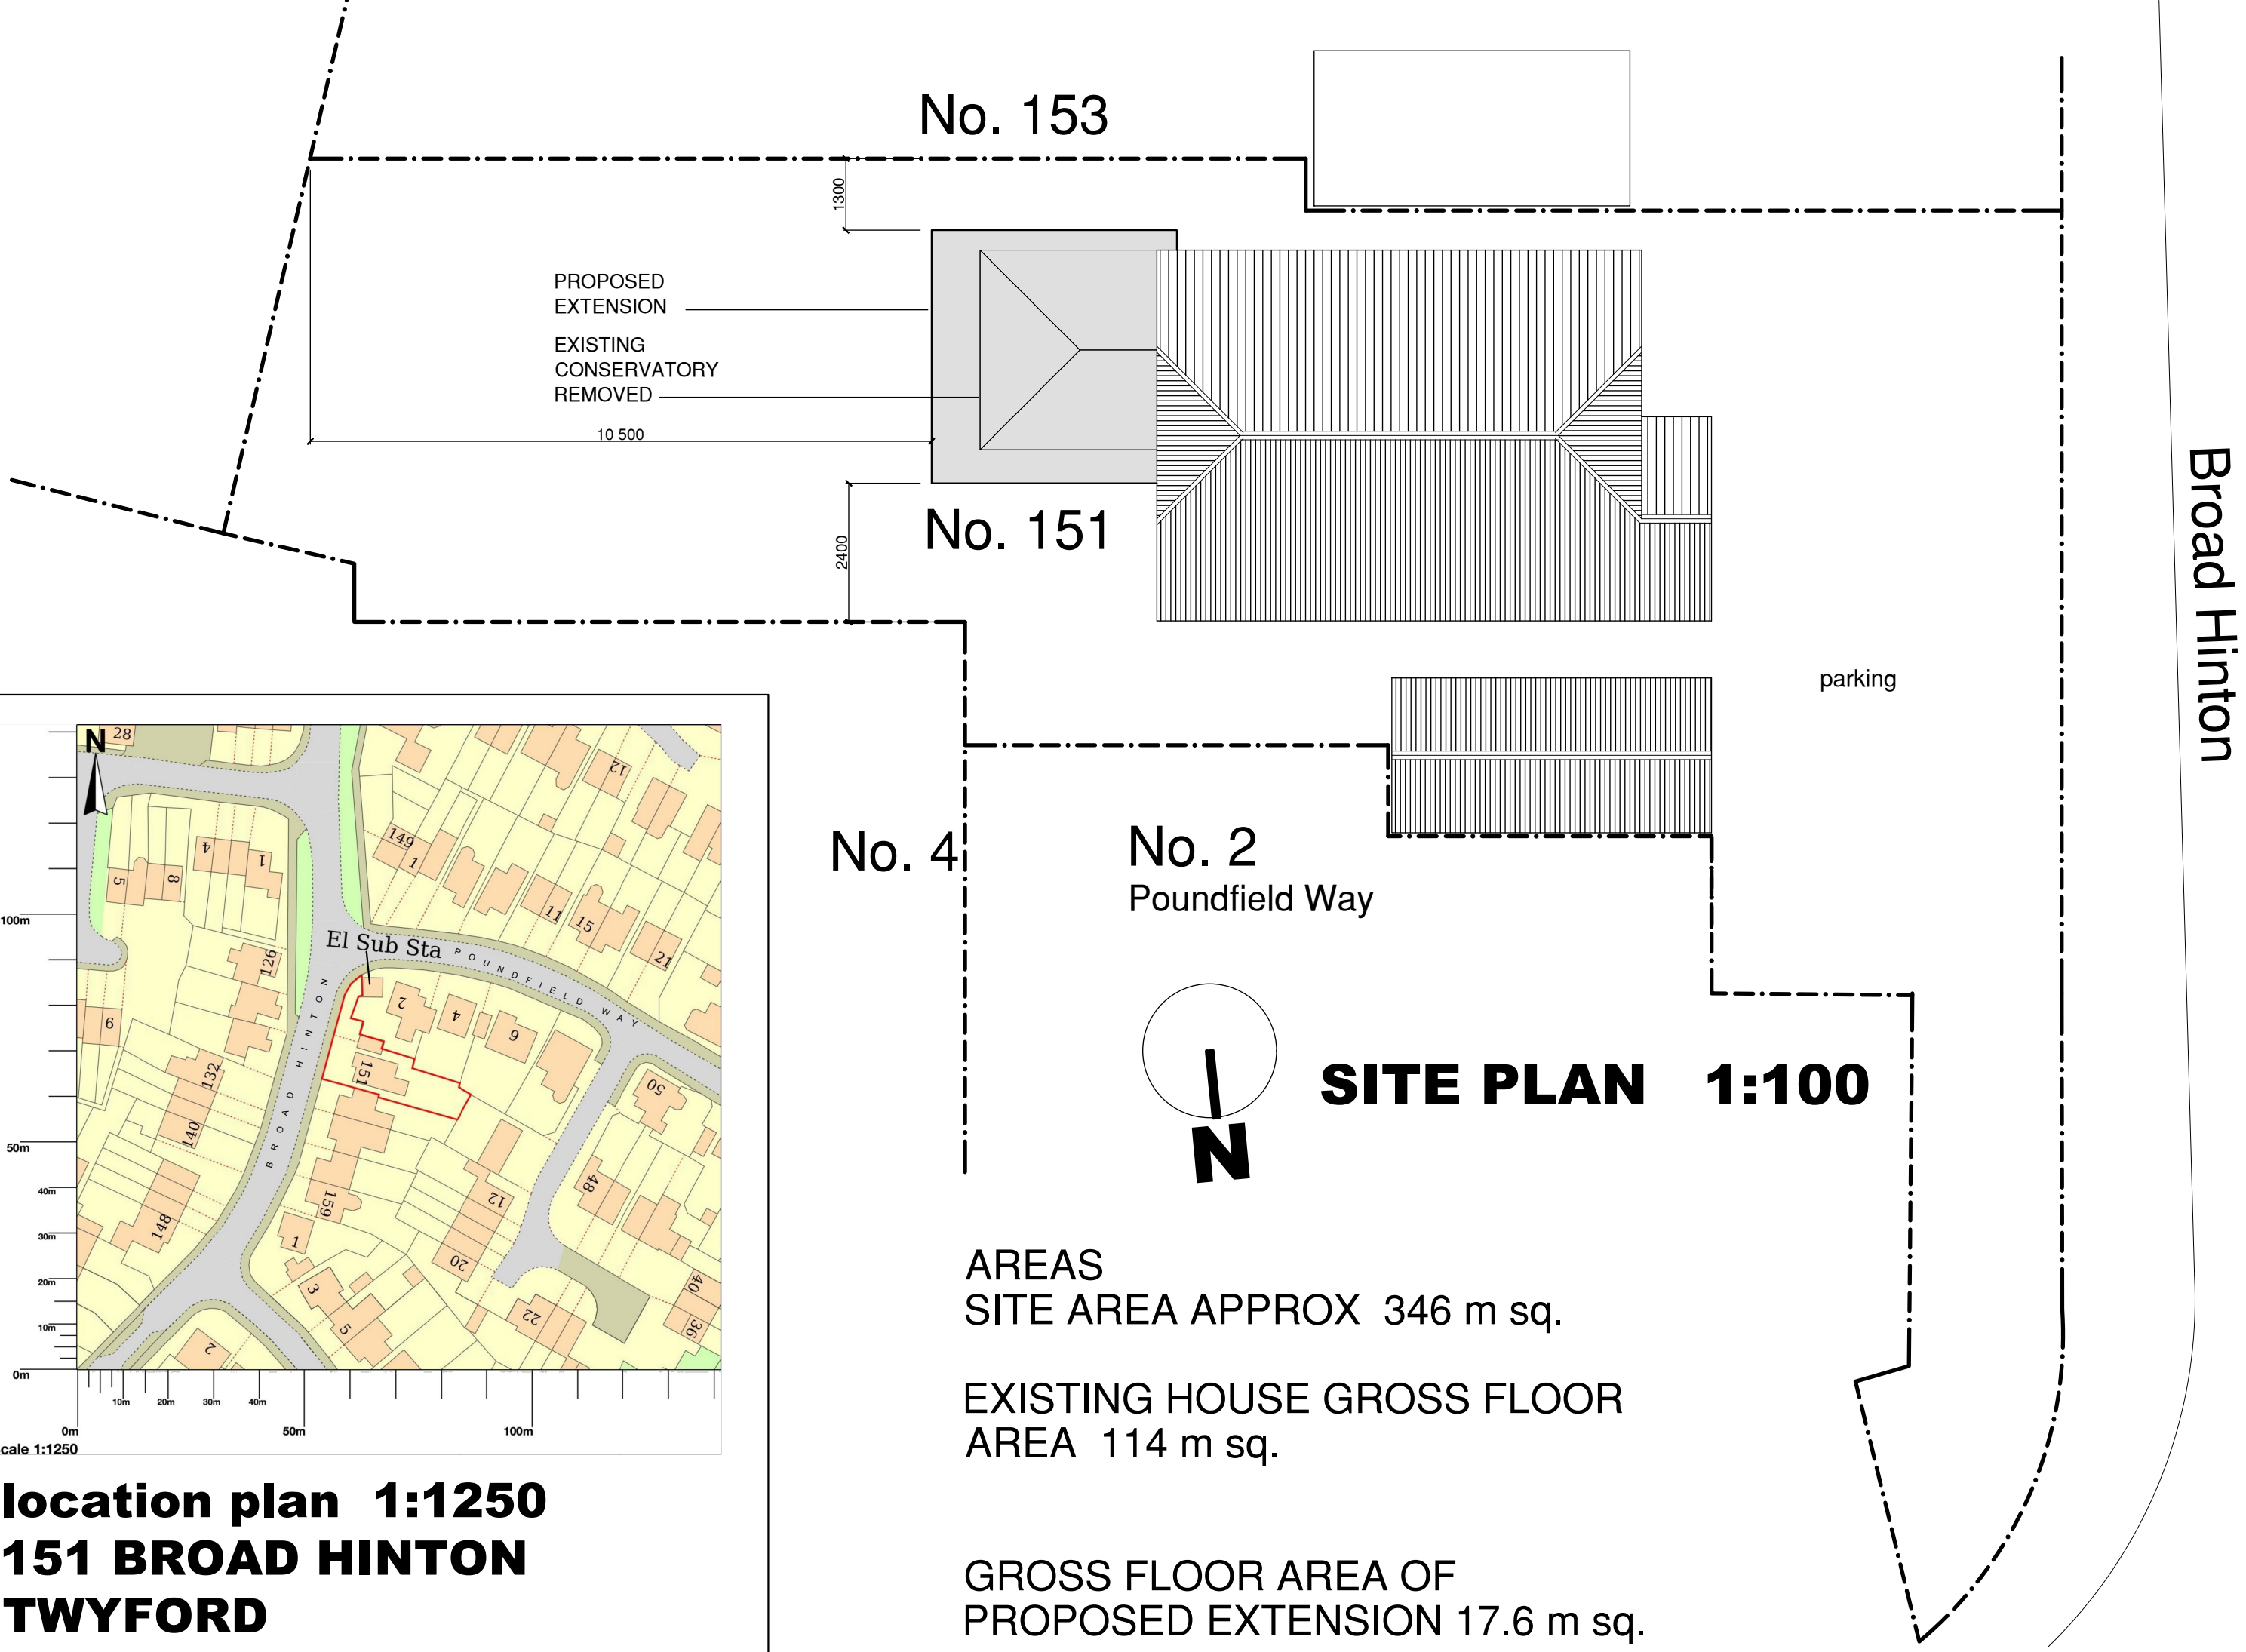

location plan 1:1250
151 BROAD HINTON
TWYFORD

AREAS
SITE AREA APPROX 346 m sq.
EXISTING HOUSE GROSS FLOOR
AREA 114 m sq.
GROSS FLOOR AREA OF
PROPOSED EXTENSION 17.6 m sq.