



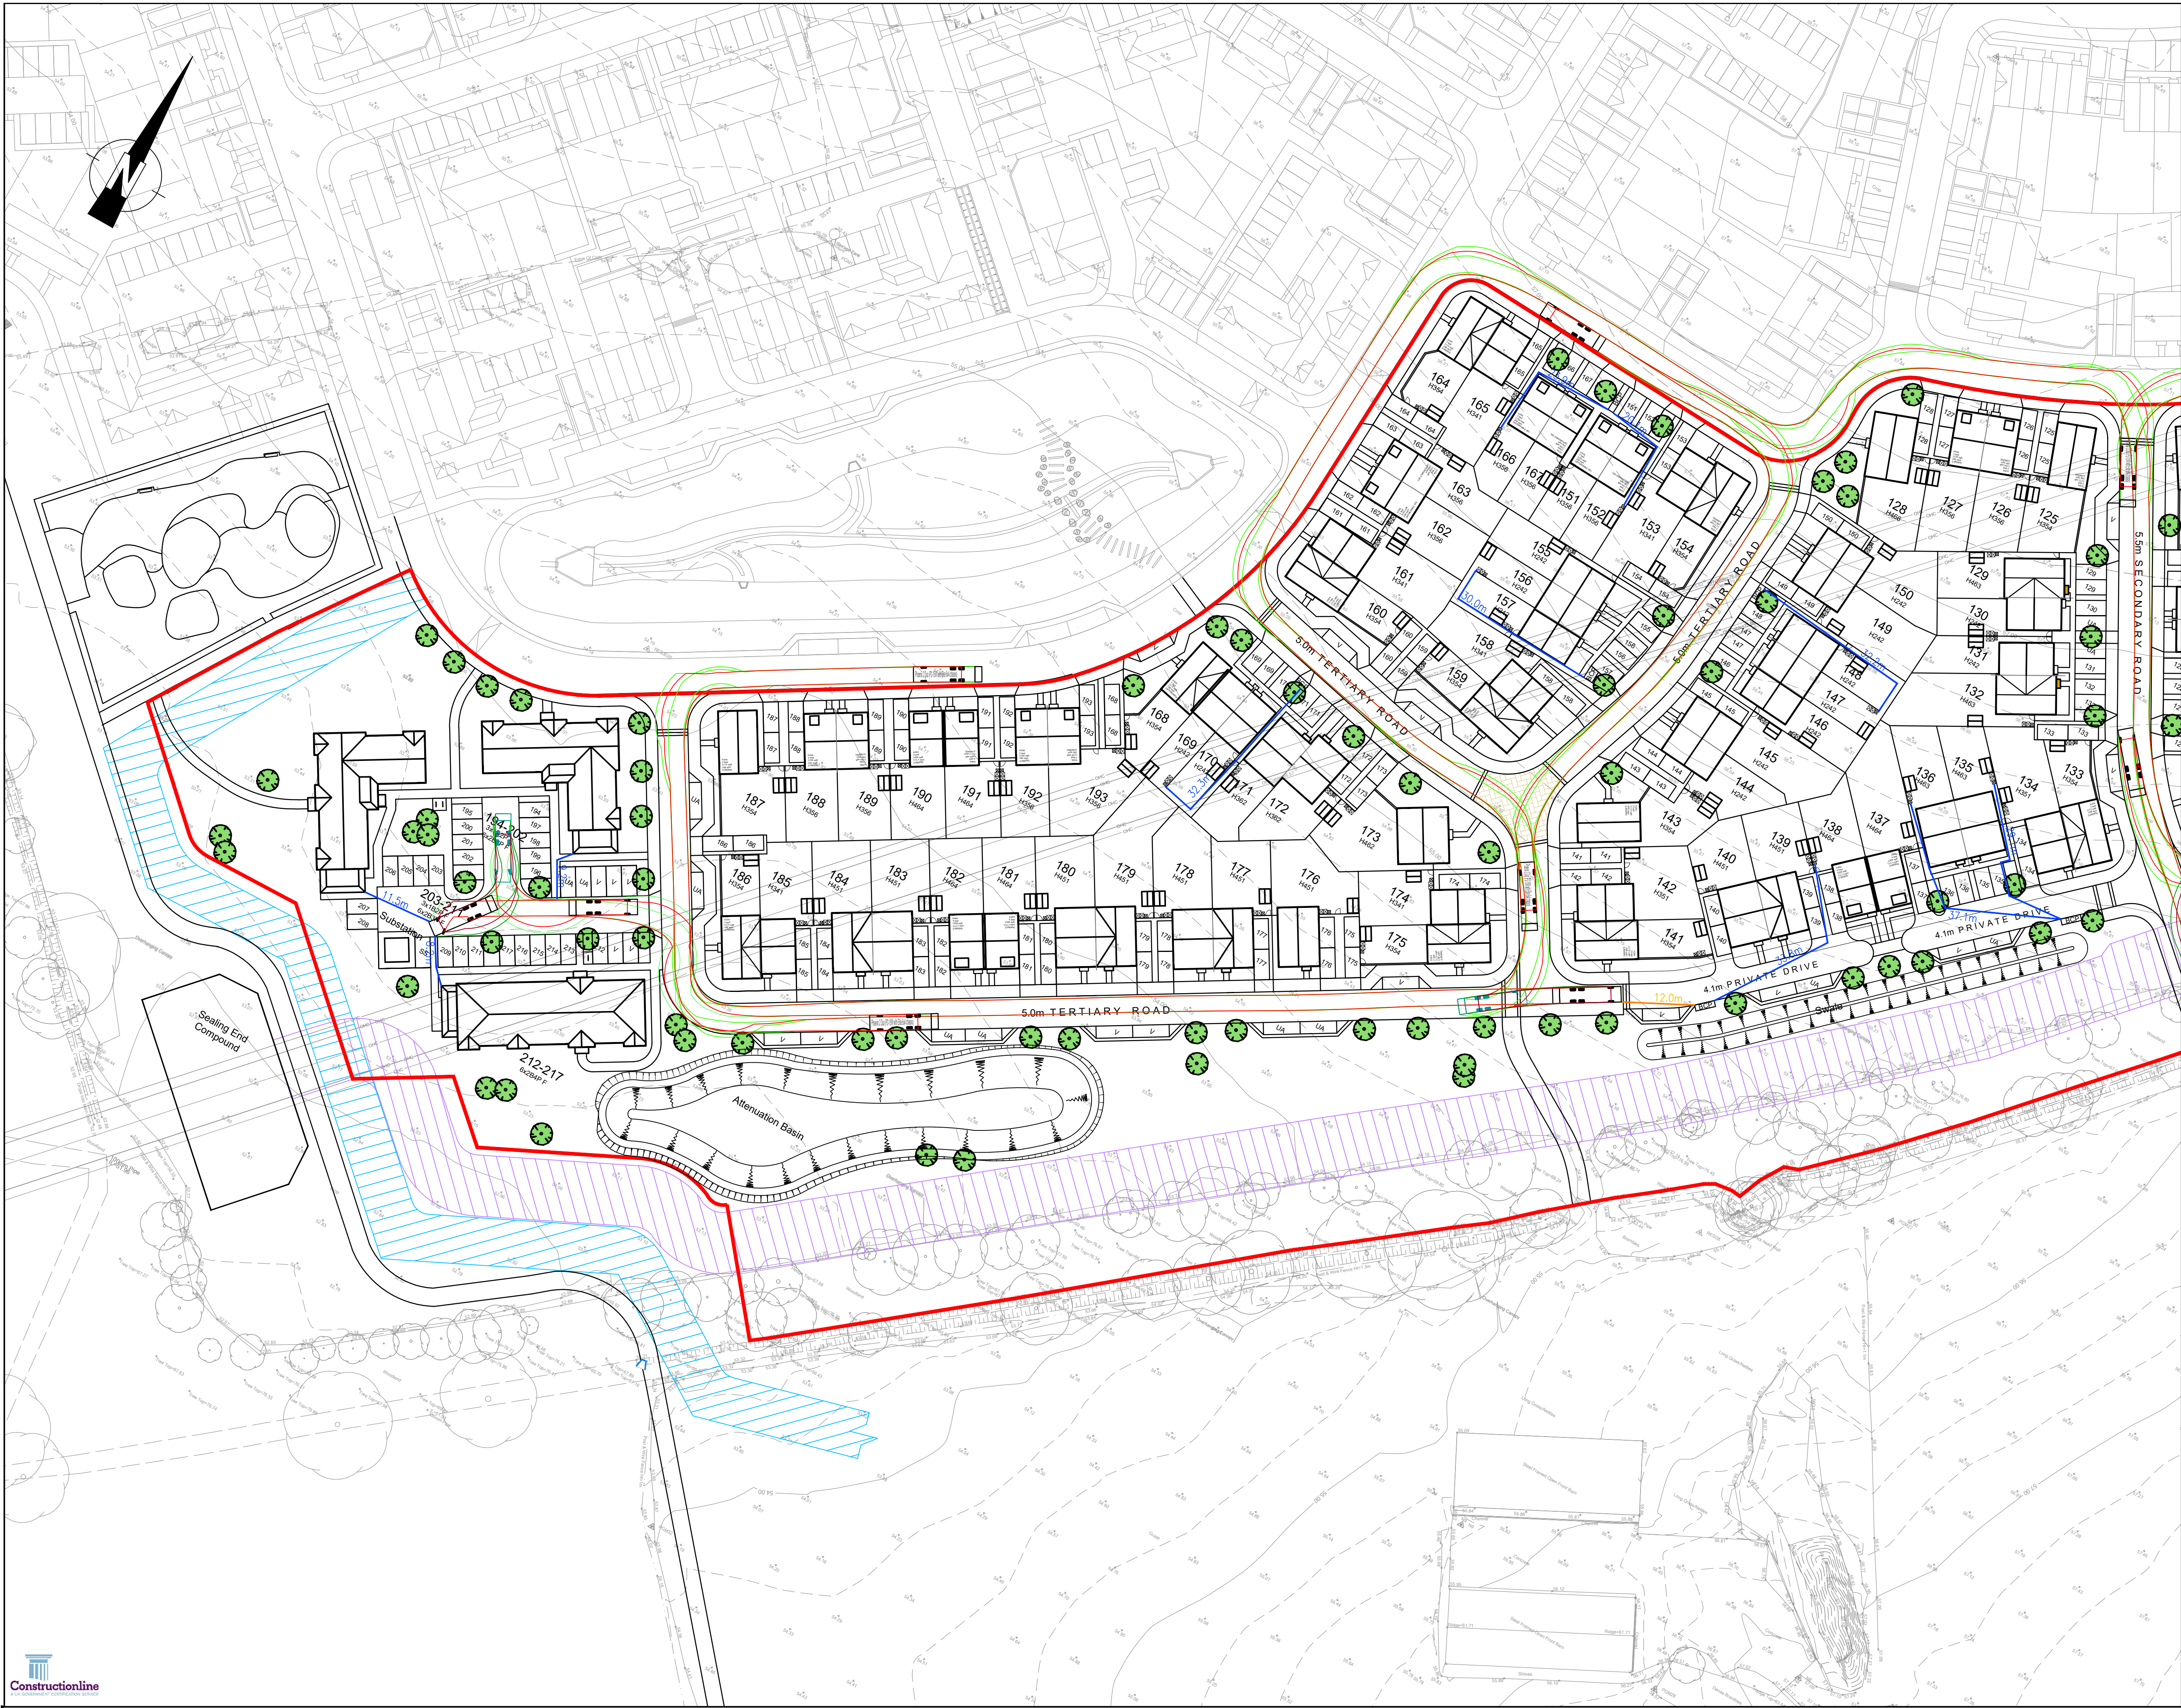


- NOTES:
- DO NOT SCALE FROM THIS DRAWING.
 - ALL DIMENSIONS ARE IN METRES, UNLESS STATED OTHERWISE.
 - THIS DRAWING IS TO BE READ IN CONJUNCTION WITH ALL RELEVANT SCHEME DRAWINGS AND SPECIFICATIONS.

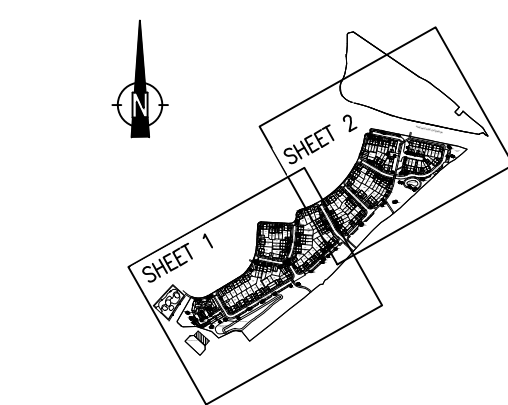

- KEY**
- SITE BOUNDARY
 - BODY OUTLINE
 - CHASSIS OUTLINE
 - VEHICLE PROFILE
 - REVERSING BODY OUTLINE
 - REVERSING CHASSIS OUTLINE
 - REVERSING VEHICLE PROFILE
 - REFUSE PEDESTRIAN CARRY DISTANCE
 - REFUSE WORKER CARRY DISTANCE

VEHICLE PROFILES

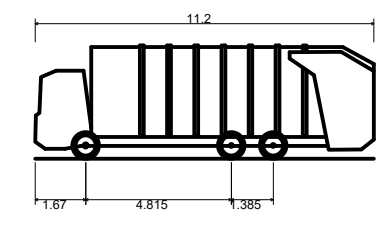

Phoenix 2 Duo (P2-15W with Elite 6x4 chassis)
Overall Length 11.200m
Overall Width 2.530m
Overall Body Height 3.751m
Min Body Ground Clearance 0.34m
Track Width 2.500m
Lock to lock time 4.08s
Kerb to Kerb Turning Radius 9.500m

PRELIMINARY ISSUE

SO	P03	UPDATED TO SUIT LATEST SITE LAYOUT	HF	1A	10.04.23
SO	P02	UPDATED TO SUIT LATEST SITE LAYOUT	HF	1A	28.03.23
ST	Rev	Description	Drm	Chk	Date
REVISIONS					
Preliminary Issue		✓	Submitted for S104		
Planning Issue			Issued for Tender		
Submitted for S38			Issued for Construction		
Submitted for S278			As Built		
DRAWING STATUS					

STUART MICHAEL ASSOCIATES
CONSULTING ENGINEERS

Stuart Michael Associates Ltd
Coombe House, Coombe Square, Thatcham, Berkshire RG19 4JF
T: 01635 867 711 E: mail@stuartmichael.co.uk
F: 01635 861 715 W: www.stuartmichael.co.uk

Bovis Homes **Linden Homes** **Countryside Partnerships**

Part of the Vistry Group

FINCHWOOD PARCELS 11, 12 & 13

**PARCEL 11 AND 12
REFUSE VEHICLE TRACKING
SHEET 1 OF 2**

DATE	DRAWN	CHECKED	SCALE	SHEET
NOV 2024	TV	TA	1:500	0A1
7292.003				P03 SO
This drawing is the copyright of Stuart Michael Associates Limited. It may not be reproduced or amended without the written approval of Stuart Michael Associates				