


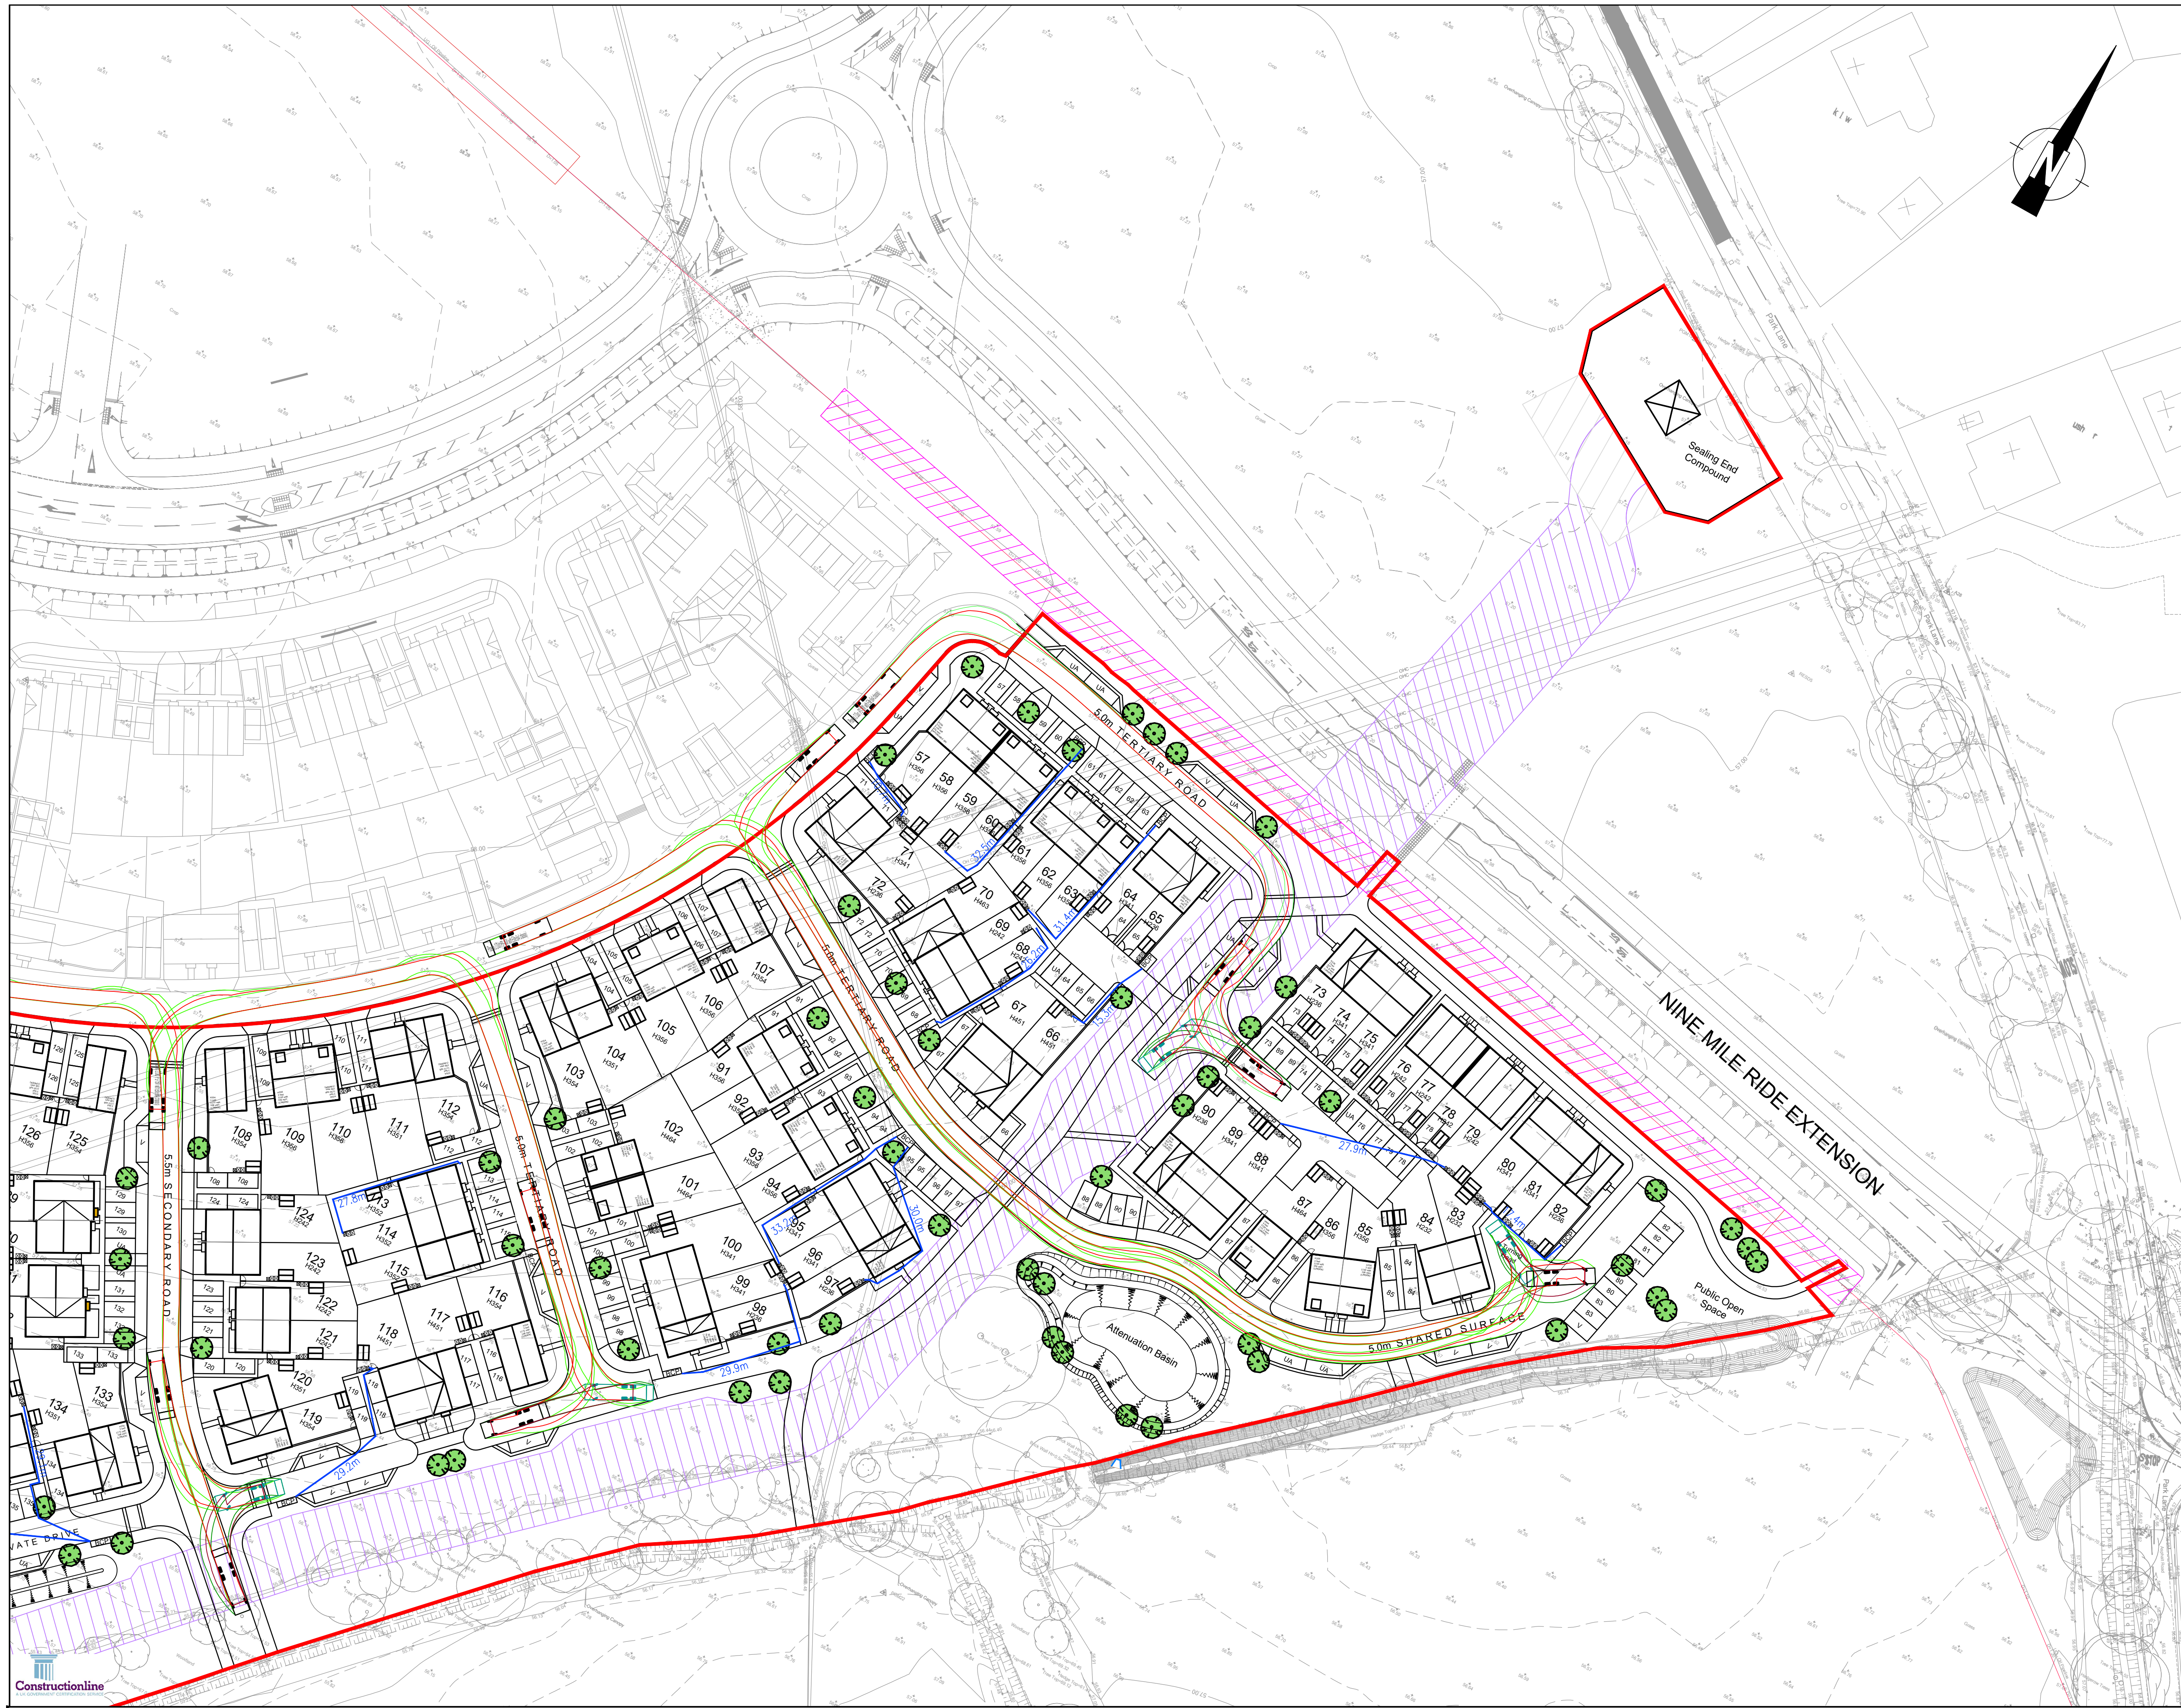

NOTES:

- DO NOT SCALE FROM THIS DRAWING.
- ALL DIMENSIONS ARE IN METRES, UNLESS STATED OTHERWISE.
- THIS DRAWING IS TO BE READ IN CONJUNCTION WITH ALL RELEVANT SCHEME DRAWINGS AND SPECIFICATIONS.

SHEET KEY

KEY

- SITE BOUNDARY
- BODY OUTLINE
- CHASSIS OUTLINE
- VEHICLE PROFILE
- REVERSING BODY OUTLINE
- REVERSING CHASSIS OUTLINE
- REVERSING VEHICLE PROFILE
- REFUSE PEDESTRIAN CARRY DISTANCE
- REFUSE WORKER CARRY DISTANCE

VEHICLE PROFILES

Phoenix 2 Duo (P2-15W with Elite 6x4 chassis)

Overall Length	11.200m
Overall Width	2.530m
Overall Body Height	3.751m
Min Body Ground Clearance	0.344m
Track Width	2.500m
Lock to lock time	4.00s
Kerb to Kerb Turning Radius	9.500m

PRELIMINARY ISSUE

SO P03	UPDATED TO SUIT LATEST SITE LAYOUT	HF 1A	10.04.23	
SO P02	UPDATED TO SUIT LATEST SITE LAYOUT	HF 1A	28.03.23	
ST Rev	Description	Dwn	Chk	Date

REVISIONS

Preliminary Issue	Submitted for S104	
Planning Issue	Issued for Tender	
Submitted for S38	Issued for Construction	
Submitted for S278	As Built	

DRAWING STATUS

STUART MICHAEL ASSOCIATES

CONSULTING ENGINEERS

Stuart Michael Associates Ltd
Coombe House, Coombe Square, Thatcham, Berkshire RG19 4JF
T: 01635 867 711 E: mail@stuartmichael.co.uk
F: 01635 861 715 W: www.stuartmichael.co.uk

Bovis Homes Linden Homes COUNTRYSIDE HOMES Countryside Partnerships

Part of the Vistry Group

JOB TITLE

FINCHWOOD PARCELS 11, 12 & 13

DRAWING TITLE

PARCEL 11 AND 12
REFUSE VEHICLE TRACKING
SHEET 2 OF 2

DATE	NOV 2024	DRAWN	TV	CHECKED	TA	SCALE	1:500	SHEET	0A1
DRAWING NO.	7292.004	REV	P03	SO					

This drawing is the copyright of Stuart Michael Associates Limited. It may not be reproduced or amended without the written approval of Stuart Michael Associates