


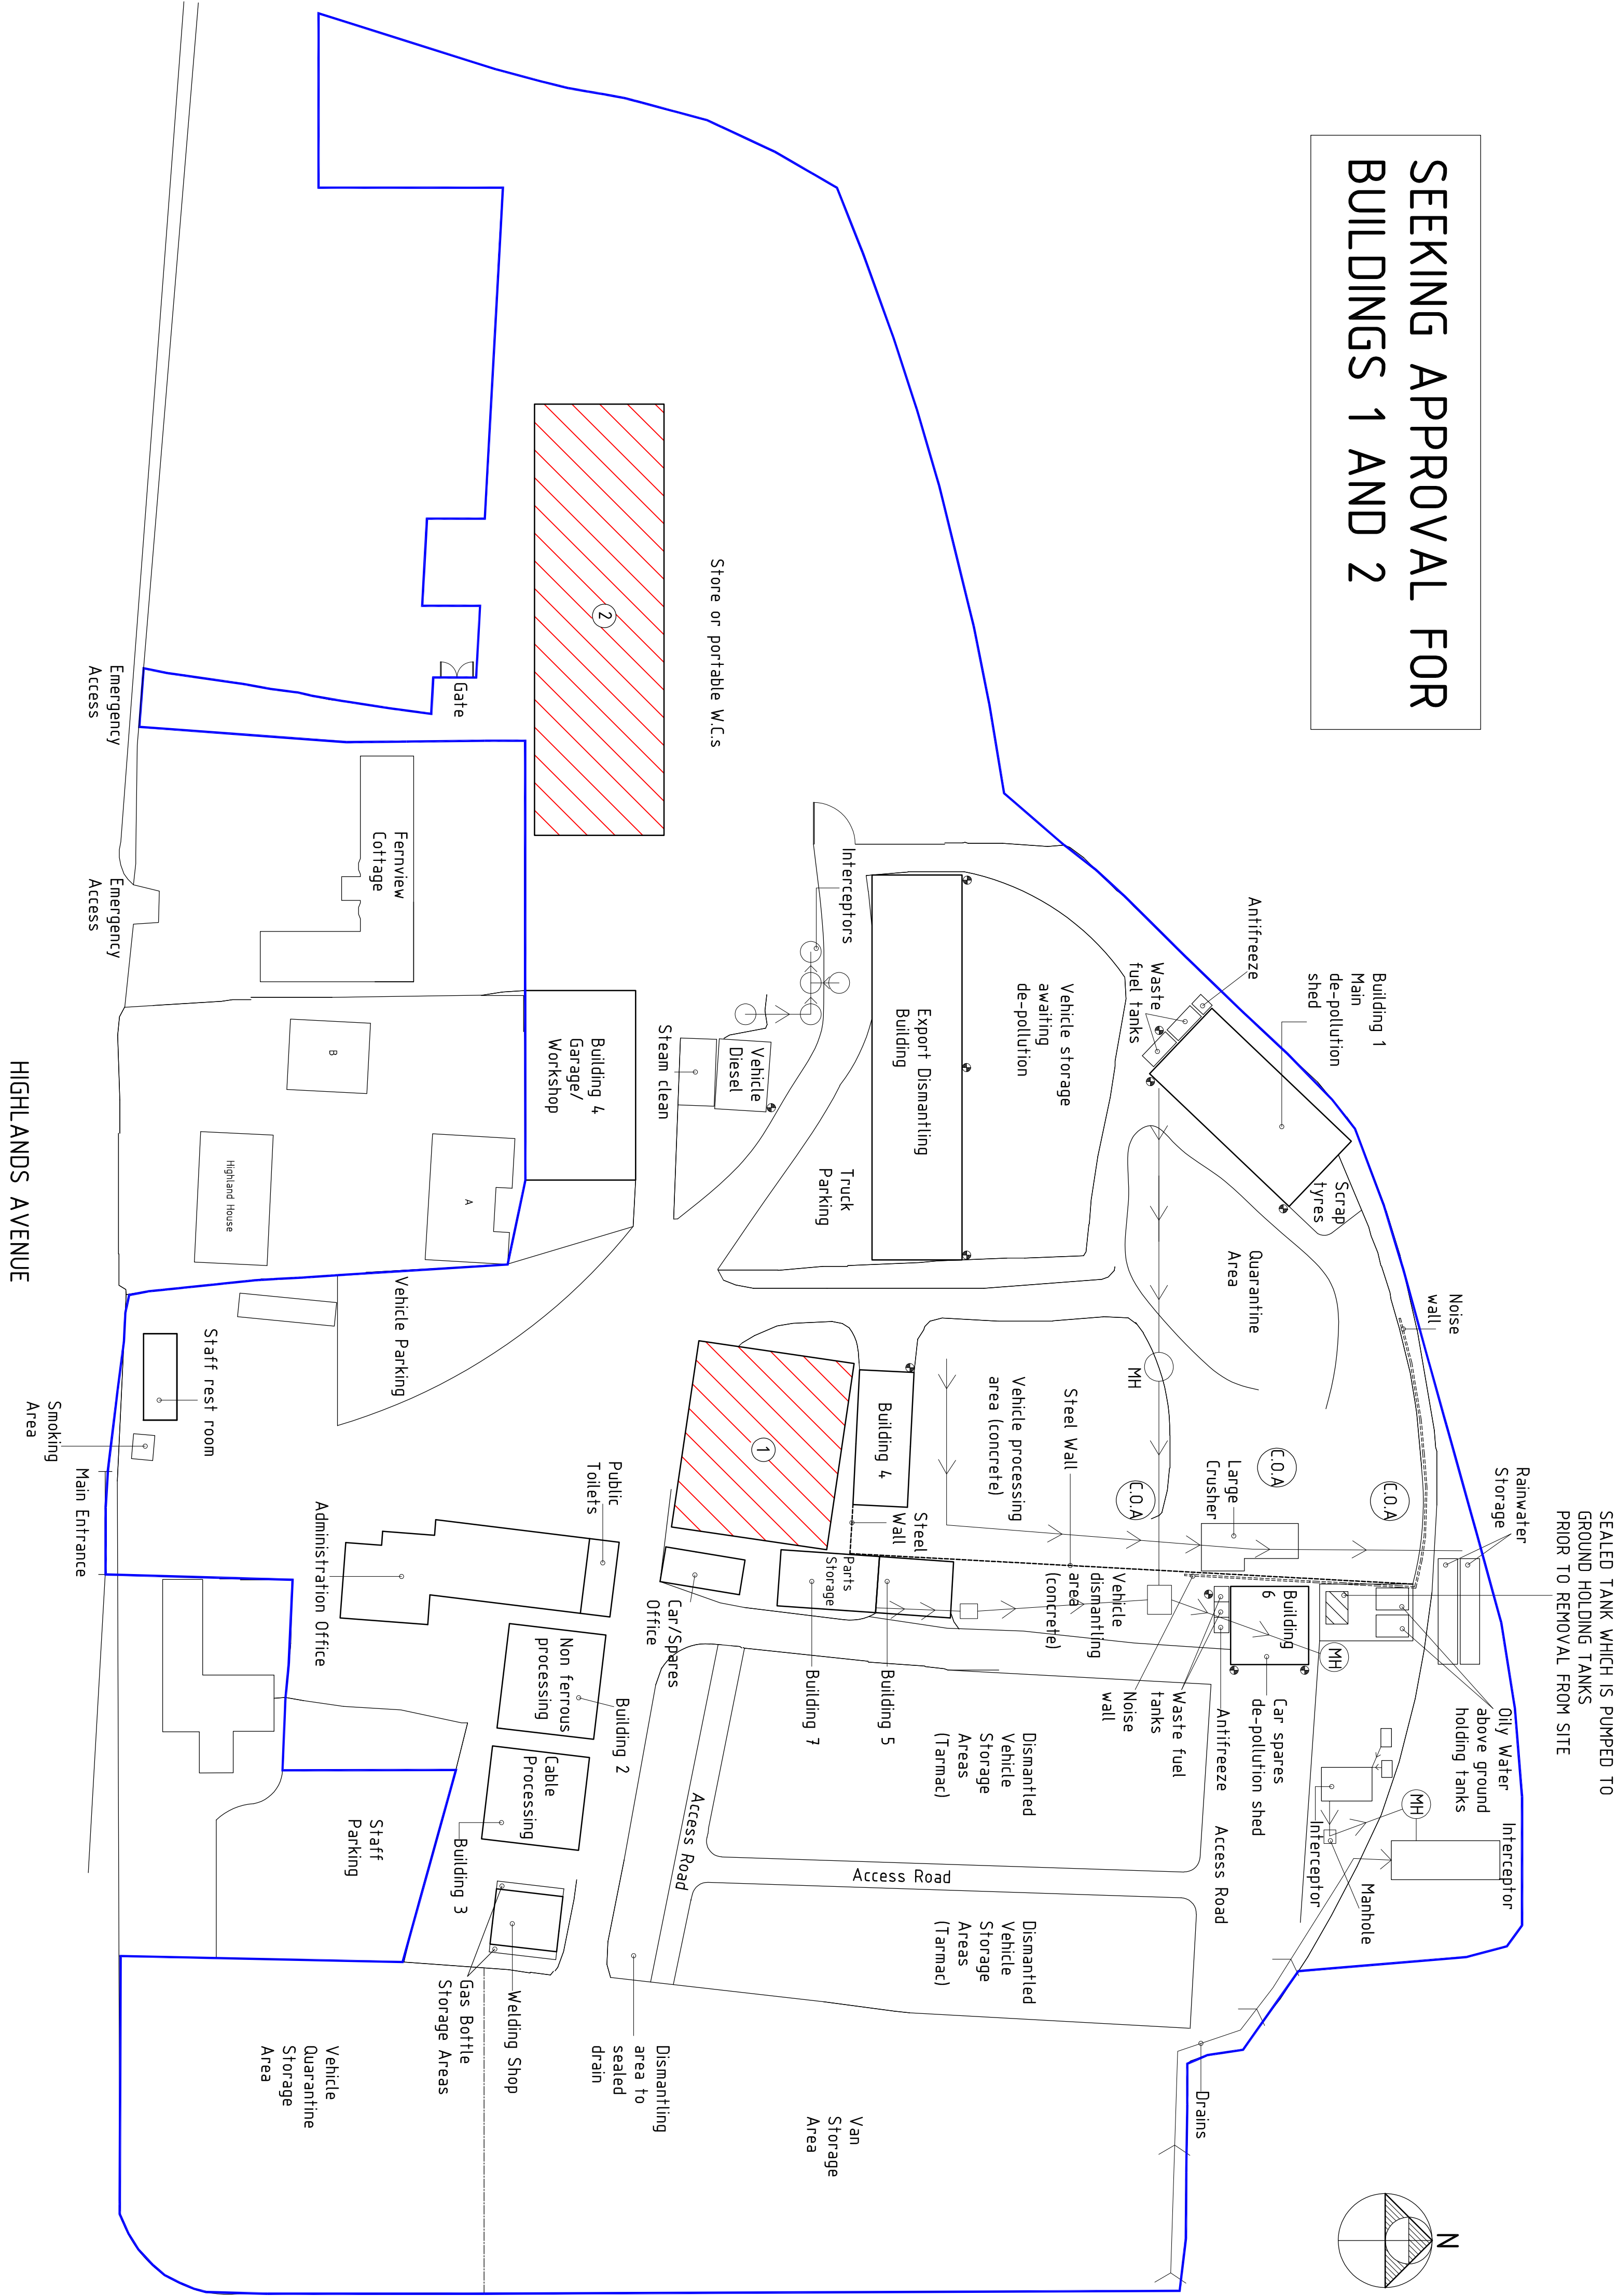

KEY	
	SPILL KIT
	CRANE OPERATING AREA

SEEKING APPROVAL FOR BUILDINGS 1 AND 2



W.M. GRAHAM ASSOCIATES
CHARTERED ARCHITECTS
1 Peach Street,
Wokingham,
Berkshire,
RG40 1XJ.
Tel: 0118 9770464
Fax: 0118 9770482
wmg_architects@btconnect.com

A1 SITE
HIGHLANDS AVENUE
WOKINGHAM
RG41 4SP

TITLE			
SITE LAYOUT MAIN TEMPLATE			
SCALE	1:500@A1	DATE	OCT 20
JOB NO.	11.00@A3	DRAWING NO.	100
	2701		G