


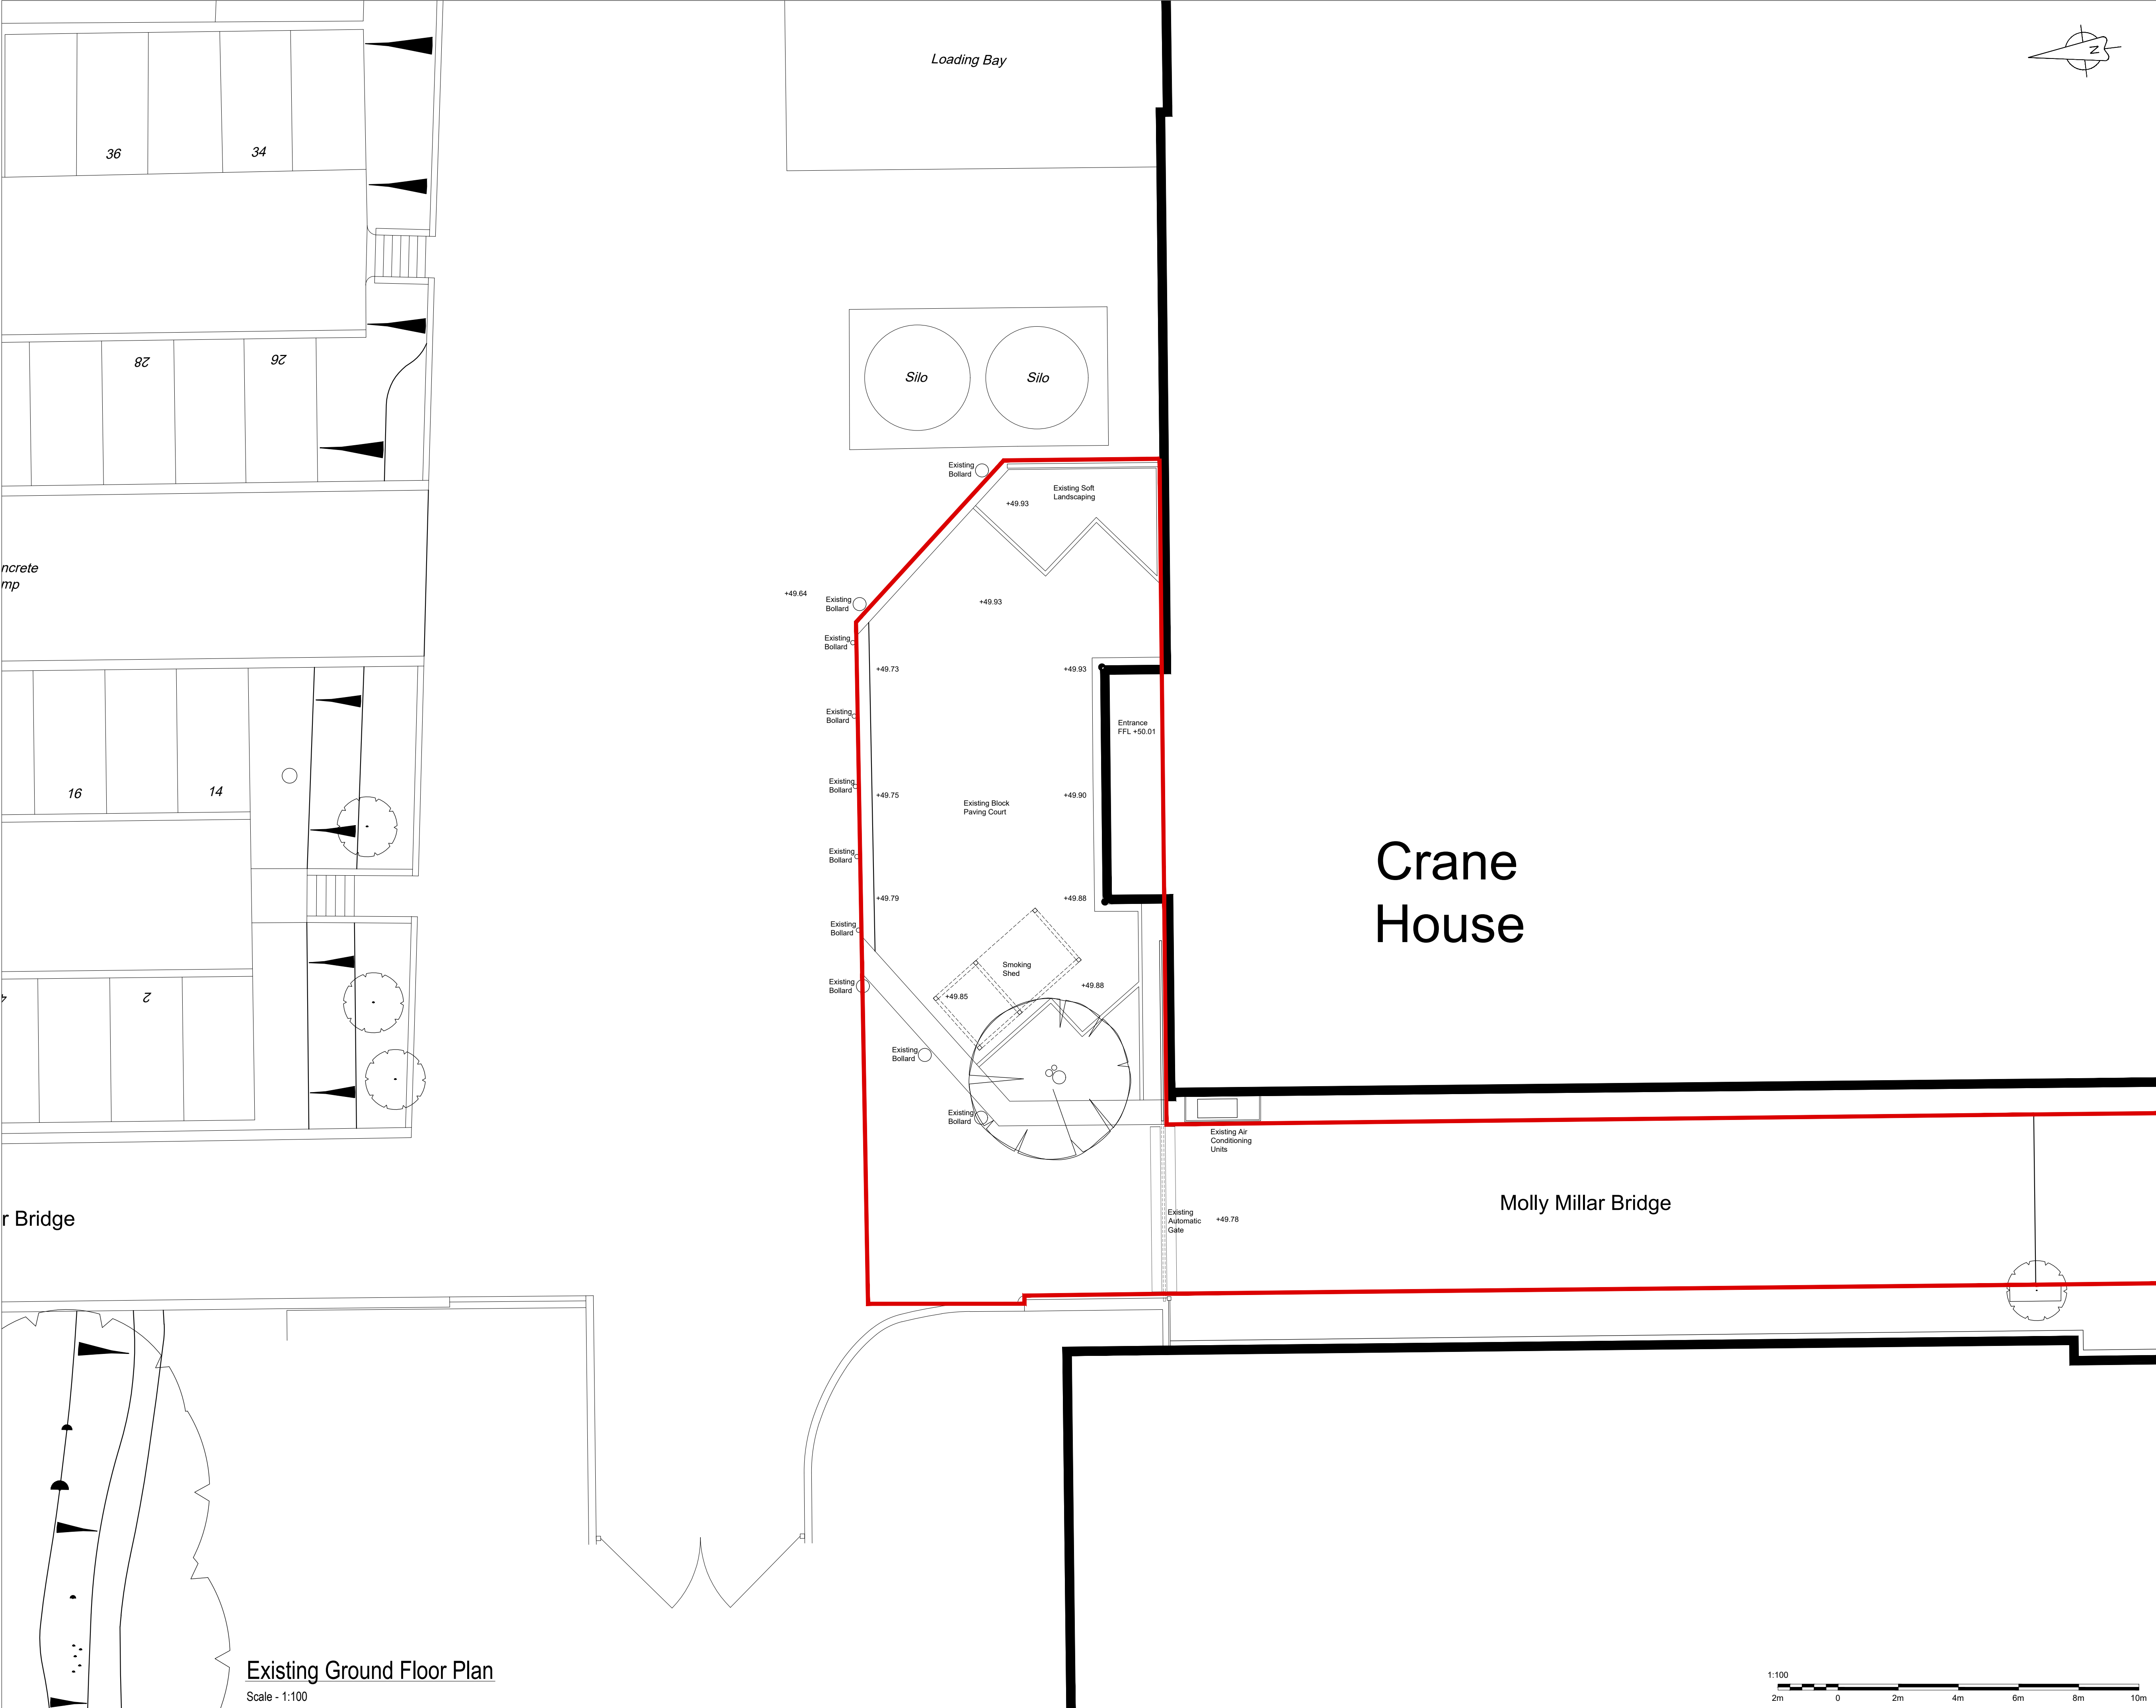

REVISIONS		
P01	First Issue	09.02.26
P02	Existing levels added	06.05.26

NOTES
ALL DIMENSIONS MUST BE CHECKED ON SITE AND NOT SCALED FROM DRAWING. THIS DRAWING IS TO BE READ IN CONJUNCTION WITH ALL RELEVANT ARCHITECTURAL, STRUCTURAL, MECHANICAL & ELECTRICAL DRAWINGS, SPECIFICATIONS AND CONTRACT DOCUMENTS. ERRORS AND OMISSIONS TO BE REPORTED TO THE ARCHITECT.
THIS DRAWING IS COPYRIGHT

EDGINGTONS
ARCHITECTS

MERIDIAN HOUSE, 2 RUSSELL STREET, WINDSOR, BERKSHIRE, SL4 1HQ
tel: 01753 857092 / email: mail@edgingtons.co.uk / web: www.edgingtons.co.uk

Intersurgical Ltd
Wokingham,
Berkshire, RG41 2RZ

Switch Relocation
Existing Plan

SCALE (A1)	1:100	CAD REF	-
DATE	Feb 26	DRAWN	VS
JOB No.	6151	DWG No.	4000 P02