


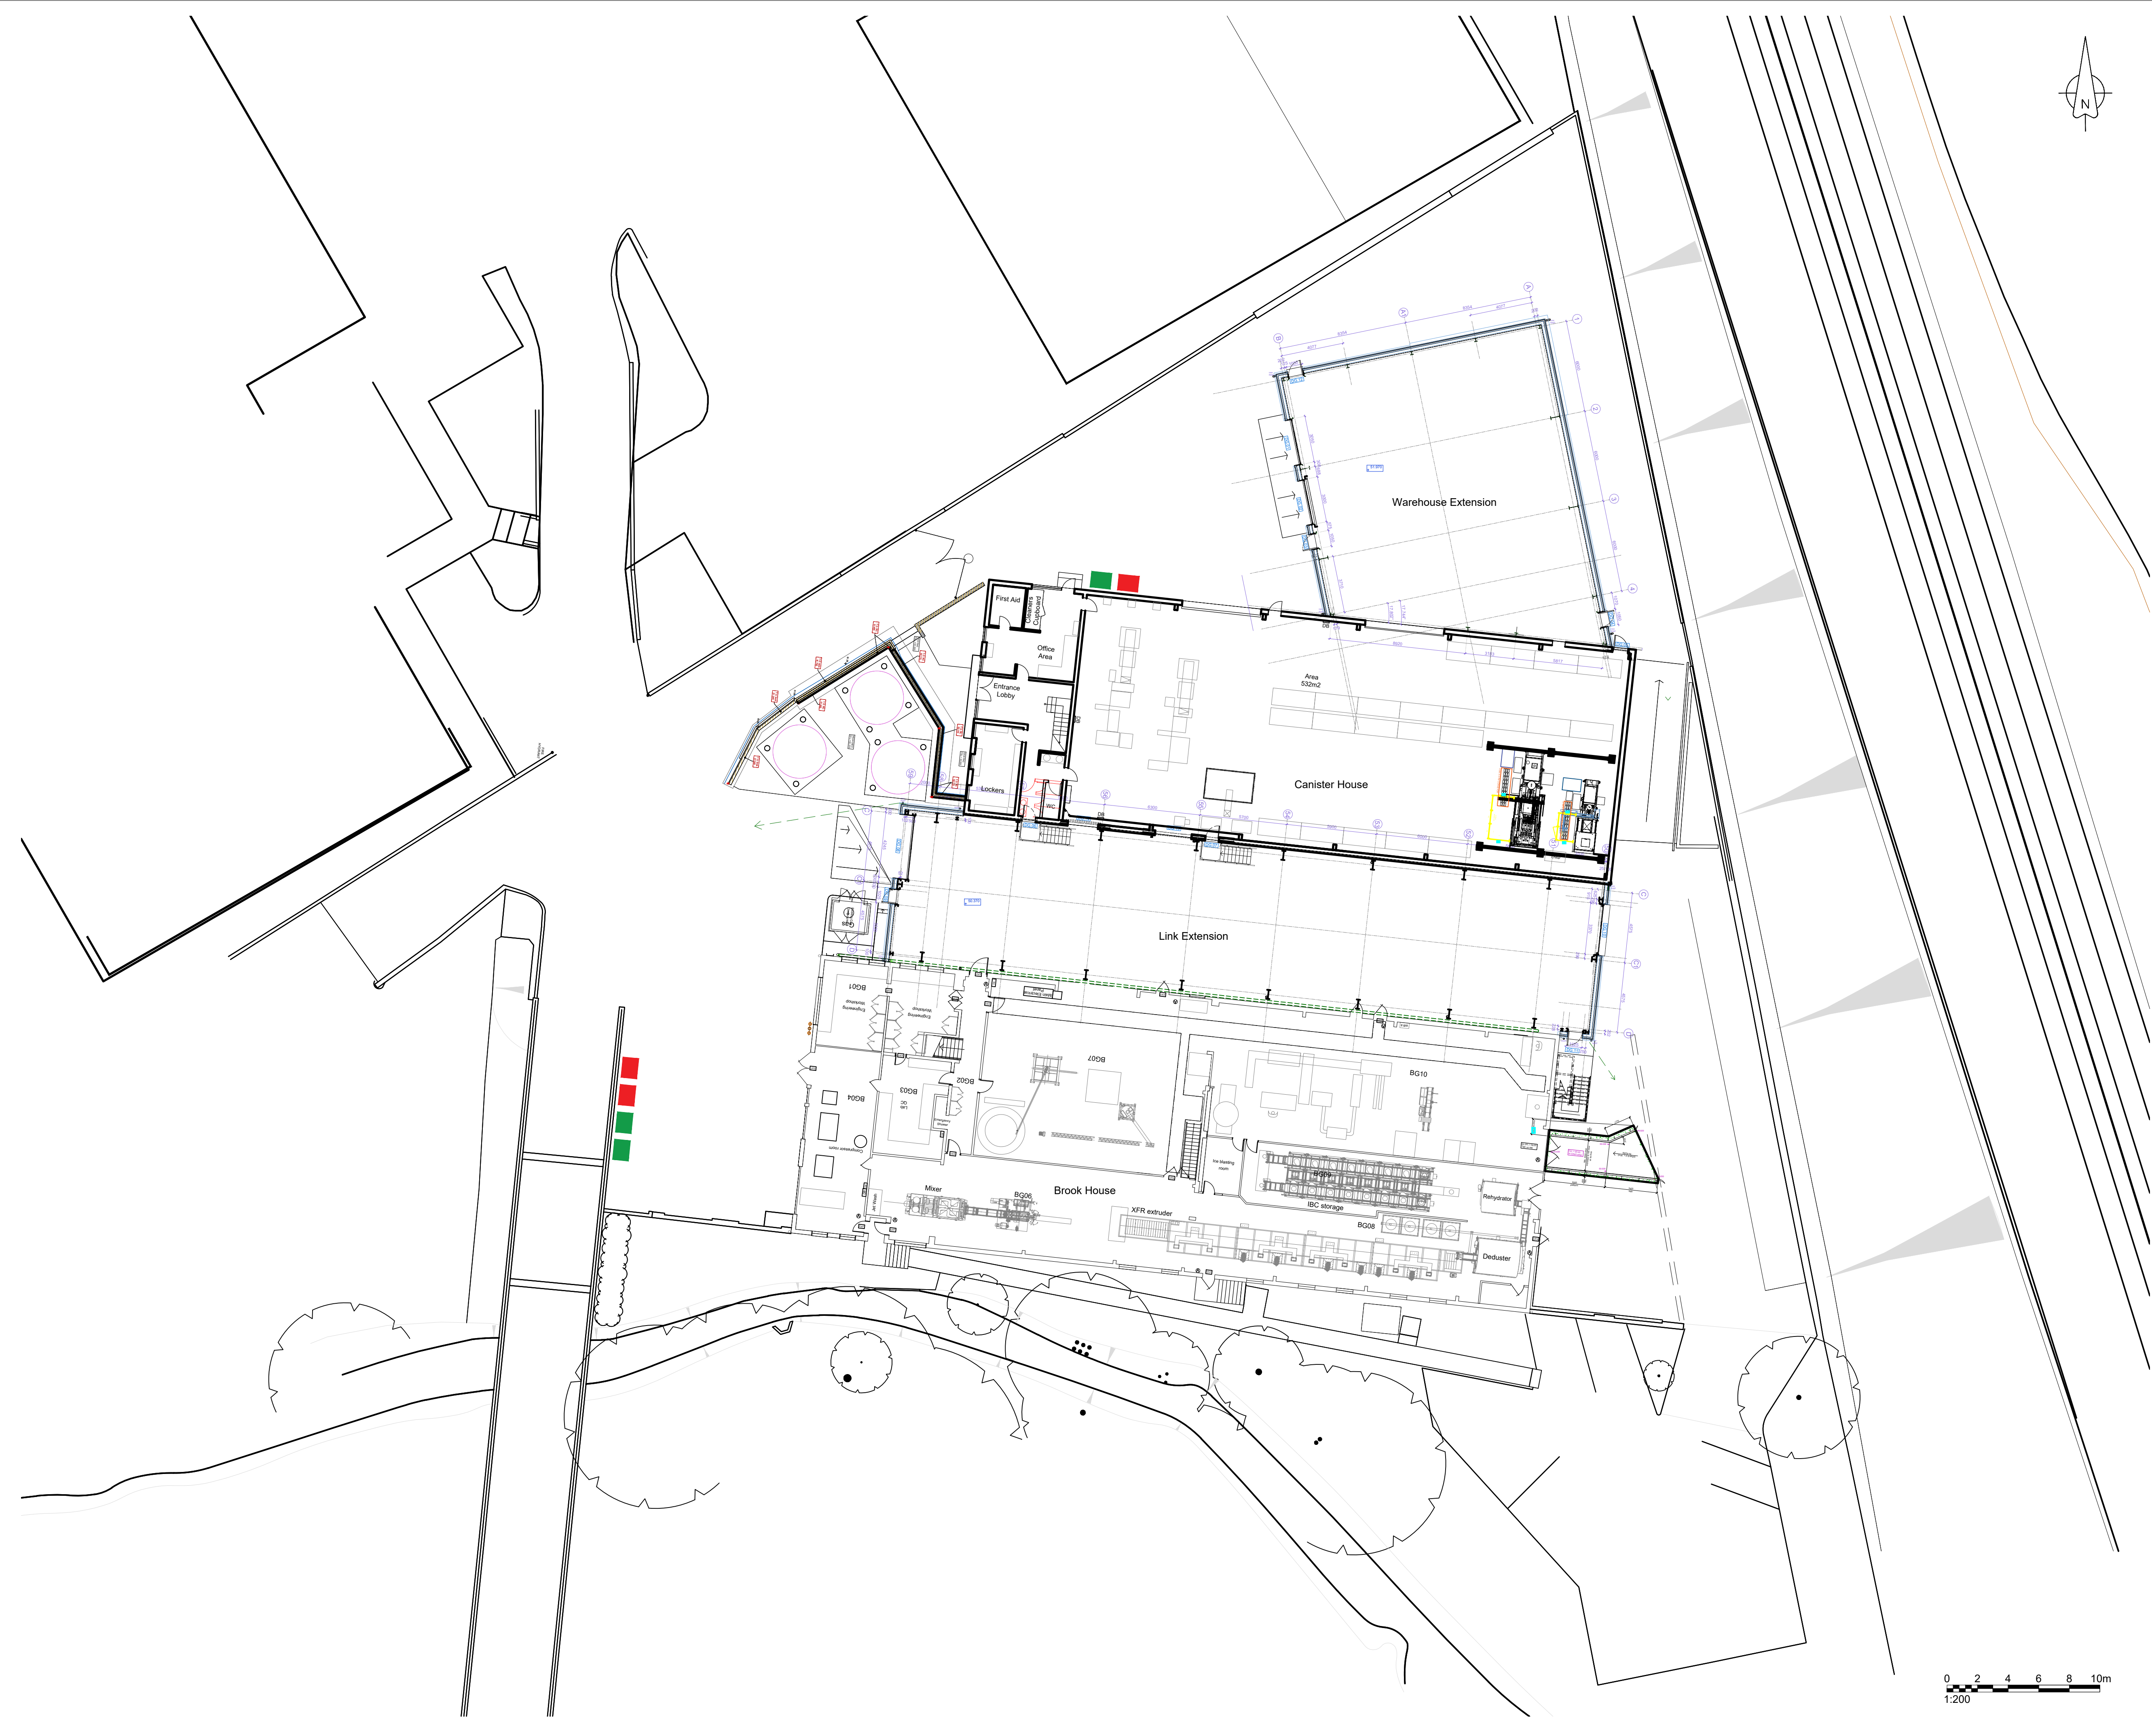

REVISIONS		
P01	First Issue	21.04.26

NOTES
ALL DIMENSIONS MUST BE CHECKED ON SITE AND NOT SCALED FROM DRAWING. THIS DRAWING IS TO BE READ IN CONJUNCTION WITH ALL RELEVANT ARCHITECTURAL, STRUCTURAL, MECHANICAL & ELECTRICAL DRAWINGS, SPECIFICATIONS AND CONTRACT DOCUMENTS. ERRORS AND OMISSIONS TO BE REPORTED TO THE ARCHITECT.
THIS DRAWING IS COPYRIGHT

KEY:

1100 litre General Waste Bin

1100 litre Recycling Bin

EDGINGTONS

ARCHITECTS

MERIDIAN HOUSE, 2 RUSSELL STREET, WINDSOR, BERKSHIRE, SL4 1HQ
tel: 01753 857092 / email: mail@edgingtons.co.uk / web: www.edgingtons.co.uk

Intersurgical Ltd
Wokingham,
Berkshire, RG41 2RZ

Warehouse & Link Extensions Proposed Refuse Areas

SCALE (A1)	1:200	CAD REF	Construction
DATE	Apr26	DRAWN	VS
JOB No.	6151	DWG No.	4000
			P01