


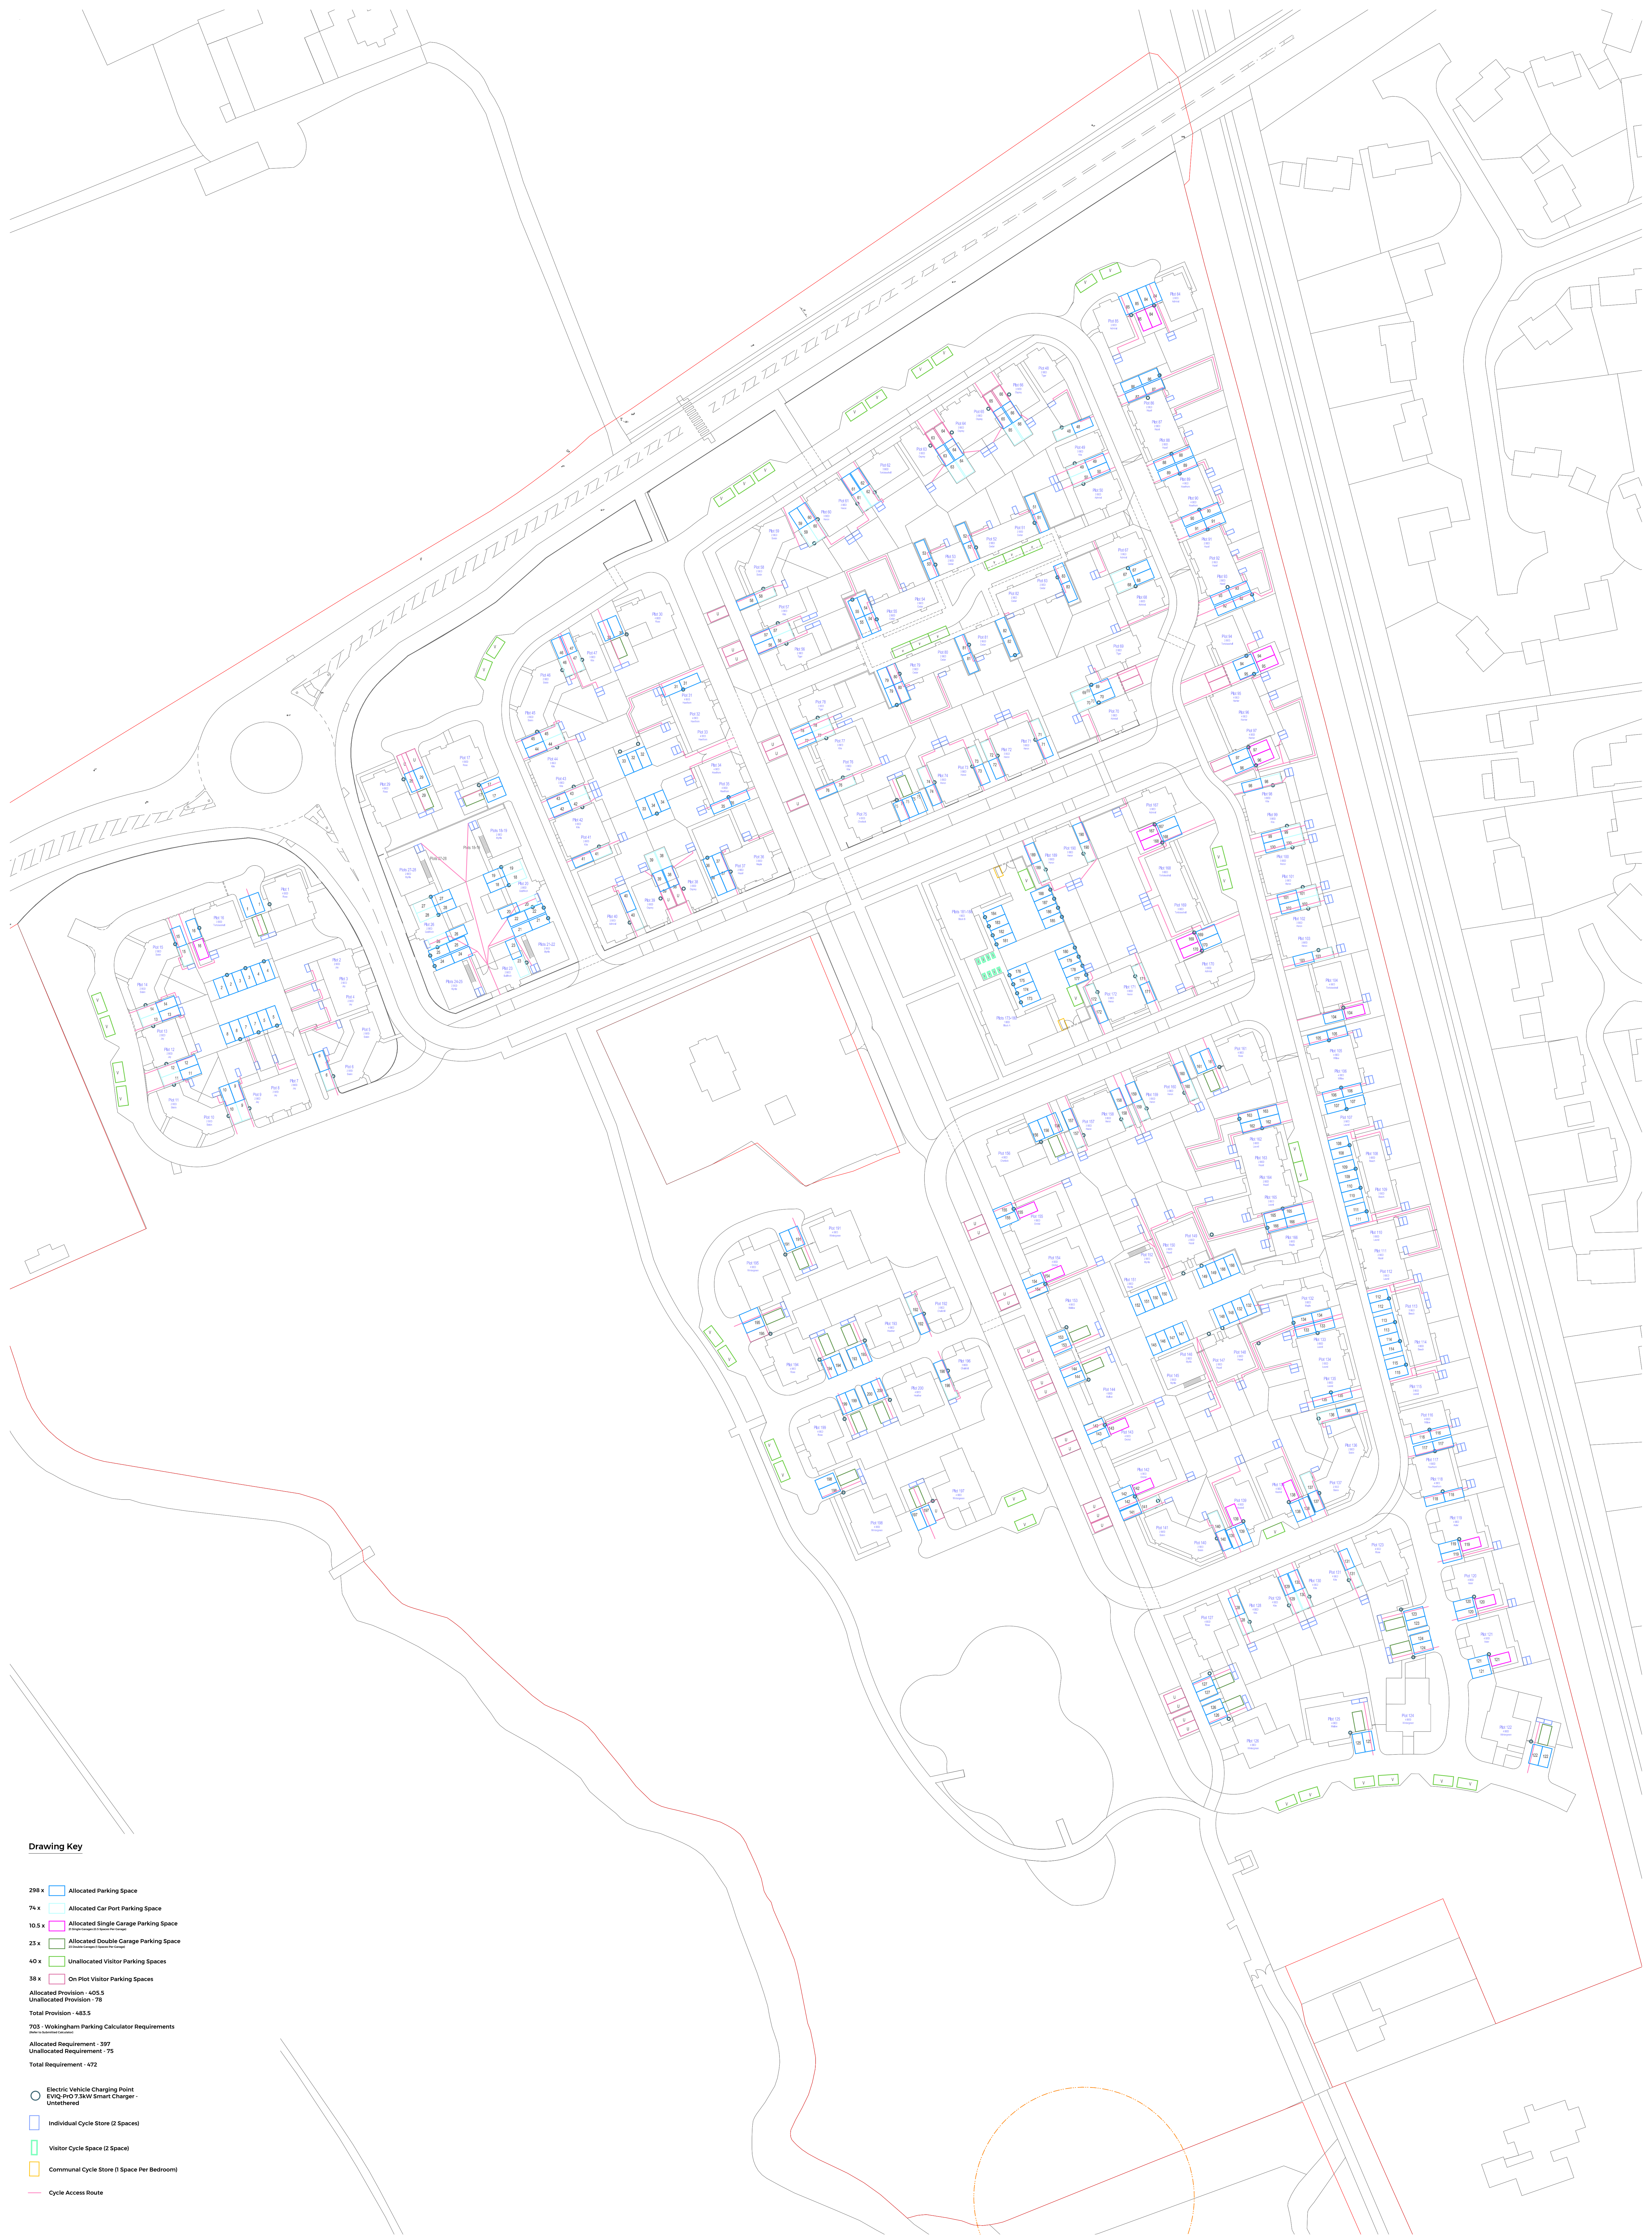

Drawing Key

- 290 x Allocated Parking Space
 - 74 x Allocated Car Port Parking Space
 - 10.5 x Allocated Single Garage Parking Space
 - 23 x Allocated Double Garage Parking Space
 - 40 x Unallocated Visitor Parking Spaces
 - 38 x On Plot Visitor Parking Spaces
- Allocated Provision - 405.5
Unallocated Provision - 78
Total Provision - 483.5
- 703 - Wokingham Parking Calculator Requirements
(Based on 2019/2020 data)
- Allocated Requirement - 397
Unallocated Requirement - 75
Total Requirement - 472
- Electric Vehicle Charging Point
EVHQ-Pro 7.3kW Smart Charger -
Untethered
 - Individual Cycle Store (2 Spaces)
 - Visitor Cycle Space (2 Space)
 - Communal Cycle Store (1 Space Per Bedroom)
 - Cycle Access Route