

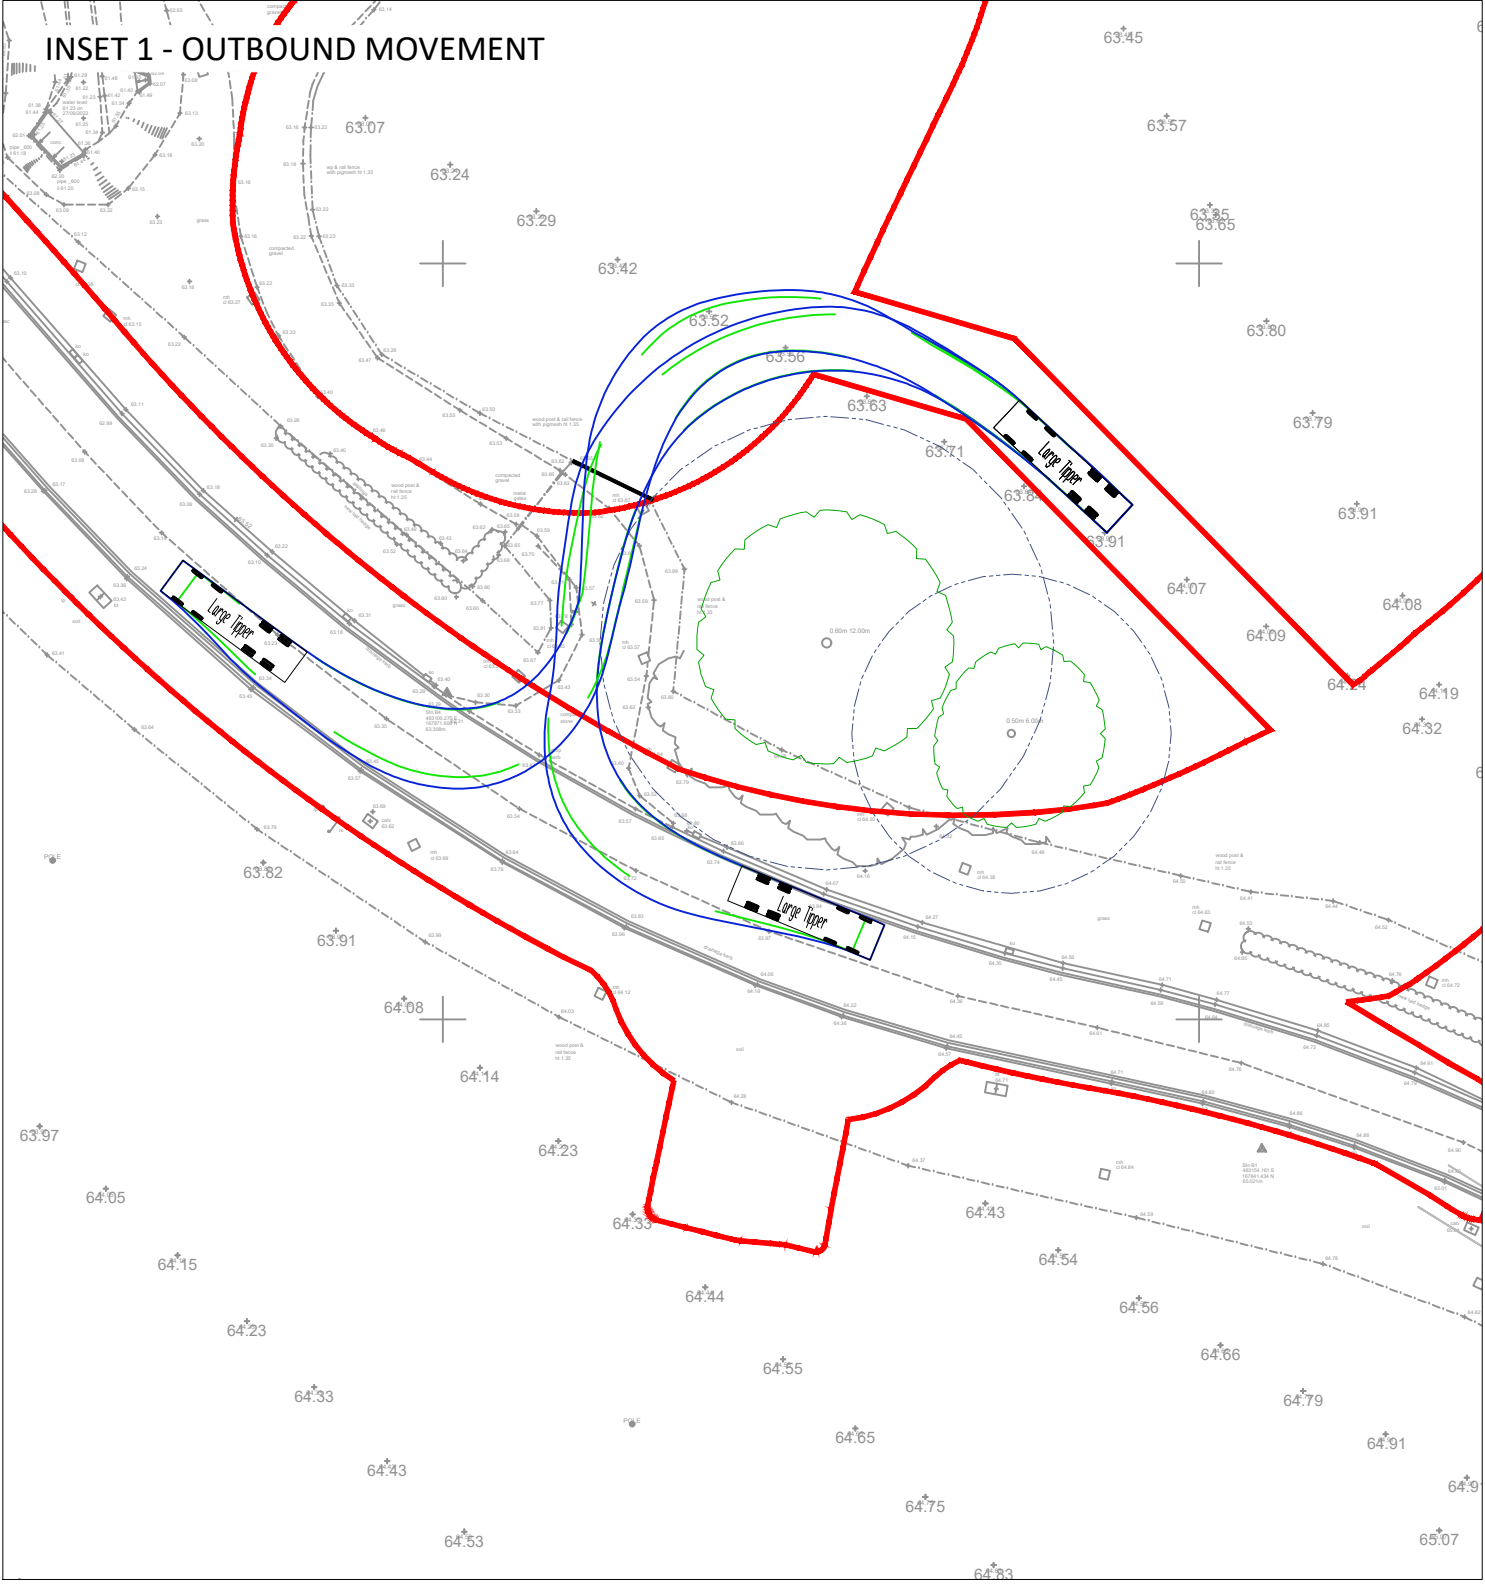
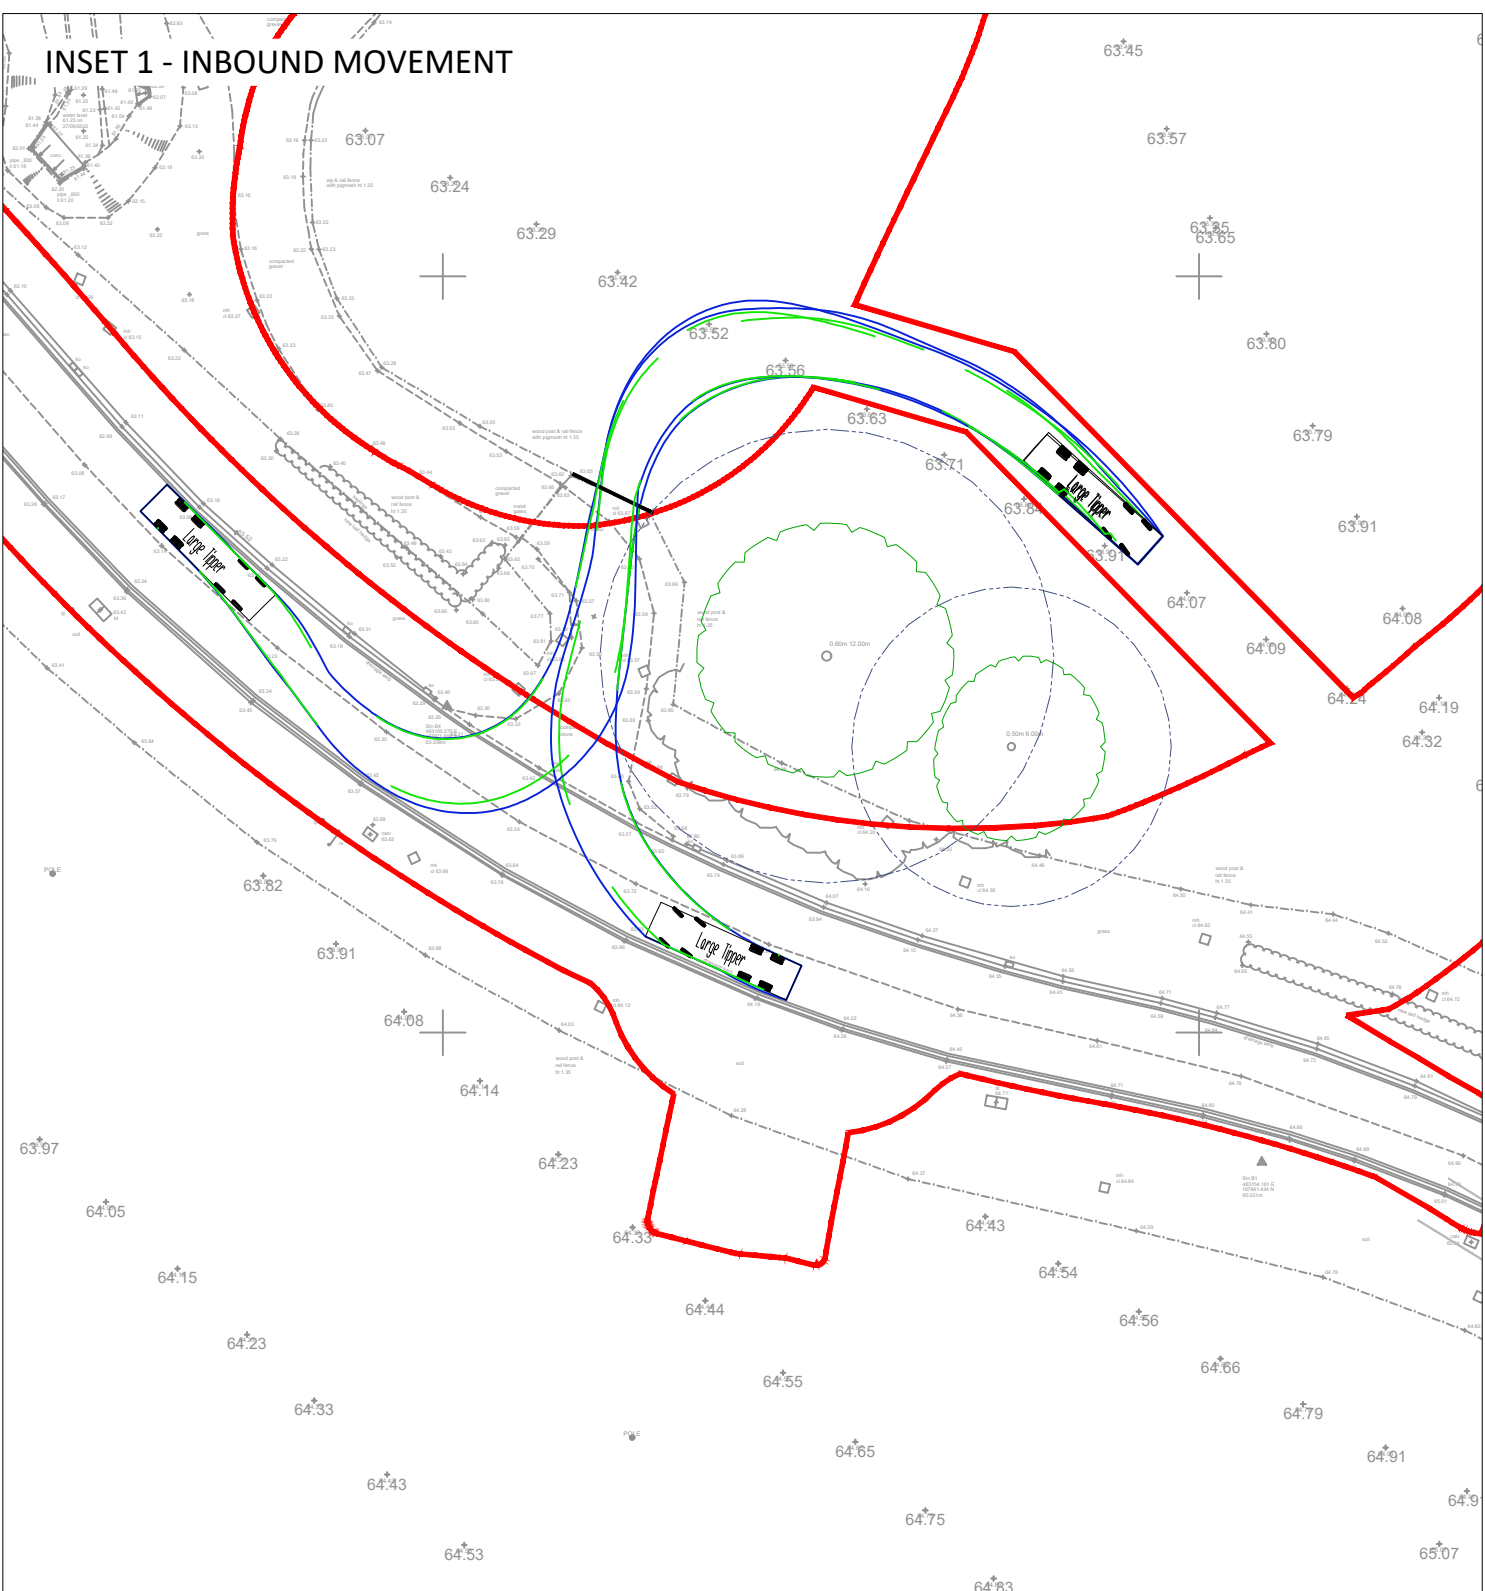


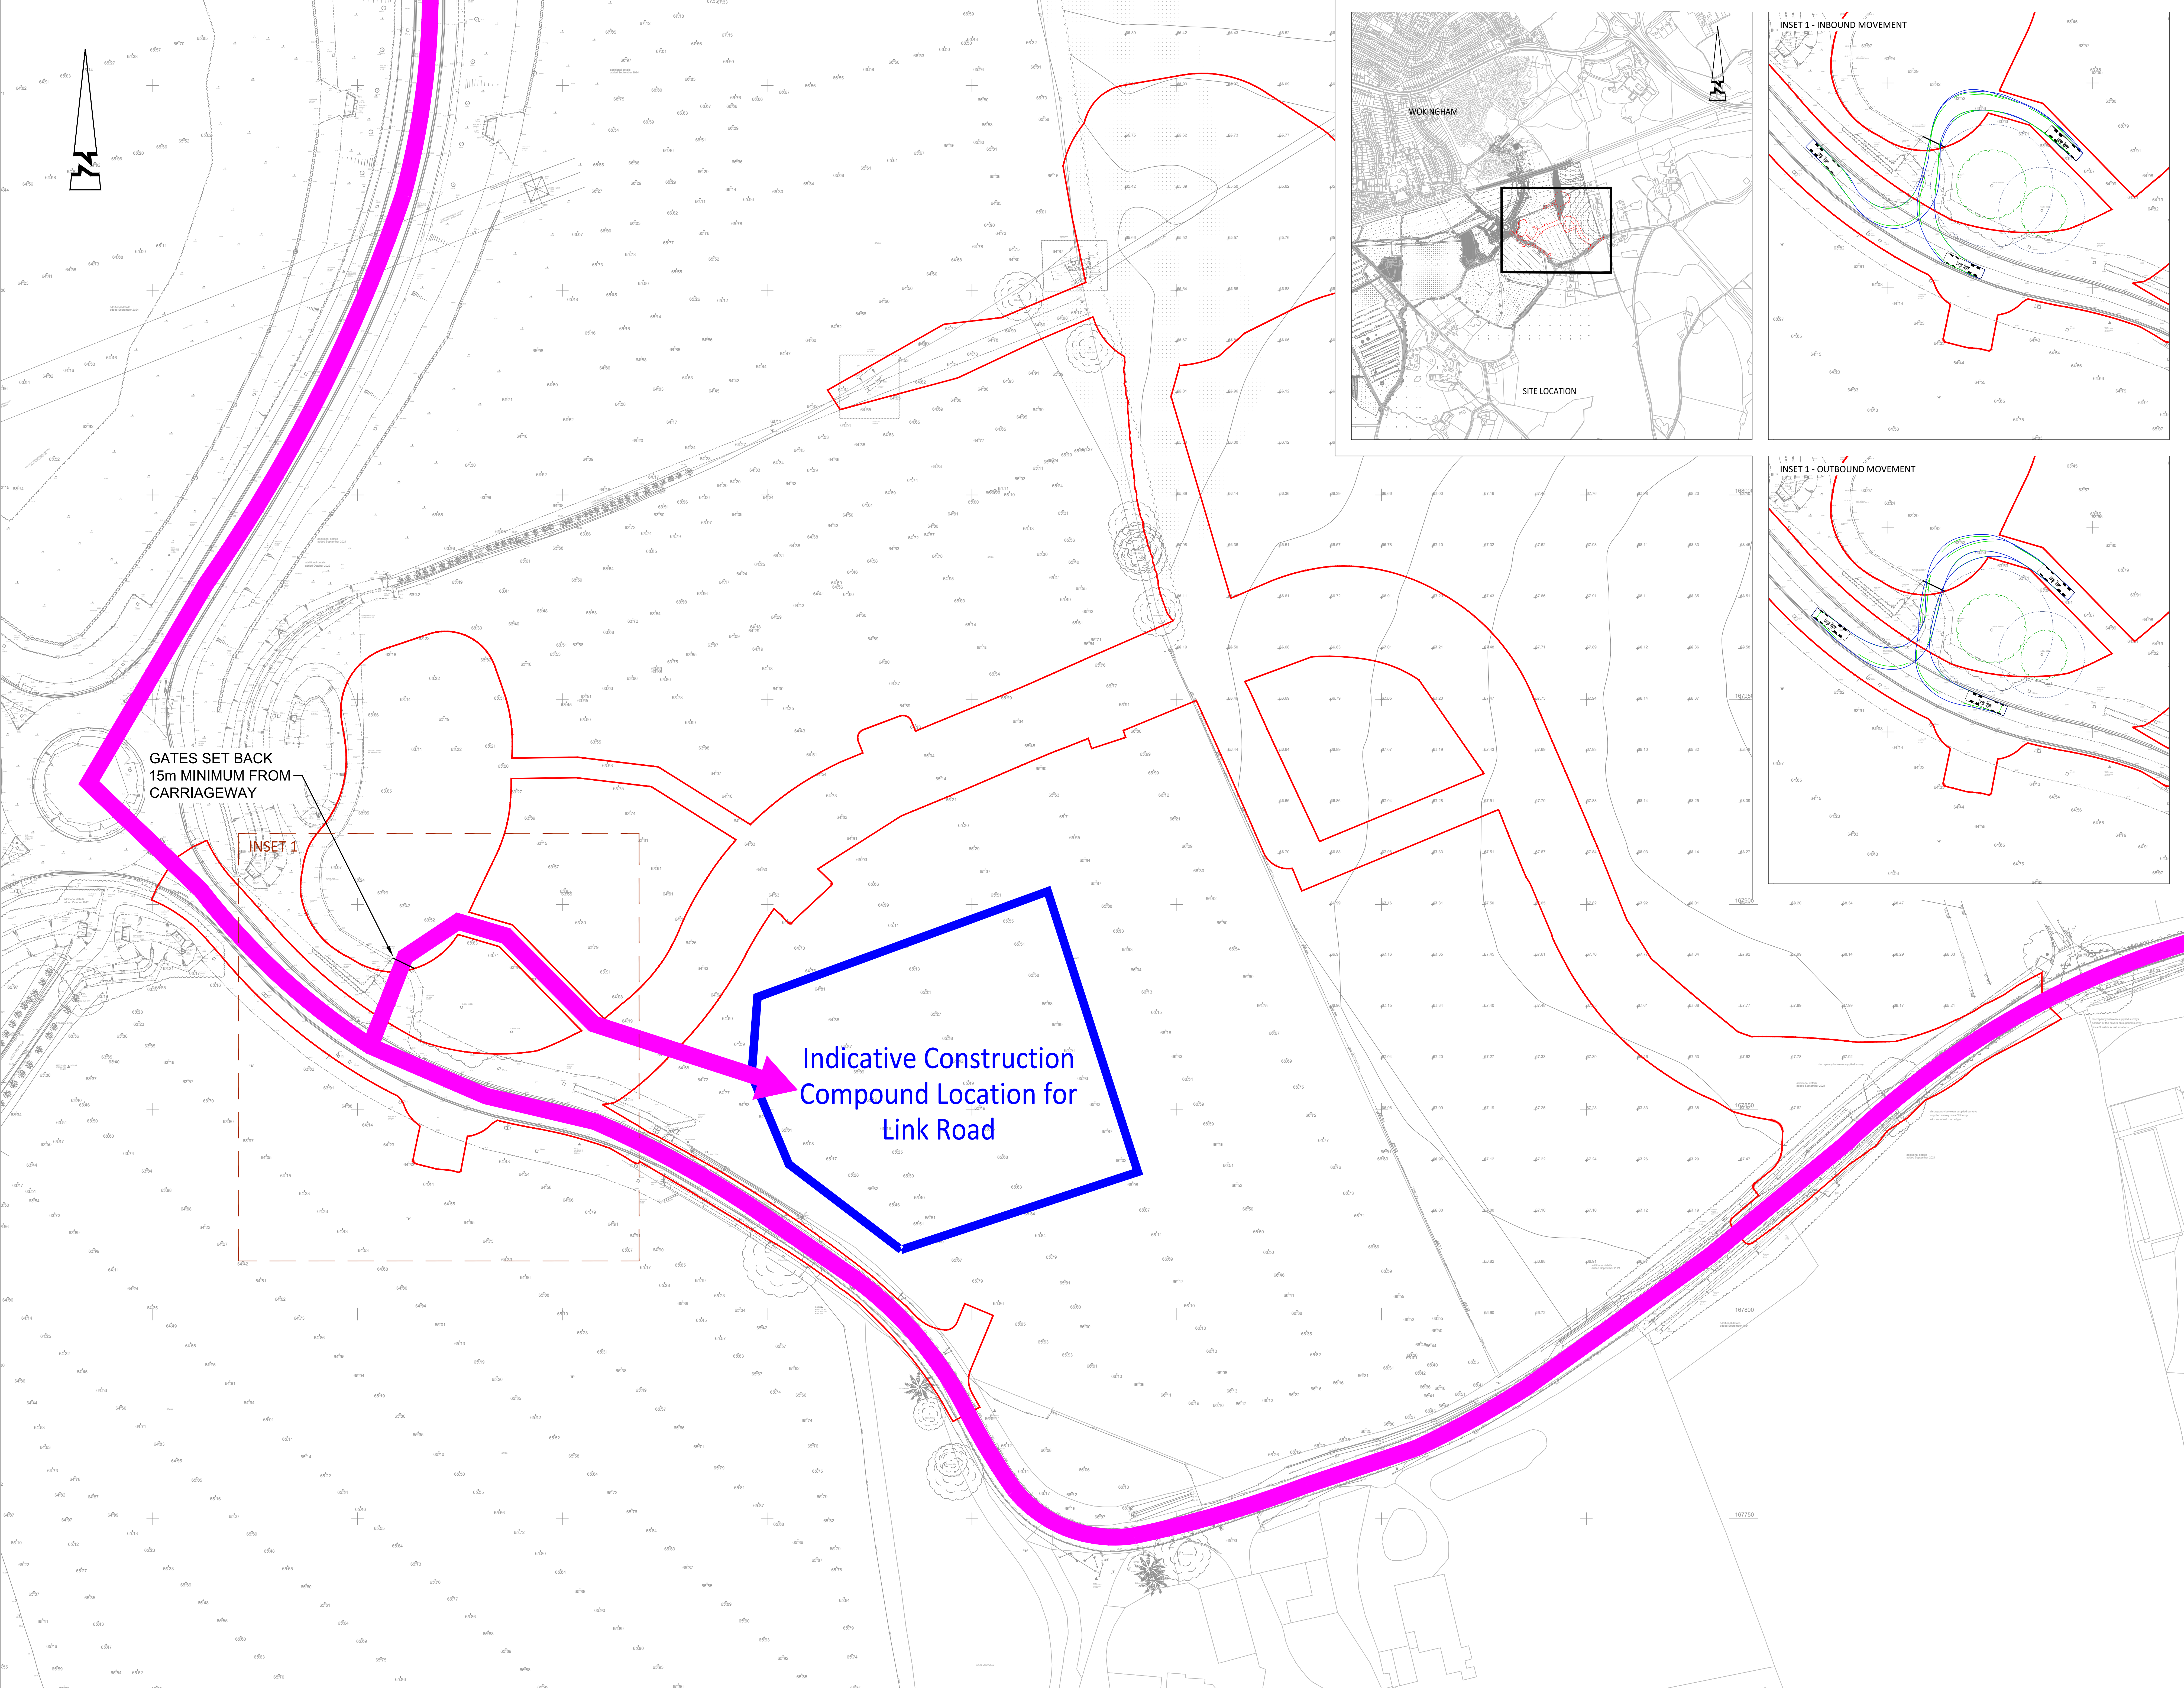

© ABLEY LETCHFORD PARTNERSHIP LTD.
This drawing should not be reproduced without consent.

- KEY:
- Application Boundary
 - Potential Construction Compound Location
 - Construction Access Route
 - TREE TO BE RETAINED AND ROOT PROTECTION ARE (RPA)

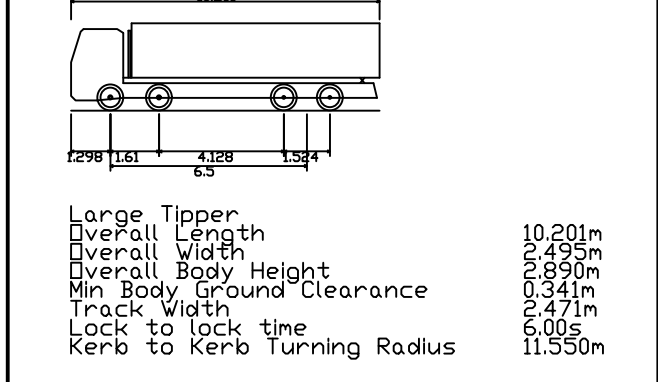

GATES SET BACK
15m MINIMUM FROM
CARRIAGEWAY

INSET 1

Indicative Construction
Compound Location for
Link Road

P1	14.02	TREE SURVEY ADDED	CLL	SM
P2	14.02	UPDATED CONSTRUCTION ACCESS ROUTE	CLL	SM
P3	19.04	FOR ISSUE	AG	SM

Abley Letchford
www.ableyletchford.co.uk

Client
**MILLER HOMES
KIER VENTURES
KINGACRE ESTATES LTD**

Project
**SOUTH WOKINGHAM SDL
R10-R14 LINK ROAD**

Type TEMPORARY ACCESS AND CONSTRUCTION COMPOUND				
Status FOR INFORMATION				
Scale 1:500 @ A0	Date SEP 24	Prepared AG	Checked SM	
Drawn by A389-074				Revised P3