


File Name: C:\Users\DD88592\OneDrive - SSE PLC\Desktop\Projects\S.Wokingham\CR0828_74_Rev1.dwg

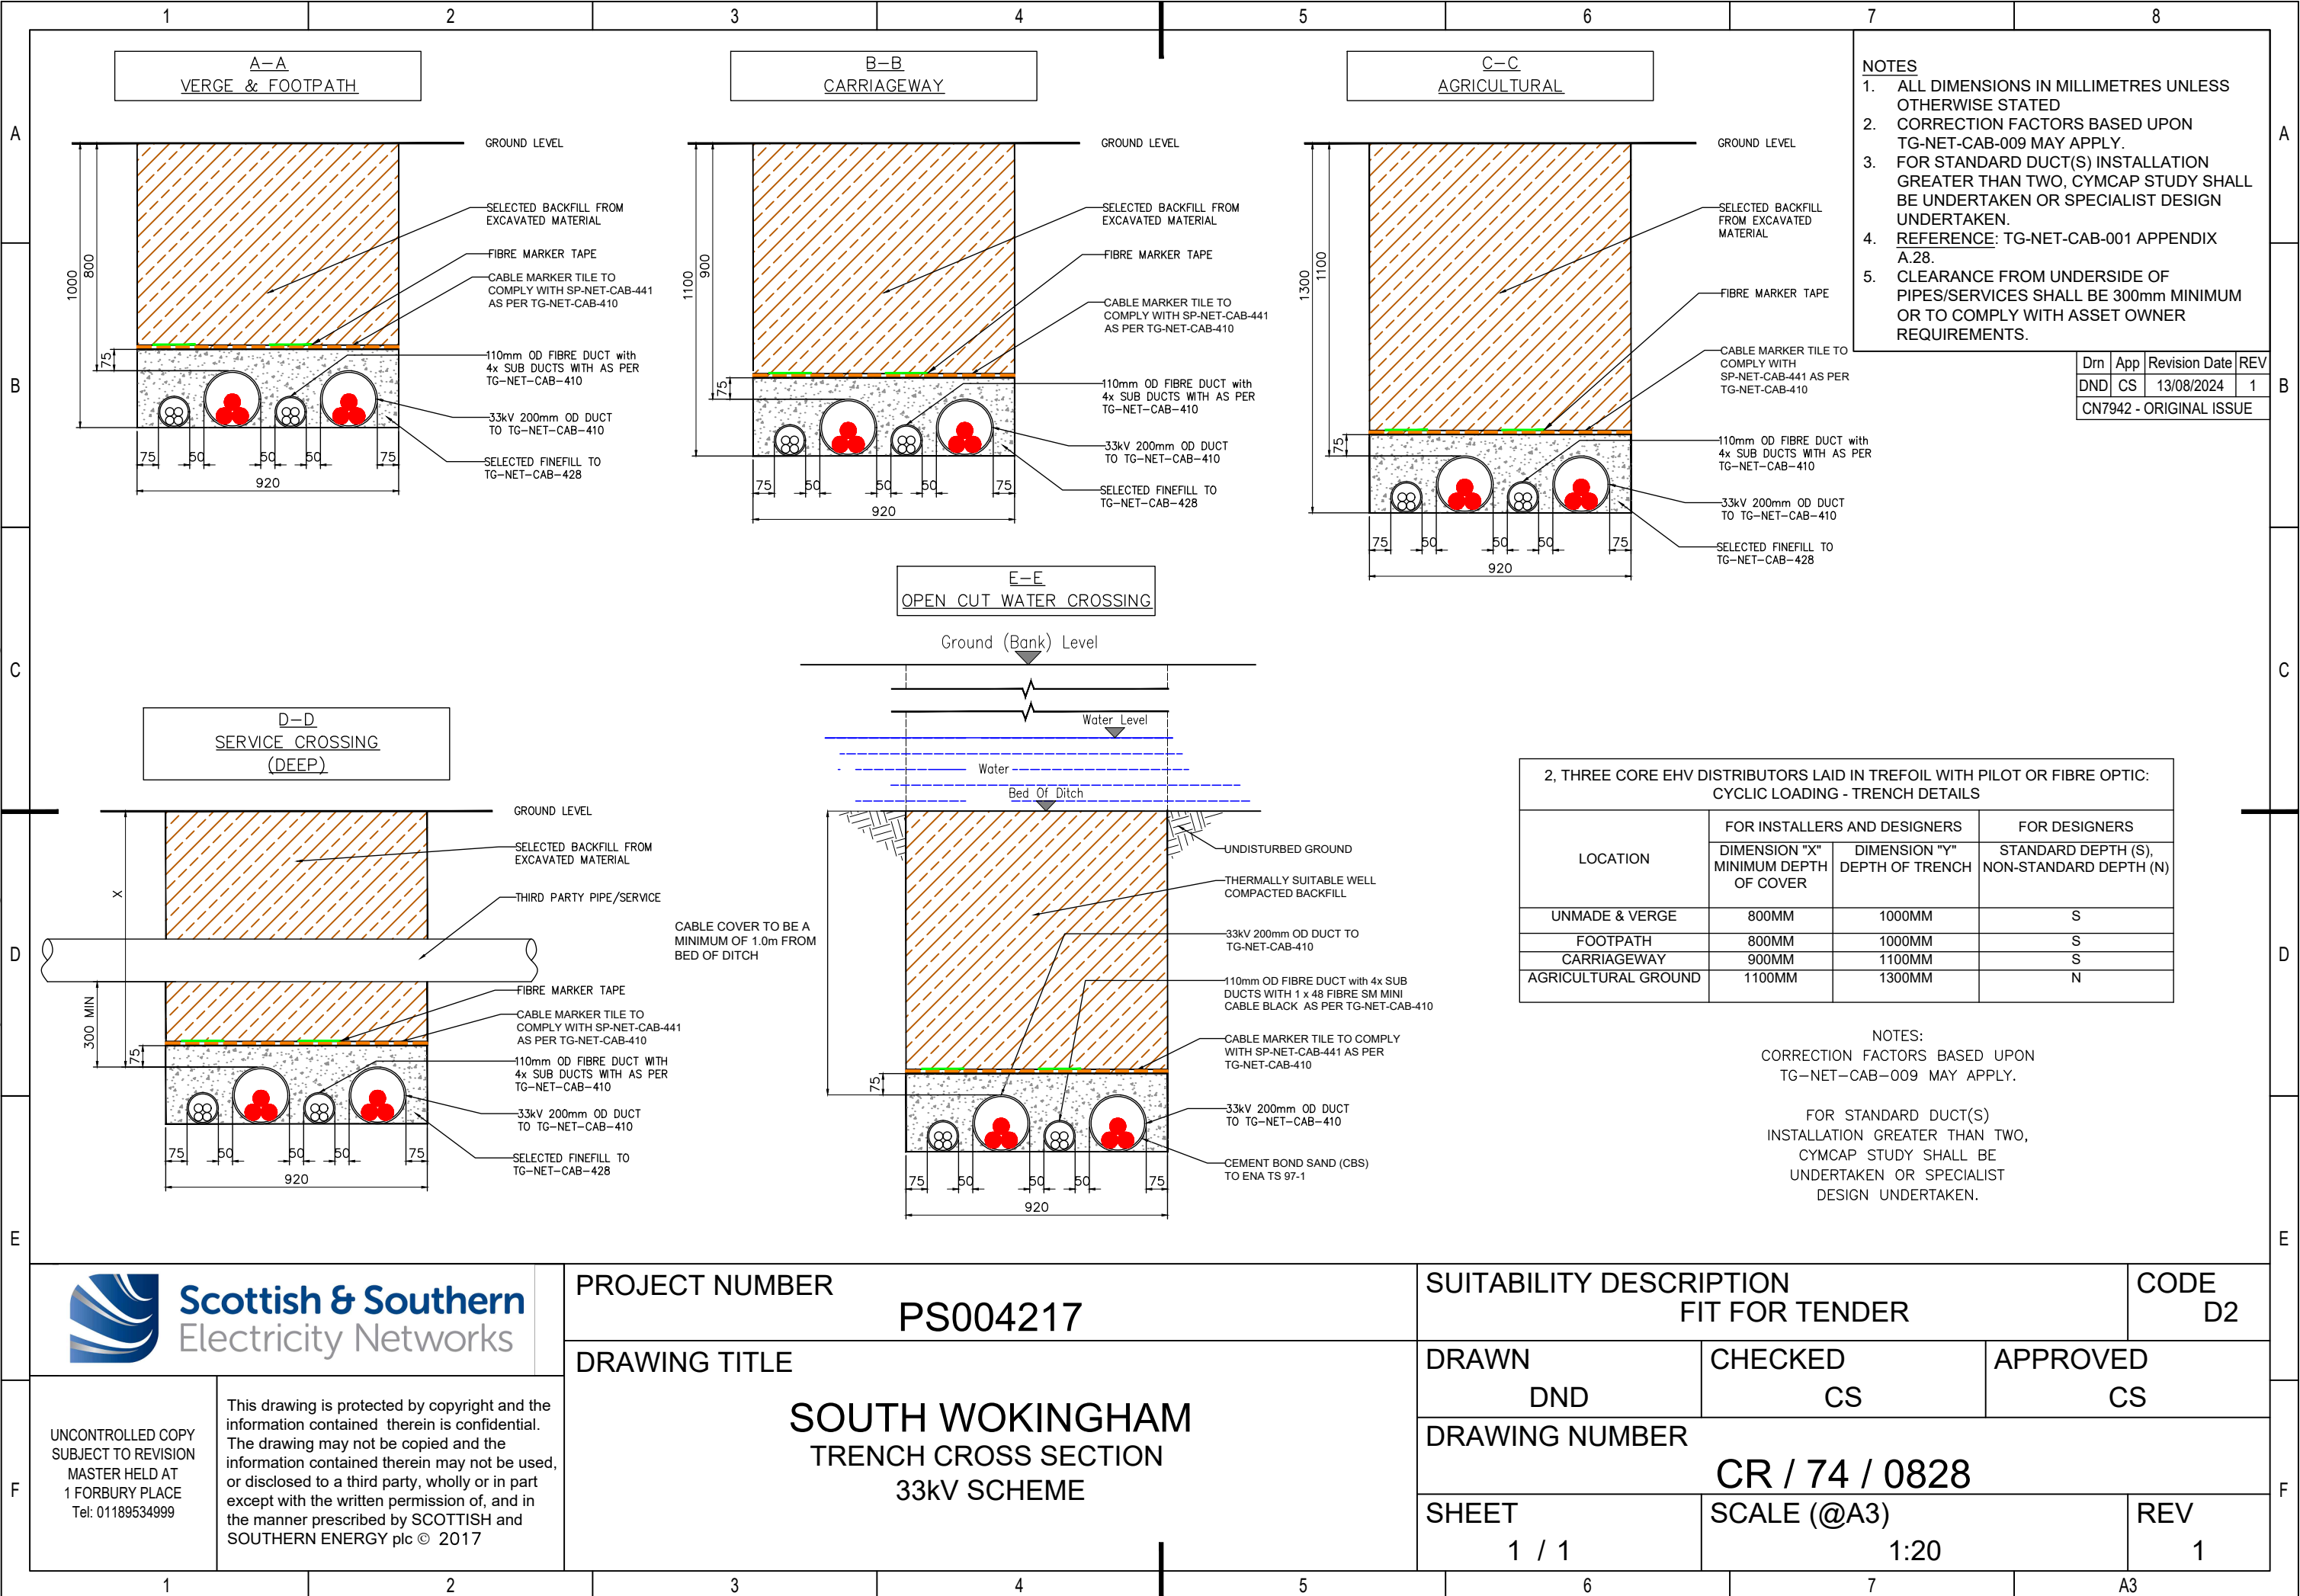

PROJECT NUMBER
PS004217

SUITABILITY DESCRIPTION
FIT FOR TENDER

CODE
D2

DRAWING TITLE
**SOUTH WOKINGHAM
TRENCH CROSS SECTION
33kV SCHEME**

DRAWN
DND

CHECKED
CS

APPROVED
CS

UNCONTROLLED COPY
SUBJECT TO REVISION
MASTER HELD AT
1 FORBURY PLACE
Tel: 01189534999

This drawing is protected by copyright and the information contained therein is confidential. The drawing may not be copied and the information contained therein may not be used, or disclosed to a third party, wholly or in part except with the written permission of, and in the manner prescribed by SCOTTISH and SOUTHERN ENERGY plc © 2017

DRAWING NUMBER
CR / 74 / 0828

SHEET
1 / 1

SCALE (@A3)
1:20

REV
1