
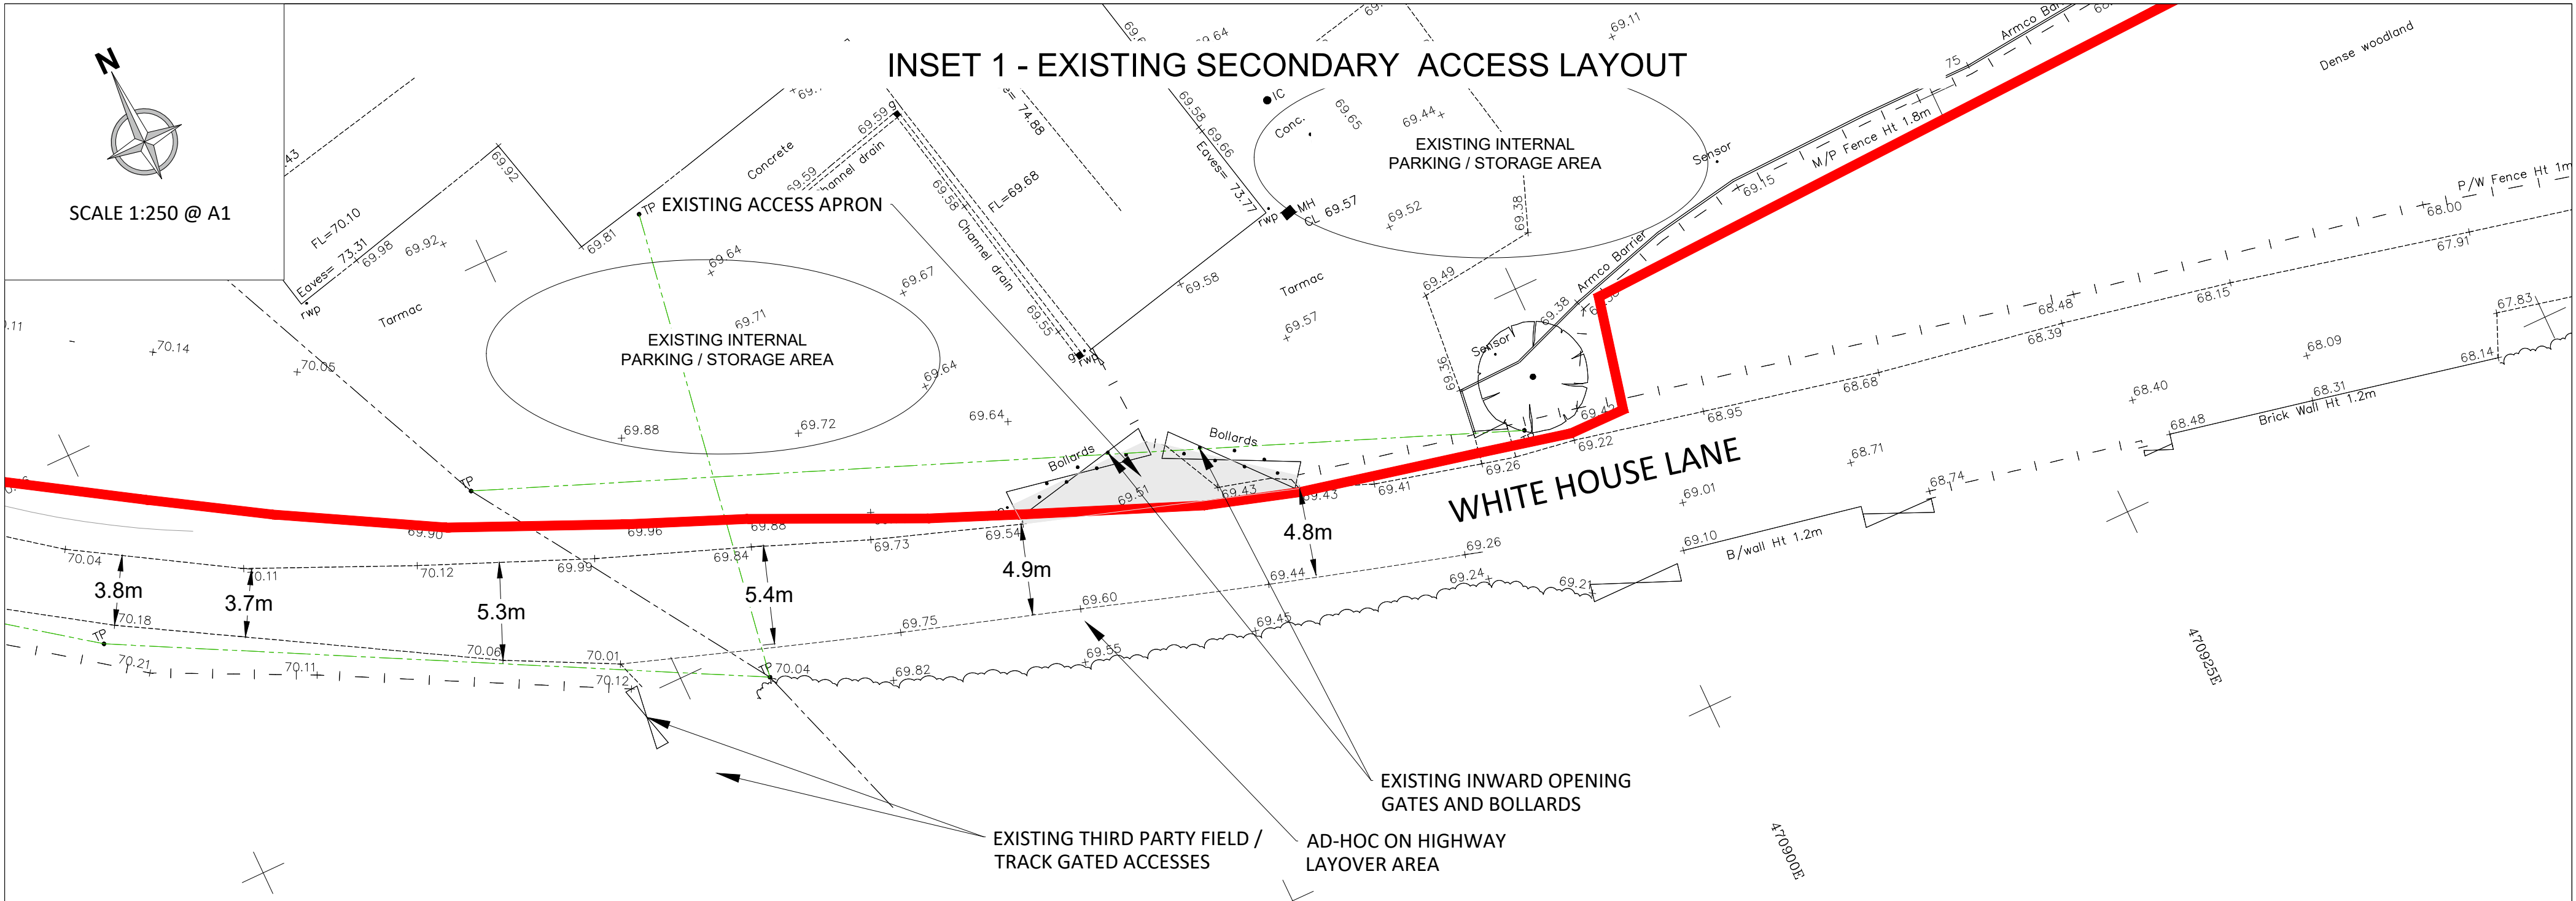
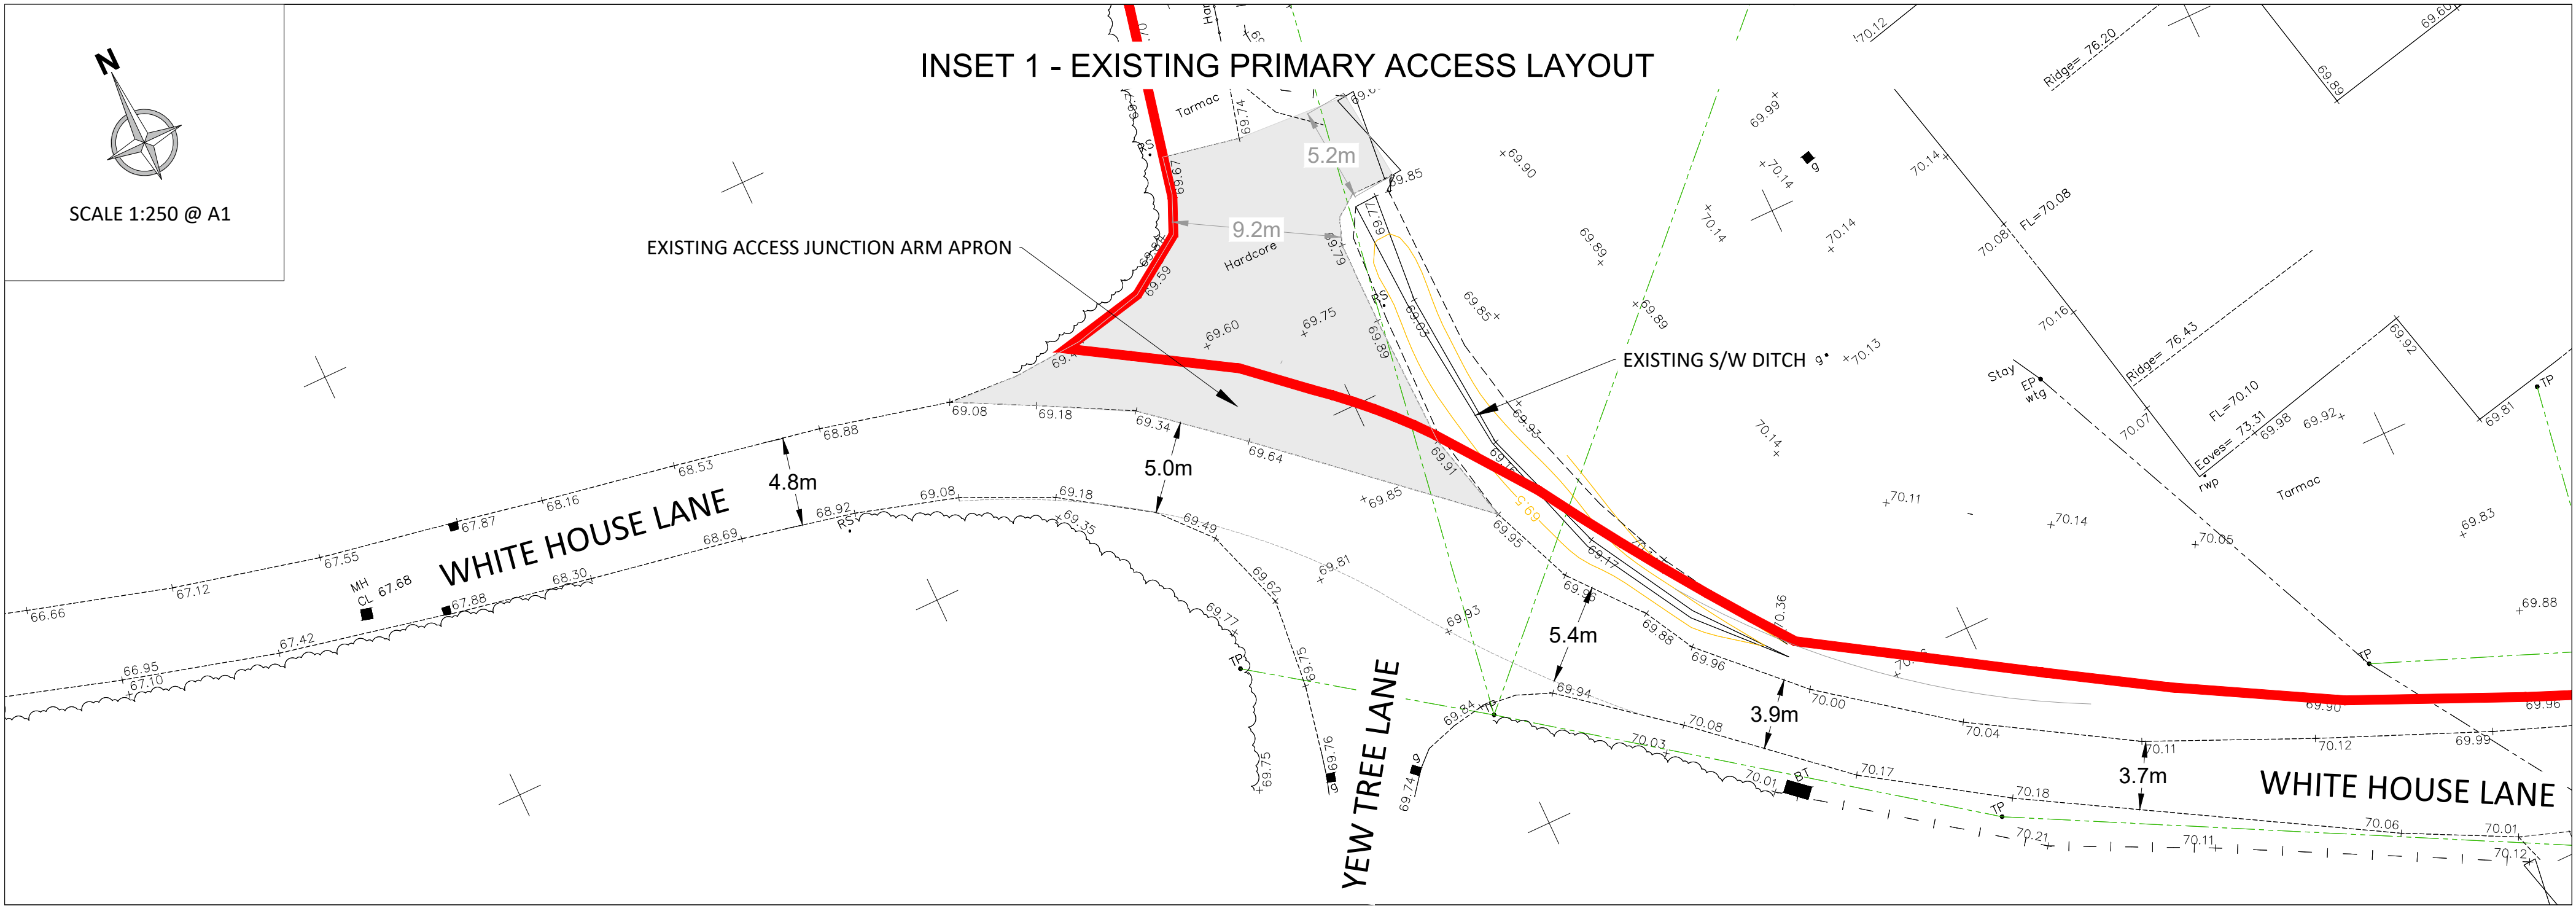


Revision	Amendment	Approved	Revision Date

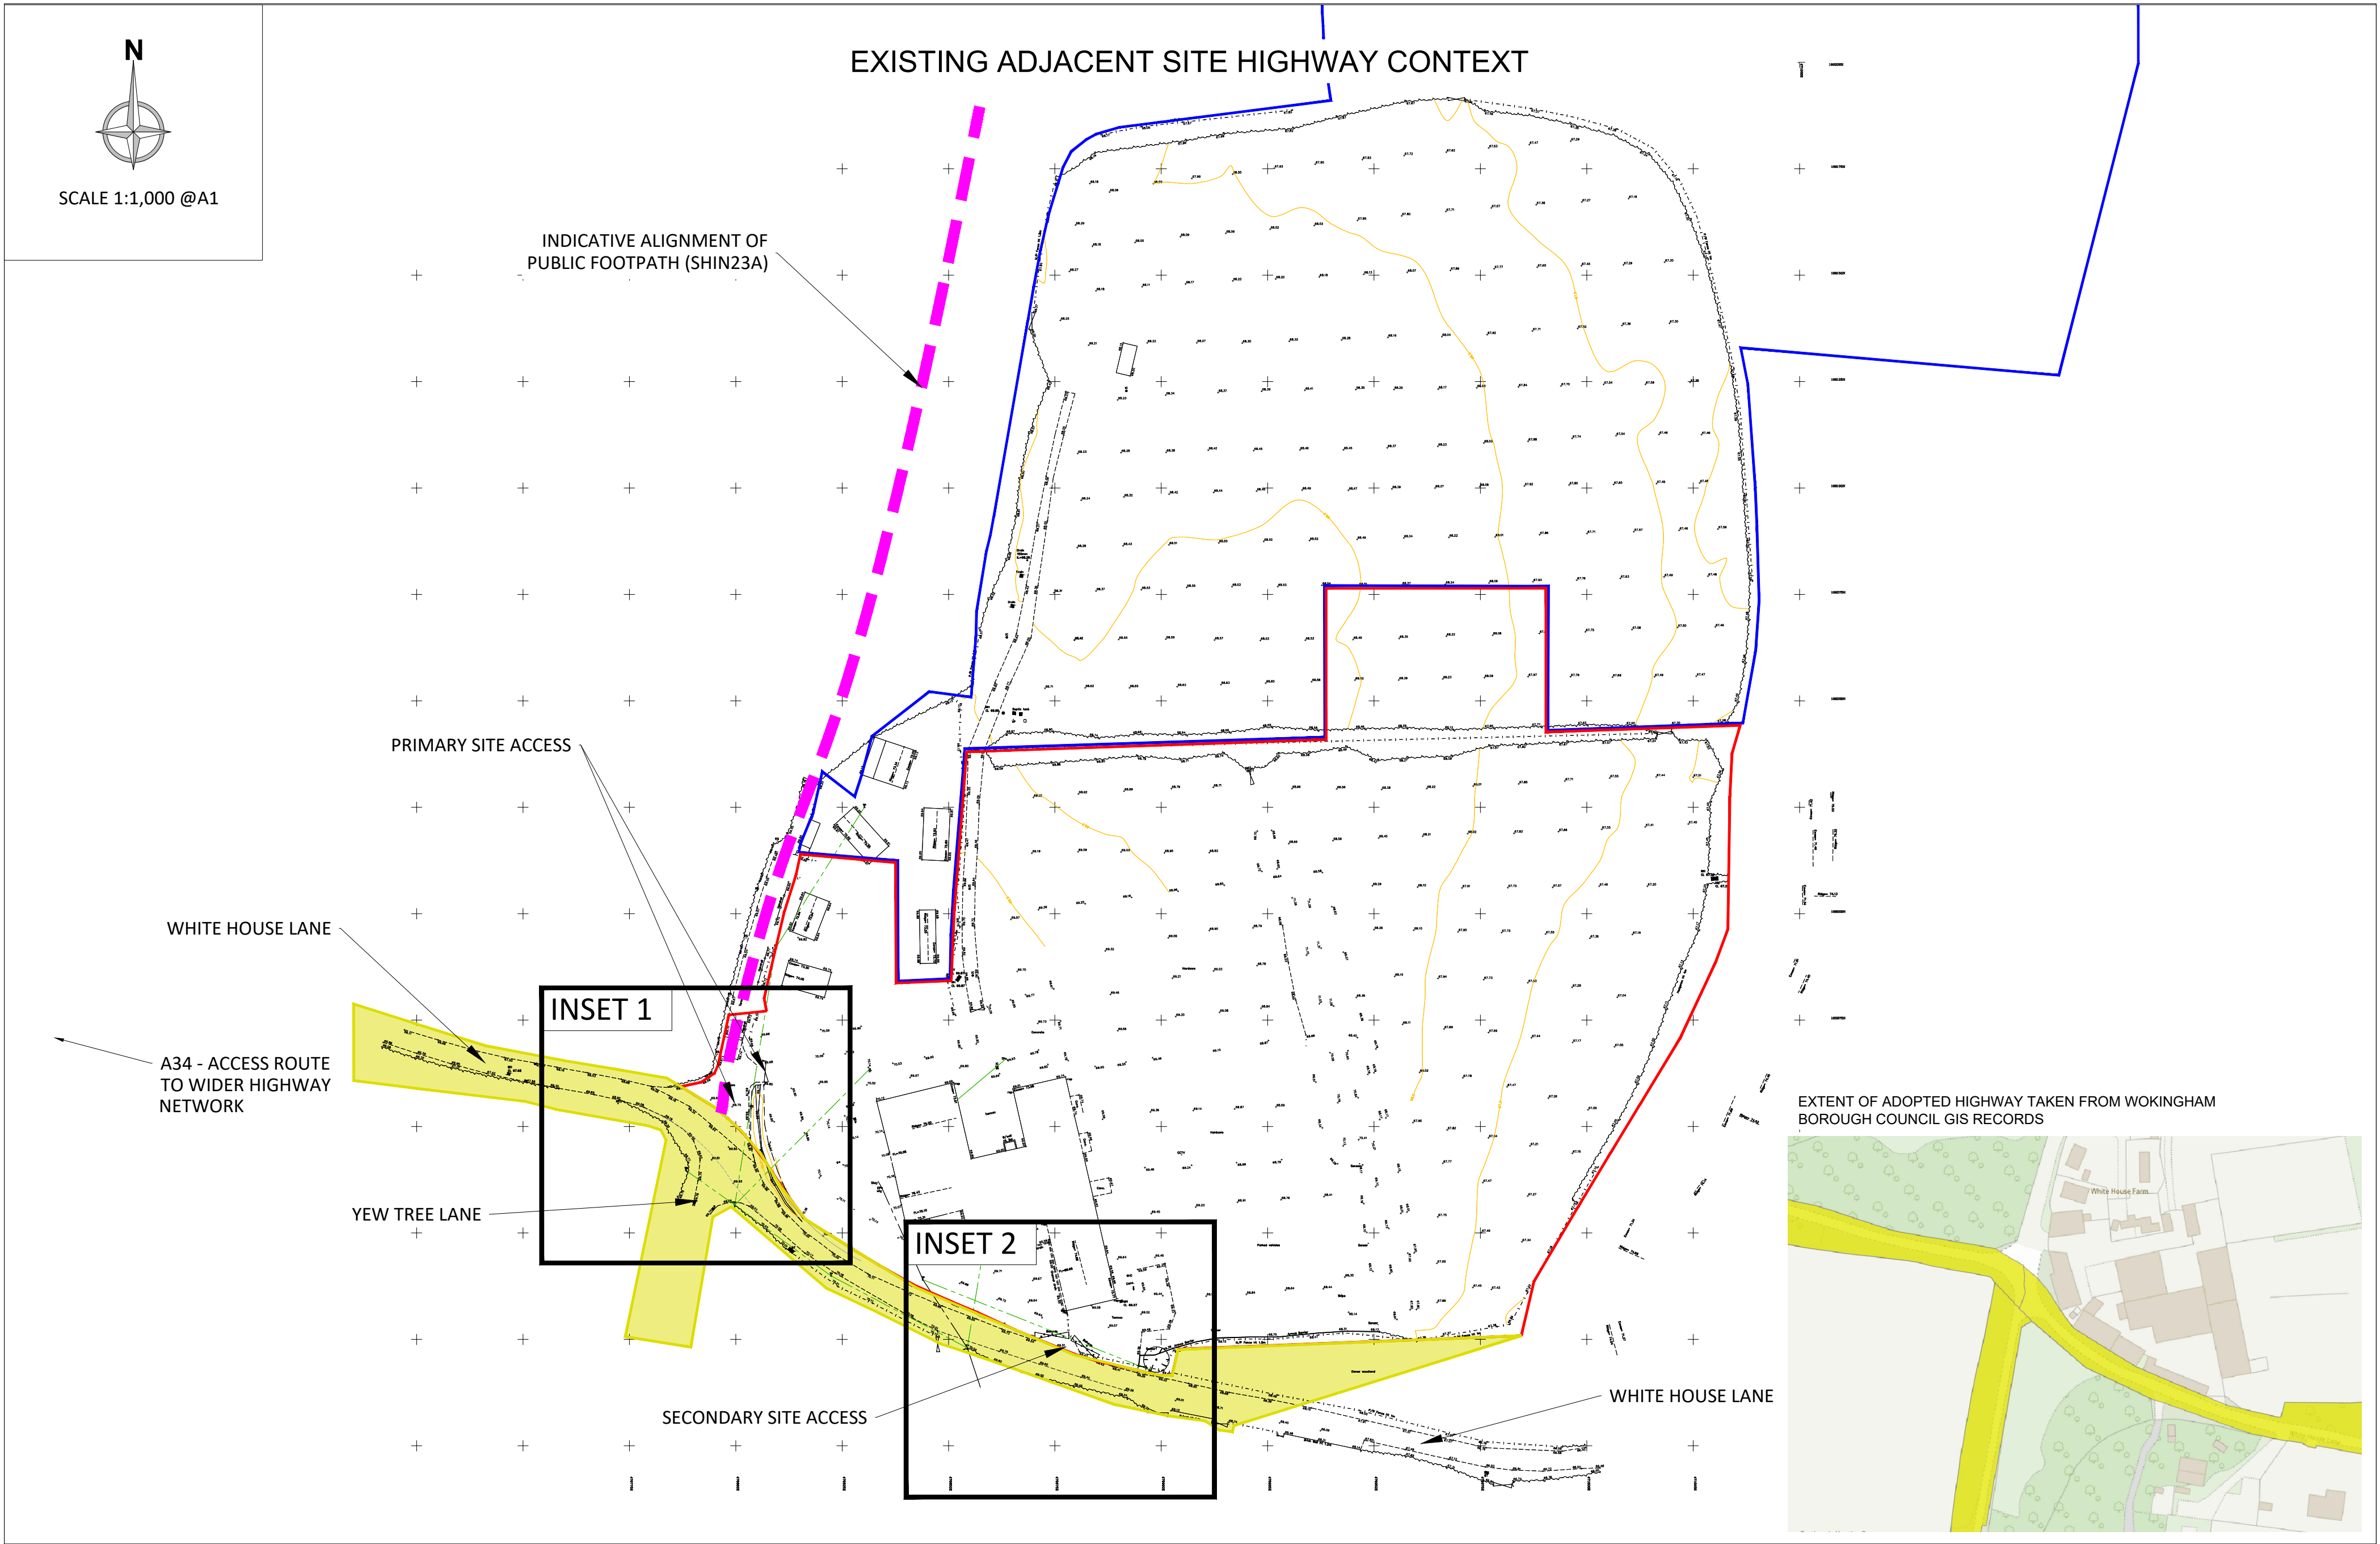

Drawn MJC	Designed MJC	Approved LC	Drawing Date 29/11/2025
Project No. VC0673	Scale 1:500@A1	Sheet No. 001	Revision 001

Project WHITE HOUSE FARM, WOKINGHAM
Sheet EXISTING SITE HIGHWAY CONTEXT INCLUDING ACCESS LAYOUTS