


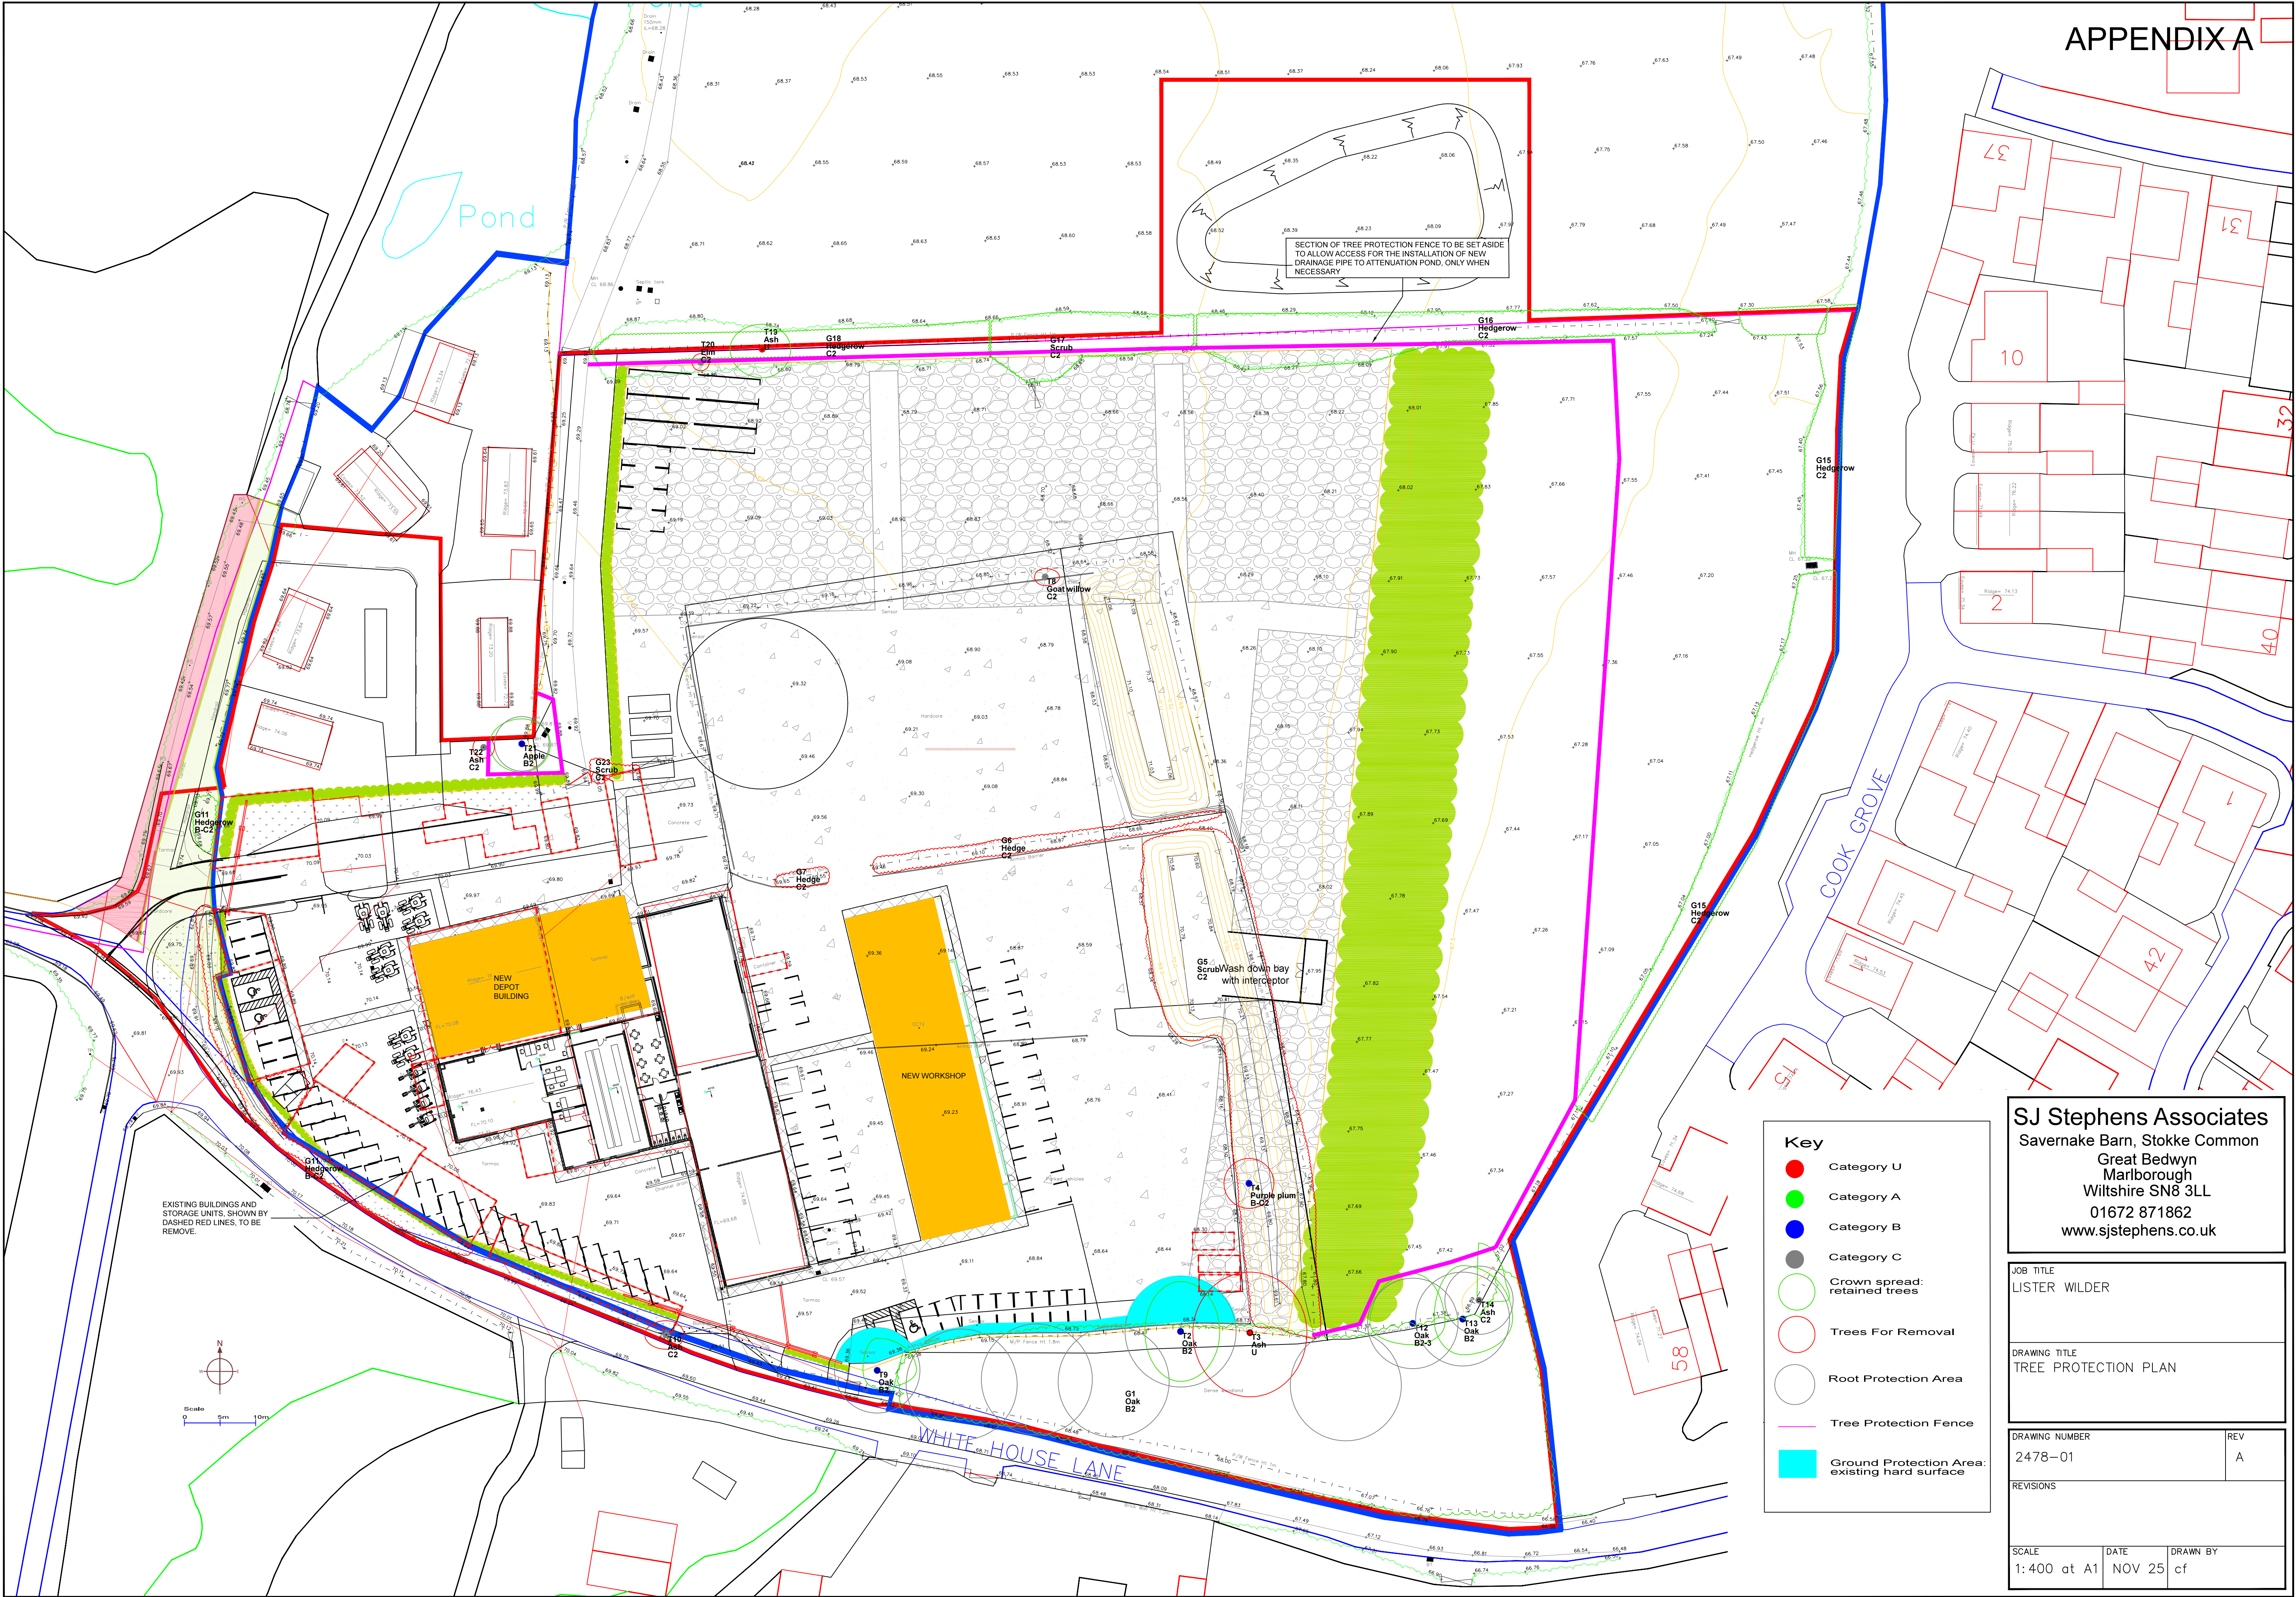

SJ Stephens Associates
Savernake Barn, Stokke Common
Great Bedwyn
Marlborough
Wiltshire SN8 3LL
01672 871862
www.sjstephens.co.uk

JOB TITLE
LISTER WILDER

DRAWING TITLE
TREE PROTECTION PLAN

DRAWING NUMBER
2478-01

REV
A

REVISIONS

SCALE 1: 400 at A1	DATE NOV 25	DRAWN BY cf
-----------------------	----------------	----------------