


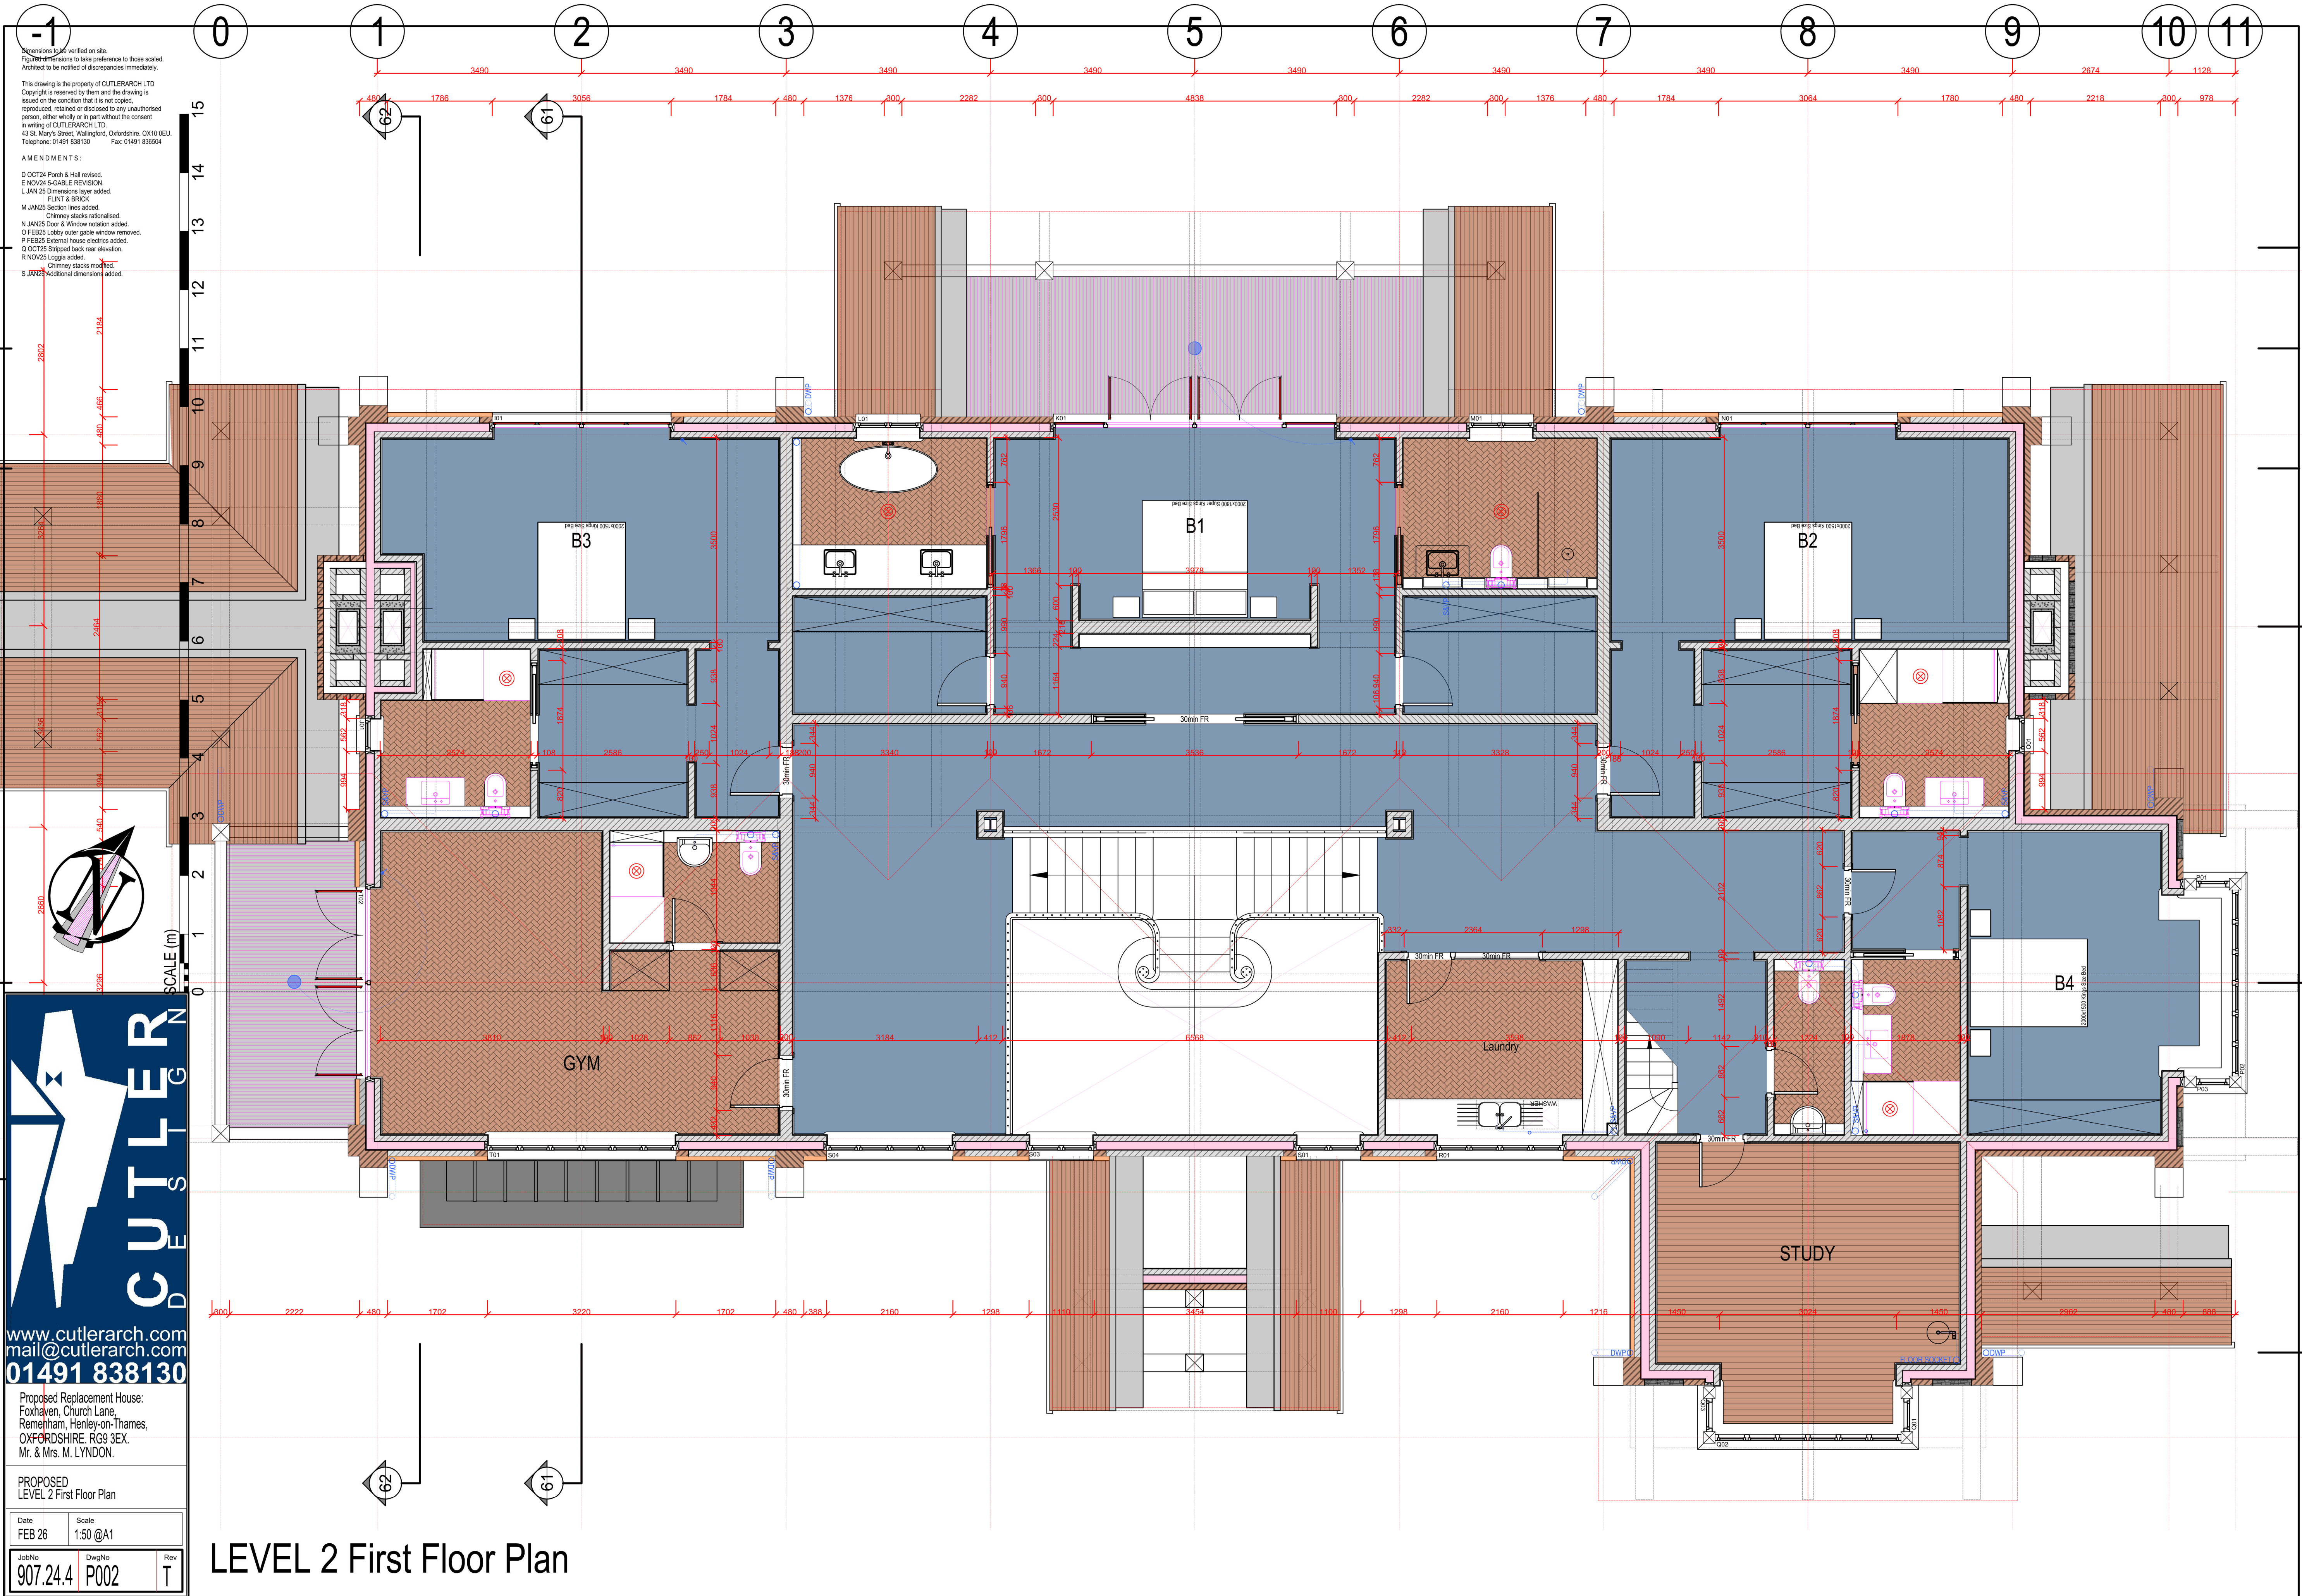

Dimensions to be verified on site.
Figures are given to take preference to those scaled.
Architect to be notified of discrepancies immediately.

This drawing is the property of CUTLER ARCH LTD
Copyright is reserved by them and the drawing is
issued on the condition that it is not copied,
reproduced, retained or disclosed to any unauthorised
person, either wholly or in part without the consent
in writing of CUTLER ARCH LTD
43 St. Mary's Street, Wallingford, Oxfordshire, OX10 0EU
Telephone: 01491 838130 Fax: 01491 838504

AMENDMENTS:

- D OCT24 Porch & Hall revised.
- E NOV24 5 GABLE REVISION.
- L JAN 25 Dimensions layer added.
- M JAN25 Section lines added.
- N JAN25 Door & Window notation added.
- O FEB25 Lobby solar gable window removed.
- P FEB25 External house electrics added.
- Q OCT25 Stripped back rear elevation.
- R NOV25 Loggia added.
- S JAN25 Chimney stacks modified.
- S JAN25 Additional dimensions added.

CUTLER ARCH
www.cutlerarch.com
mail@cutlerarch.com
01491 838130

Proposed Replacement House:
Foxhaven, Church Lane,
Remenham, Henley-on-Thames,
OXFORDSHIRE, RG9 3EX.
Mr. & Mrs. M. LYNDON.

PROPOSED LEVEL 2 First Floor Plan		
Date	Scale	
FEB 26	1:50 @A1	
JobNo	DwgNo	Rev
907.24.4	P002	T

LEVEL 2 First Floor Plan