


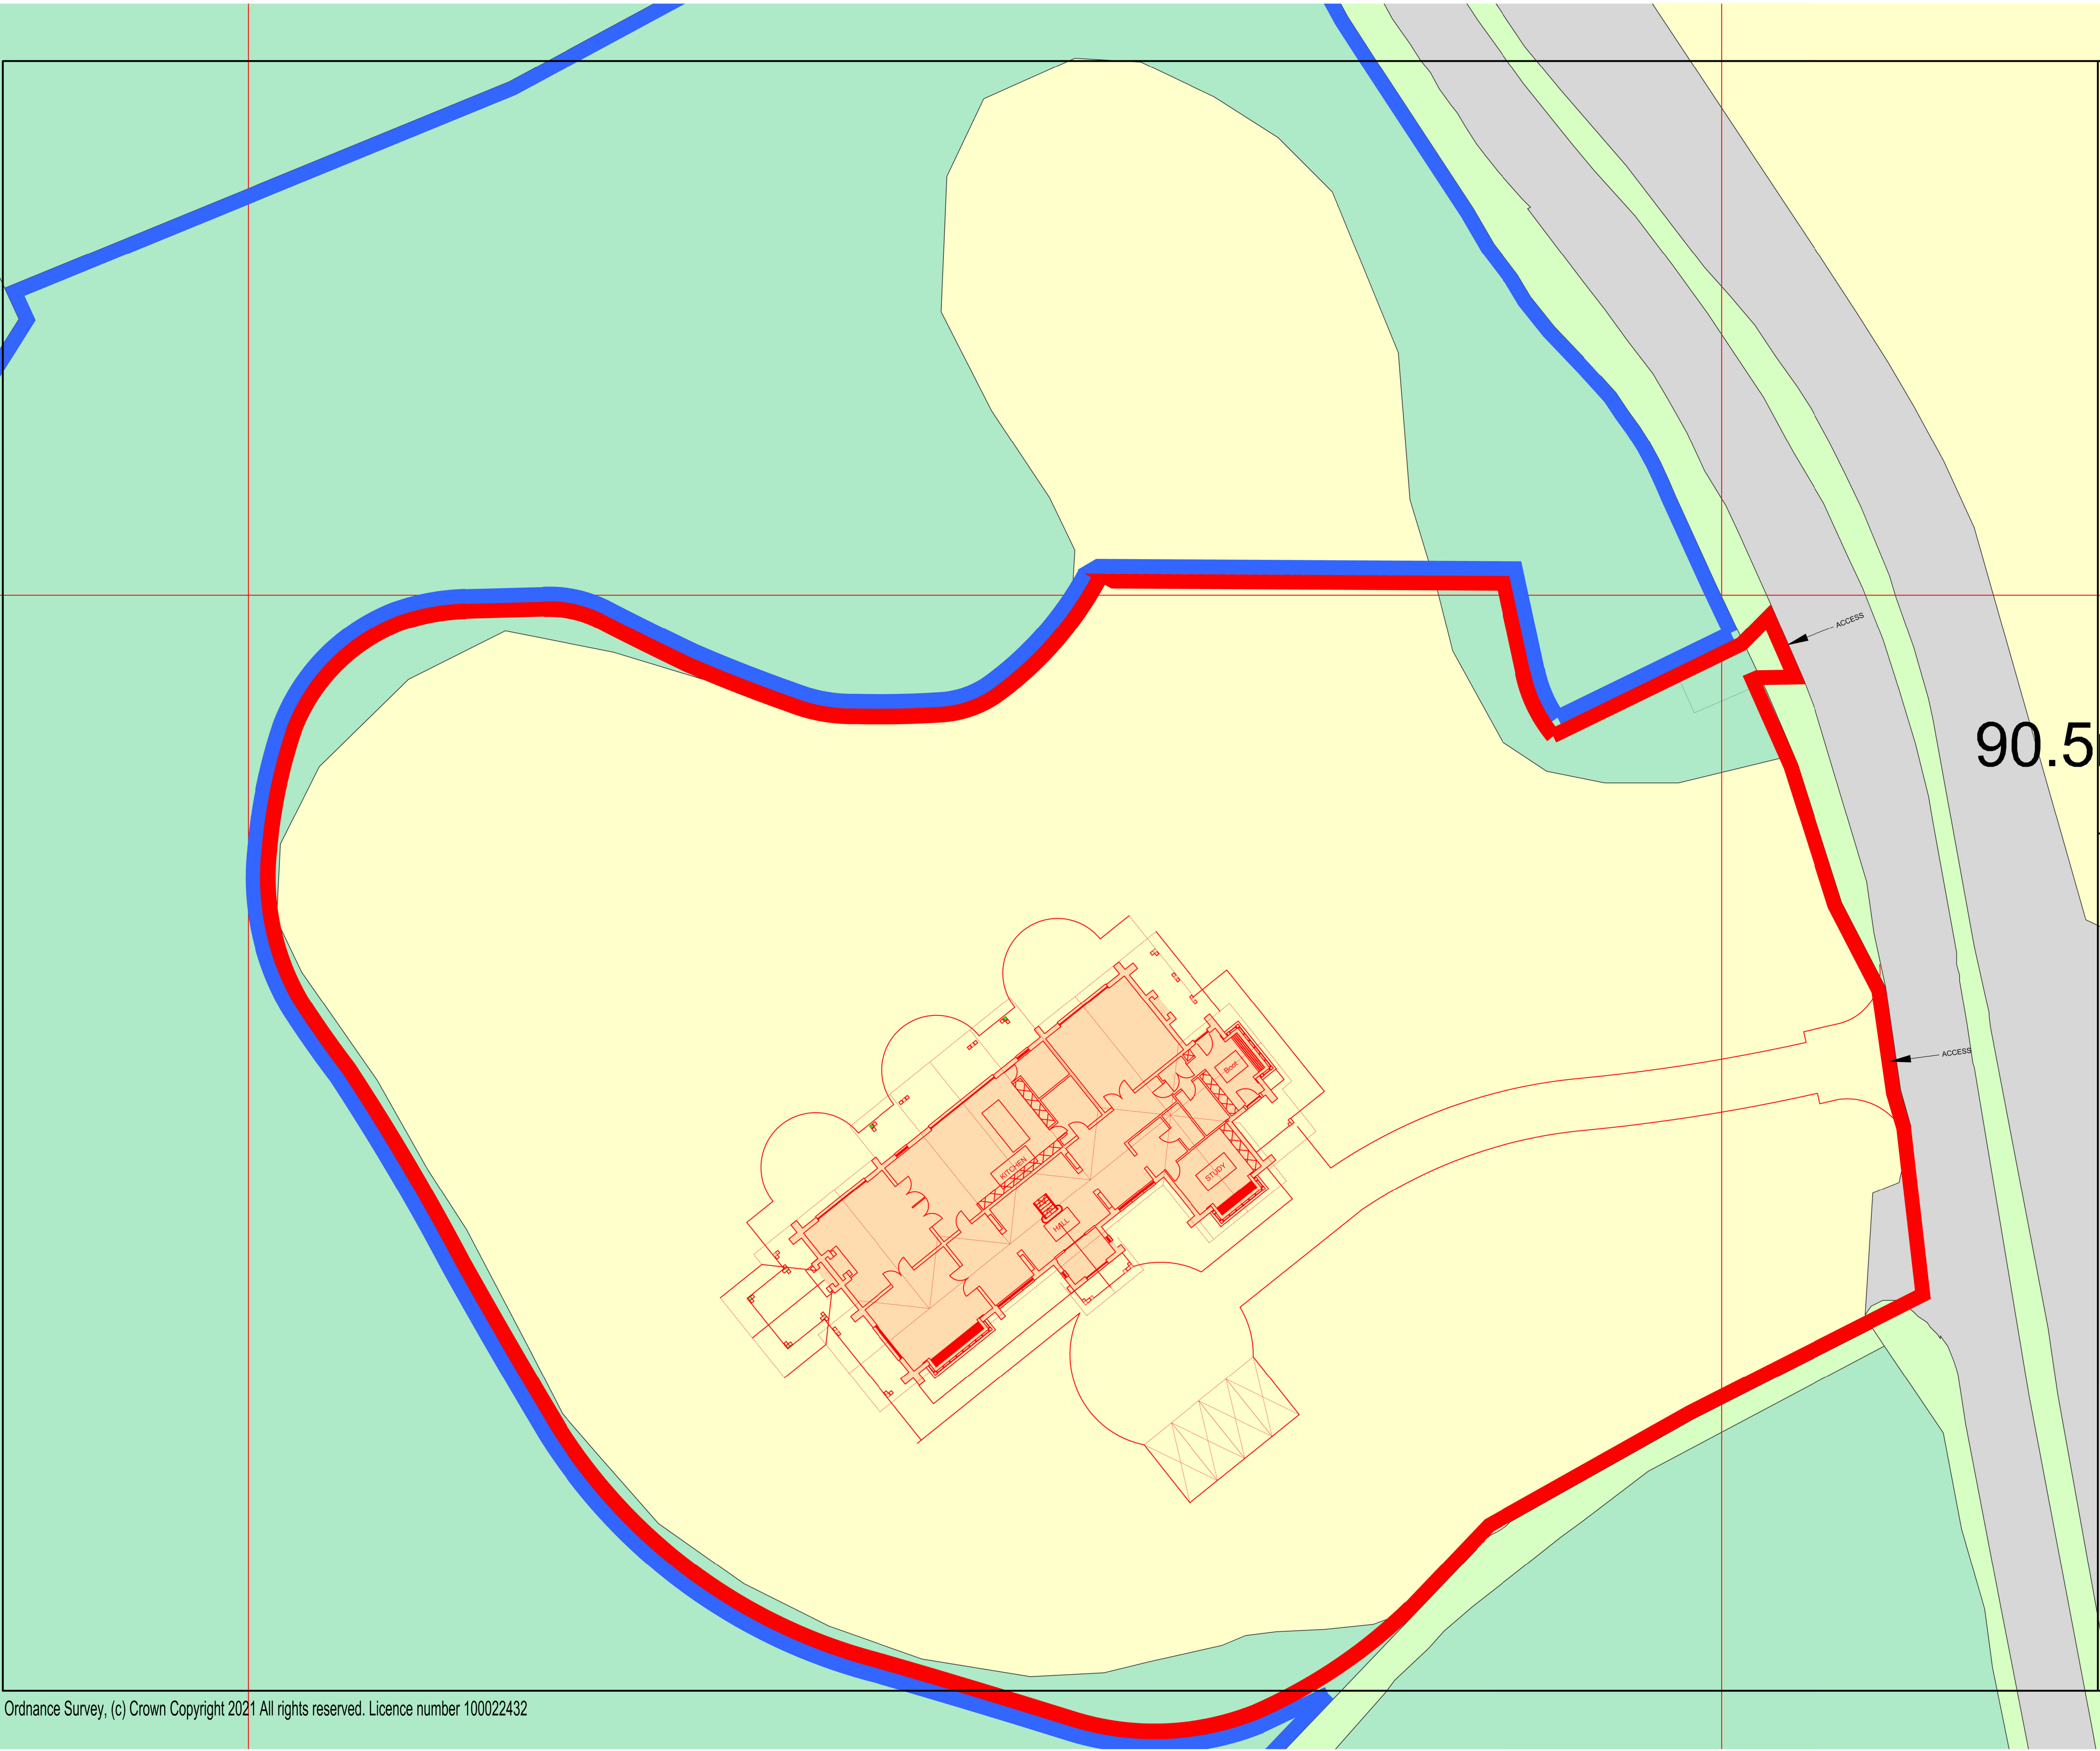


① ② ③ ④ ⑤ ⑥ ⑦ ⑧

Dimensions to be verified on site.
Figured dimensions to take preference to those scaled.
Architect to be notified of discrepancies immediately.

This drawing is the property of CUTLERARCH LTD
Copyright is reserved by them and the drawing is
issued on the condition that it is not copied,
reproduced, retained or disclosed to any unauthorised
person, either wholly or in part without the consent
in writing of CUTLERARCH LTD.
43 St. Mary's Street, Wallingford, Oxfordshire. OX10 0
Telephone: 01491 838130 Fax: 01491 836504

AMENDMENTS :

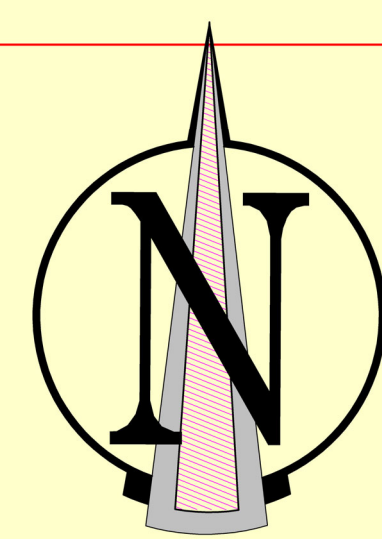

SCALE (m)



90.5m

ACCESS

ACCESS



www.cutlerarch.com
mail@cutlerarch.com
01491 838130

Proposed Extension
Foxhaven, Church Lane,
Remenham, Henley-on-Thames,
OXFORDSHIRE. RG9 3EX.
Mr. & Mrs. M. LYNDON.

SITE PLAN PROPOSED			
Date		Scale	
JAN26		1:200 @A1	
JobNo	DwgNo	Rev	
907.25.4	P/S01	B	