



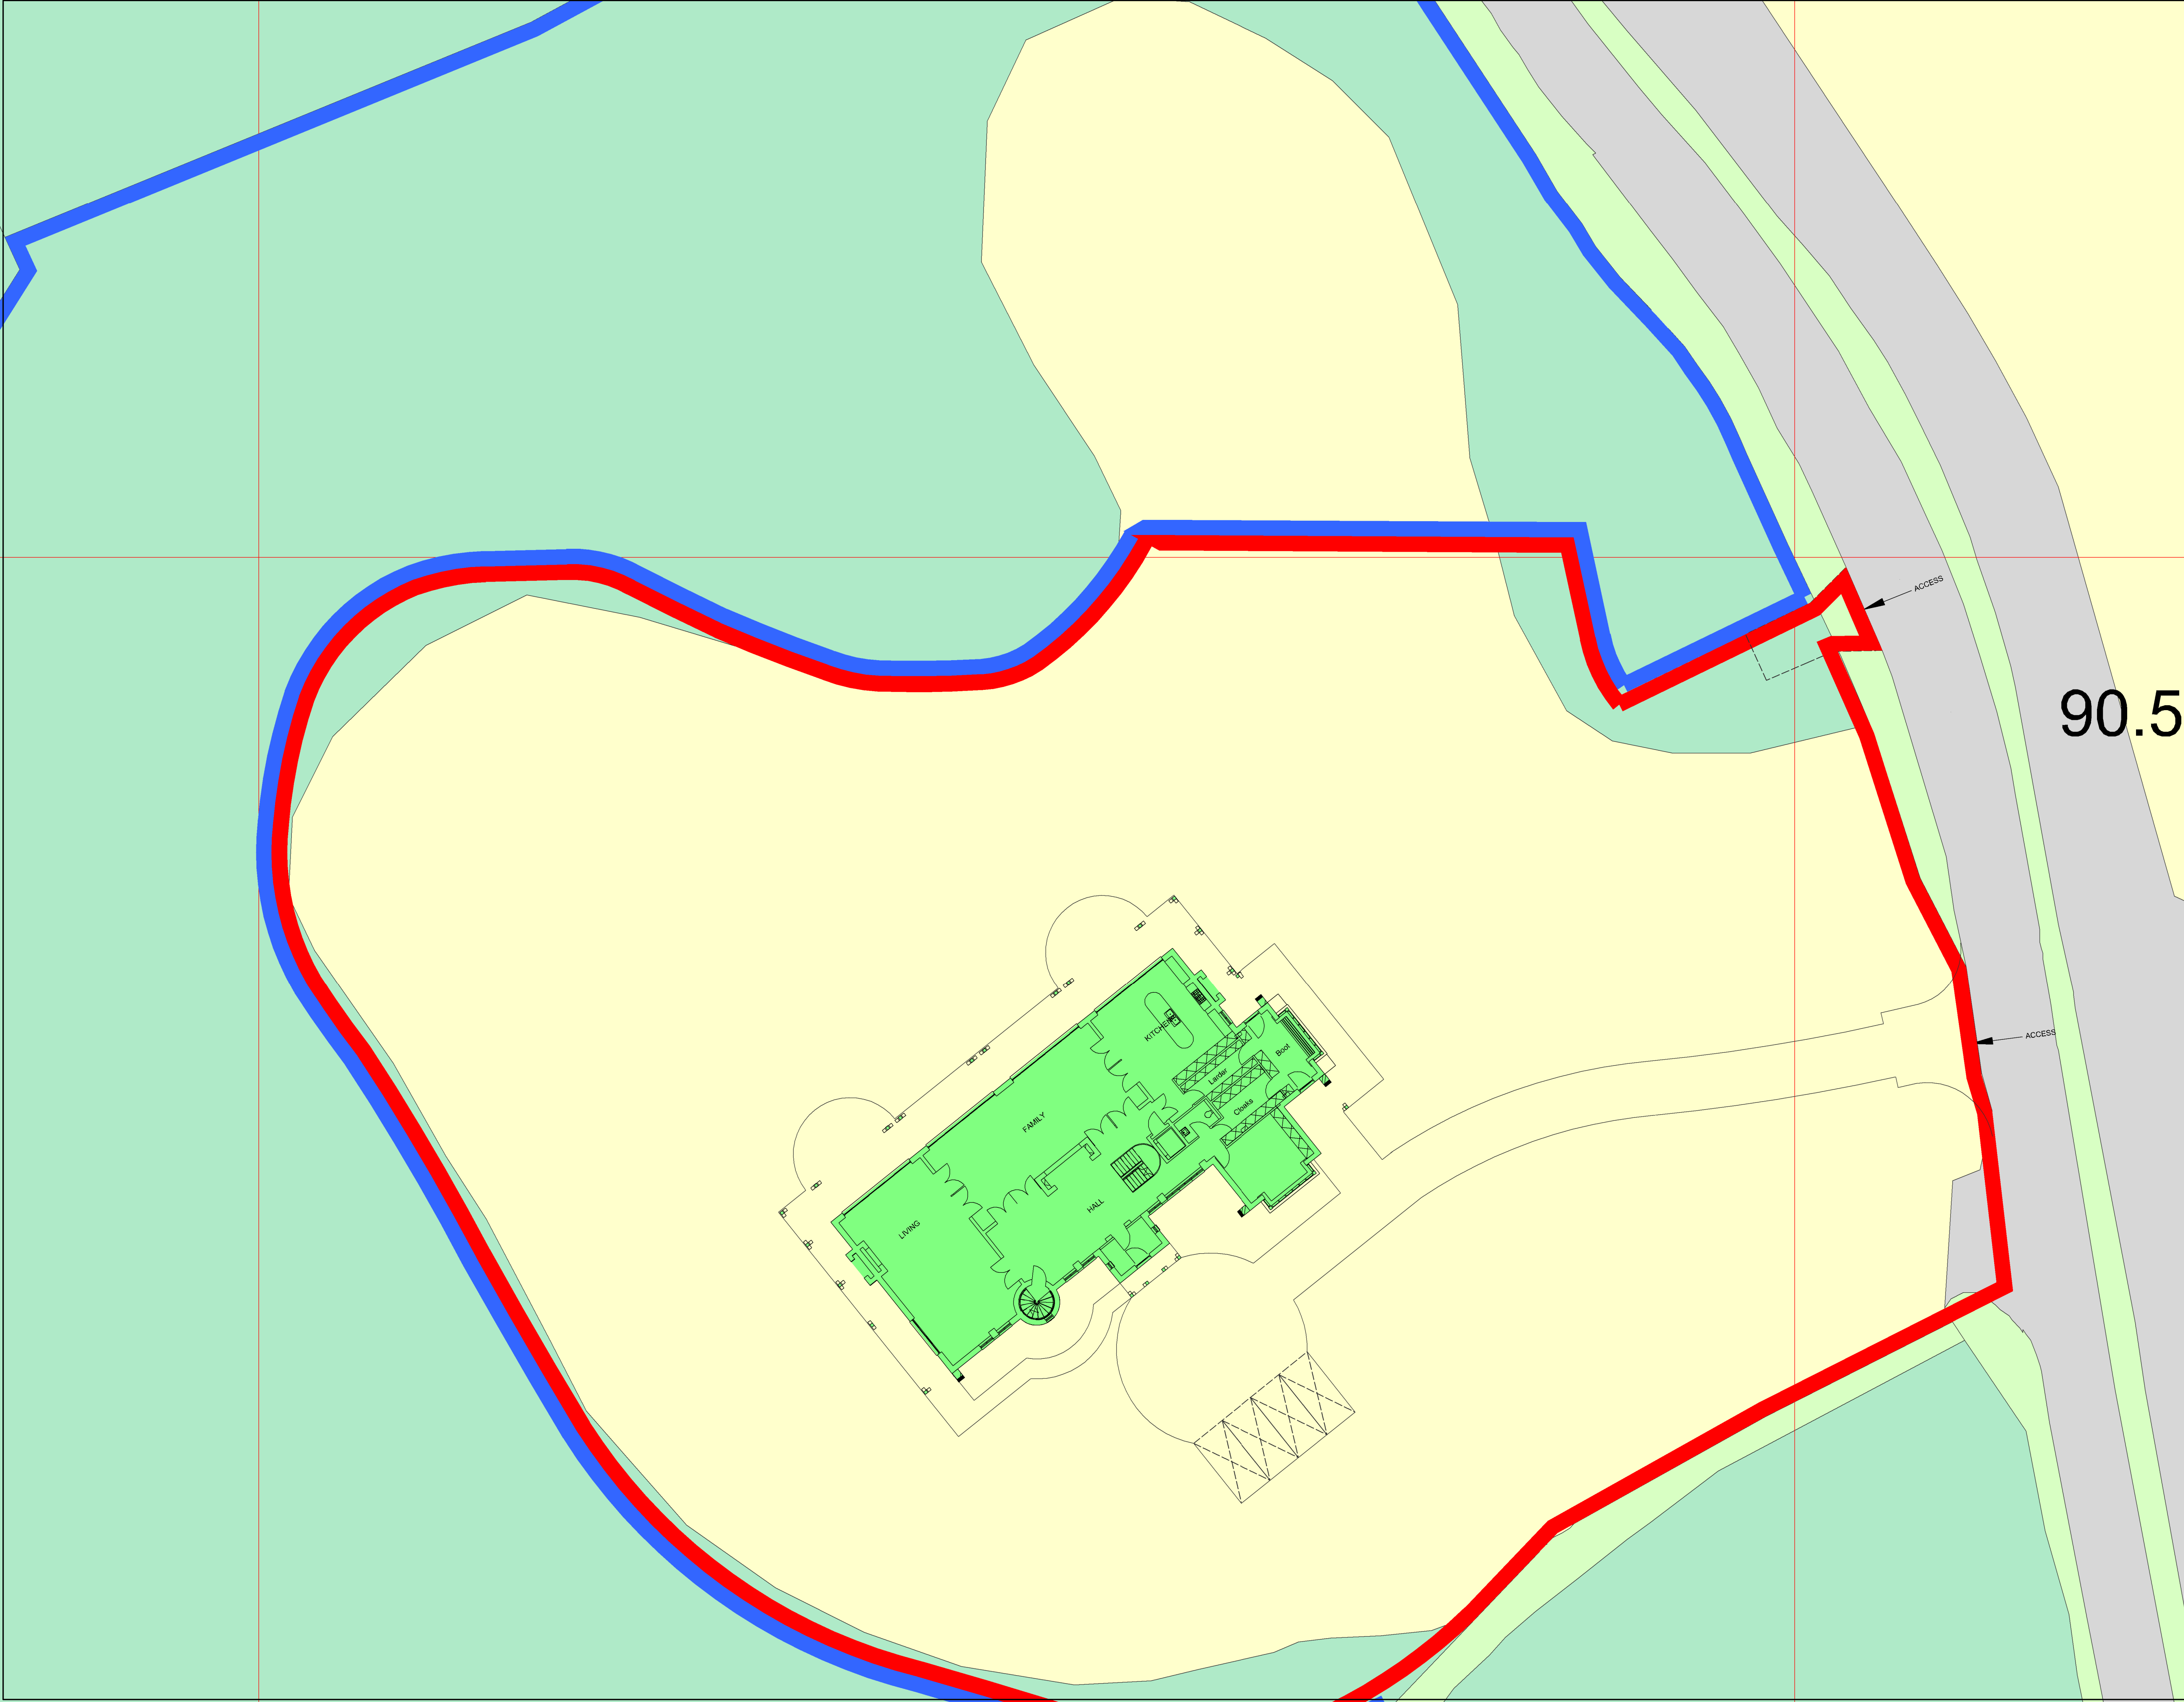


① ② ③ ④ ⑤ ⑥ ⑦ ⑧
Dimensions to be verified on site.
Figured dimensions to take preference to those scaled.
Architect to be notified of discrepancies immediately.

This drawing is the property of CUTLERARCH LTD
Copyright is reserved by them and the drawing is
issued on the condition that it is not copied,
reproduced, retained or disclosed to any unauthorised
person, either wholly or in part without the consent
in writing of CUTLERARCH LTD.
43 St. Mary's Street, Wallingford, Oxfordshire. OX10 0
Telephone: 01491 838130 Fax: 01491 838504

AMENDMENTS:
D JAN22 Red/blue residential/other land owned shown.
E FEB22 Proposed car parking spaces shown.
Scale bar corrected.
L OCT23 COMPACT PLAN
M OCT23 House Relocated.

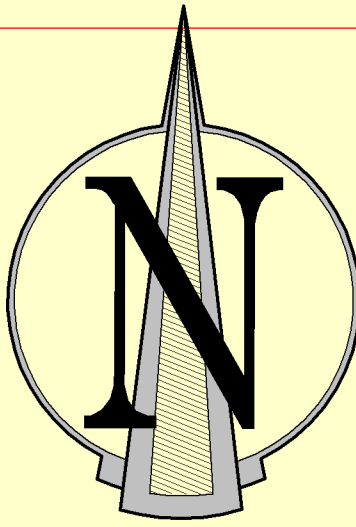

SCALE (m)

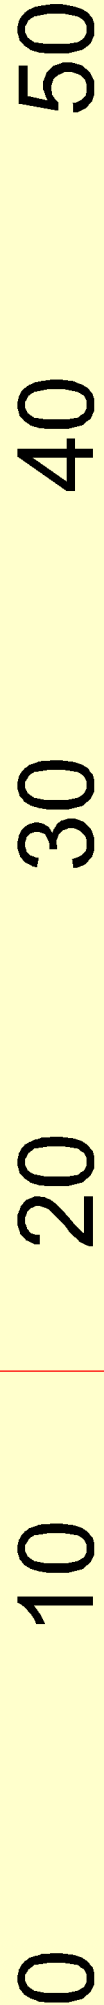

90.5m



www.cutlerarch.com
mail@cutlerarch.com
01491 838130

Proposed Replacement House:
Foxhaven, Church Lane,
Remenham, Henley-on-Thames,
OXFORDSHIRE. RG9 3EX.
Mr. & Mrs. M. LYNDON.

SITE PLAN
PROPOSED

Date	Scale
APR 21	1:200 @A1

JobNo	DwgNo	Rev
907.21.2	P/S01	0