


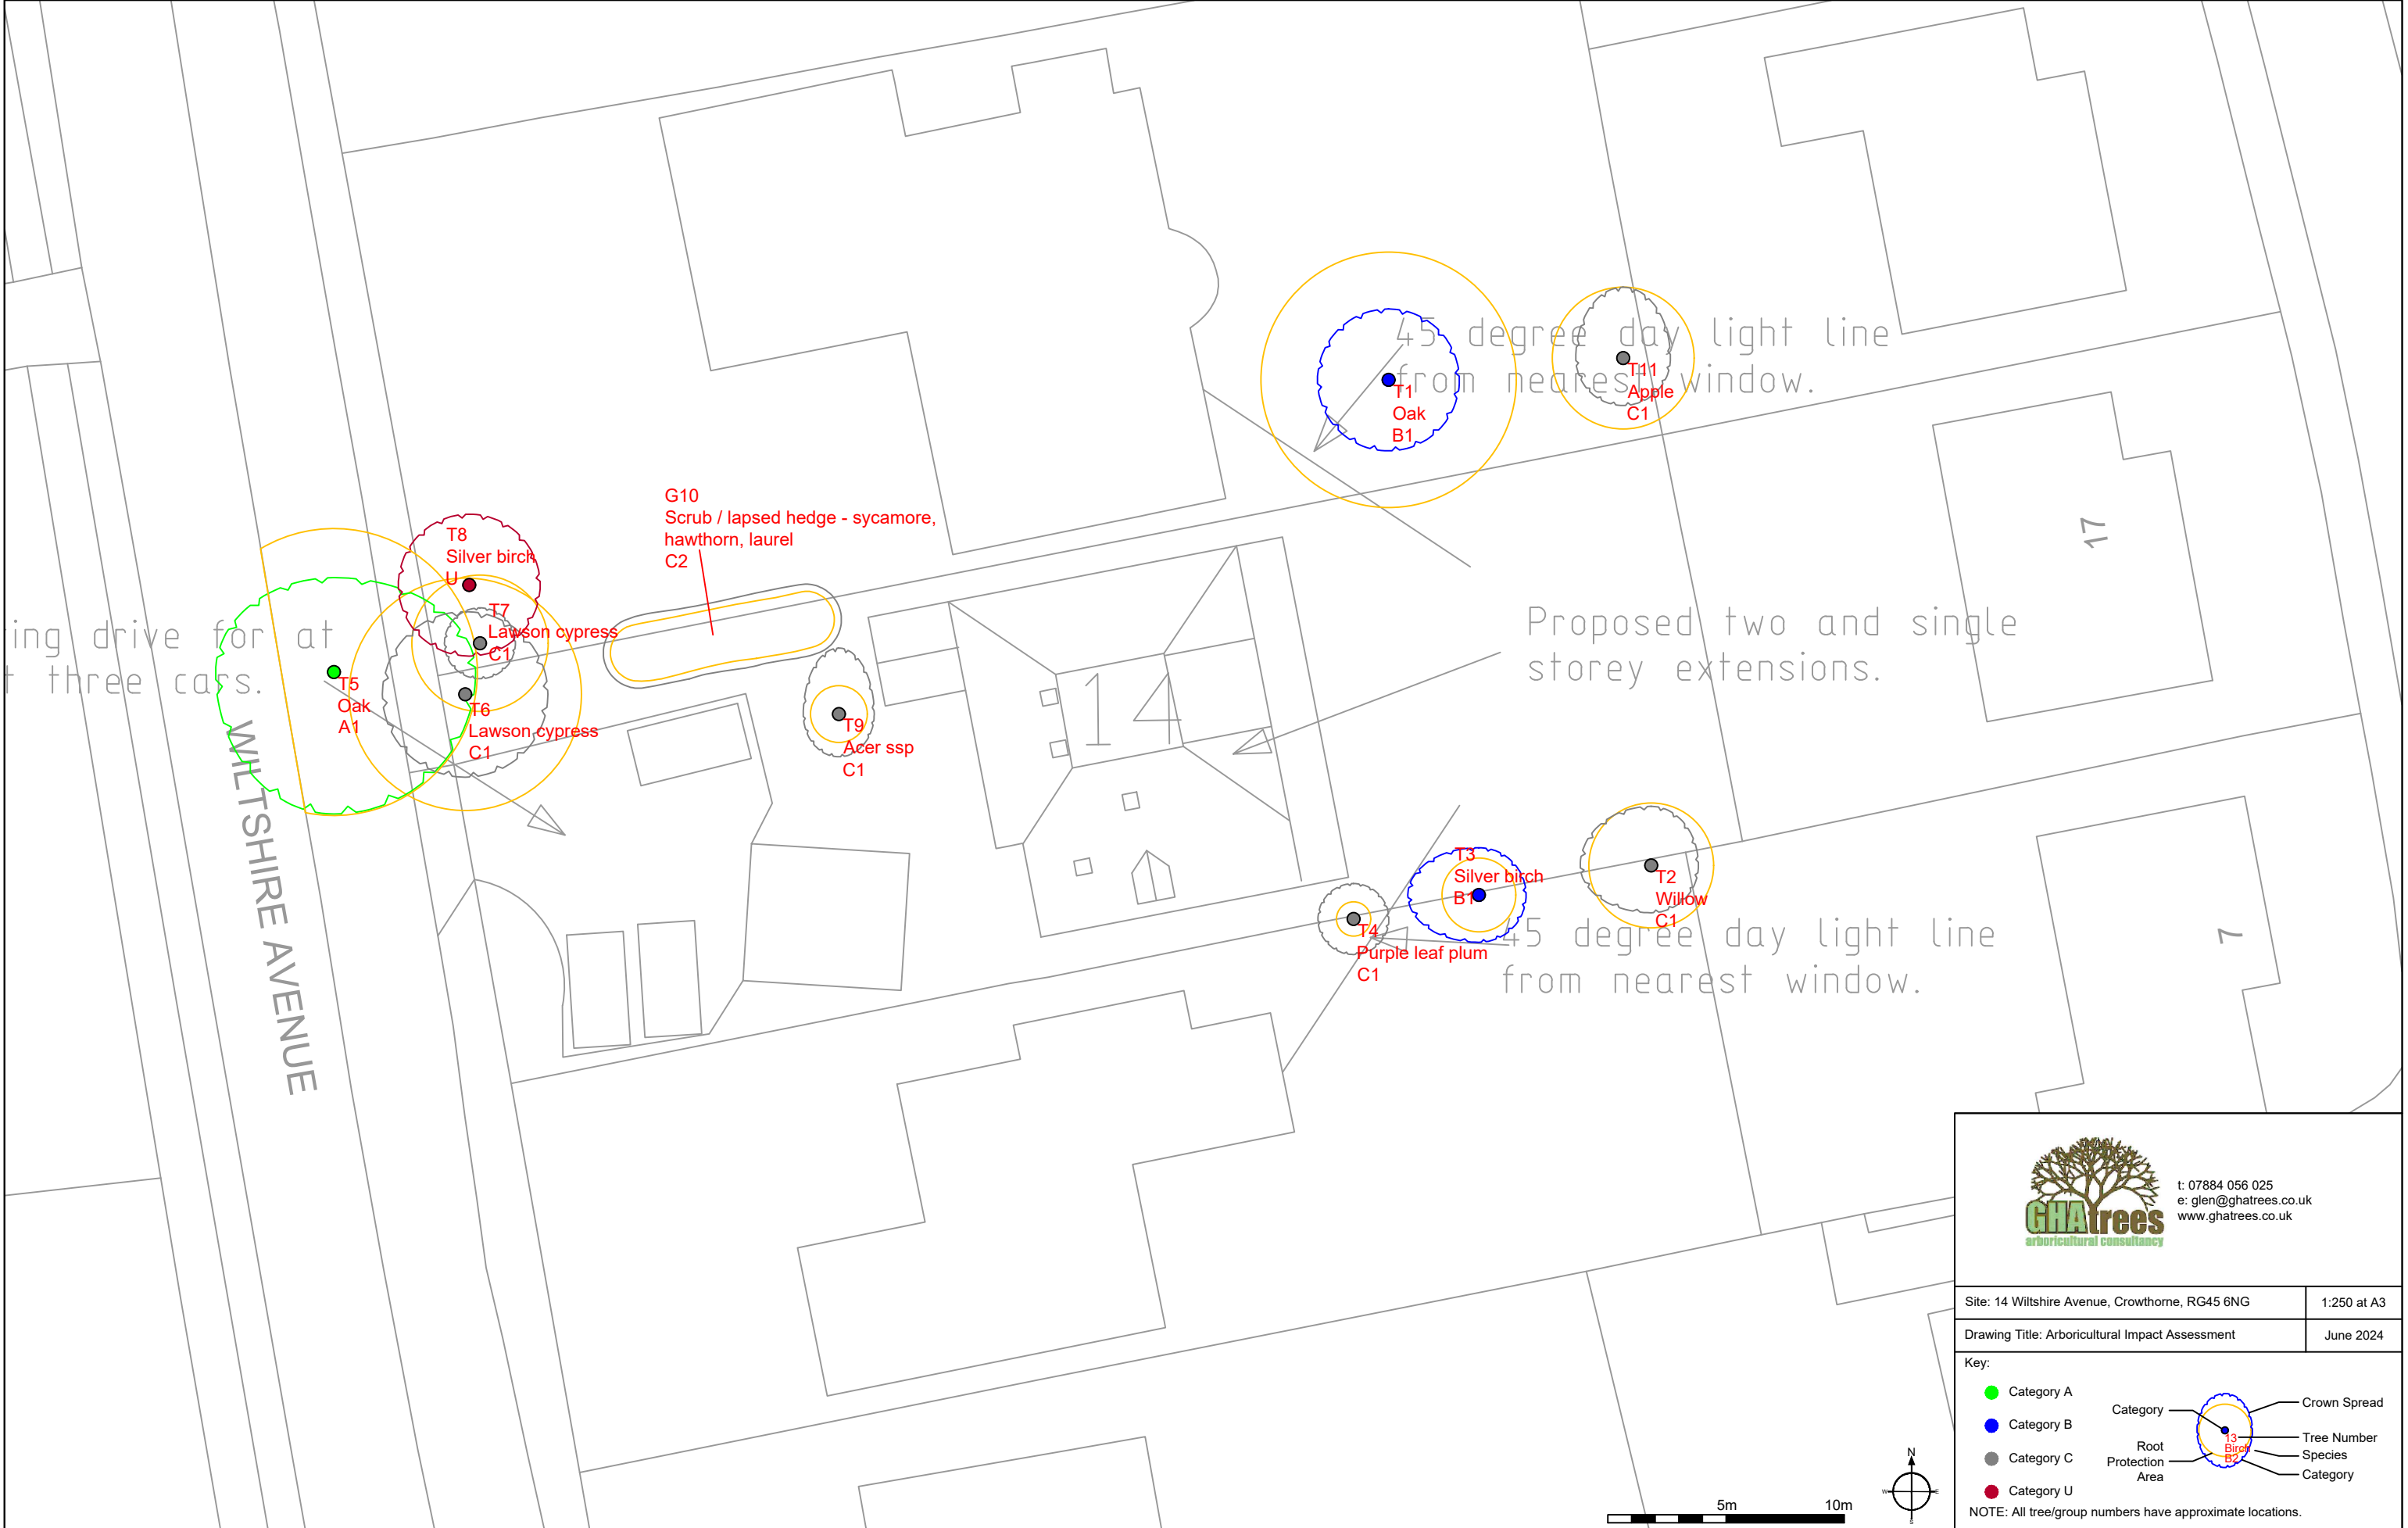

t: 07884 056 025
e: glen@ghatrees.co.uk
www.ghatrees.co.uk

Site: 14 Wiltshire Avenue, Crowthorne, RG45 6NG	1:250 at A3
Drawing Title: Arboricultural Impact Assessment	June 2024

Key:

- Category A
- Category B
- Category C
- Category U

Category

Root Protection Area

Crown Spread

Tree Number

Species

Category

NOTE: All tree/group numbers have approximate locations.