


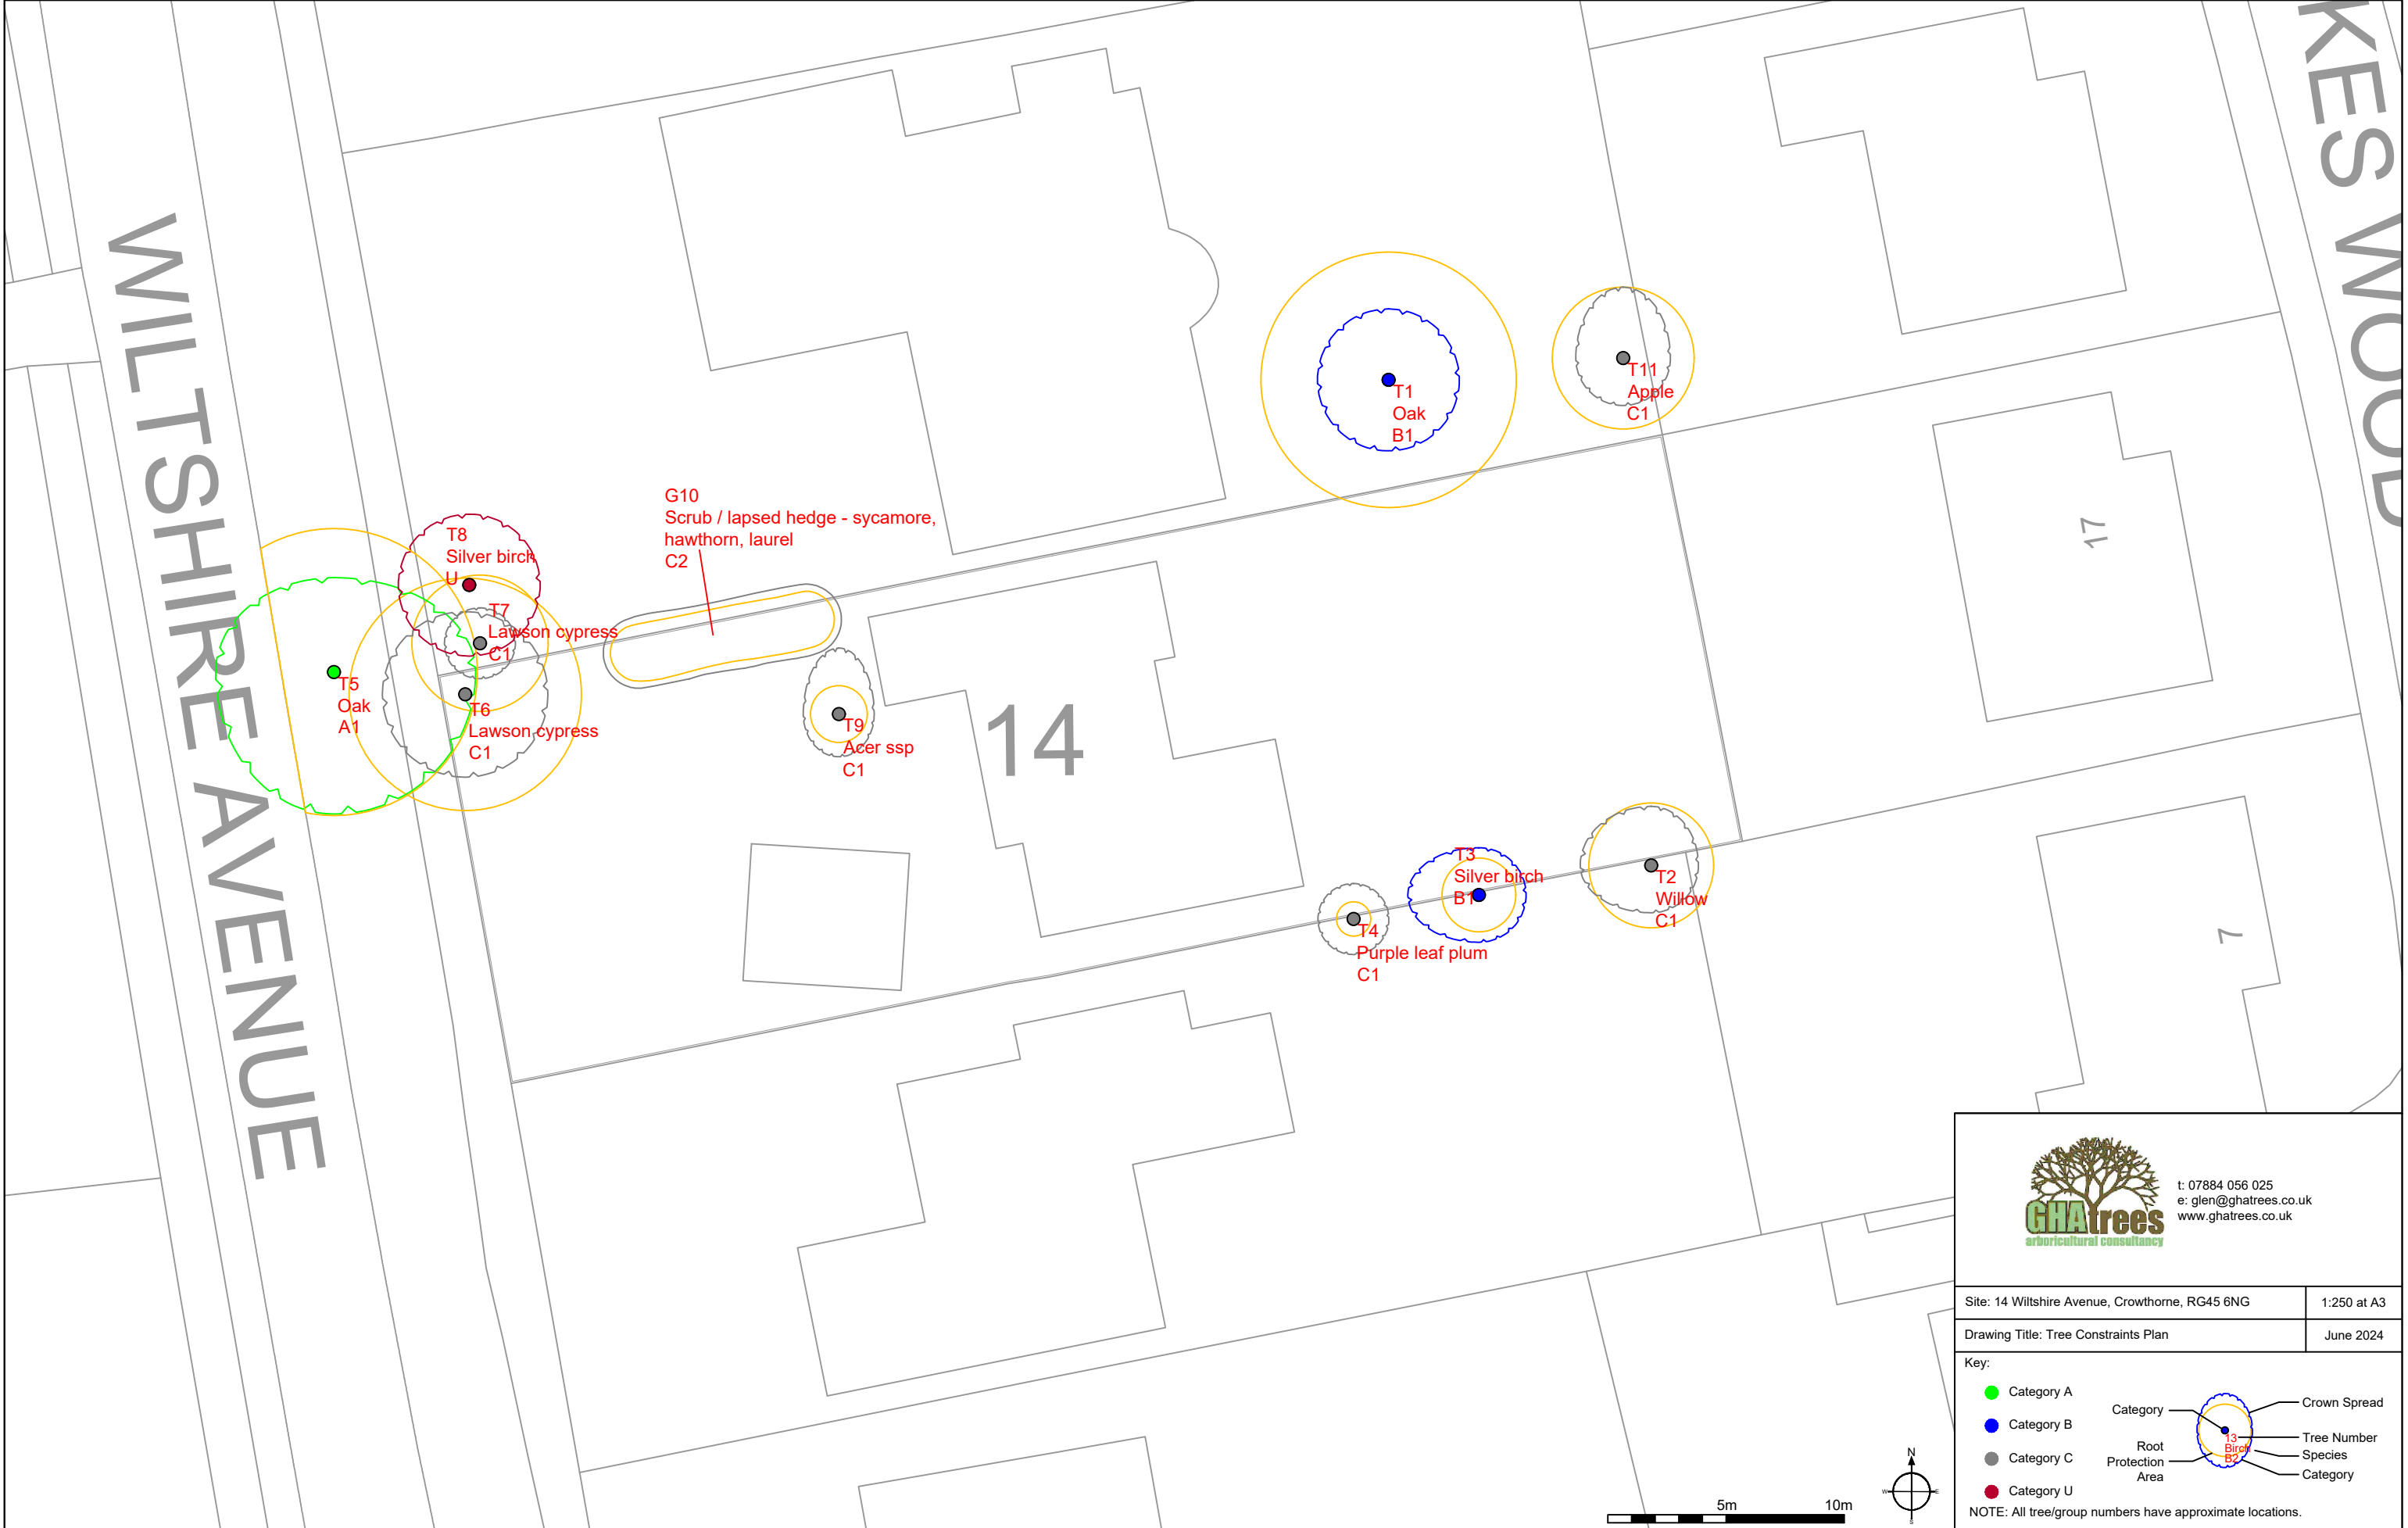

t: 07884 056 025
e: glen@ghatrees.co.uk
www.ghatrees.co.uk

Site: 14 Wiltshire Avenue, Crowthorne, RG45 6NG	1:250 at A3
Drawing Title: Tree Constraints Plan	June 2024

Key:

- Category A (green dot)
- Category B (blue dot)
- Category C (grey dot)
- Category U (red dot)

Category

Root Protection Area

Crown Spread

Tree Number

Species

Category

NOTE: All tree/group numbers have approximate locations.