


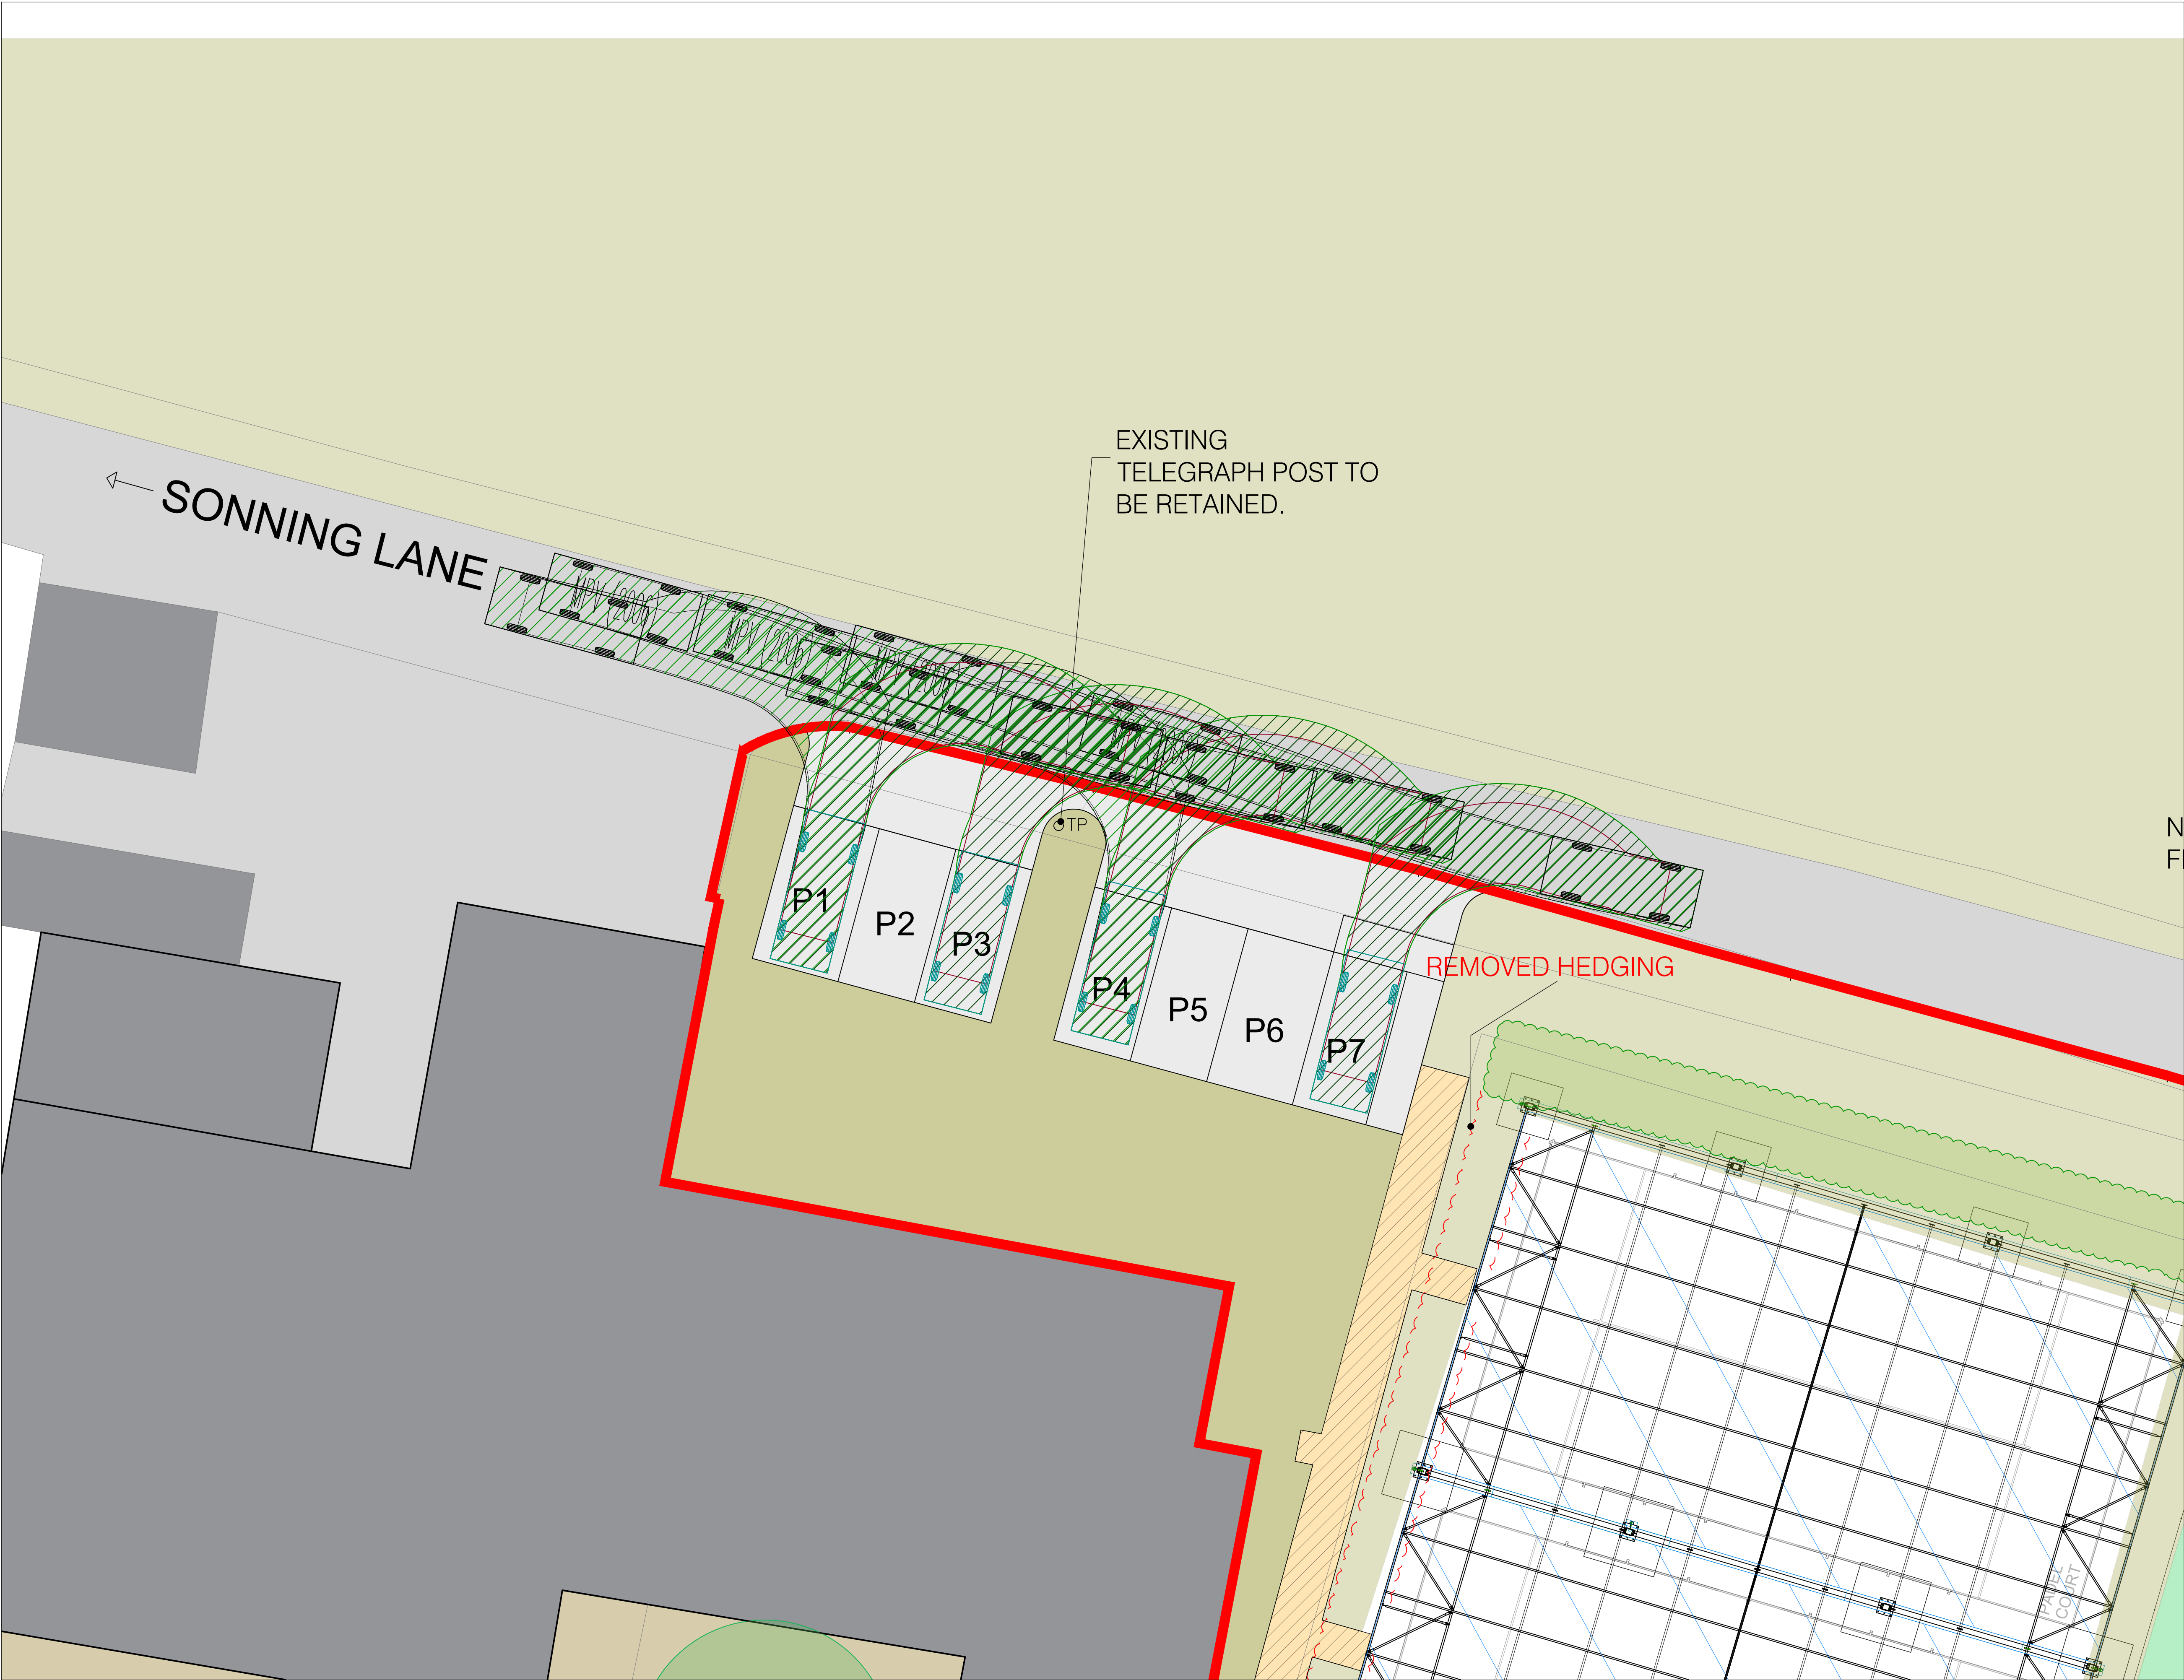

PARKING LAYOUT

© This drawing is copyright and is not be reproduced or disclosed to third parties without hparchitectures prior permission.
Do not scale from this drawing, other than for Local Authority Planning purposes.
This drawing is to be read in conjunction with all relevant consultants, specialist manufacturers drawings and specifications.
Any discrepancies in dimensions or details on or between these drawings should be drawn to our attention.
All dimensions are in millimetres unless noted otherwise.
Any surveyed information incorporated within this drawing cannot be guaranteed as accurate unless confirmed by fixed dimension.

P1	16.12.24	ISSUED FOR PLANNING.	GJD
Rev	Date	Description	By

PLANNING



hparchitect.co.uk / 01344 752 271
Manhattan House, 140 High Street, Crowthorne,
Berkshire RG45 7AY

Client

PADELSTARS

Project

**PADEL COURTS,
BERKSHIRE COUNTY SPORTS CLUB**

Drawing

PARKING LAYOUT

Scale	Date	Drawn By	Checked By
1:100@A1	12/11/2024	GJD	SS
Project No.	Drawing No.	Revision	
24.415	03	P1	