


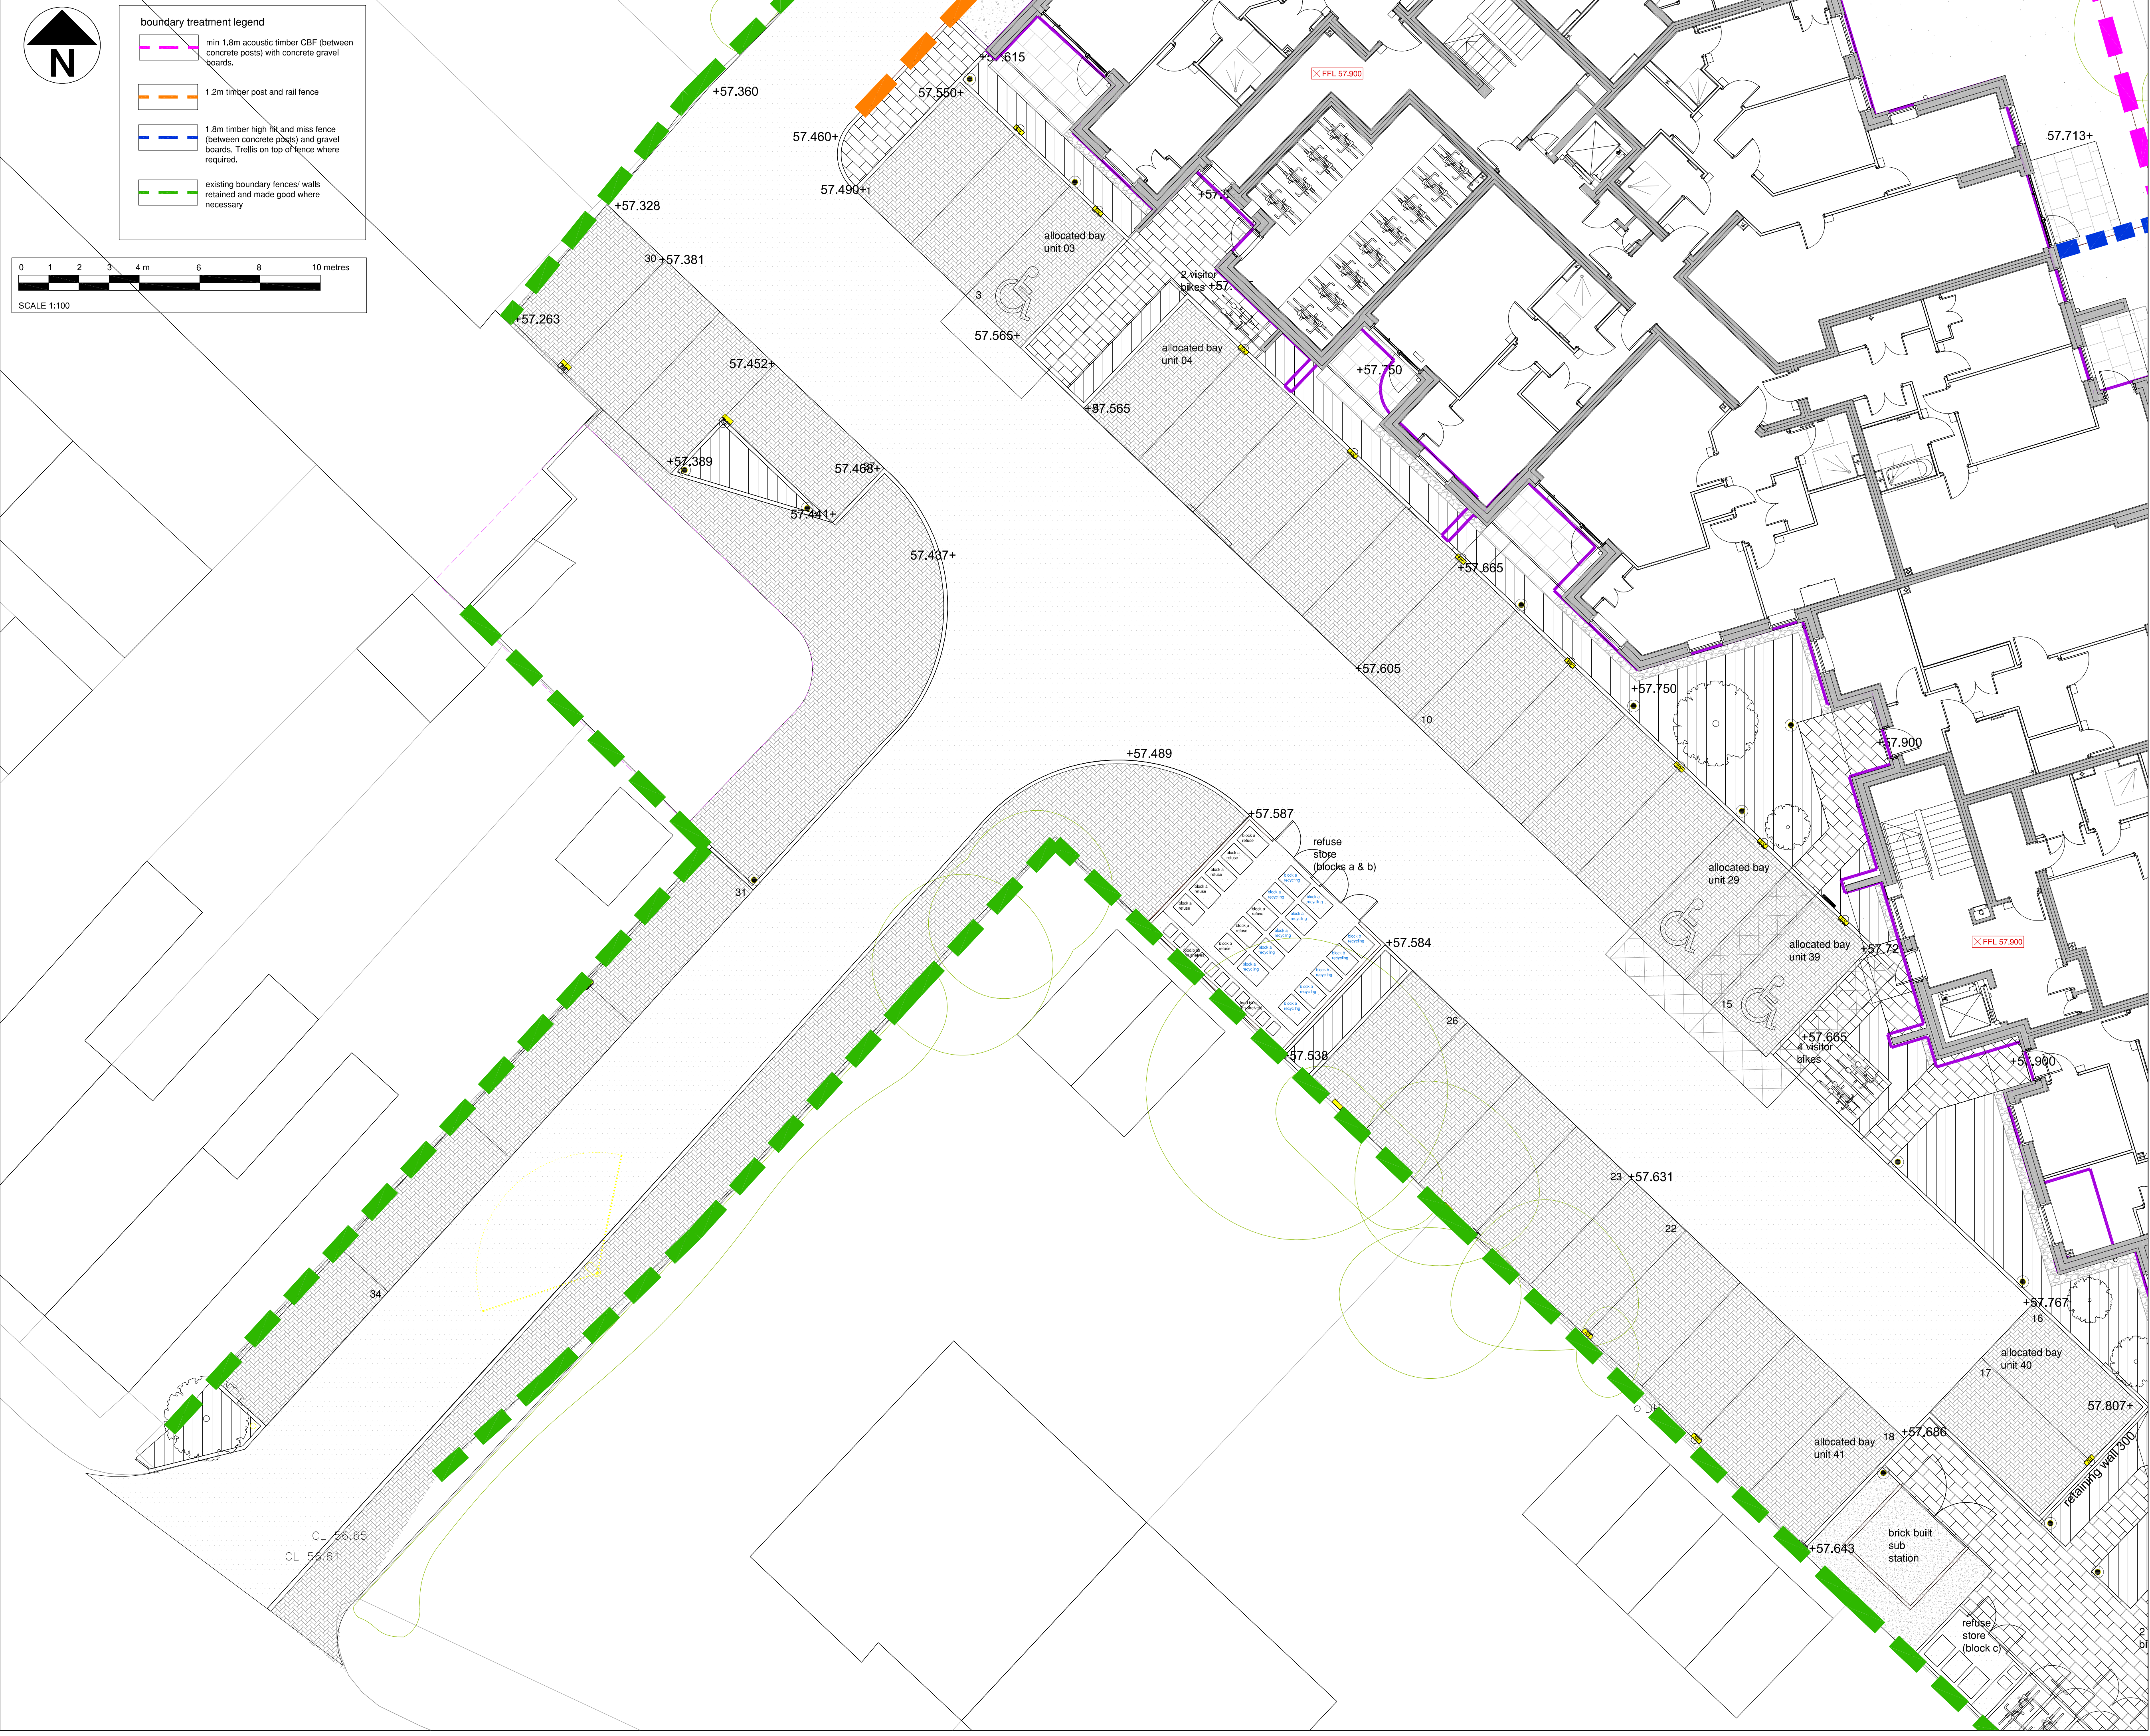

N

0

1

2

3

4

6

8

10

metres

SCALE 1:100

boundary treatment legend

min 1.8m acoustic timber CBF (between concrete posts) with concrete gravel boards.

1.2m timber post and rail fence

1.8m timber high rail and miss fence (between concrete posts) and gravel boards. Trellis on top of fence where required.

existing boundary fences/ walls retained and made good where necessary

Contractors are not to scale dimensions from this drawing

Revision

Rev A AR layout & key updated

Rev B AR minor revisions

Rev C AR minor revisions

Date

17.12.25

06.02.26

06.02.26

Tarmacadam

concrete slab to sub station to engineer's specification

footpaths non permeable 60mm
Product name: Fusion
plan size 600 x 300
Colour: Graphite
Supplier: Tobermore

patios:
non permeable 450x450x50
Supplier: Tobermore Mayfair
Colour: Silver

Permeable car parking bay pavers
Tegula Concrete Block Paving 80mm
Colour: Natural
Supplier: Tobermore

Hoggin :10mm 0/5 fine surfacing topping layer

Double band of 100x 100mm Granite setts
Supplier: CED

10mm Golden Gravel
maintenance strip

Proposed levels

PC kerbs

Sheffield Cycle Stand
Supplier: Broxap

Timber clad bike locker

Larch Lap Timber Bin Stores

Curved Clifton Backless Bench
Supplier: Woodscape

Clifton Bench with Backrest
Supplier: Woodscape

EV Charging Points

Disabled Parking Sign

Low level lighting

Column lighting

lp

landscape perspective

Chartered Landscape Architects

'Fowlers'

Broxmead Lane,

Cuckfield,

Haywards Heath,

West Sussex,

RH17 5JH

T: 01483 343176 M: 07894 075577

www.landscapeperspective.co.uk

Client

DOSWELL PROJECTS LIMITED

Project

10-12 Latimer Rd, Wokingham

Title

Hard Landscape Proposals Sht 2 of 3

Status

for planning

Scale

1/100 @ A1

Job number

1671

Drawn

AR

Drawing number

L90-202

Date

SEP 2025

Revision

C

Original size 100mm

Copyright Landscape Perspective Ltd