



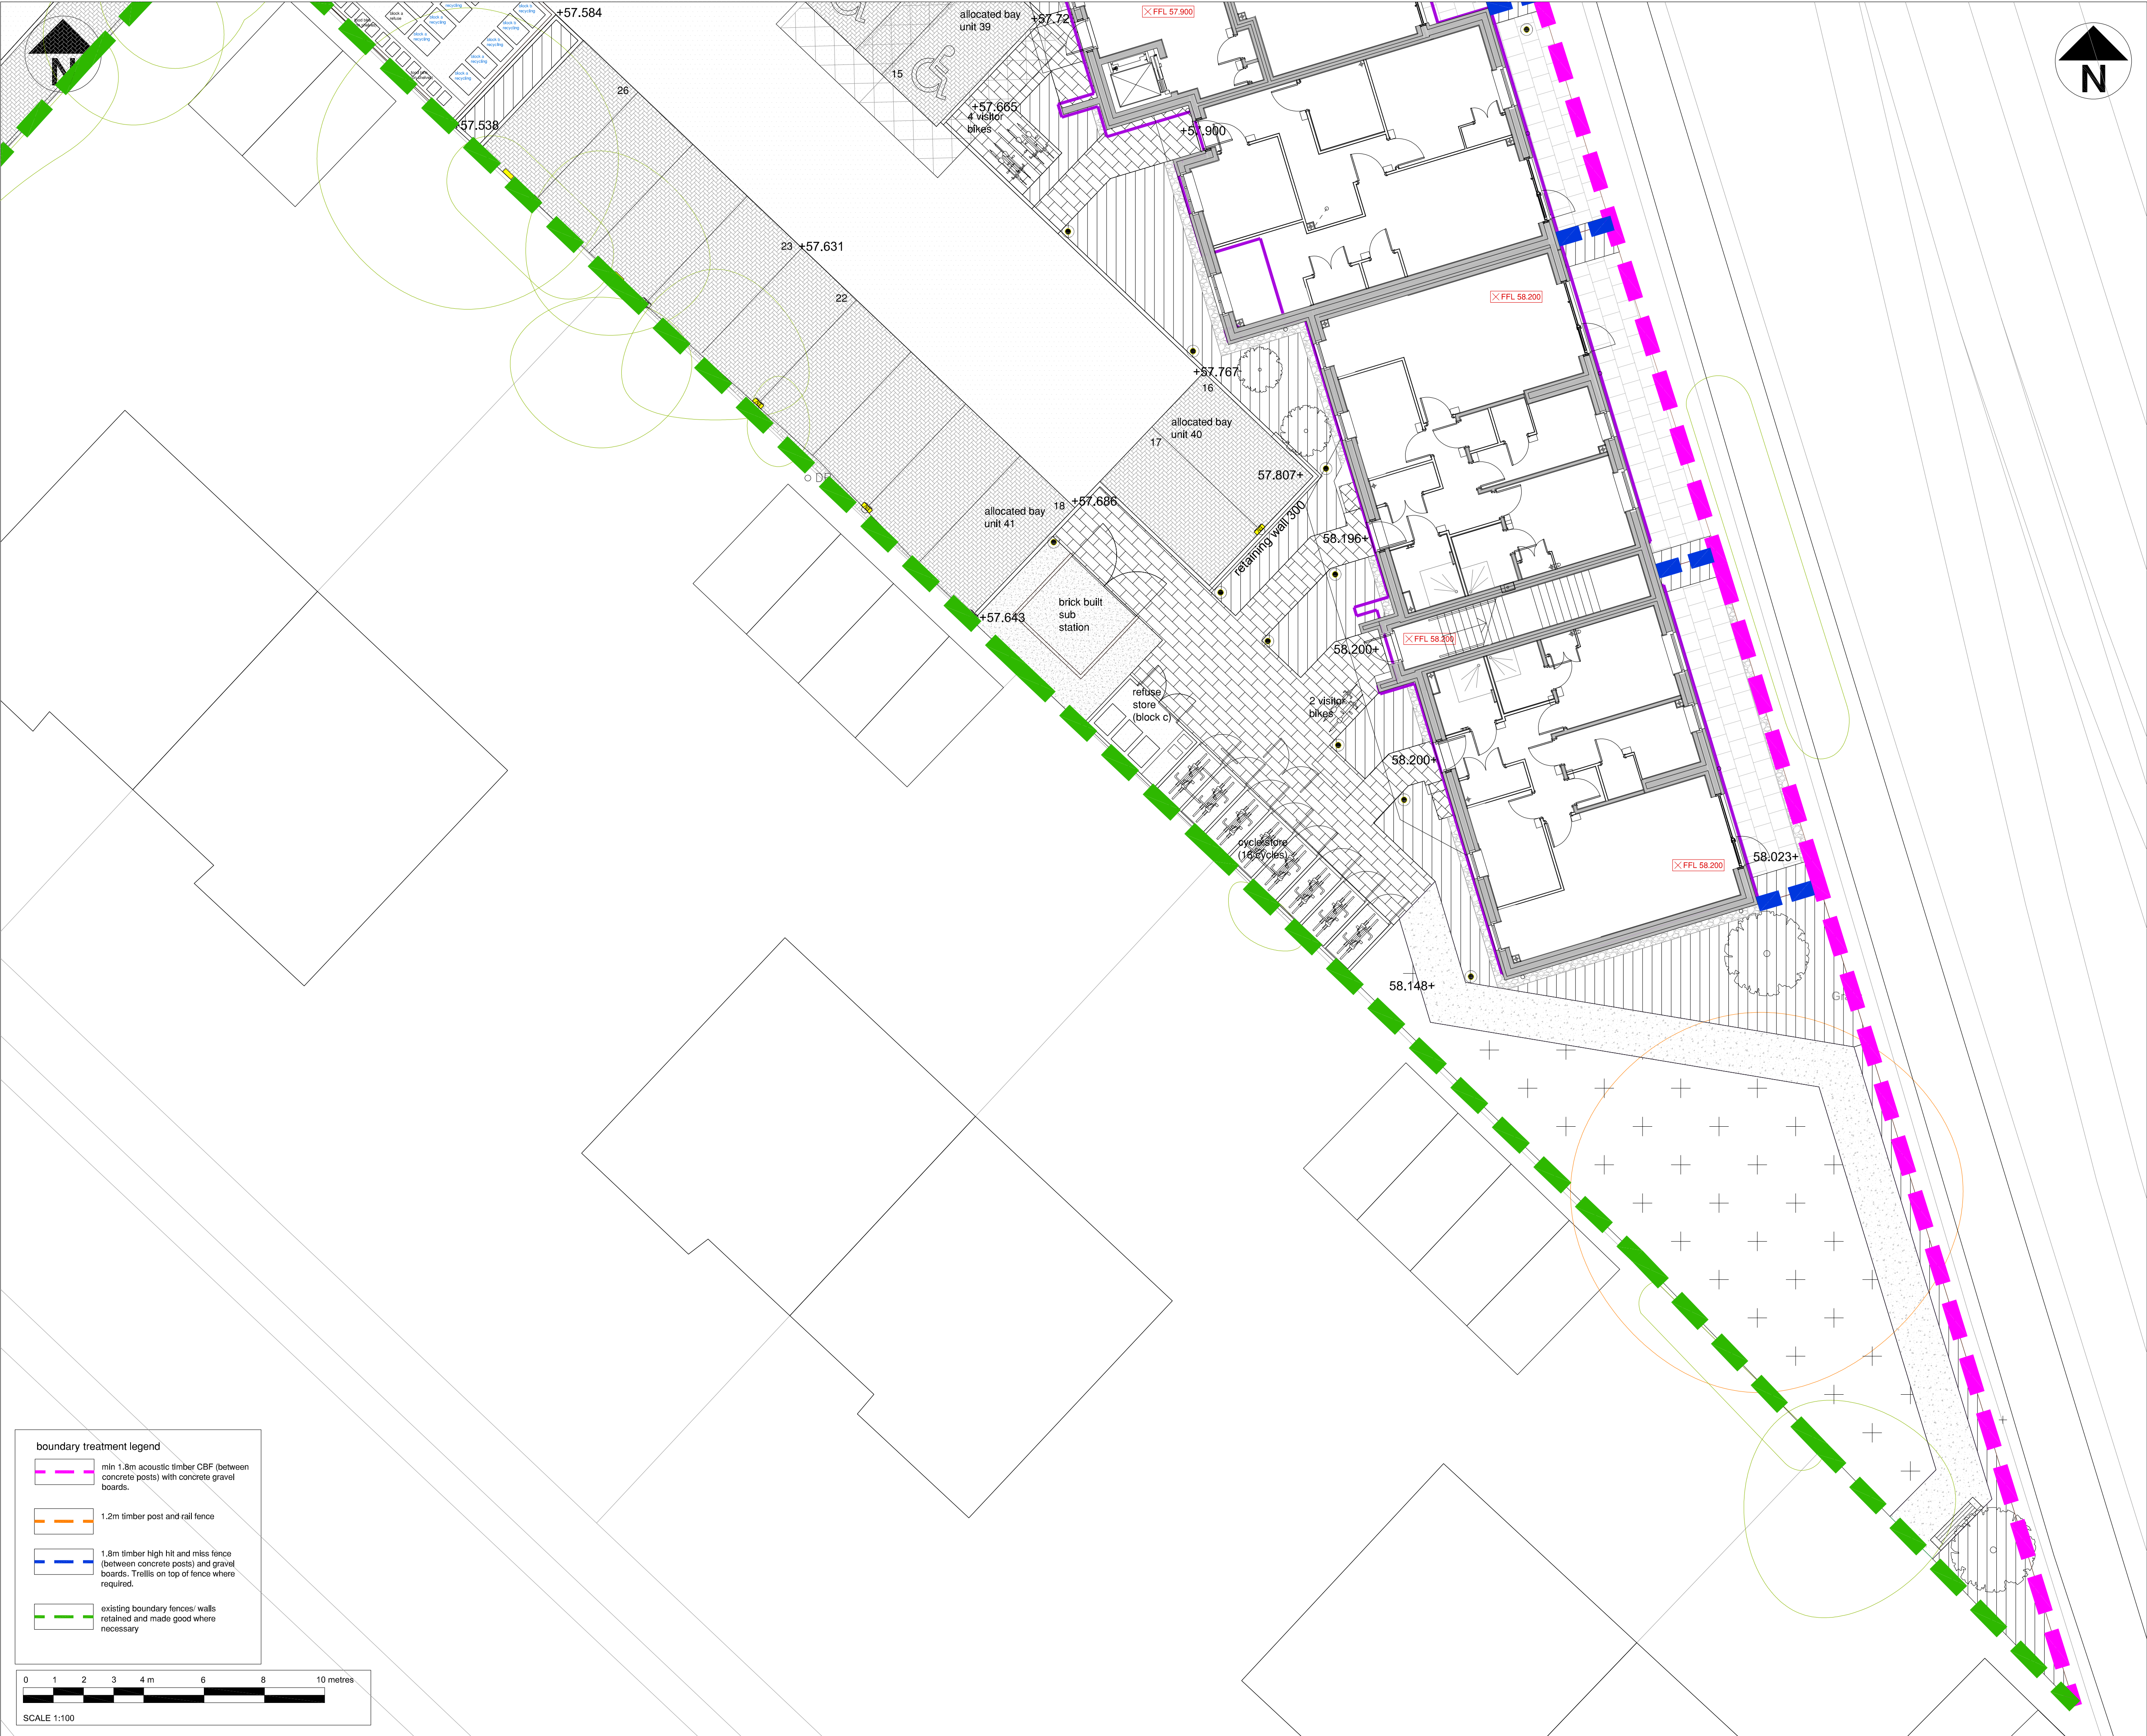

boundary treatment legend

- min 1.8m acoustic timber CBF (between concrete posts) with concrete gravel boards.
- 1.2m timber post and rail fence
- 1.8m timber high hit and miss fence (between concrete posts) and gravel boards. Trellis on top of fence where required.
- existing boundary fences/walls retained and made good where necessary

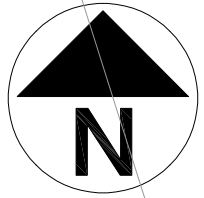

Contractors are not to scale dimensions from this drawing

Revision	Date
Rev A AR layout & key updated	17.12.25
Rev B AR minor revisions	06.02.26
Rev C AR minor revisions	06.02.26

	Tarmacadam
	concrete slab to sub station to engineer's specification
	footpaths non permeable 60mm Produt name: Fusion plan size 600 x 300 Colour: Graphite Supplier: Tobermore
	pavlos: non permeable 450x450x50 Supplier: Tobermore Mayfair Colour: Silver
	Permeable car parking bay pavers Tegula Concrete Block Paving 80mm Colour: Natural Supplier: Tobermore
	Hoggin :10mm 0/5 fine surfacing topping layer
	Double band of 100x 100mm Granite sets Supplier: CED
	10mm Golden Gravel maintenance strip
	Proposed levels
	PC kerbs
	Sheffield Cycle Stand Supplier: Broxap
	Timber clad bike locker
	Larch Lap Timber Bin Stores
	Curved Clifton Backless Bench Supplier: Woodscape
	Clifton Bench with Backrest Supplier: Woodscape
	EV Charging Points
	Disabled Parking Sign
	Low level lighting
	Column lighting

landscape perspective
Chartered Landscape Architects

"Fowlers"
Broxmhead Lane,
Cuckfield,
Haywards Heath,
West Sussex,
RH17 5JH

T: 01483 343176 M: 07894 075577
www.landscapeperspective.co.uk

Client
DOSWELL PROJECTS LIMITED

Project
10-12 Latimer Rd, Wokingham

Title
Hard Landscape Proposals Sht 1 of 3

Status	for planning	Drawn	Date
Scale	1/100 @ A1	AR	SEP 2025
Job number	1671	Drawing number	Revision
		L90-201	C