


①C.O.A

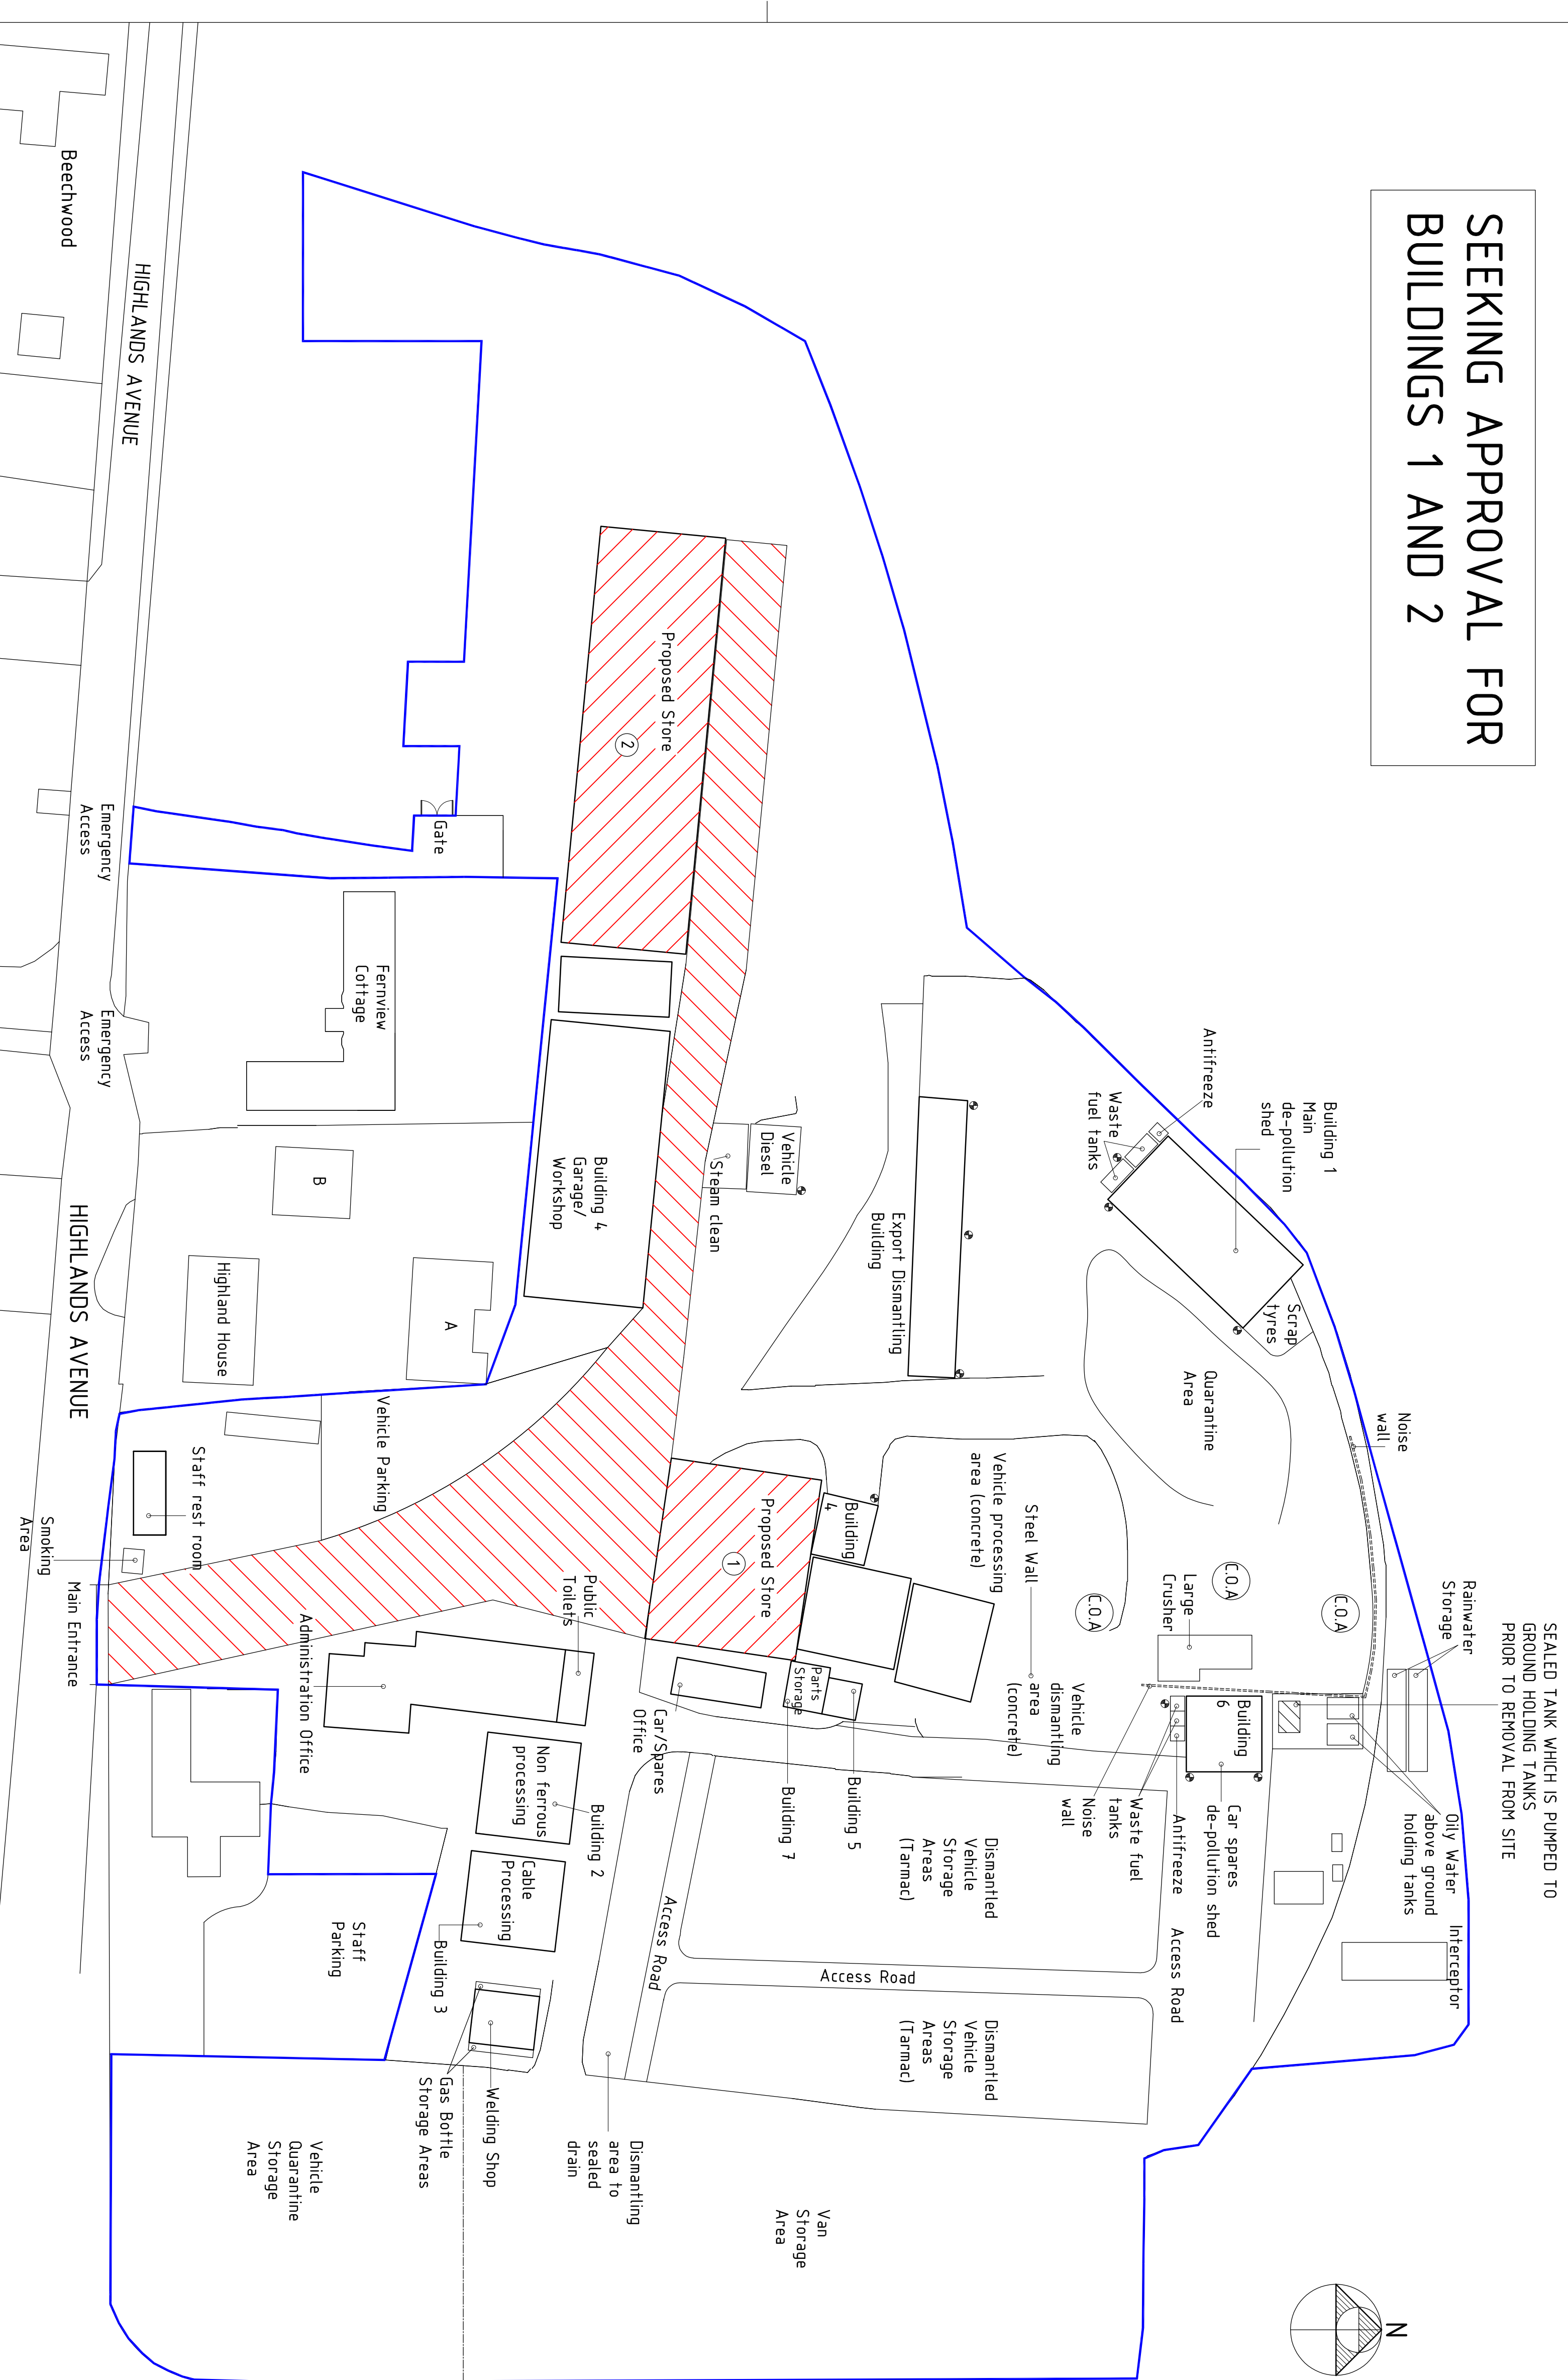

W.M. GRAHAM ASSOCIATES
CHARTERED ARCHITECTS

1 Peach Street,
Wokingham,
Berkshire,
RG40 1XJ

Tel: 0118 9770464
Fax: 0118 9770482

wmg.architects@btconnect.com

A1 SITE
HIGHLANDS AVENUE
WOKINGHAM
RG41 4SP

SITE LAYOUT MAIN TEMPLATE

SCALE	1:500@A1 1:1,000@A3	DATE	OCT 20	DRAWN BY	CG
JOB NO.		DRAWING NO.		REVISION	

2701	100	K
------	-----	---