


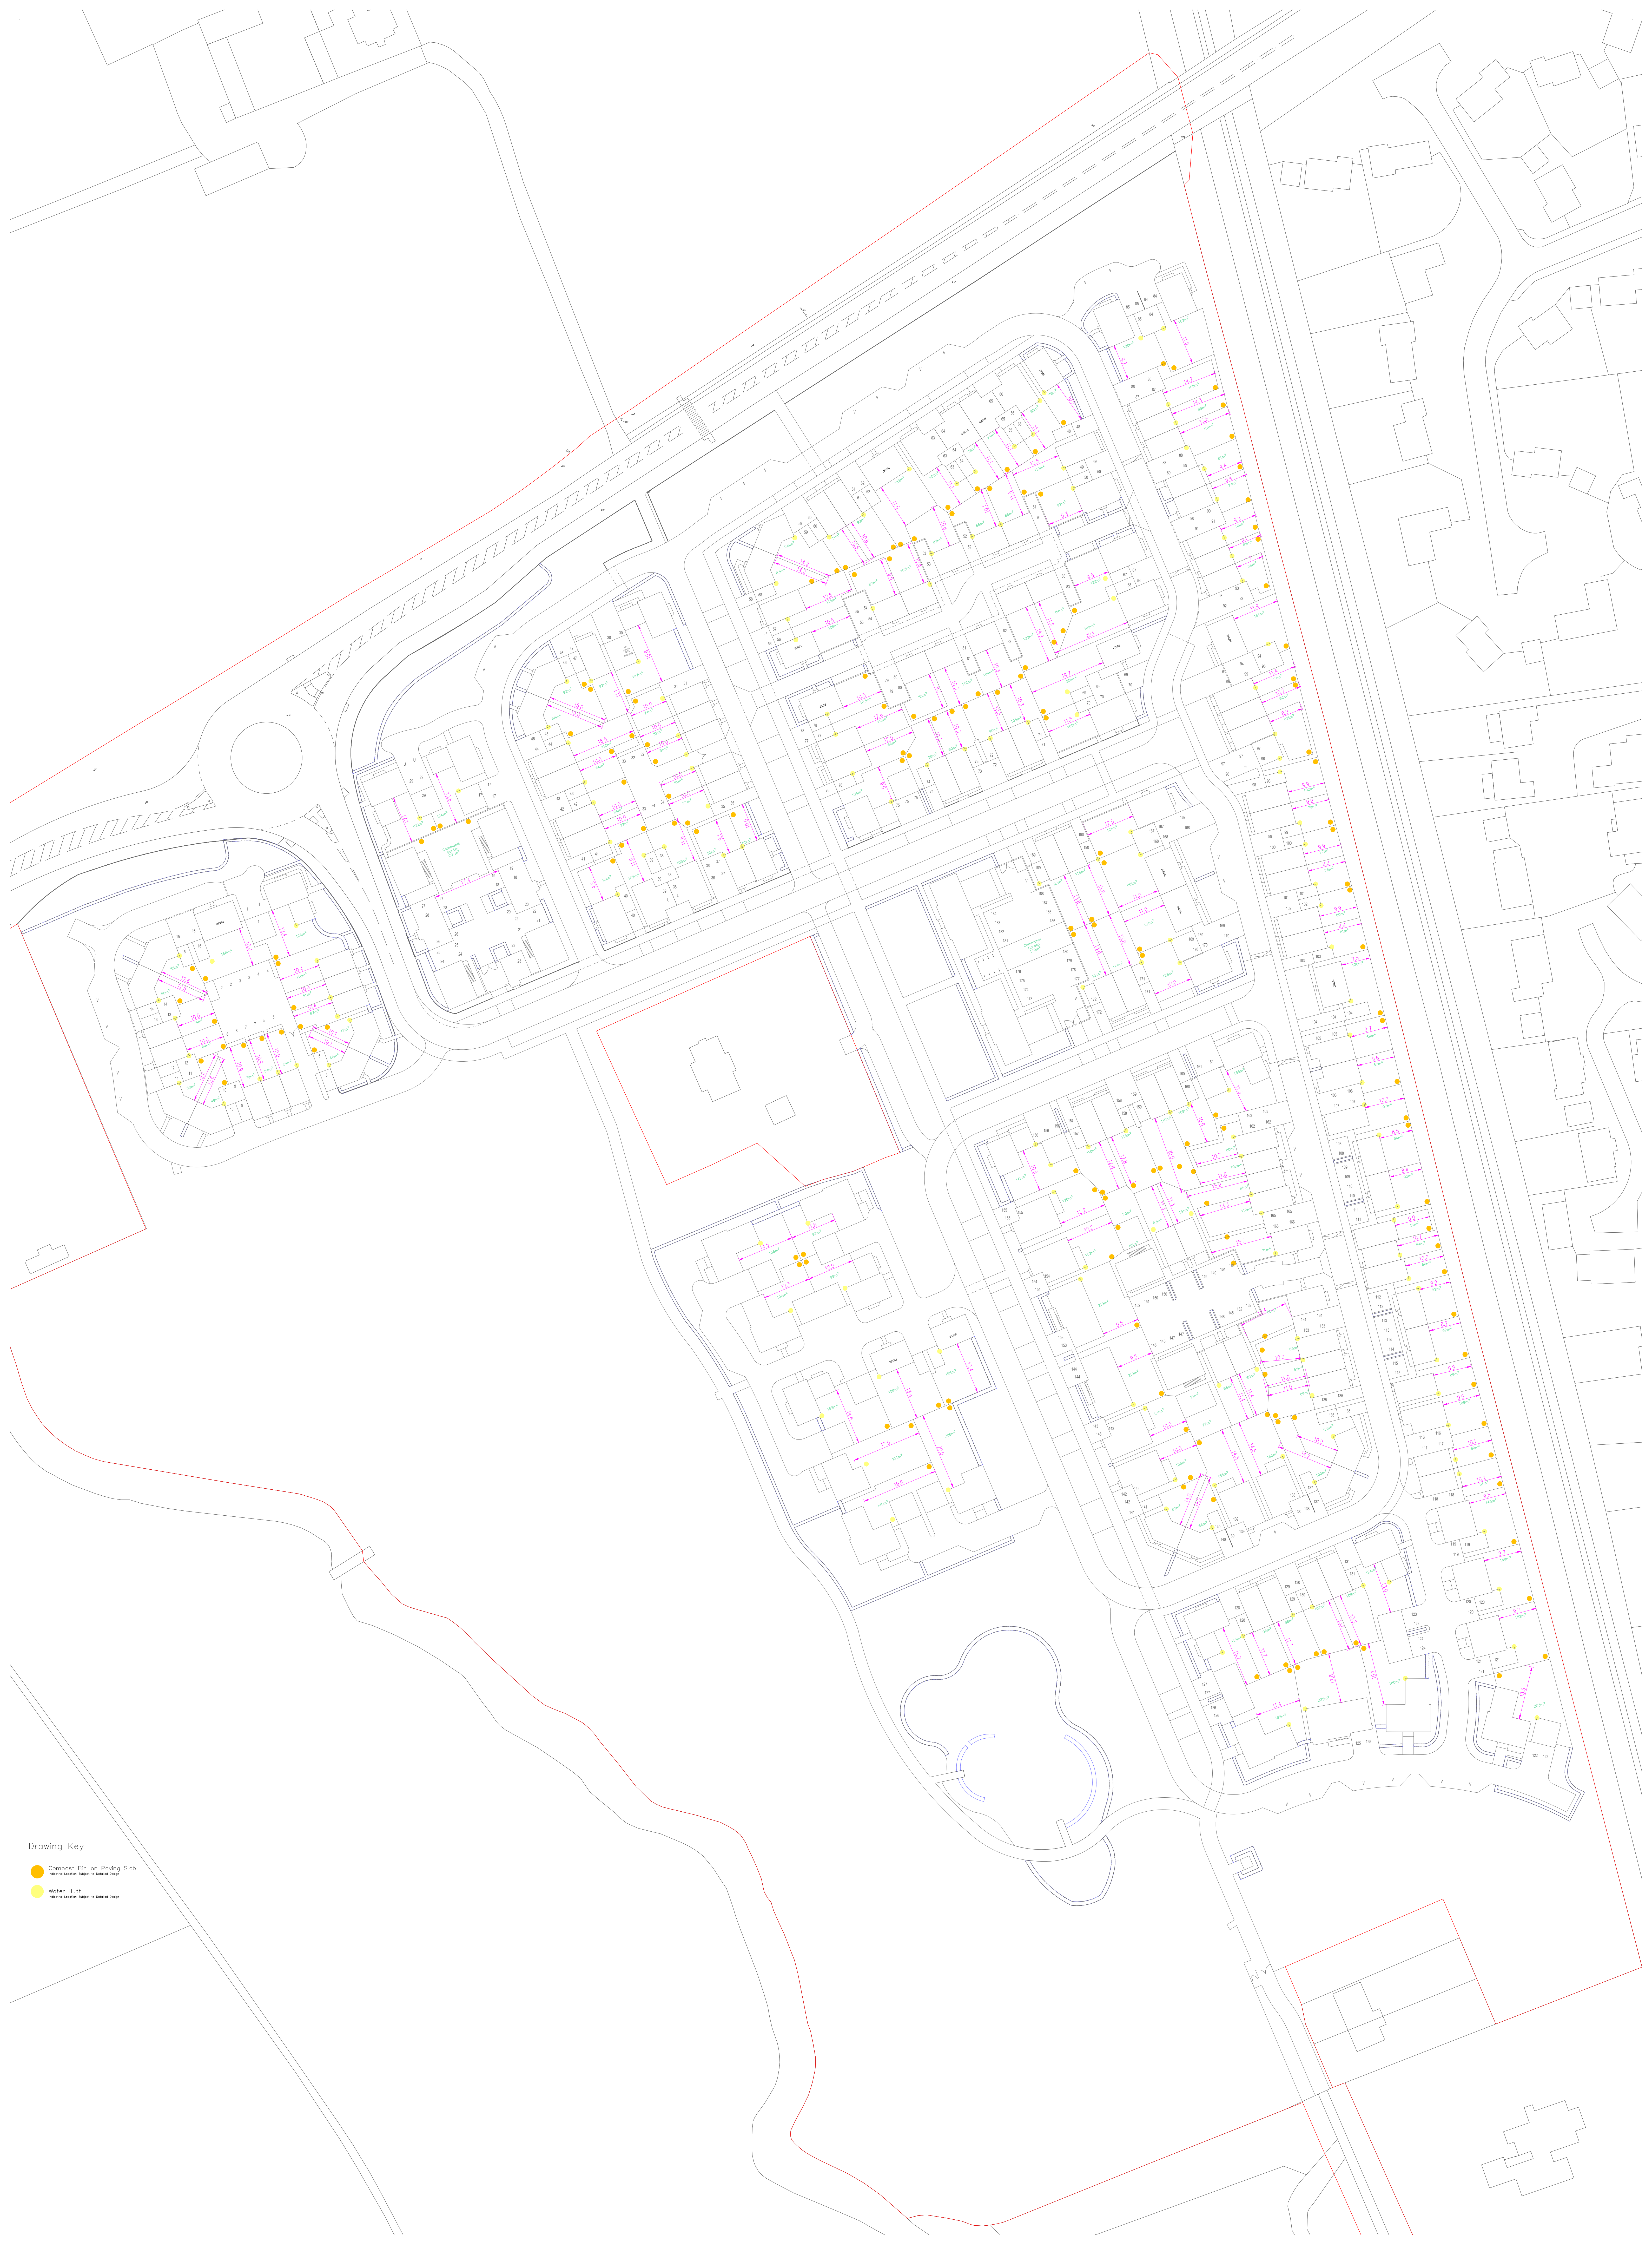

Drawing Key

- Compost Bin on Paving Slab
Indicate location Subject to Detailed Design
- Water Butlt
Indicate location Subject to Detailed Design