


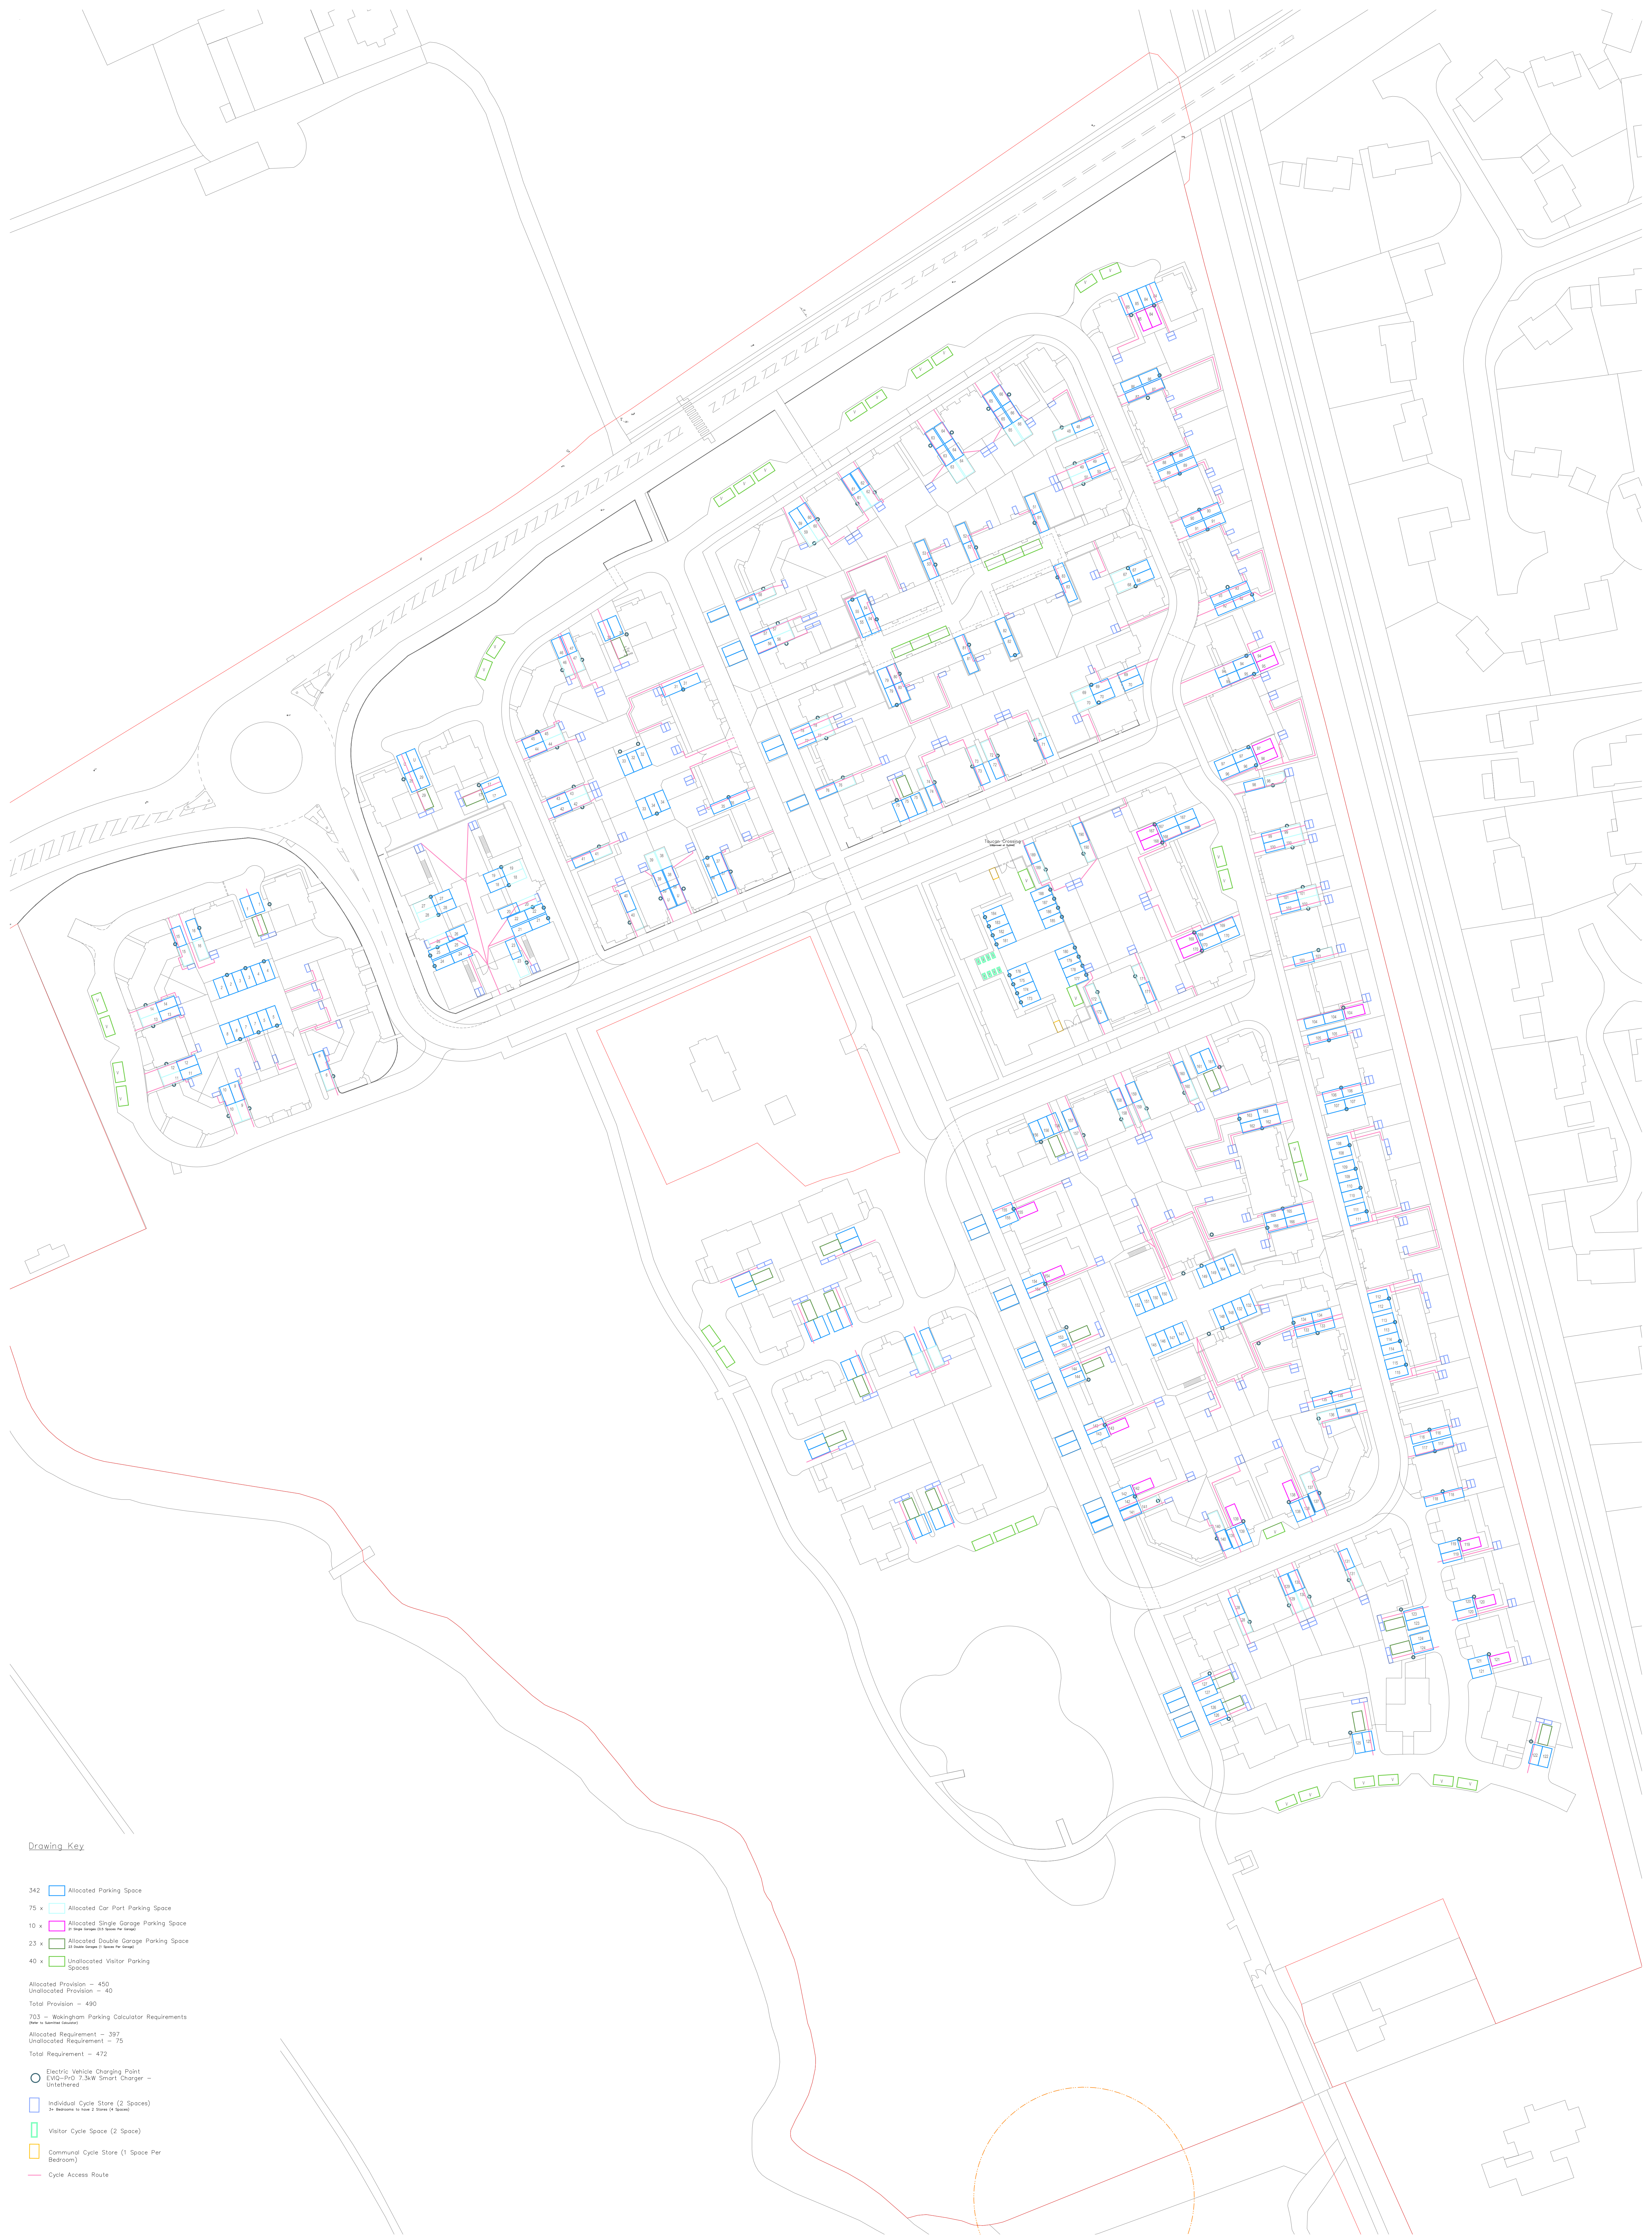

Drawing Key

- 342  Allocated Parking Space
- 75 x  Allocated Car Port Parking Space
- 10 x  Allocated Single Garage Parking Space
(All Single Garages 10 Spaces Per Street)
- 23 x  Allocated Double Garage Parking Space
(All Double Garages 11 Spaces Per Street)
- 40 x  Unallocated Visitor Parking Spaces
- Allocated Provision – 450
Unallocated Provision – 40
Total Provision – 490
- 703 – Wokingham Parking Calculator Requirements
- Allocated Requirement – 397
Unallocated Requirement – 75
Total Requirement – 472
-  Electric Vehicle Charging Point
EV0-Pro 7.3kW Smart Charger –
Untethered
-  Individual Cycle Store (2 Spaces)
3x Bedrooms to have 2 Stores (4 Spaces)
-  Visitor Cycle Space (2 Space)
-  Communal Cycle Store (1 Space Per
Bedroom)
-  Cycle Access Route