


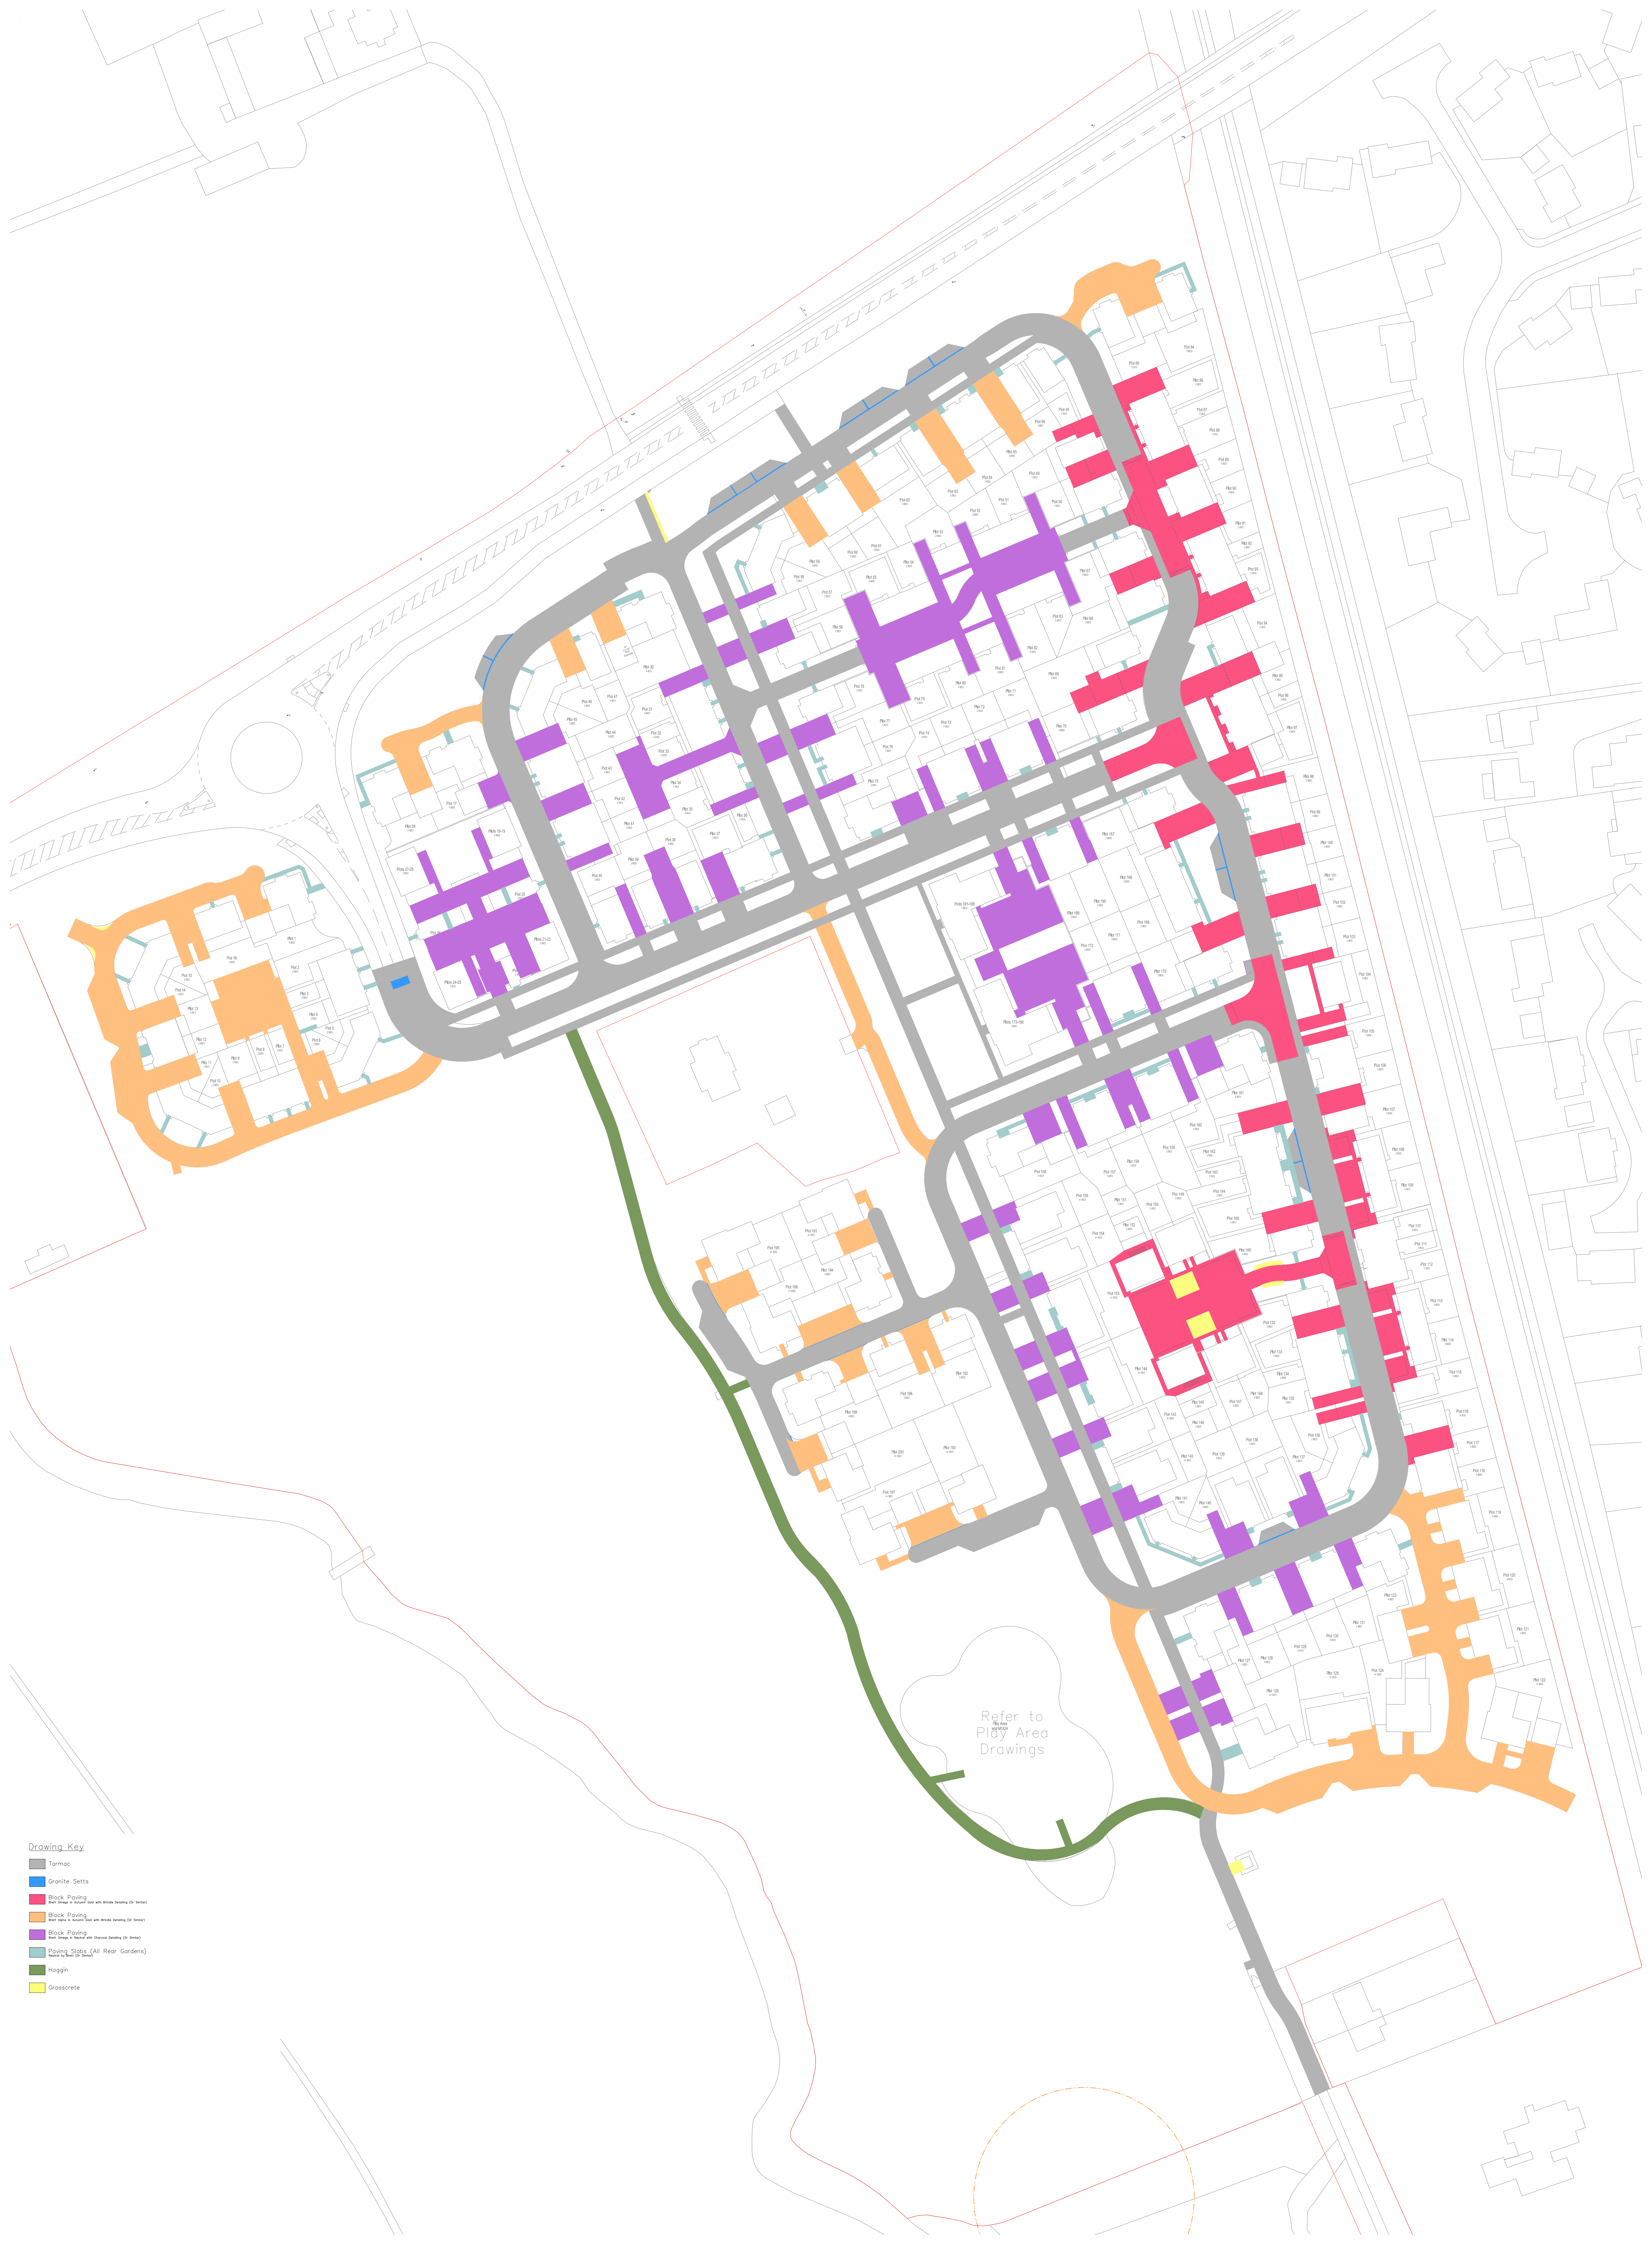

Drawing Key

- Tarmac
- Granite Setts
- Black Paving
Zero Drainage to Street (or to Drainage)
- Block Paving
Zero Drainage to Street (or to Drainage)
- Block Paving
Zero Drainage to Street (or to Drainage)
- Paving Slabs (All Rear Gardens)
Zero Drainage to Street (or to Drainage)
- Hoggins
- Grasscrete