


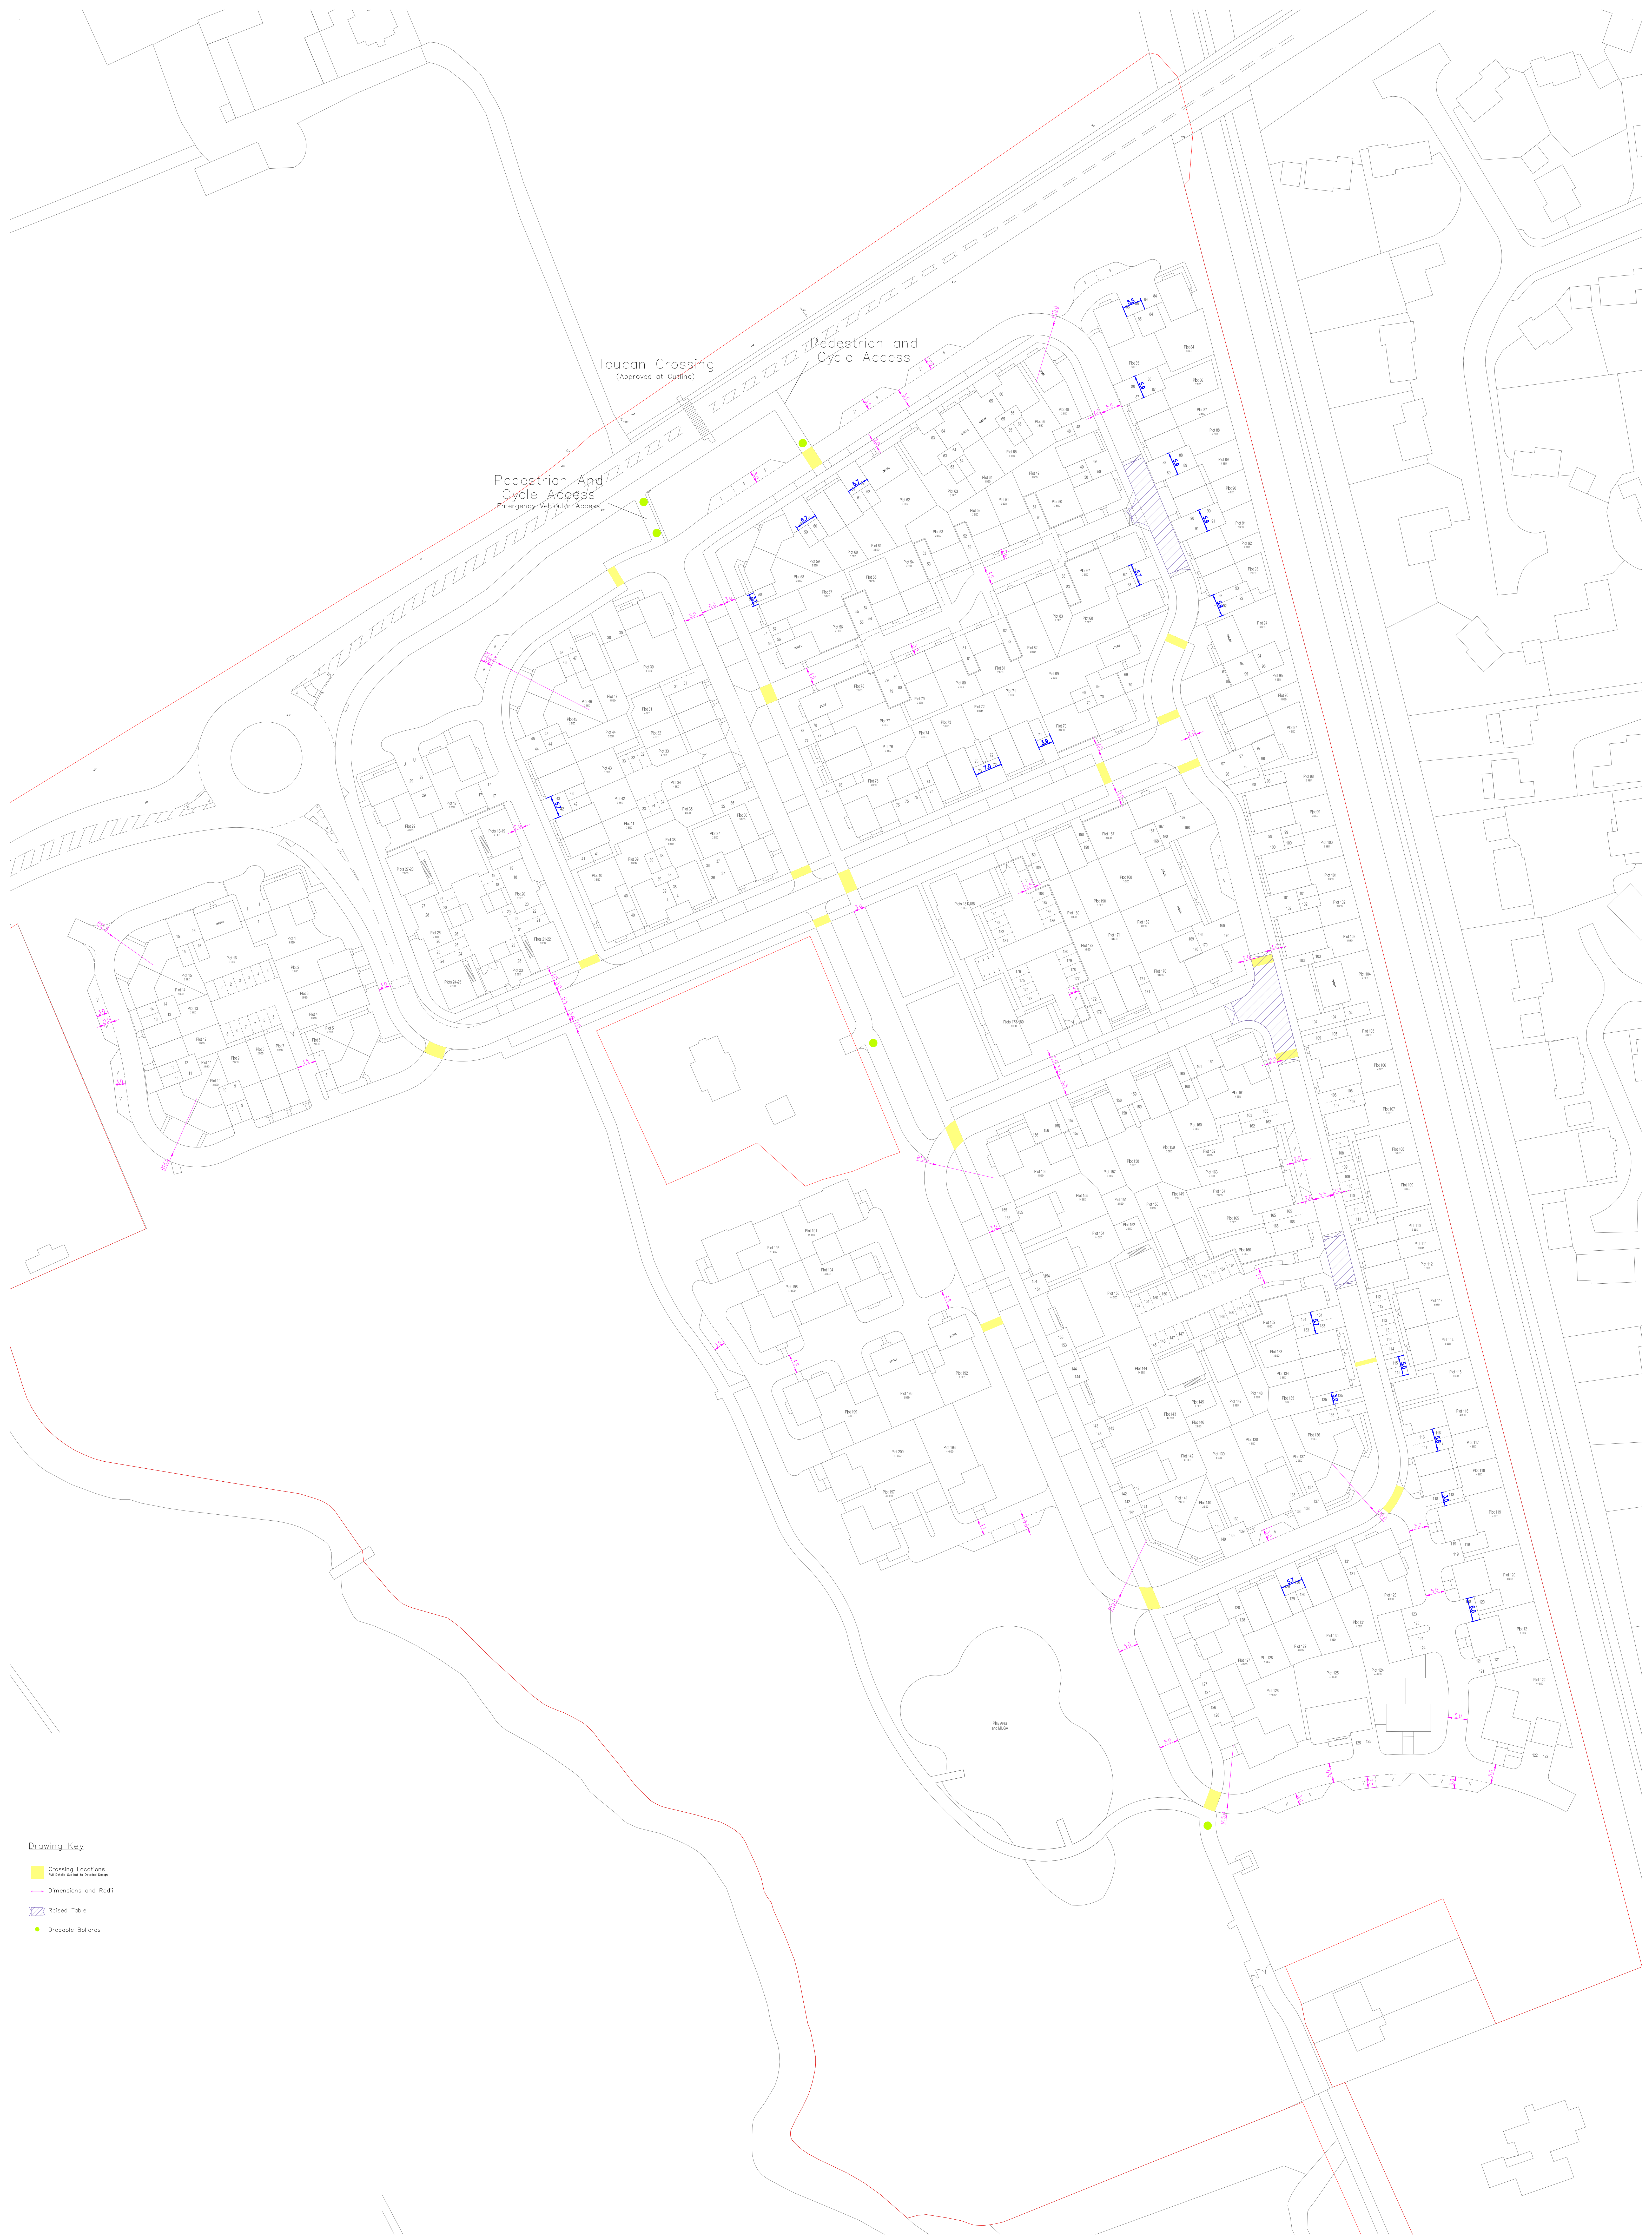

Drawing Key

- Crossing Locations
Not Shown Subject to Detailed Design
- Dimensions and Radii
- Raised Table
- Dropable Bollards

Revision

- 1 - Reserved Matters Submission, ZW, 08/11/2024
- 2 - Revised following comments from Highways Consultee, ZW, 06/03/2025
- 3 - Updated Following Consultation, WN, 30/04/2025
- 4 - Revised to reflect amended layout of Plots 191-200, ZW, 25.07.28