


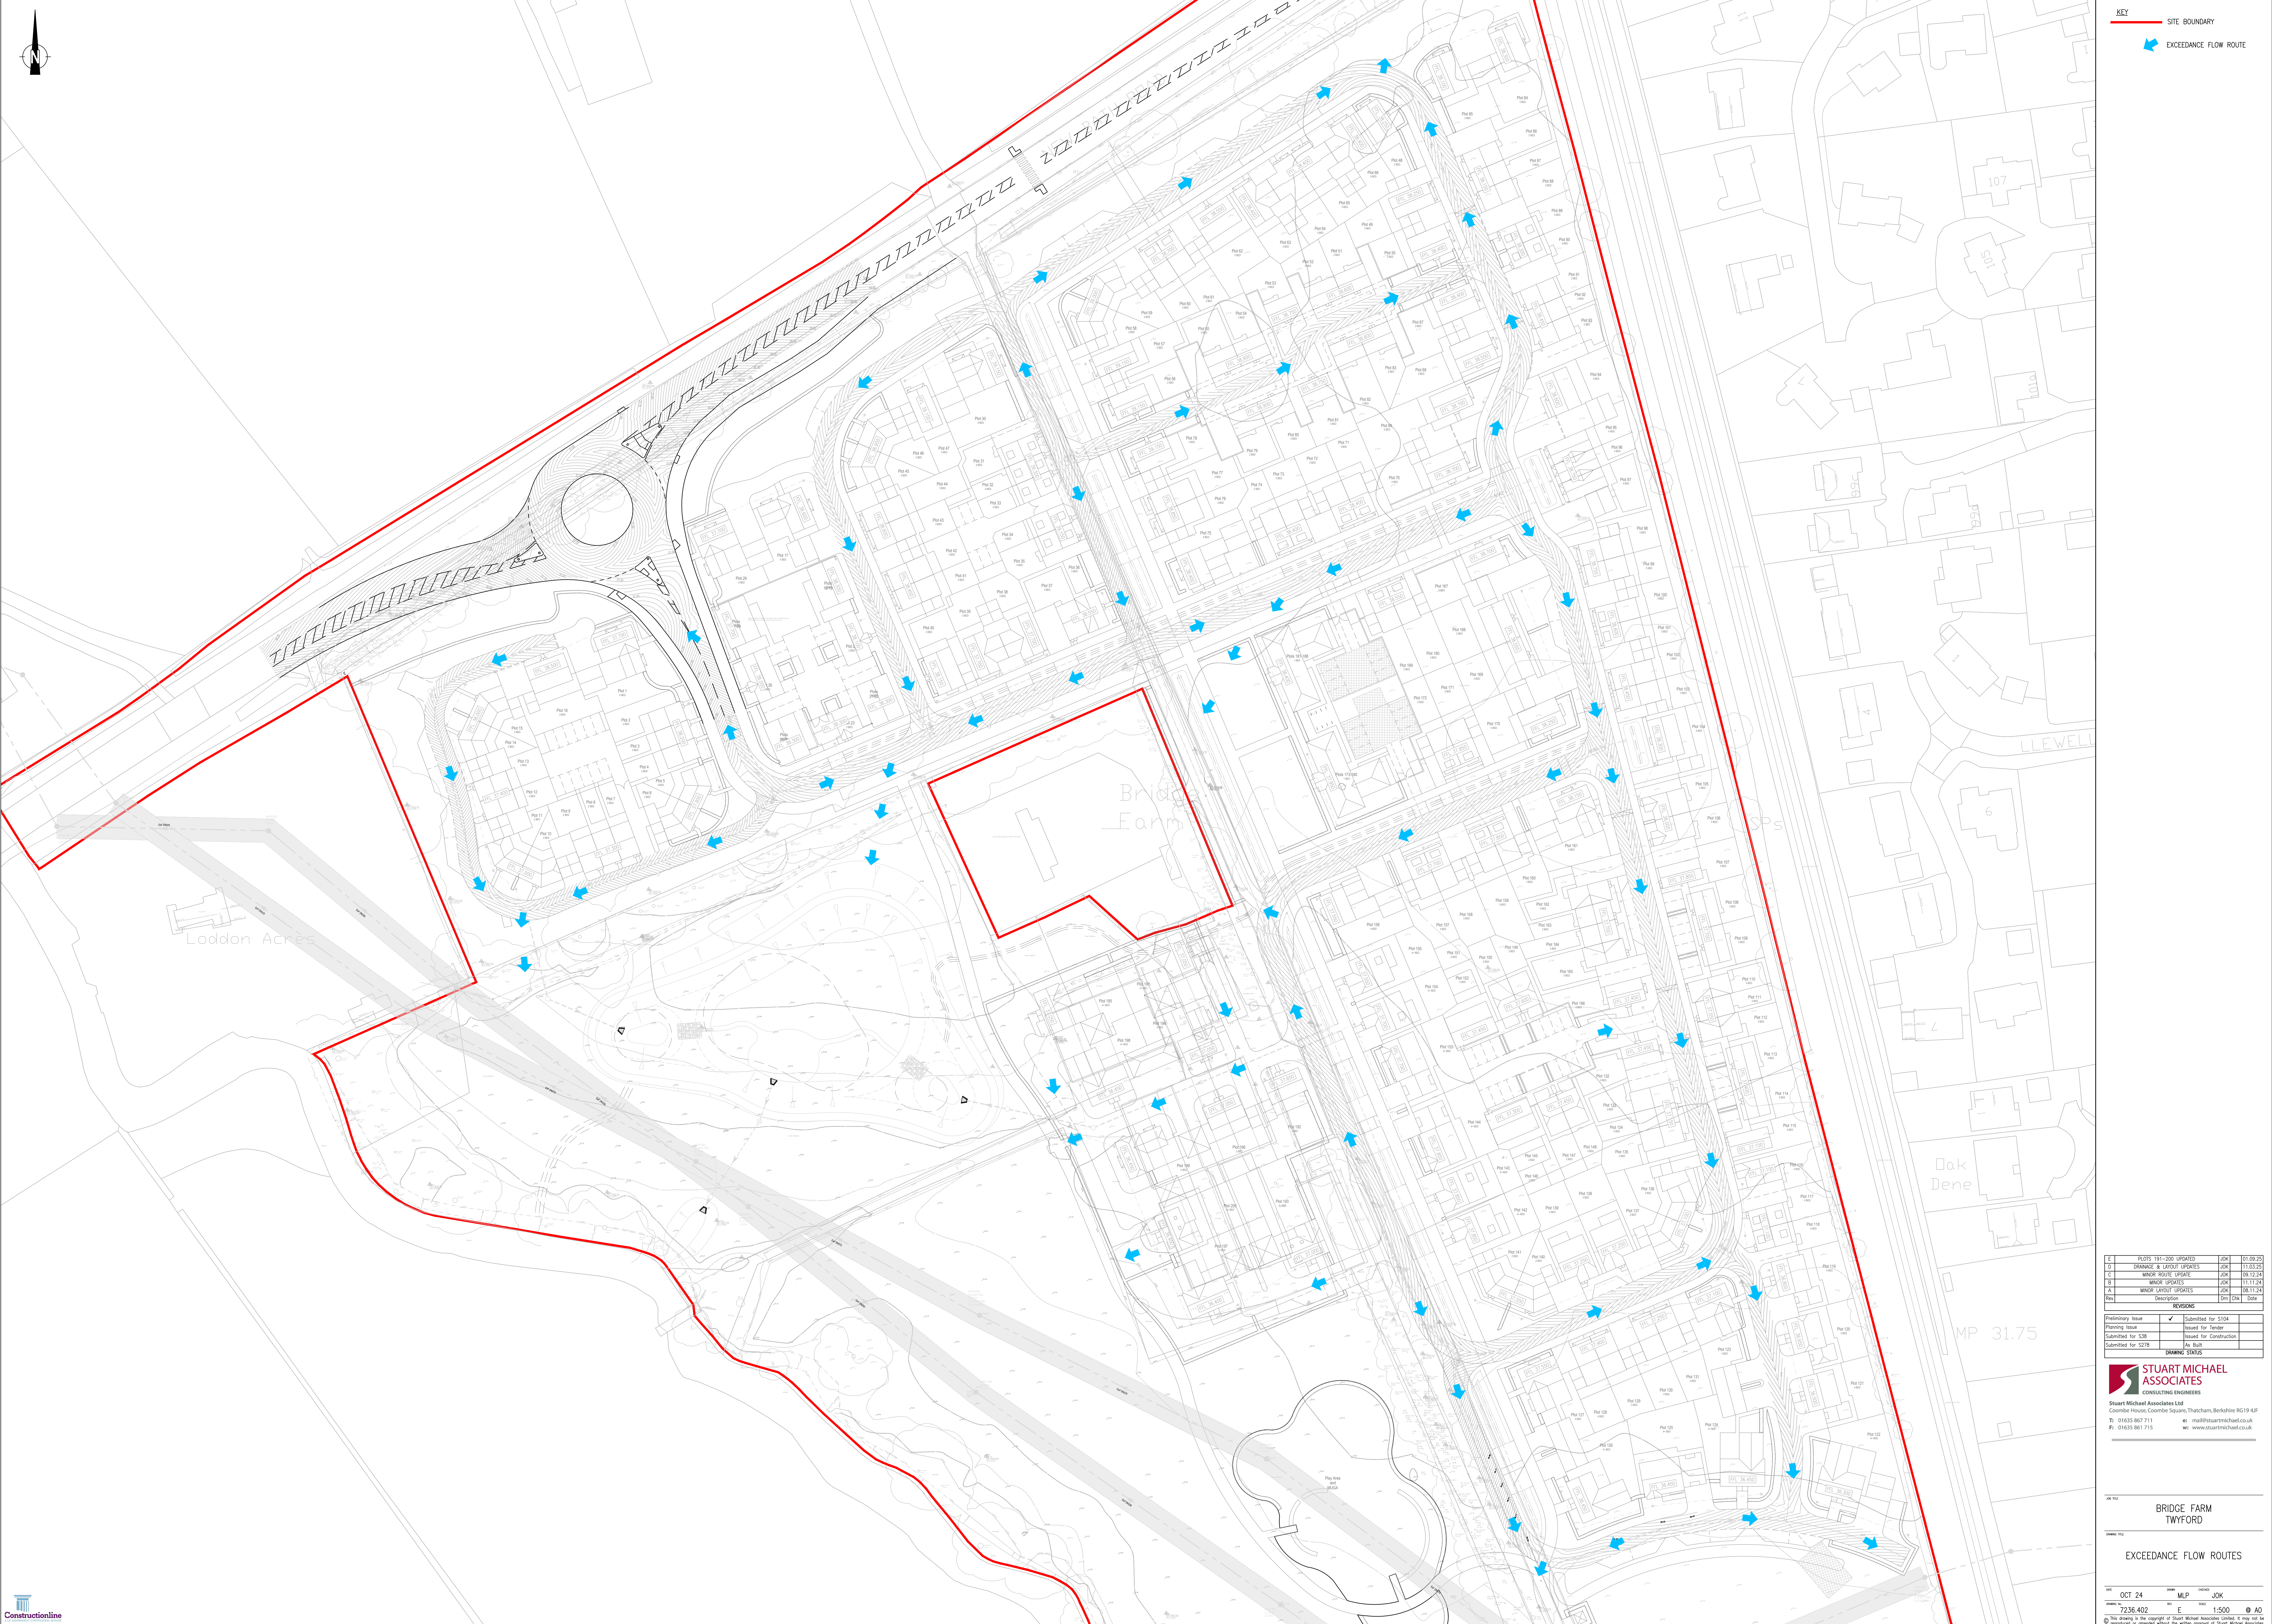

KEY

— SITE BOUNDARY

➔ EXCESS FLOW ROUTE

E	PLOTS 191-200 UPDATED	JOK	01.09.20
D	DRAINAGE & LAYOUT UPDATES	JOK	11.03.20
C	MINOR REVISE UPDATE	JOK	08.12.19
B	MINOR UPDATES	JOK	11.11.19
A	MINOR LAYOUT UPDATES	JOK	08.11.19
Rev	REVISION	Rev	DATE
REVISIONS:			
Preparation	✓	Submitted for S104	
Planning Issue		Issued for Tender	
Submitted for S38		Issued for Construction	
Submitted for S278		As Built	
DRAWING STATUS			

STUART MICHAEL ASSOCIATES
CONSULTING ENGINEERS

Stuart Michael Associates Ltd
Coombe House, Coombe Square, Thatcham, Berkshire RG19 4LP
T: 01635 867 711 E: mail@stuartmichael.co.uk
F: 01635 861 715 W: www.stuartmichael.co.uk


BRIDGE FARM
TWYFORD

EXCESS FLOW ROUTES

DATE: OCT 24 DRAWN: MLP CHECKED: JOK
SCALE: 7236.402 E 1:500
© This drawing is the copyright of Stuart Michael Associates Limited. It may not be reproduced or amended without the written approval of Stuart Michael Associates.

Appendix D

Levels Strategy Drawing

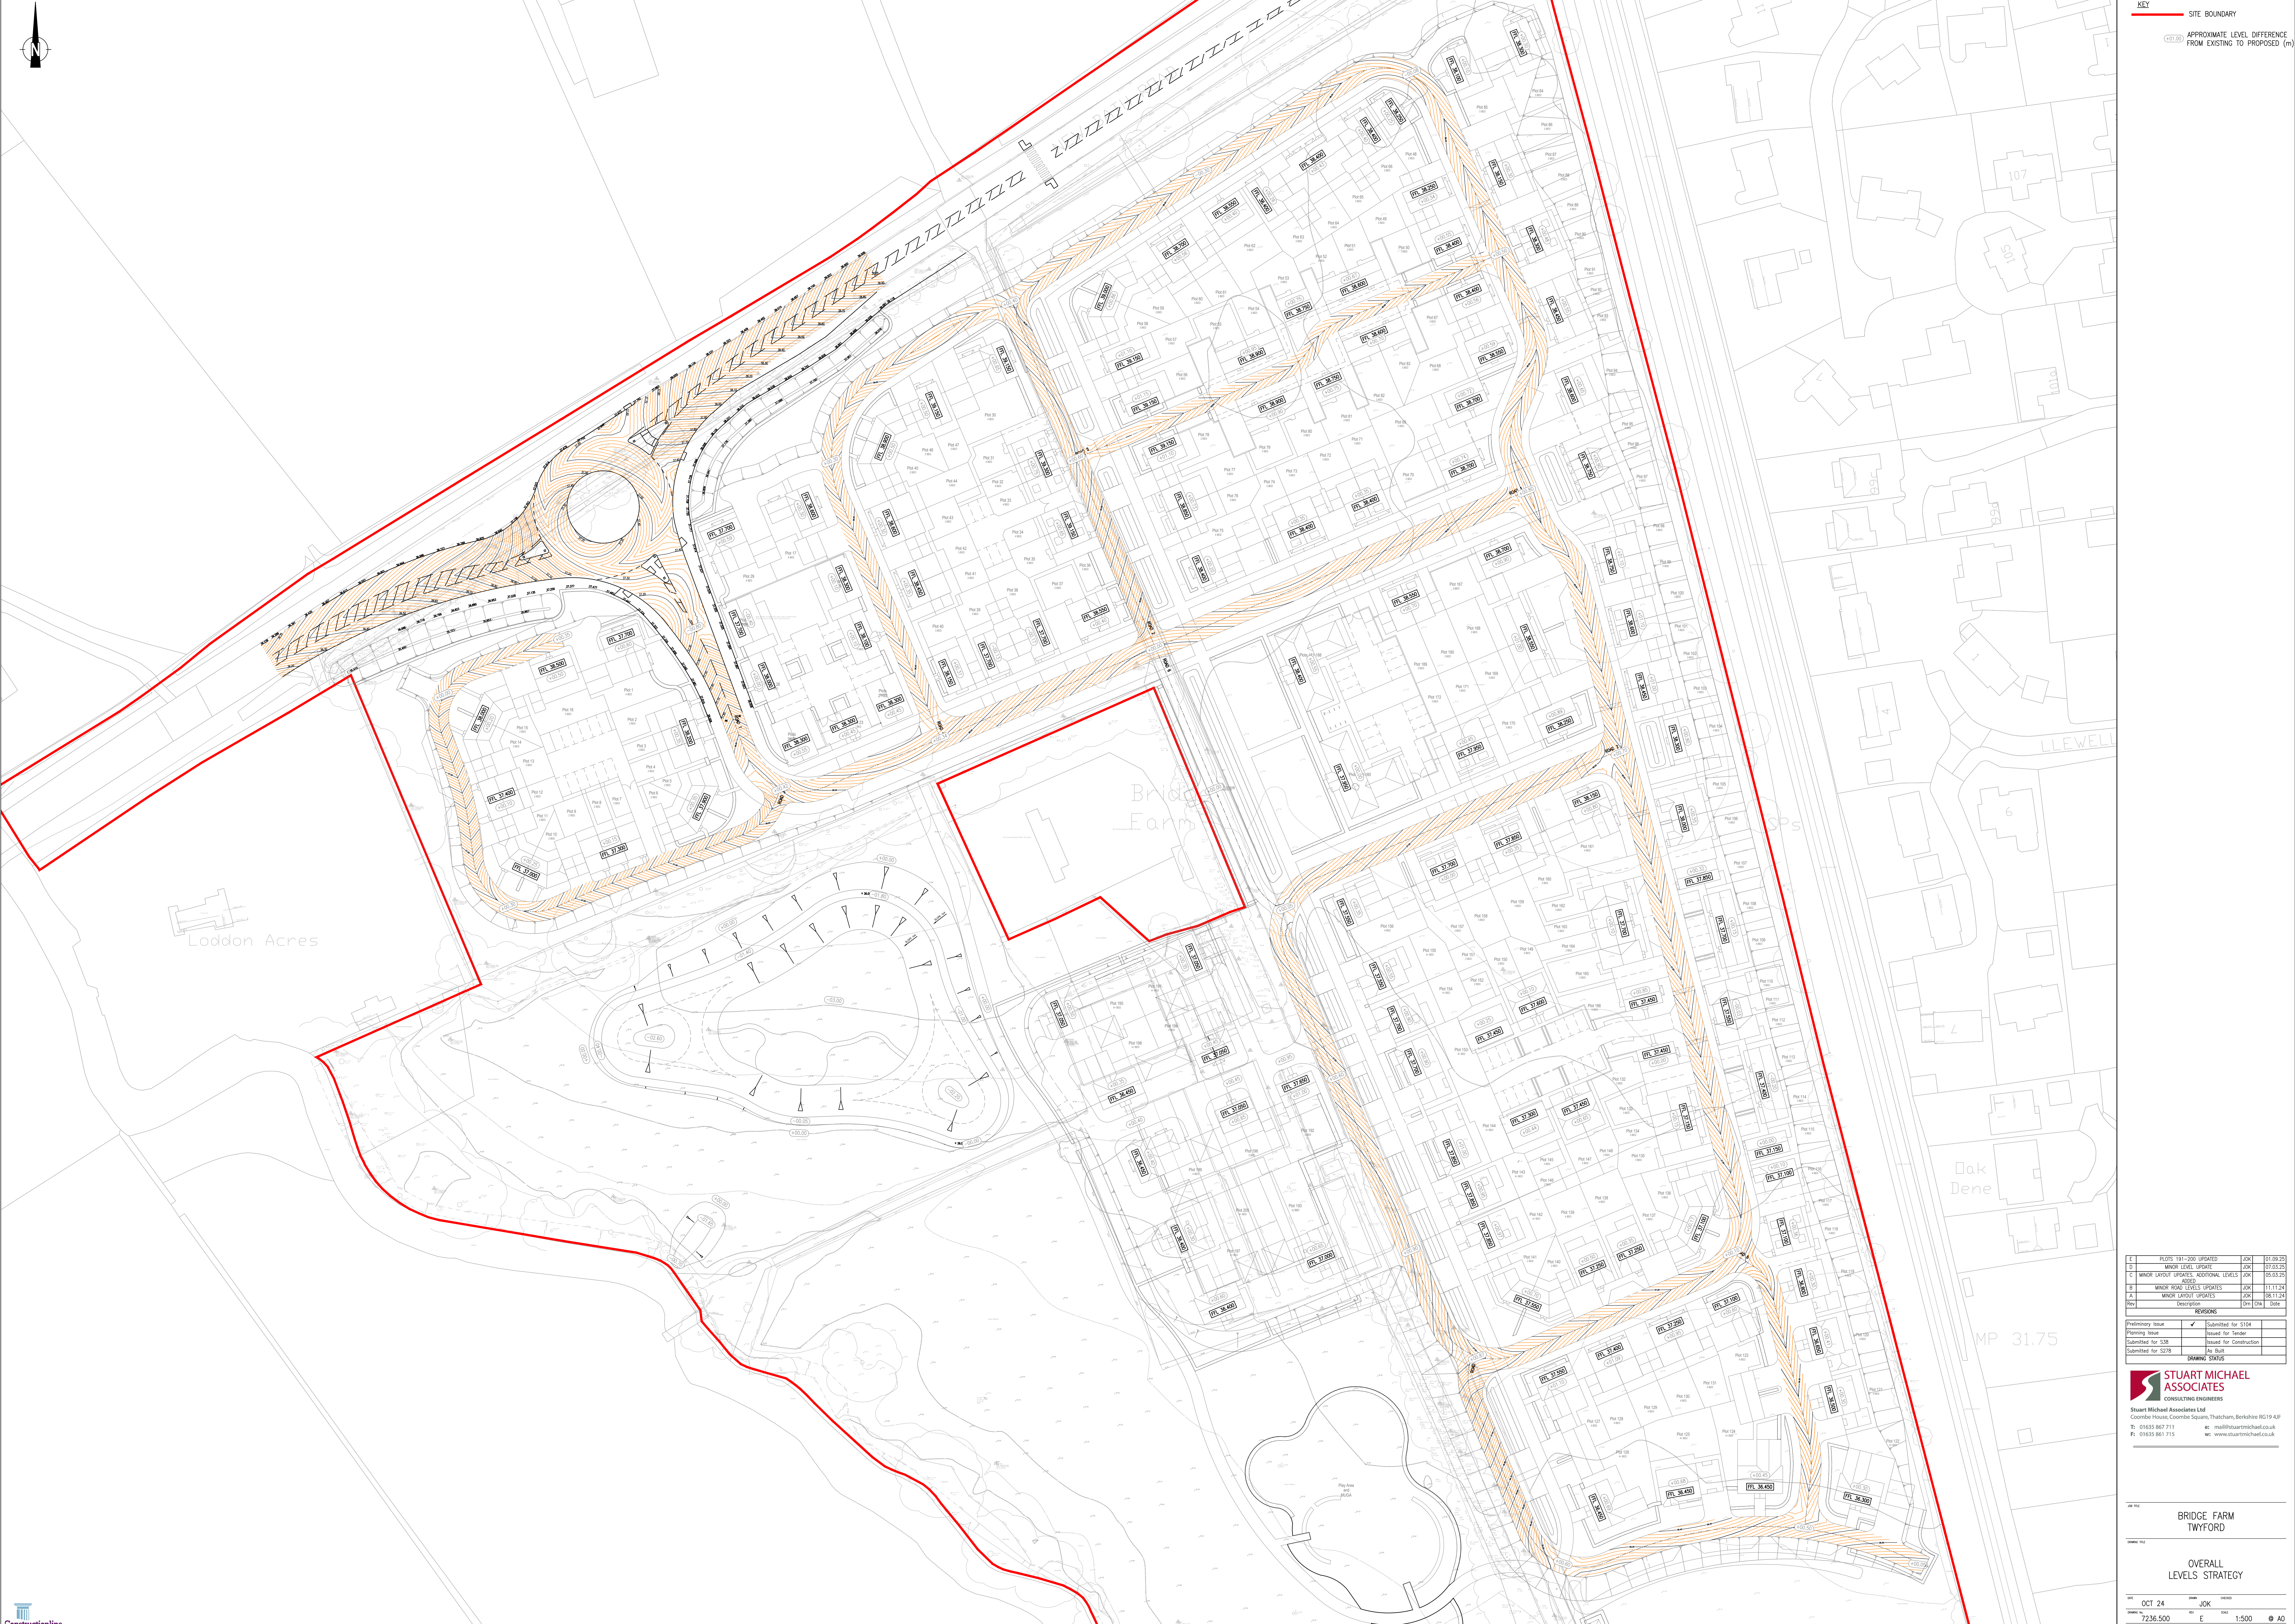

KEY

— SITE BOUNDARY

— APPROXIMATE LEVEL DIFFERENCE FROM EXISTING TO PROPOSED (m)

E	PLOTS 181-200 UPDATED	JMK	01.09.20
D	MINOR LEVELS UPDATE	JMK	07.03.20
C	MINOR LAYOUT UPDATES: ADDITIONAL LEVELS ADDED	JMK	05.03.20
B	MINOR ROAD LEVELS UPDATES	JMK	11.11.24
A	MINOR LAYOUT UPDATES	JMK	08.11.24
Rev	DESCRIPTION	DATE	DATE
REVISIONS:			
Preliminary Issue	✓	Submitted for S104	
Planning Issue		Issued for Tender	
Submitted for S38		Issued for Construction	
Submitted for S278		As Built	
DRAWING STATUS			

STUART MICHAEL ASSOCIATES
CONSULTING ENGINEERS

Stuart Michael Associates Ltd
Coombe House, Coombe Square, Thatcham, Berkshire RG19 4LP
T: 01635 867 711 E: mail@stuartmichael.co.uk
F: 01635 861 715 W: www.stuartmichael.co.uk

BRIDGE FARM
TWYFORD

OVERALL
LEVELS STRATEGY

DATE: OCT 24 DRAWN: JMK CHECKED: E SCALE: 1:500

7236.500 E 1:500

© This drawing is the copyright of Stuart Michael Associates Limited. It may not be reproduced or amended without the written approval of Stuart Michael Associates.