




WIDER LANDSCAPE PLANTING SCHEDULE						
MEADOW AREAS						
	Species	Area m2	Location code	Spec code		
Zone 7 - Wider parkland						
	Chalk meadow seed	2800	7.1	S07		
	Chalk meadow seed	12000	7.2	S07		
	Chalk meadow seed	5800	7.3	S07		
	Chalk meadow seed	6500	7.4	S07		
	Chalk meadow seed	14800	7.5	S07		
LAVENDER FIELD						
No.	Species	Form	Height x Width	no. / linear m	Rootball	Notes
Zone 7 - Wider parkland						
2405	Lavandula angustifolia Hidcote	bush	40 x 40cm	1	Potted	bushy to base
2405	Lavandula angustifolia Munstead	bush	40 x 40cm	1	Potted	bushy to base
2405	Lavandula x intermedia	bush	40 x 40cm	1	Potted	bushy to base

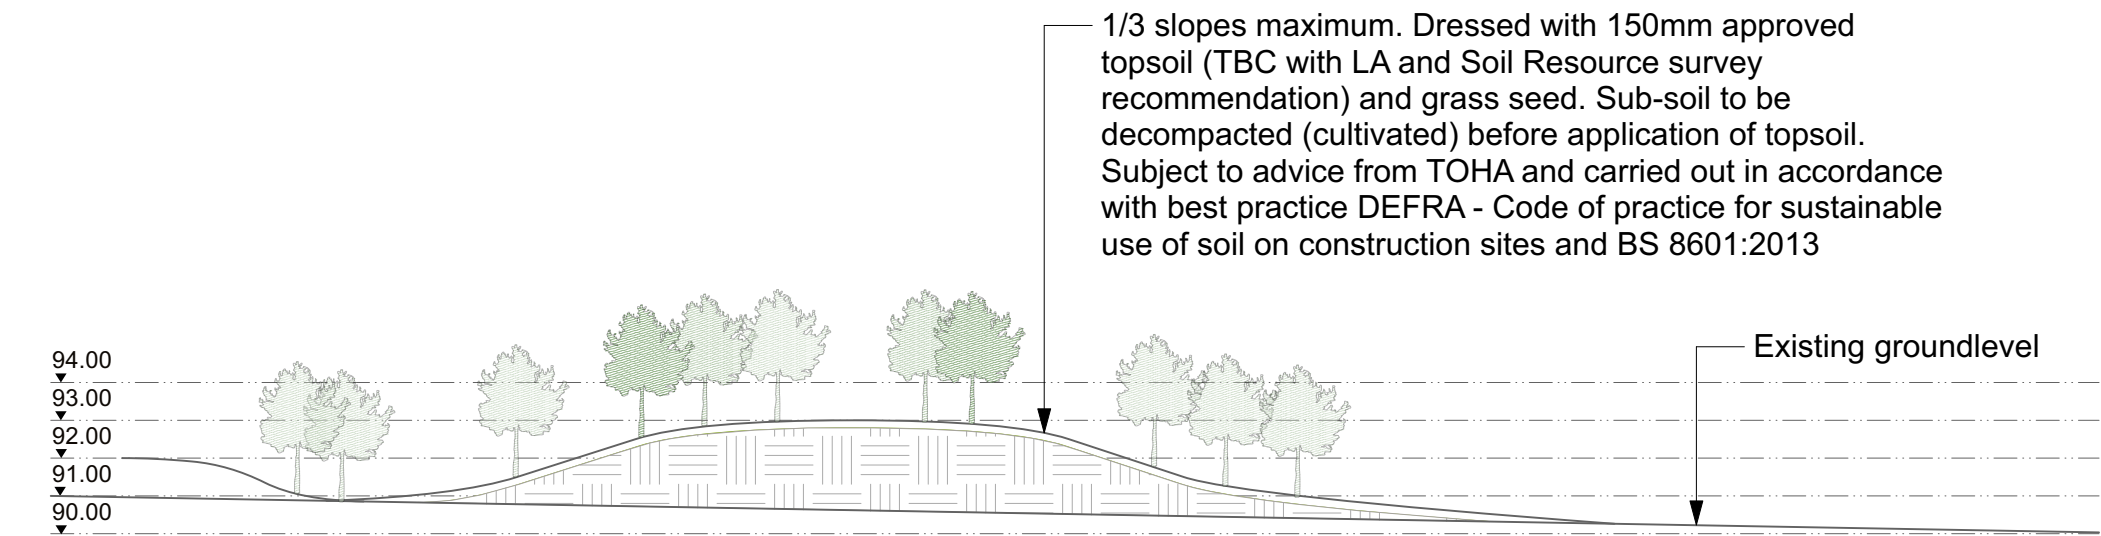


S08 Mound section
Scale: 1:200

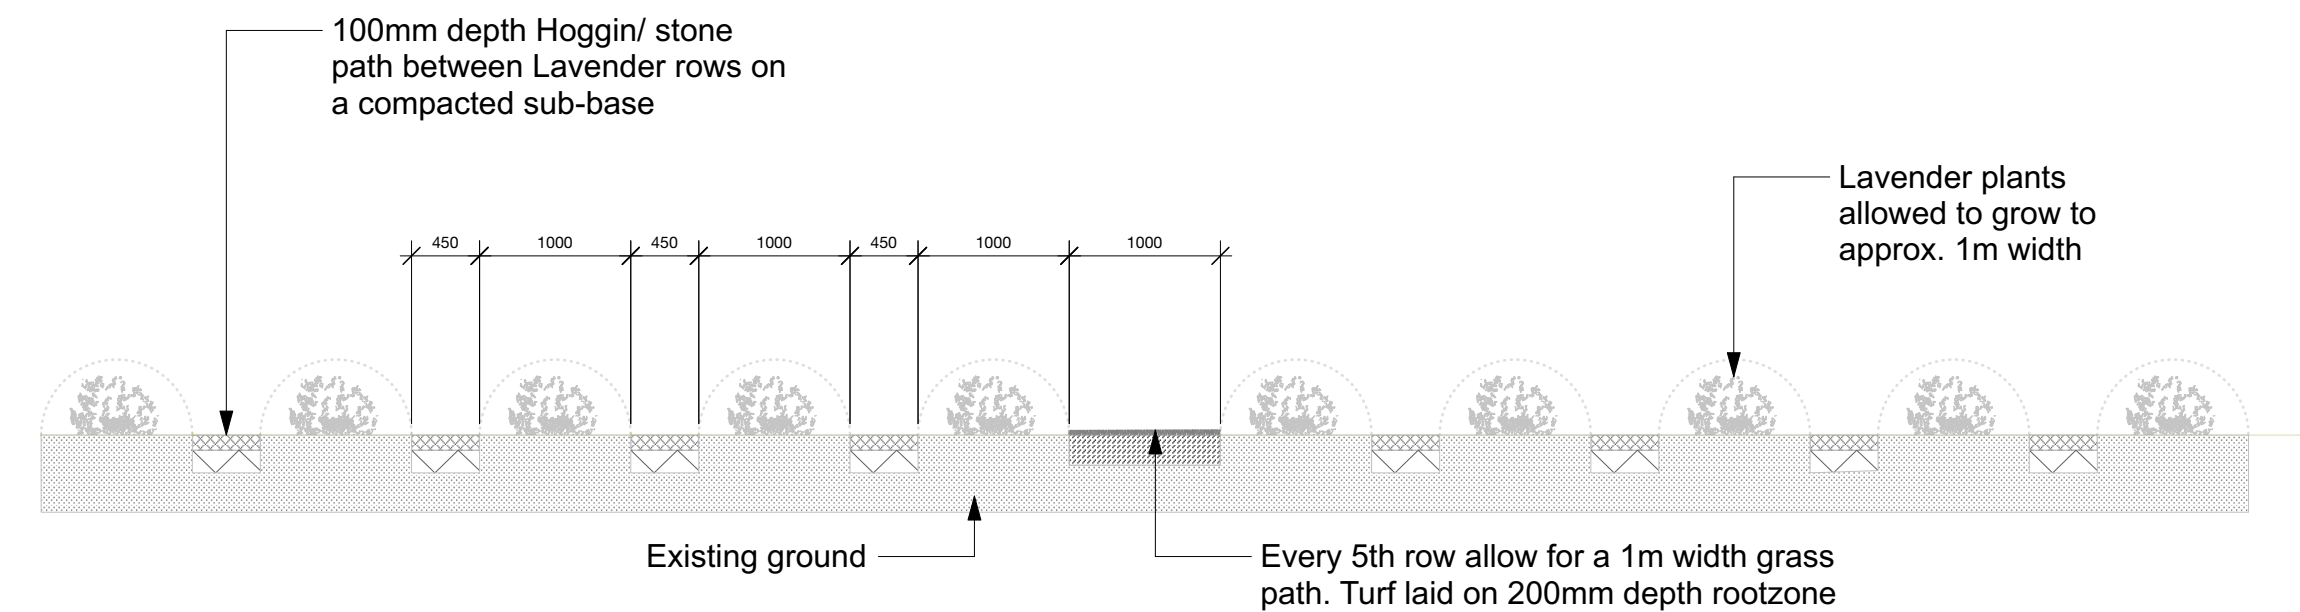

M02 Lavender field layout detail
Scale: 1:50

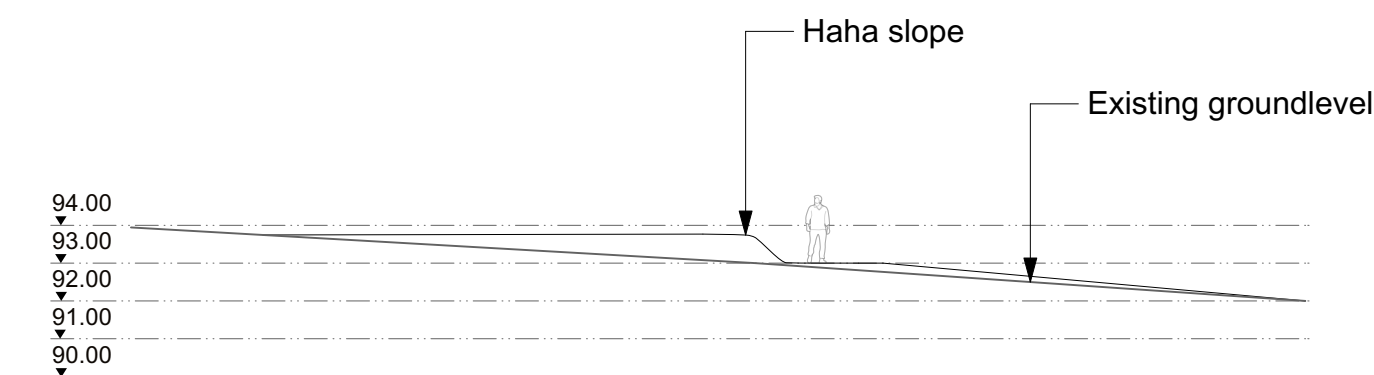

M03 Haha section
Scale: 1:200

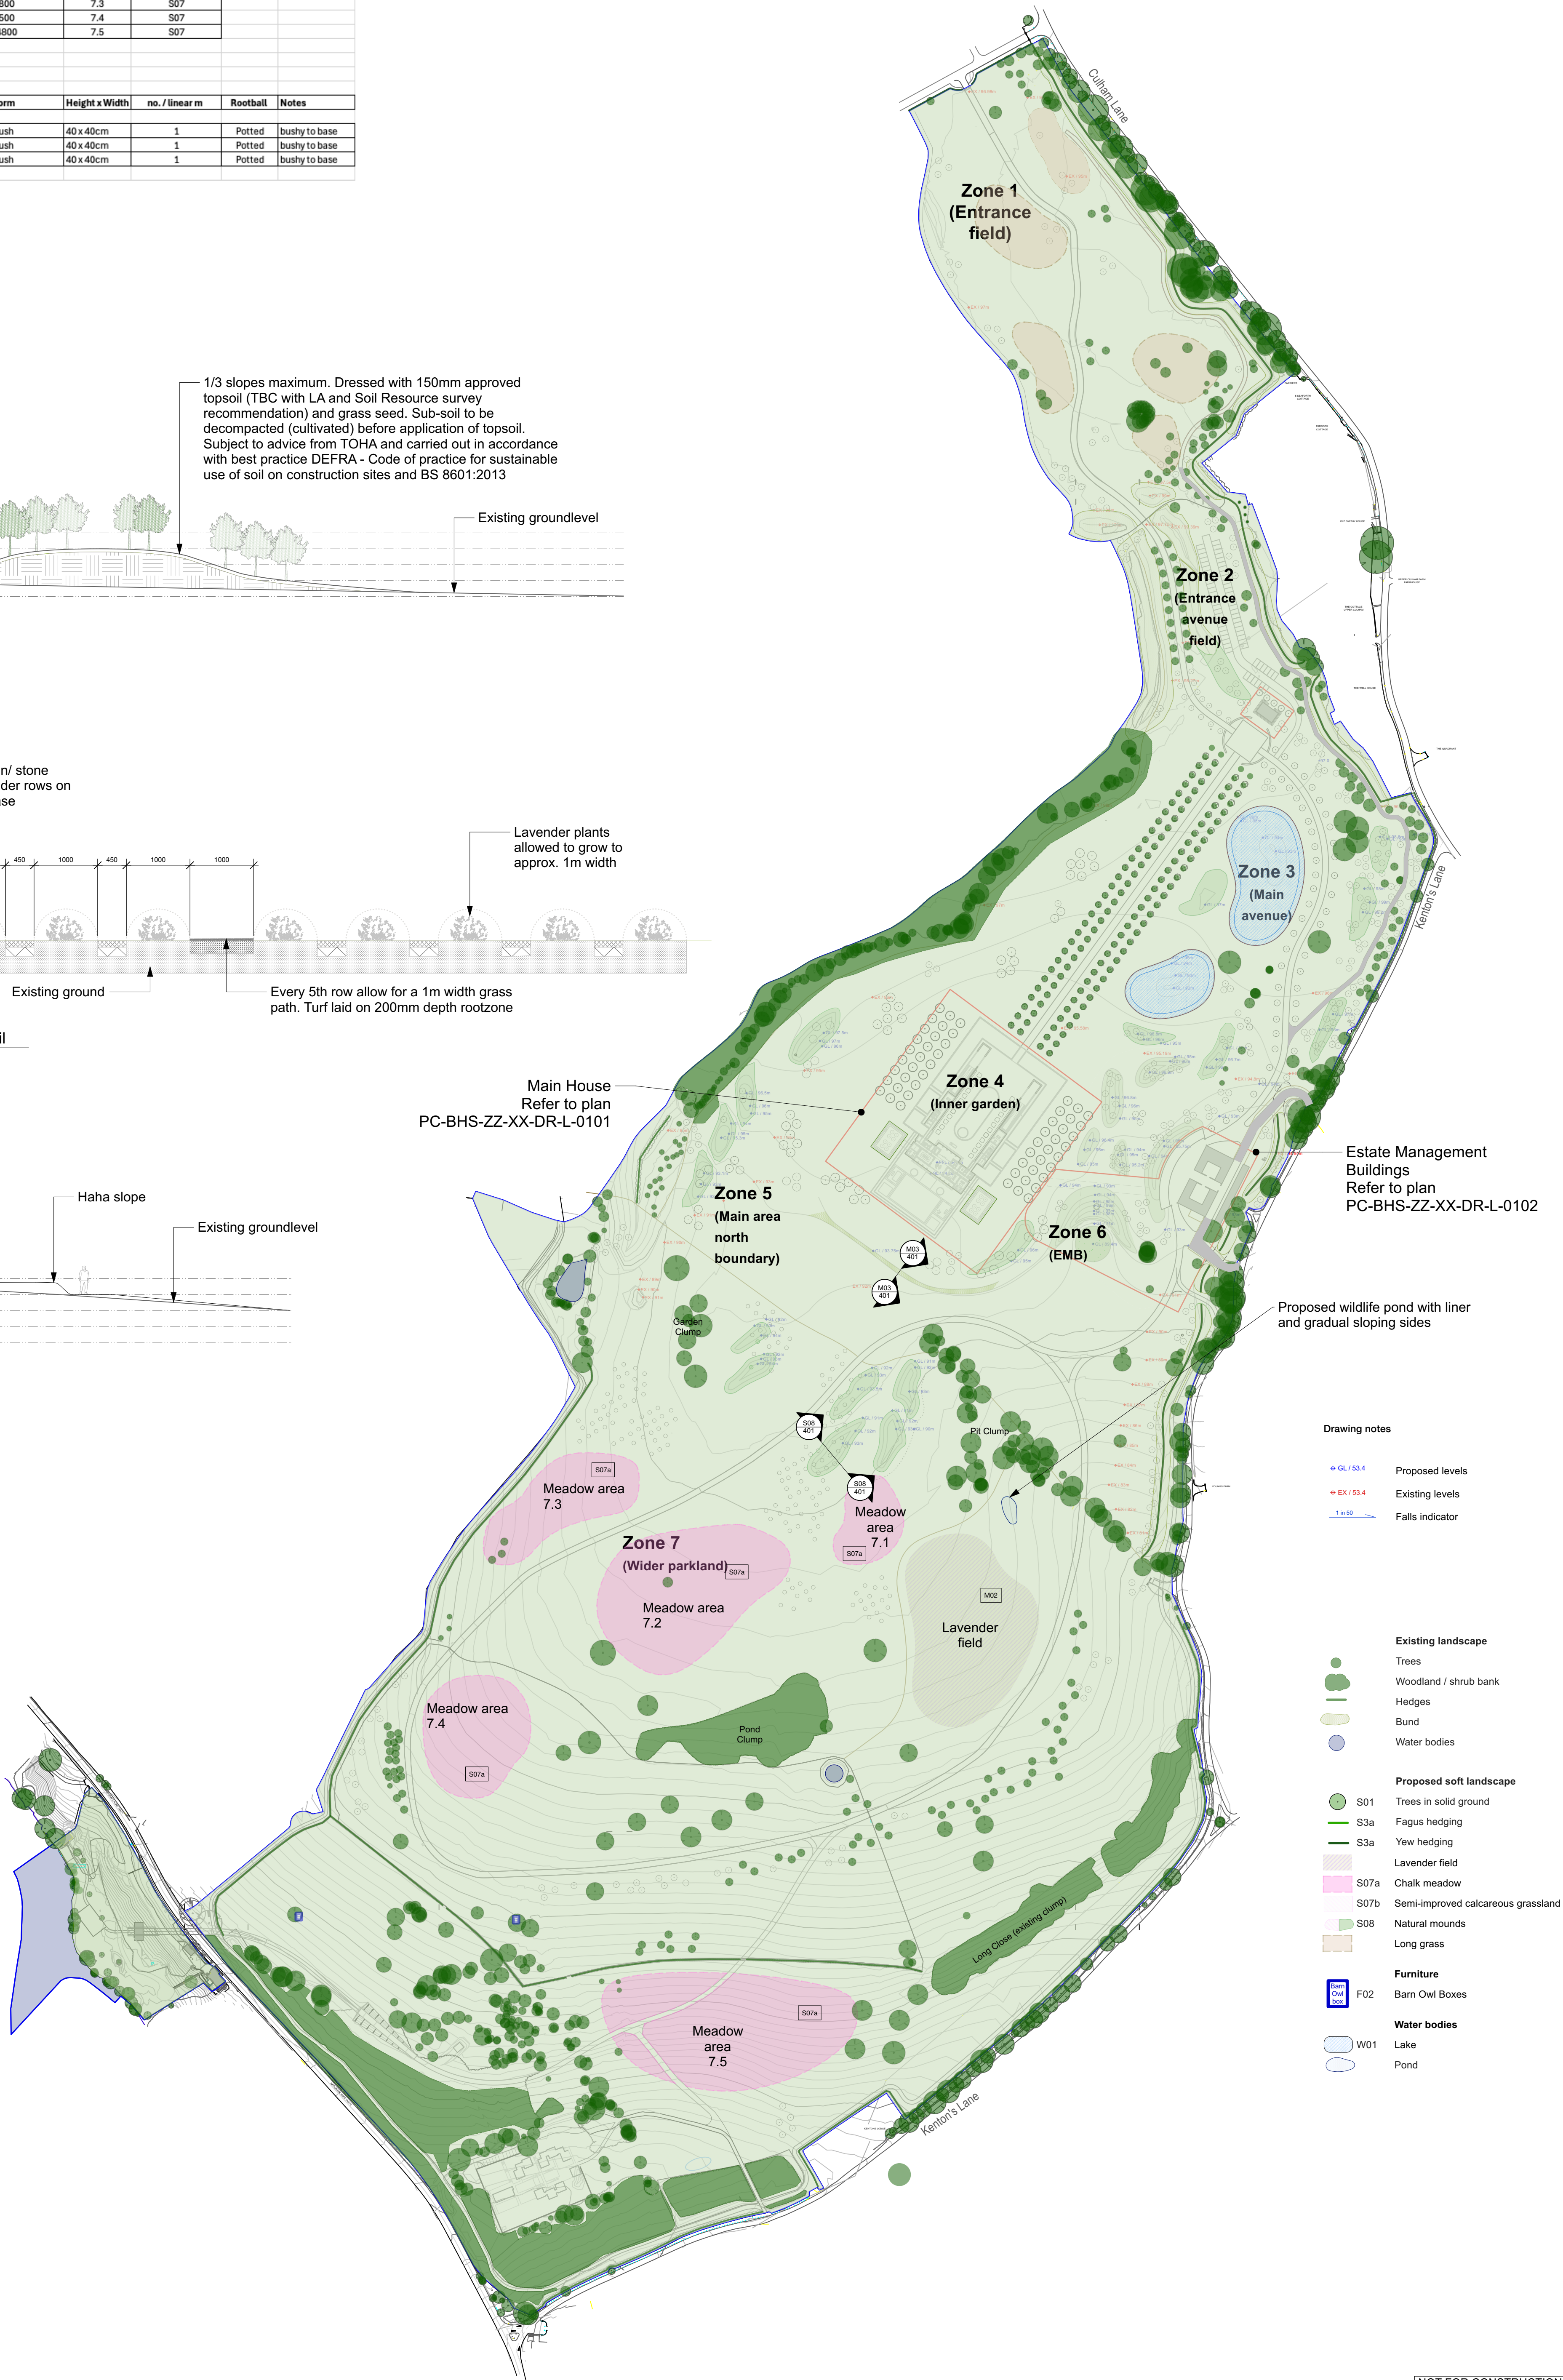

Drawing notes

- GL / 53.4 Proposed levels
- EX / 53.4 Existing levels
- 1 in 50 Falls indicator


- Existing landscape
- Trees
 - Woodland / shrub bank
 - Hedges
 - Bund
 - Water bodies
- Proposed soft landscape
- S01 Trees in solid ground
 - S3a Fagus hedging
 - S3a Yew hedging
 - Lavender field
 - S07a Chalk meadow
 - S07b Semi-improved calcareous grassland
 - S08 Natural mounds
 - Long grass
- Furniture
- F02 Barn Owl Boxes
- Water bodies
- W01 Lake
 - Pond

Rev	Date	Description	By	CHK
A	24/05/2025	for planning		

Do not scale from this drawing – use written dimensions only. All Dimensions are in millimetres unless otherwise stated. All setting out, levels and dimensions to be checked and agreed on site. Order of construction and setting out to be agreed on site. Bradley-Hole Schoenach Landscape shall be notified of any discrepancies.

© All information contained in this drawing is copyright and may not be reproduced in whole or part without prior written permission of Bradley-Hole Schoenach Landscape.

This drawing is to be read in conjunction with the relevant specifications and detail drawings prepared by Bradley-Hole Schoenach Landscape and other consultants.

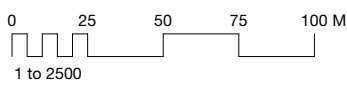

Bradley-Hole Schoenach Landscape

10 Stoney Street
London
SE1 9AD

+44 (0)20 8829 1149
info@bhsld.co.uk
www.bhsld.co.uk

Project	Project Conway
Client	Private client
Scale	1:2500
Status	for Planning
Drawing title	Wider landscape planting, haha and mounds
Drawing nr	PC_BHS_ZZ_XX_DR_L_0401

NOT FOR CONSTRUCTION