
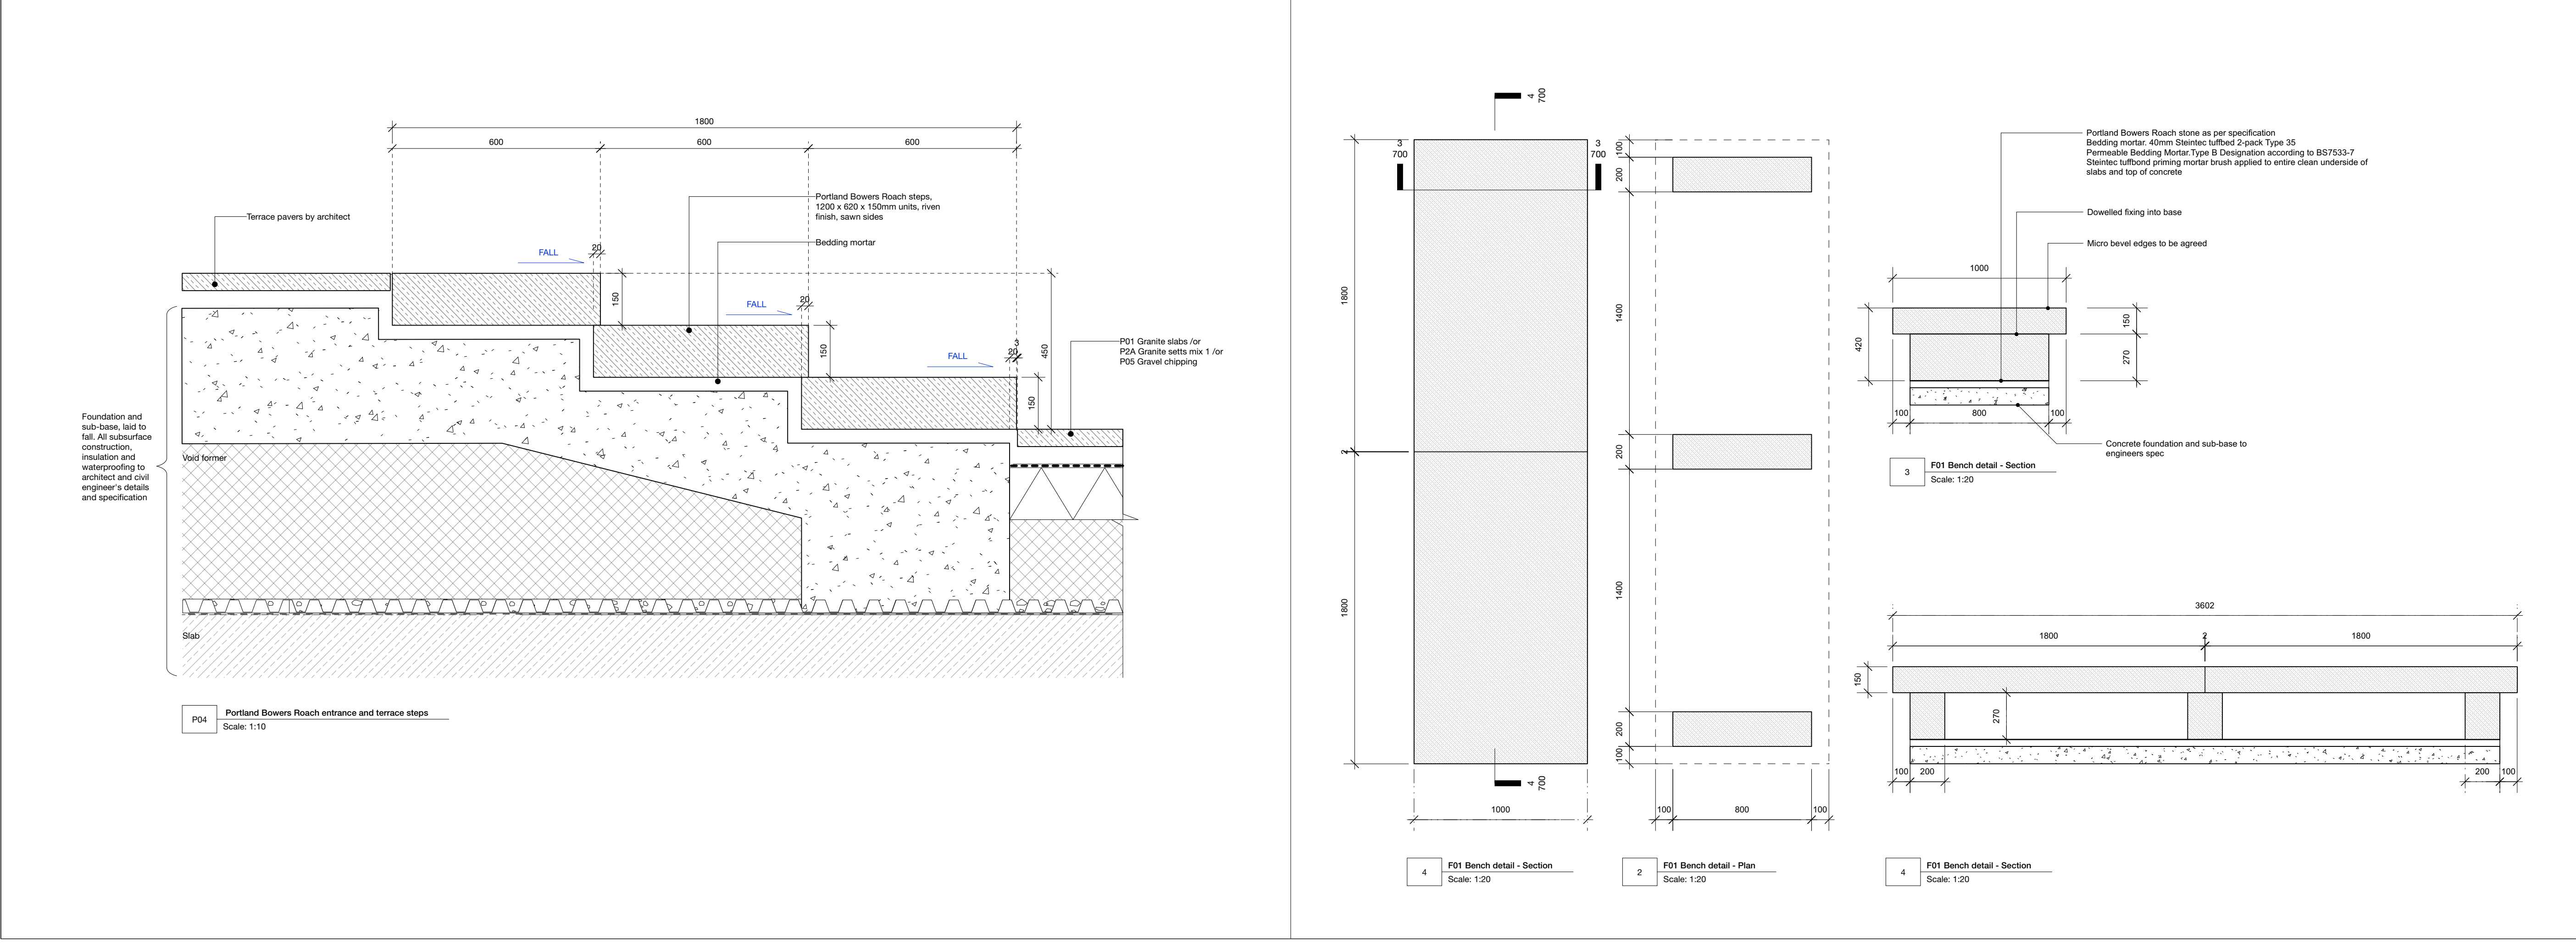
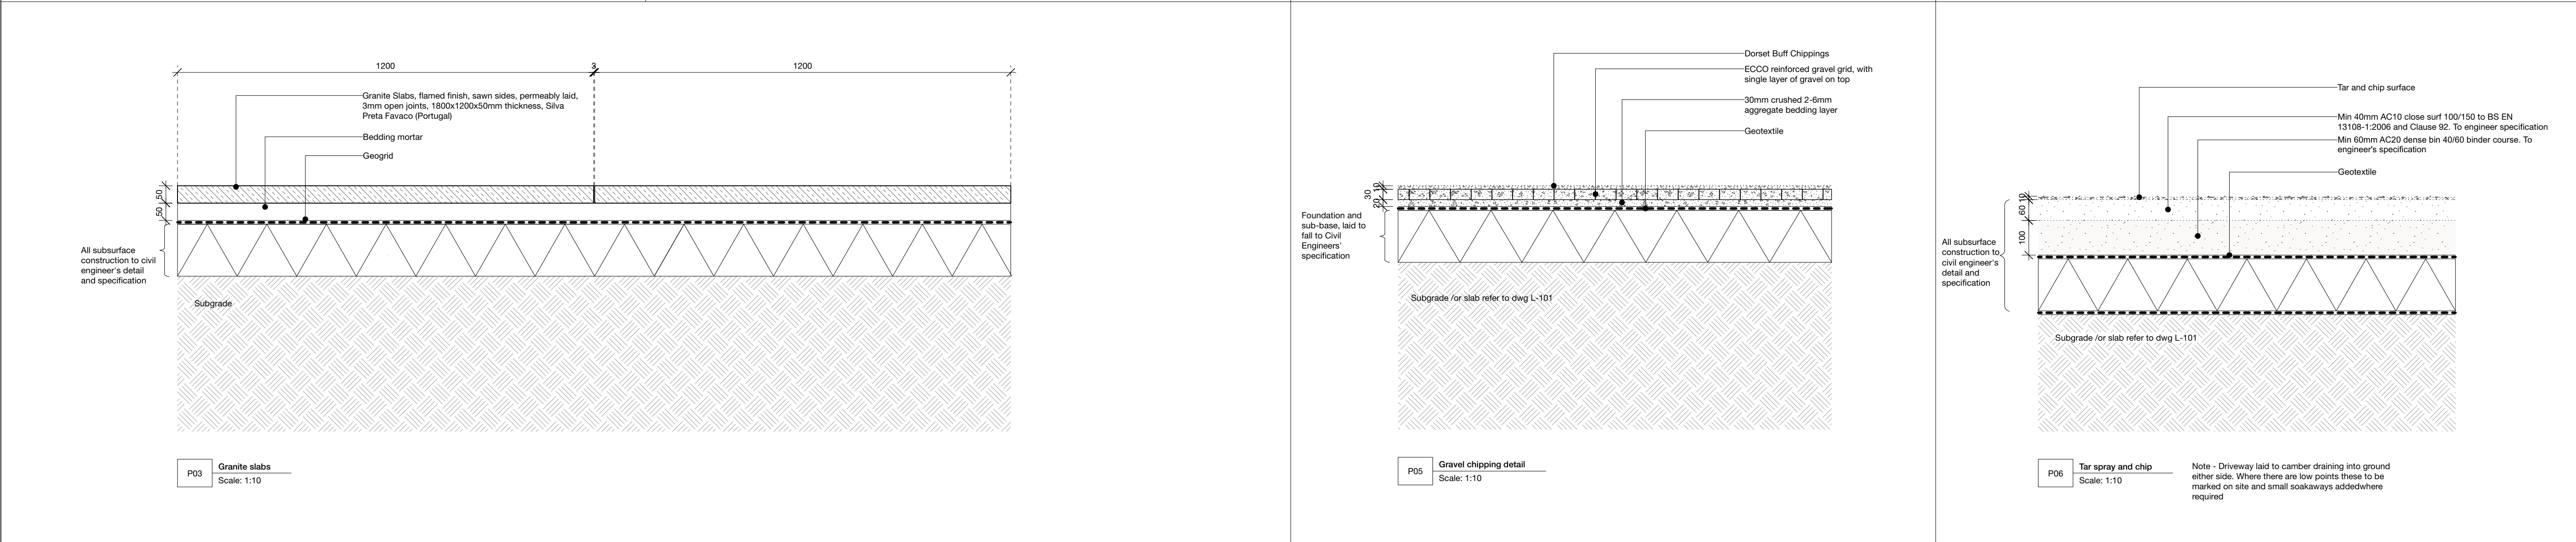


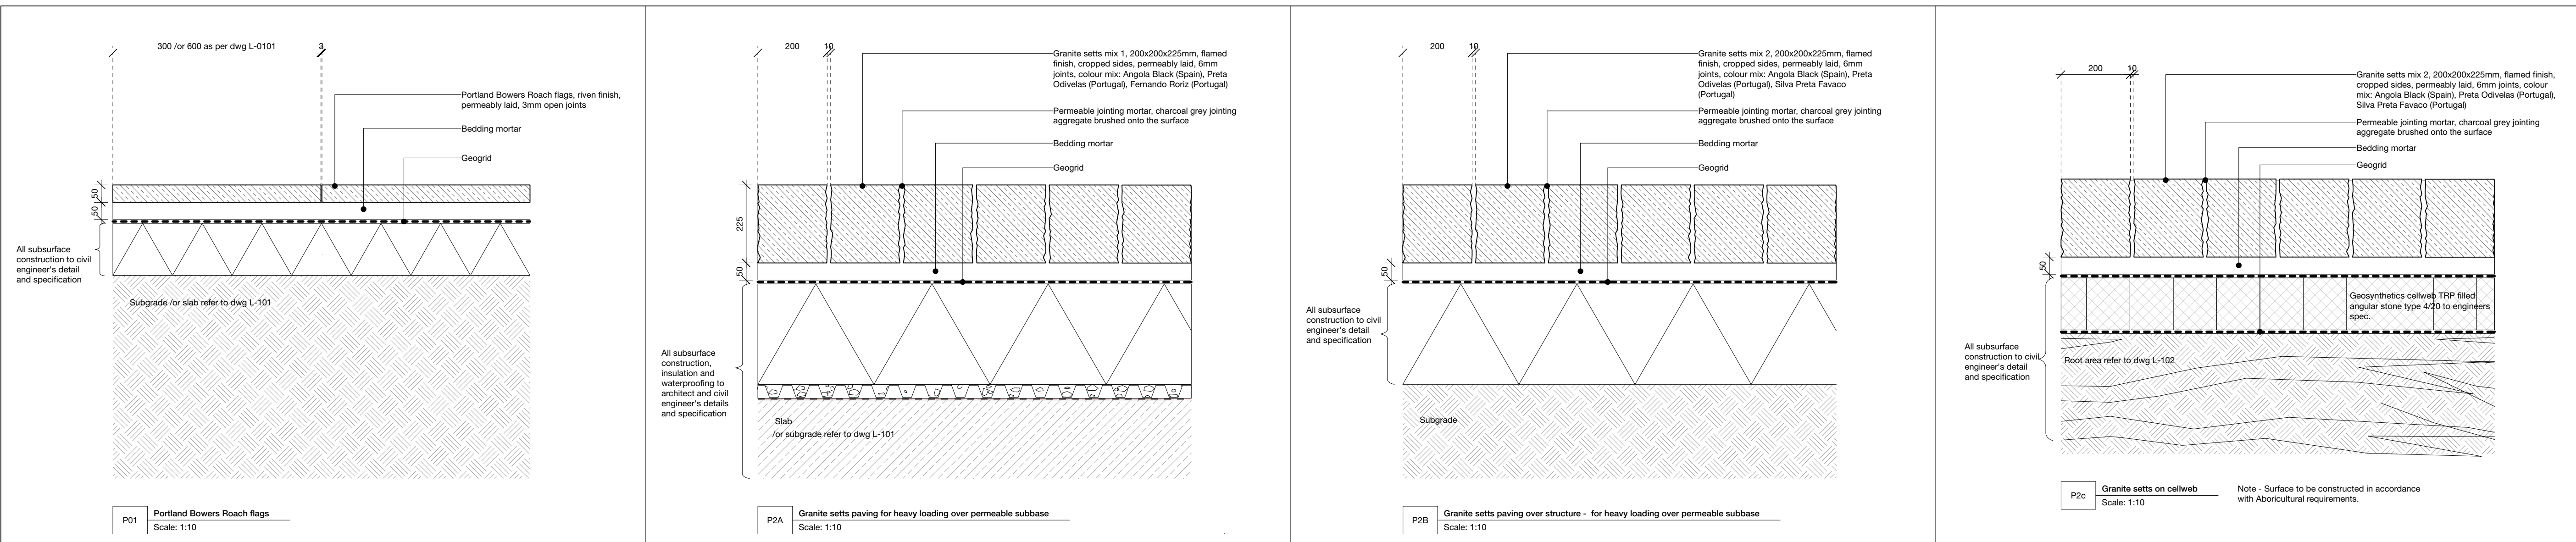

Do not scale from this drawing - use written dimensions only. All Dimensions are in millimetres unless otherwise stated. All setting out, levels and dimensions to be checked and agreed on site. Order of construction and setting out to be agreed on site. Bradley-Hole Schoenaich Landscape shall be notified of any discrepancies.

© All information contained in this drawing is copyright and may not be reproduced in whole or part without prior written permission of Bradley-Hole Schoenaich Landscape.

This drawing is to be read in conjunction with the relevant specifications and detail drawings prepared by Bradley-Hole Schoenaich Landscape and other consultants.

NOT FOR CONSTRUCTION

0 200 400 600 mm
1 to 10

Rev	Date	Description	By	Chk
A	24/03/25	for Planning		

Bradley-Hole Schoenaich Landscape
10 Stoney Street
London
SE1 1AD
+44 (0)20 8939 1749
info@bhsla.co.uk
www.bhsla.co.uk

Project	Project Conway
Client	Private client
Scale @ A3	1:10 and 1:20
Status	for Planning
Drawing title	Hard details-Main house-Paving and details
Drawing nr	PC-BHS-ZZ-XX-DR-L-0601