KITCHEN

GARDEN ROOM

RWP / GULLEY DRAINS TO SOAKAWAY.

LINE OF EXISTING CONSERVATORY


EXISTING TERRACE RETAINED.

DEEP RIVER COTTAGE.

AMENDED PLAN
29 MAY 2001
© pain + phillips architects.

0 10 20 30 40 50 60 70 80 90 100
0 2 3

TUESDAY 29 MAY 2001

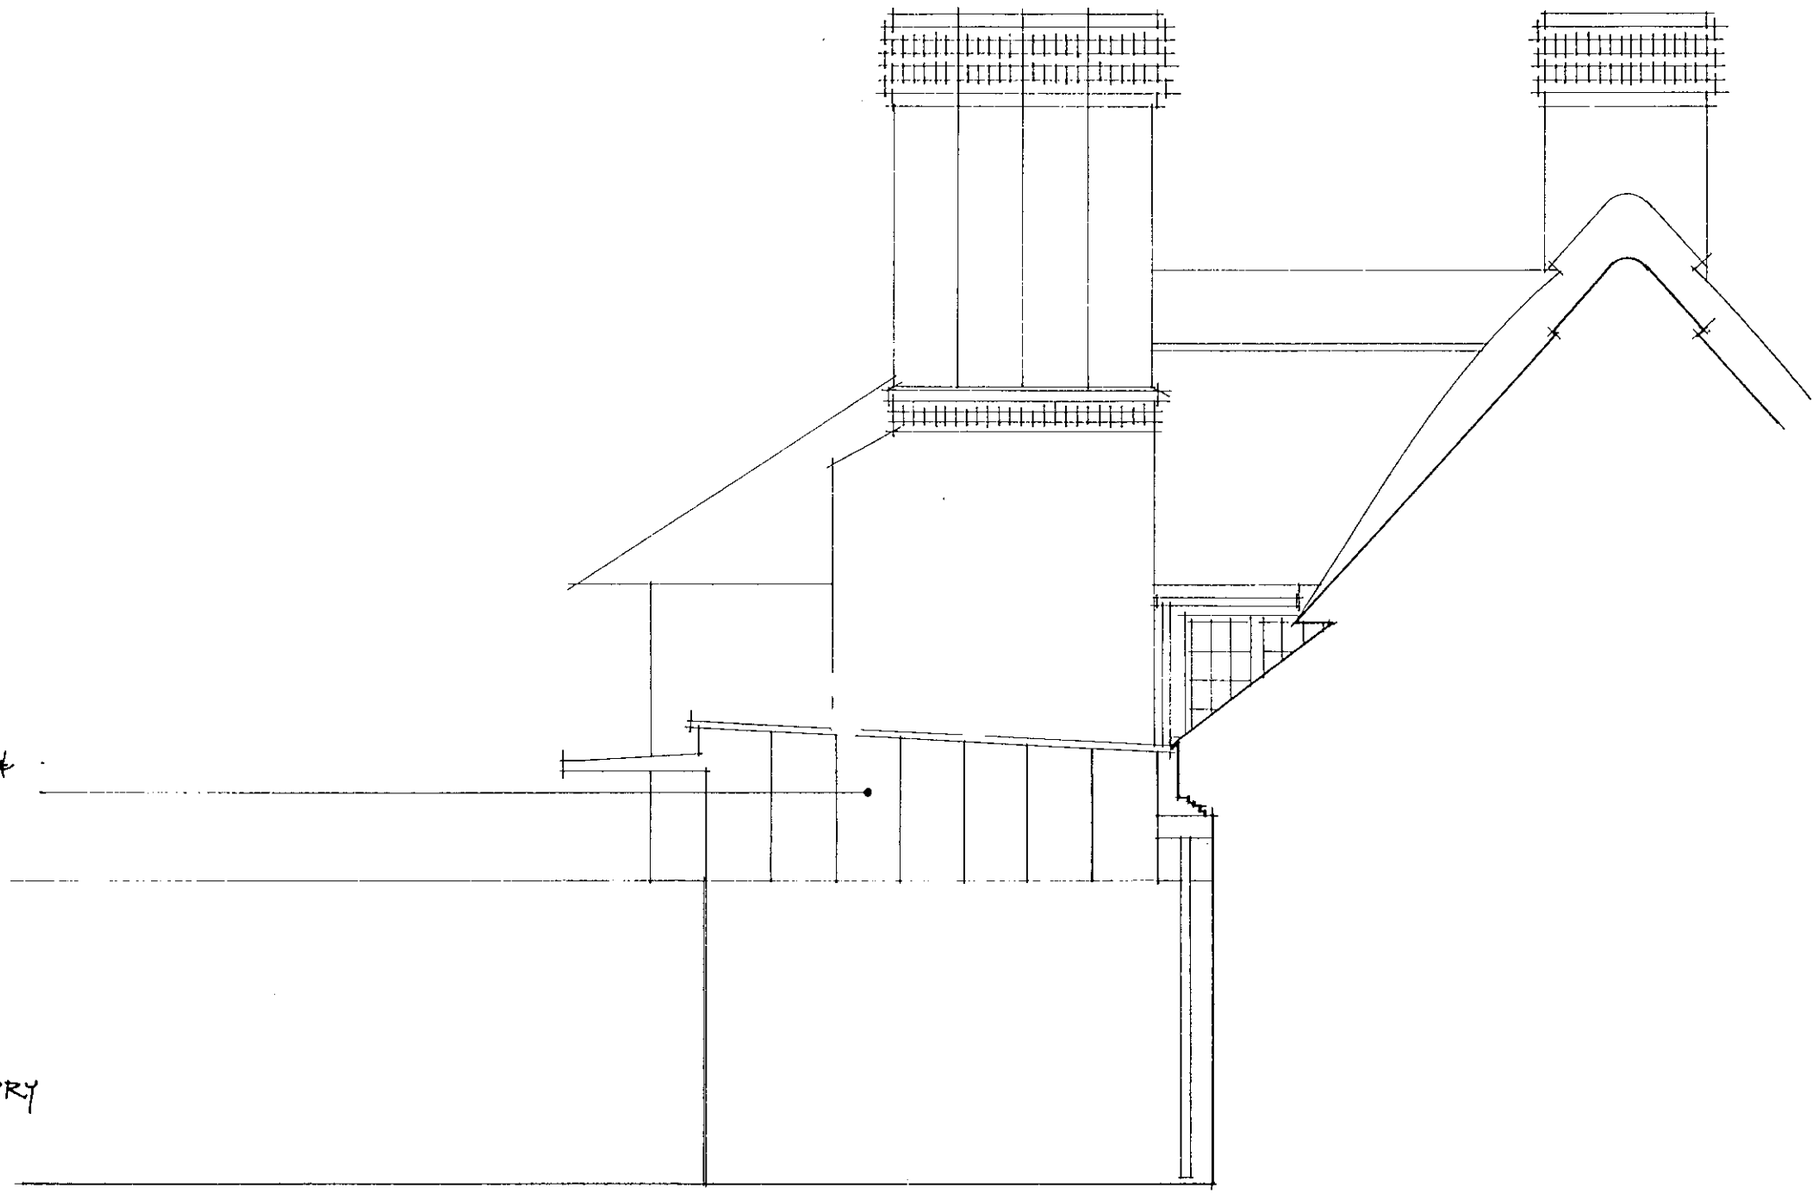

NORTH ELEVATION

DEEP RIVER COTTAGE
GARDEN ROOM

WARGRAVE


© **pain + phillips** architects
THE STUDIO, 2A ARBROOK LANE, ESHER, SURREY KT10 9EE
tel 01372 463896 fax 01372 467341

PLAN, SECTION & ELEVATIONS


AWW42.02

SCALE: 1:50
DATE: FEBRUARY 2001
PURPOSE OF ISSUE: PLANNING APPLICATION


TUESDAY 29 MAY 2001

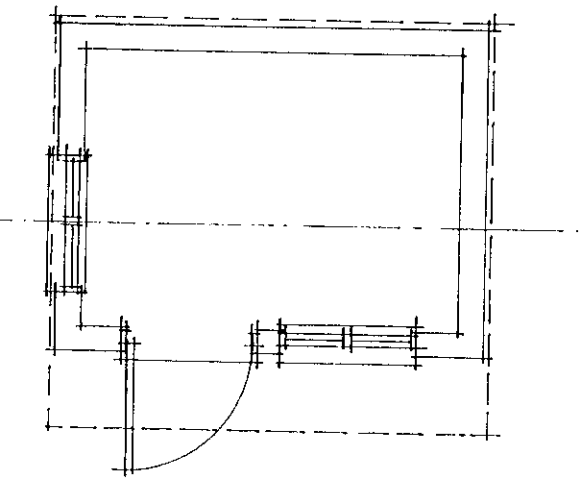

PLAN

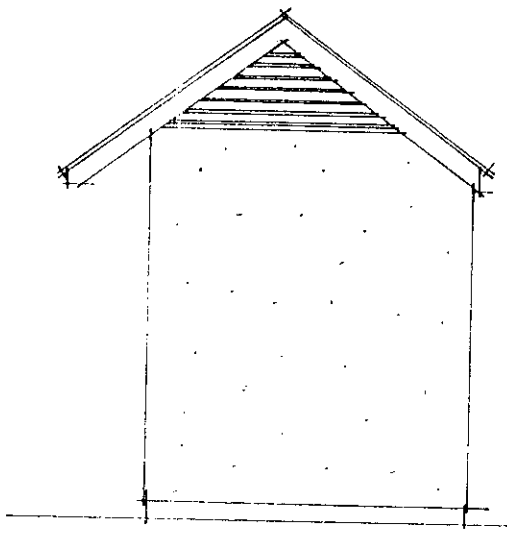


SIDE

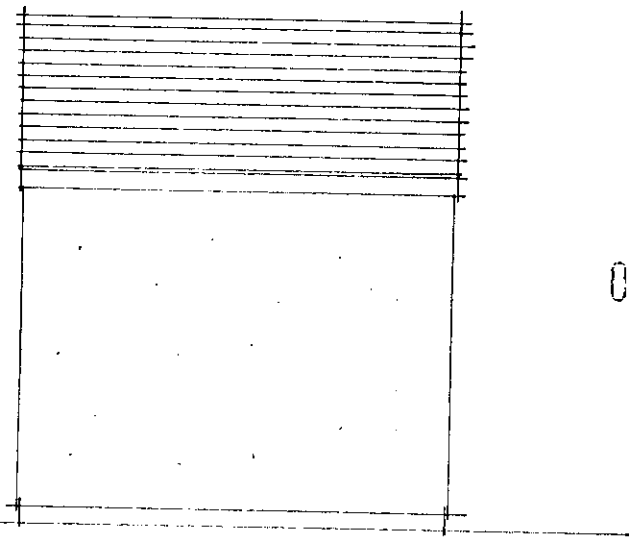


REAR


08.FEB.2001* 3340

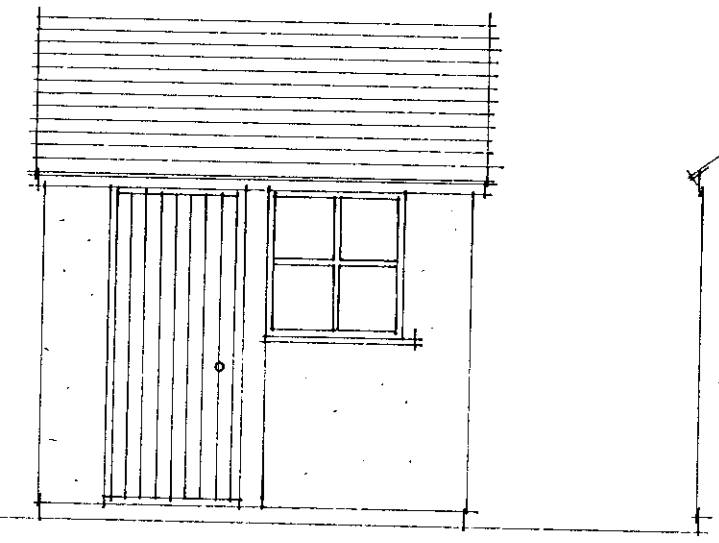

FRONT

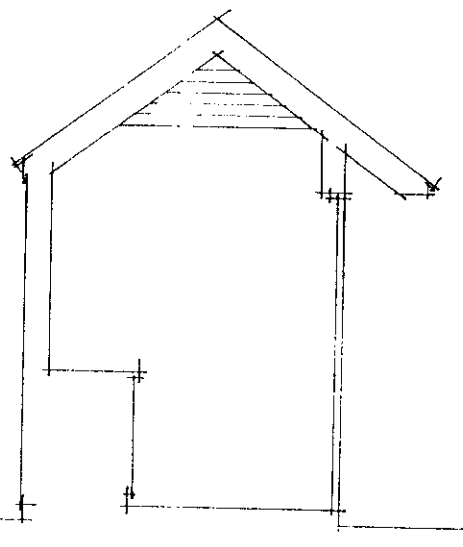

SECTION

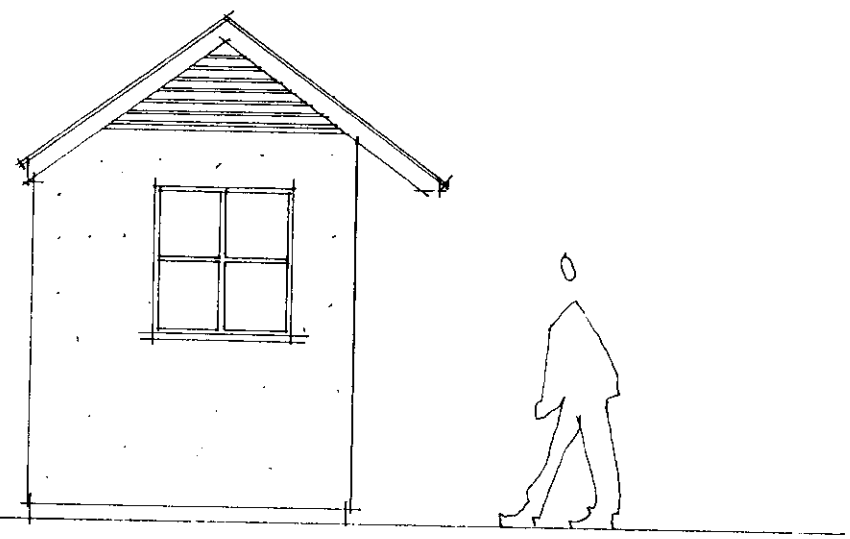

SIDE

MATERIALS: RENDER TO MATCH EXISTING.
PLAIN CLAY TILE ROOF
TIMBER DOOR, WINDOWS, LOUVRES & FASCIAS.

APPROVED

DEEP RIVER COTTAGE GARDEN STORE

© pain + phillips architects
THE STUDIO, 2A ARBROOK LANE, ESHER, SURREY KT10 9EE
tel 01372 463896 fax 01372 467341


WARGRAVE

PLAN, SECTION & ELEVATIONS


AWW42.03

SCALE: 1:50
DATE: FEBRUARY 2001
PURPOSE OF ISSUE: PLANNING APPLICATION


WEDNESDAY 07 FEB 2001

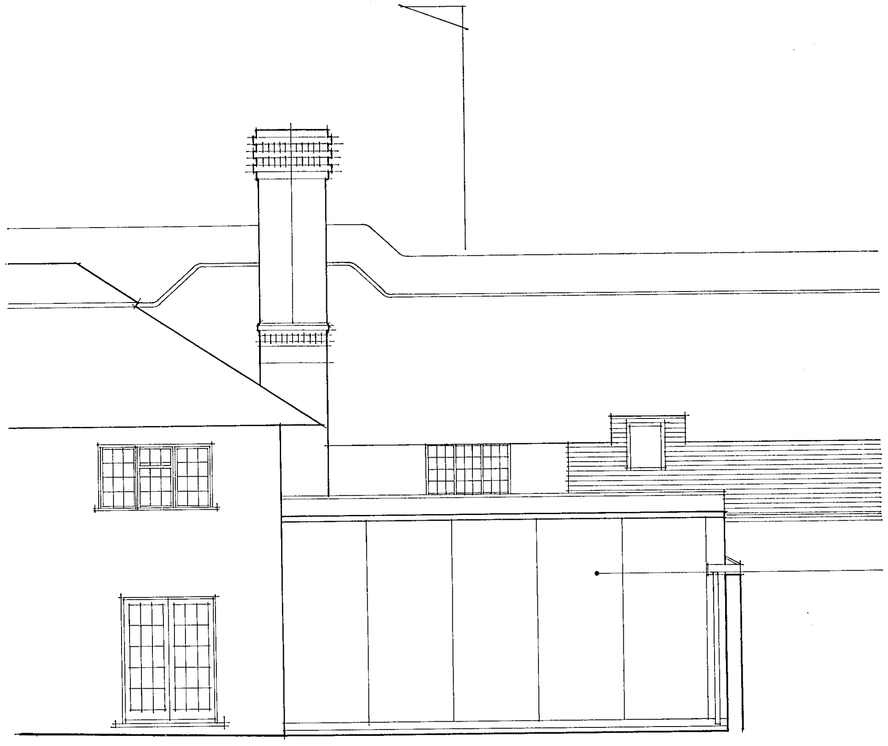


EAST (GARDEN) ELEVATION

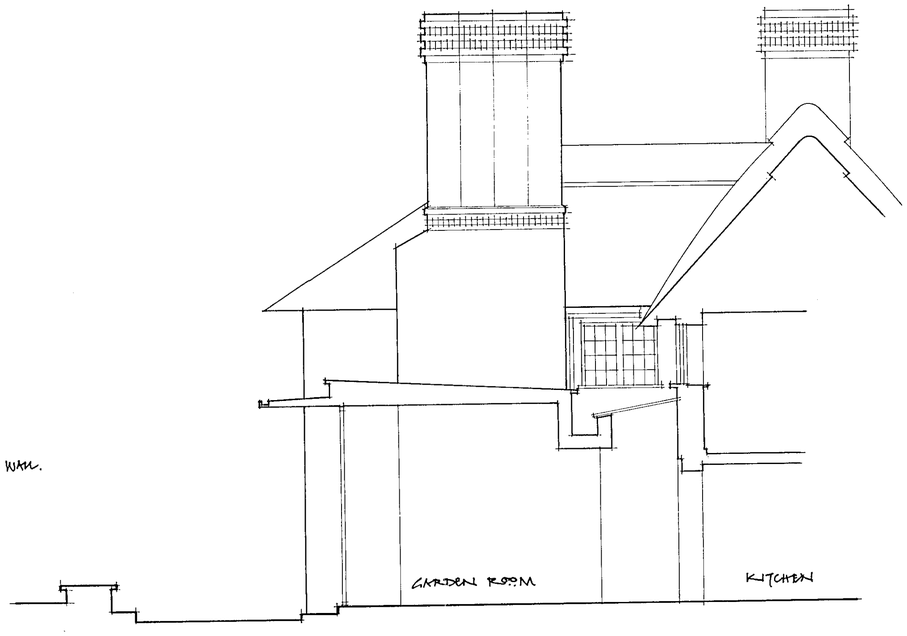

SECTION

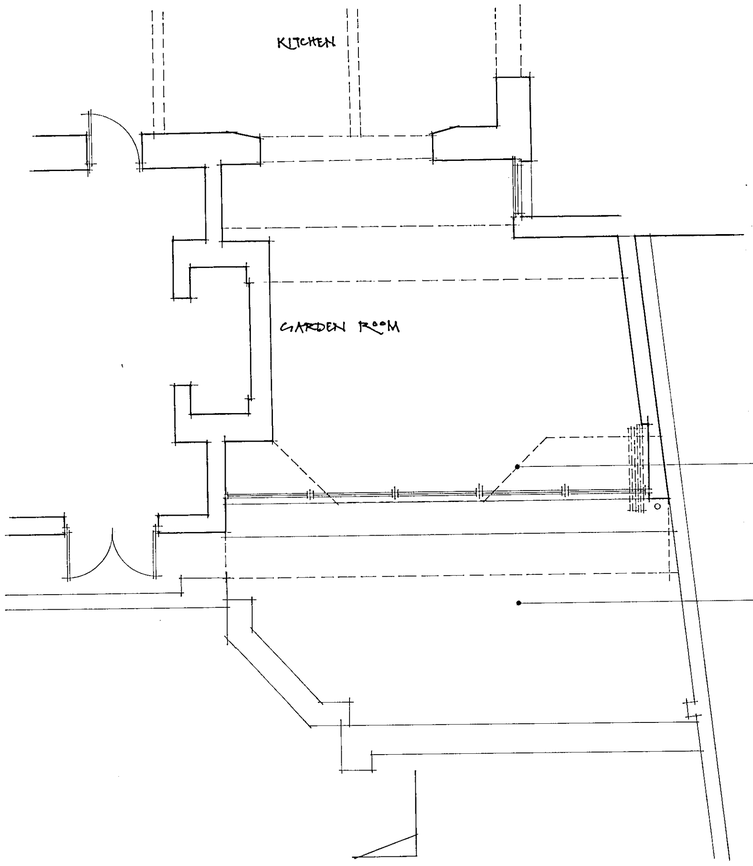

PLAN

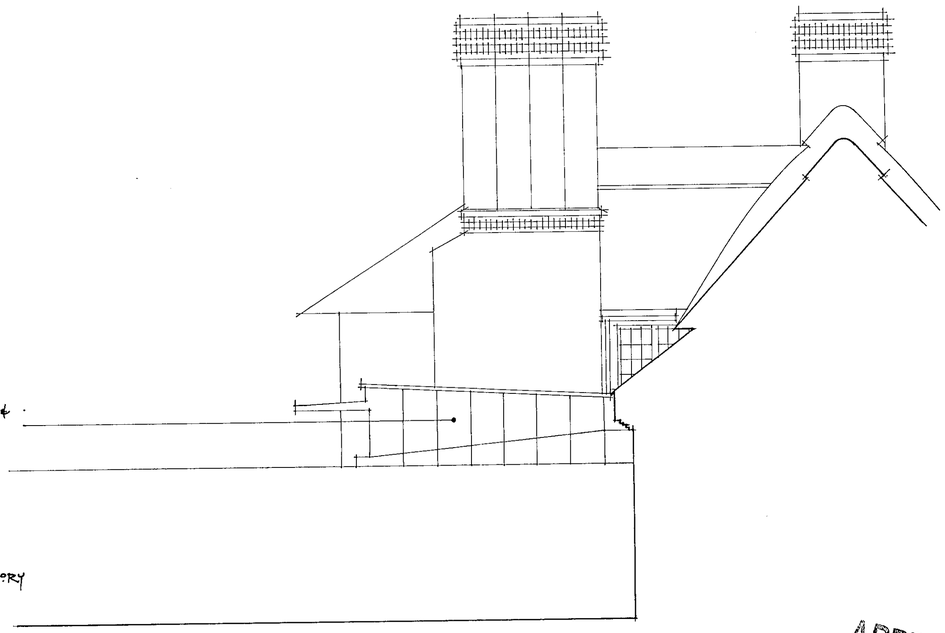

NORTH ELEVATION

08.FEB.2001* 3340

APPROVED

DEEP RIVER COTTAGE
GARDEN ROOM

© pain + phillips architects
THE STUDIO, 2A ARBROOK LANE, ESHER, SURREY KT10 9EE
WARGRAVE
tel 01372 463896 fax 01372 467341

PLAN, SECTION & ELEVATIONS

AWW42.02

SCALE: 1:50
DATE: FEBRUARY 2001
PURPOSE OF ISSUE: PLANNING APPLICATION

WEDNESDAY 07 FEB 2001