39768

16 JUL 1992

10

Nº 22
Woosehill Lane

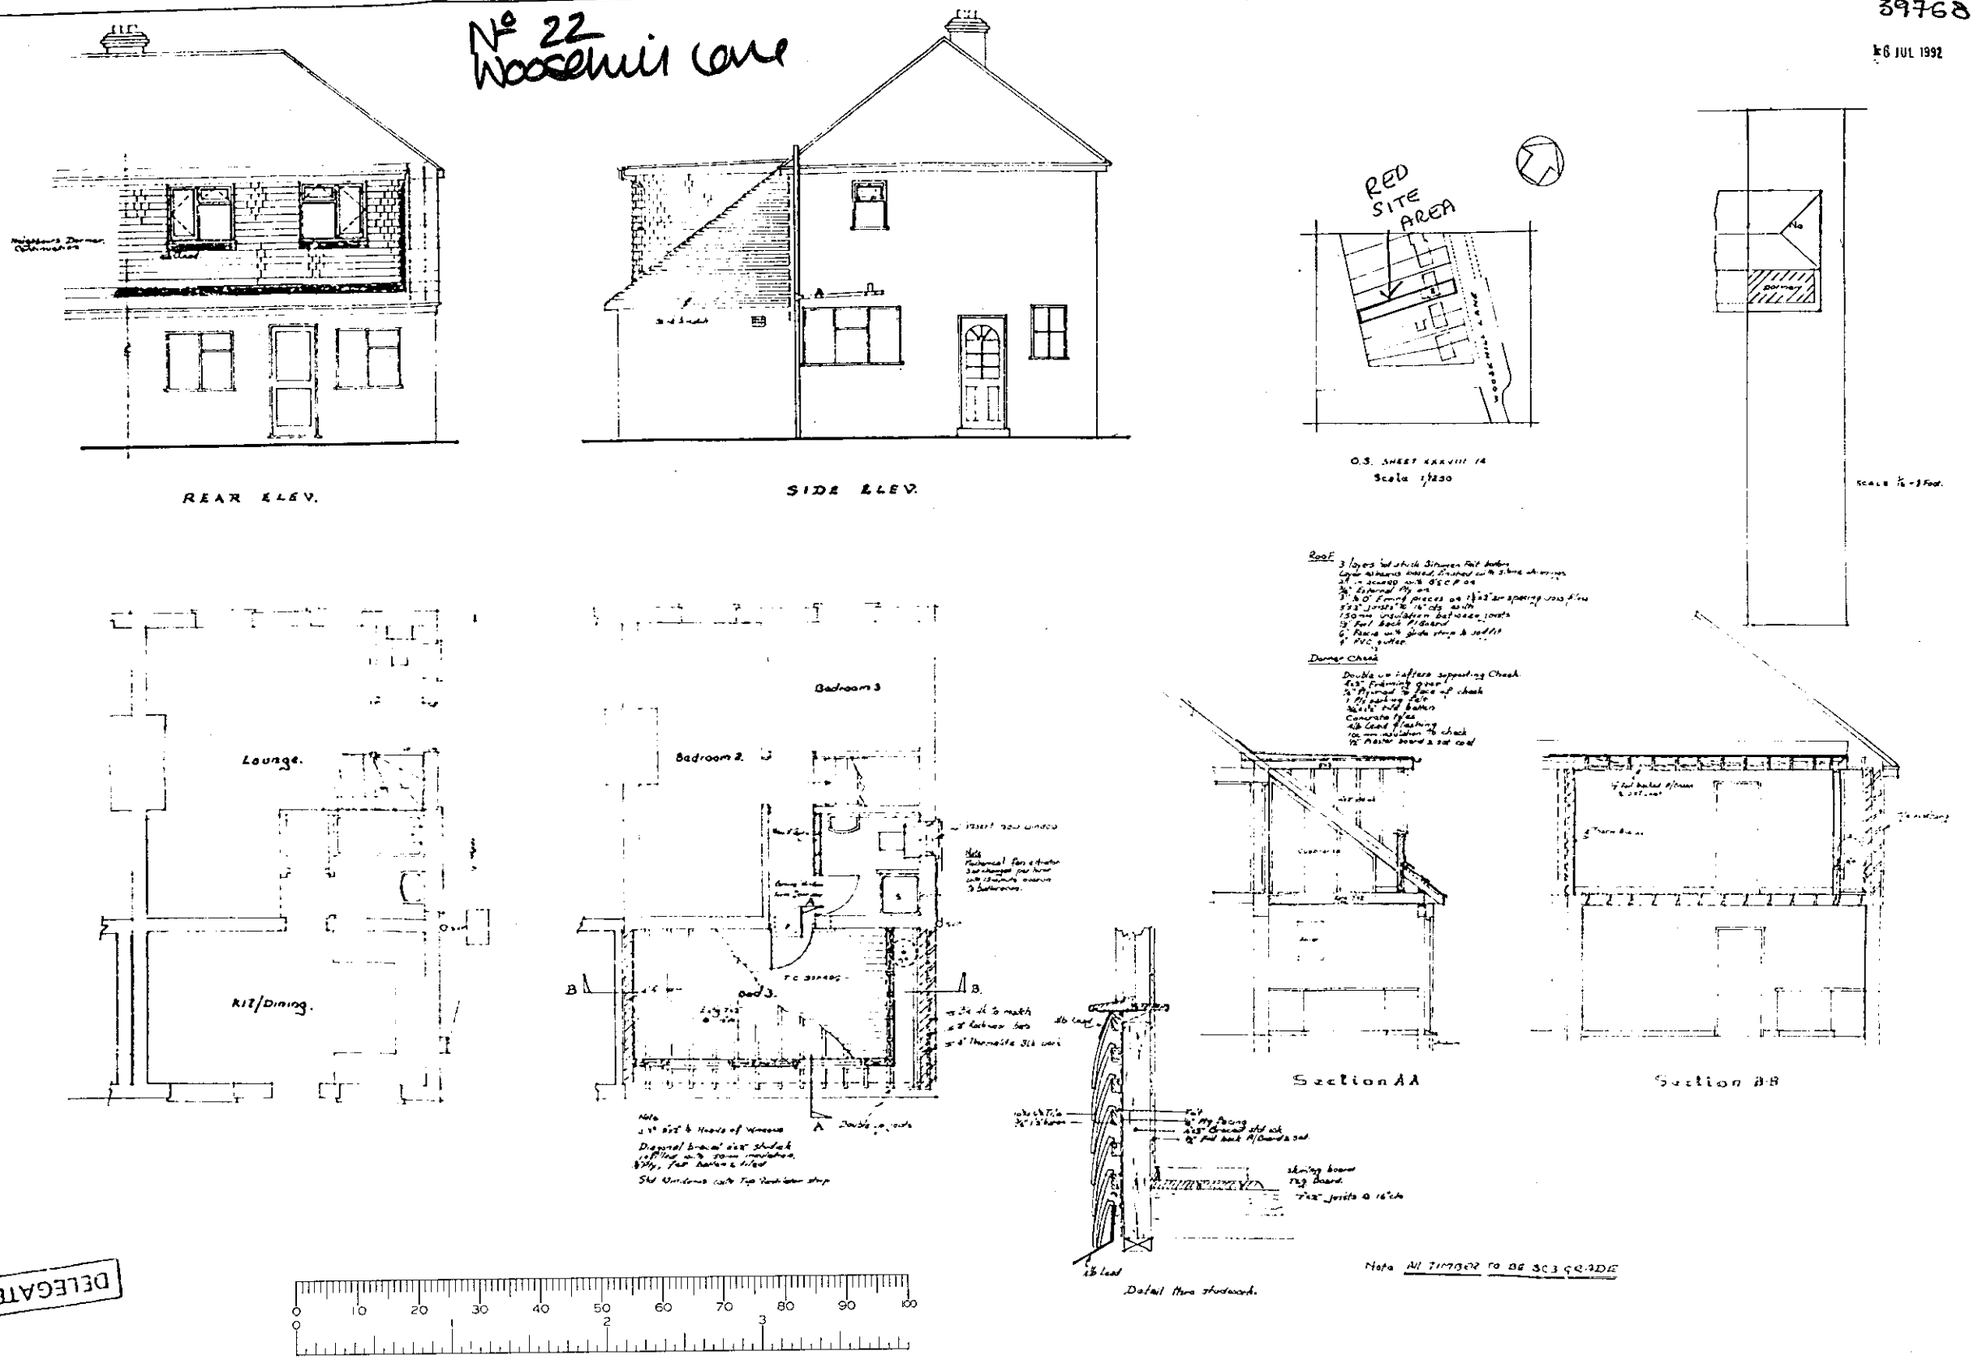

DELEGATED

Scale 4'0" = 1 inch
Drwg Nº W/116
Drawn June 92.

16 JUL 1992

PROPOSED DORMER ROOF BEDROOM, AT 22, WOOSEHILL LANE,
WOKINGHAM, BERKS. FOR P. AMOR ESQ.

No 24 woosehill lane.

39767

-6 JUL 1992

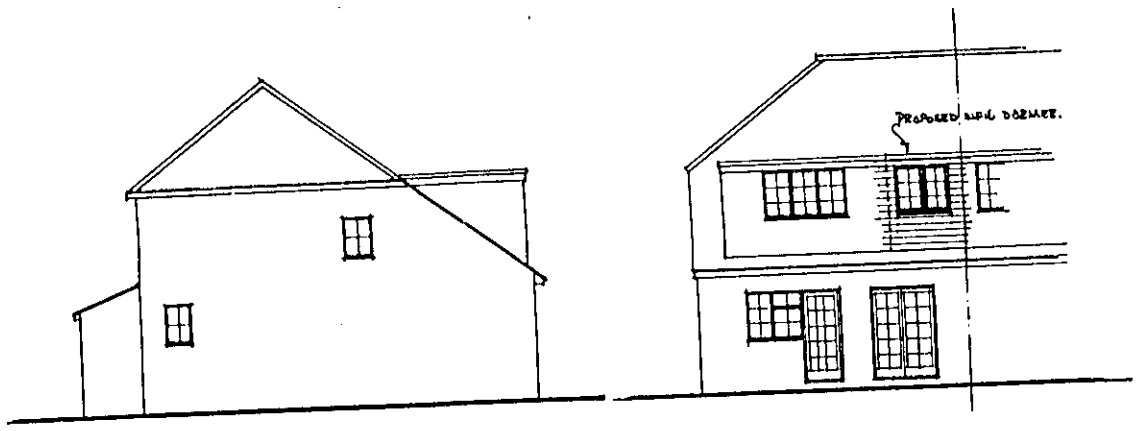

SIDE ELEVATION. 1:100.

REAR ELEVATION 1:100.

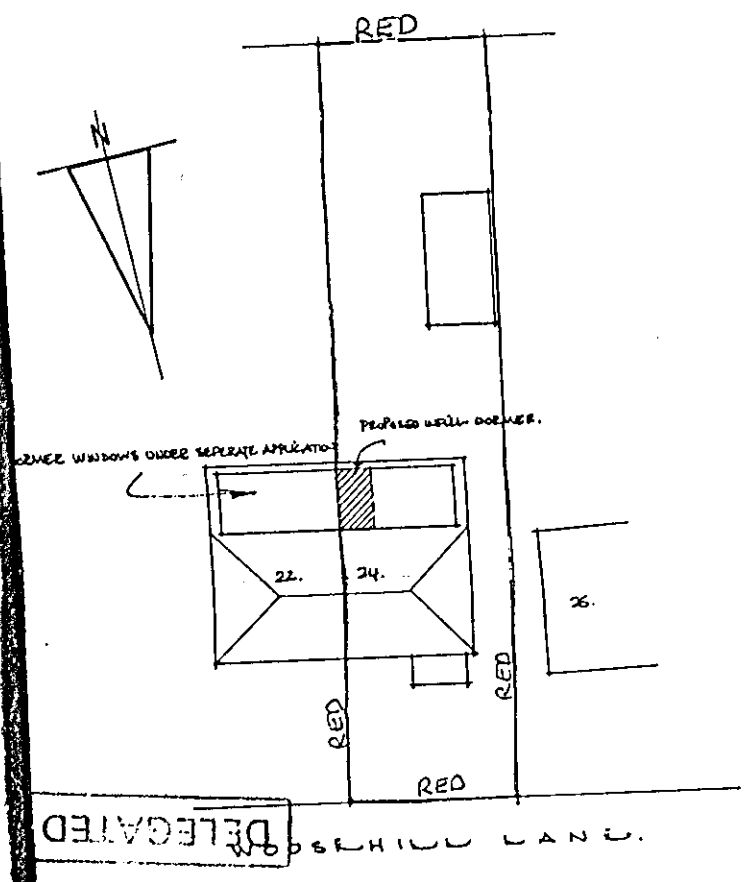

SITE PLAN 1:200.

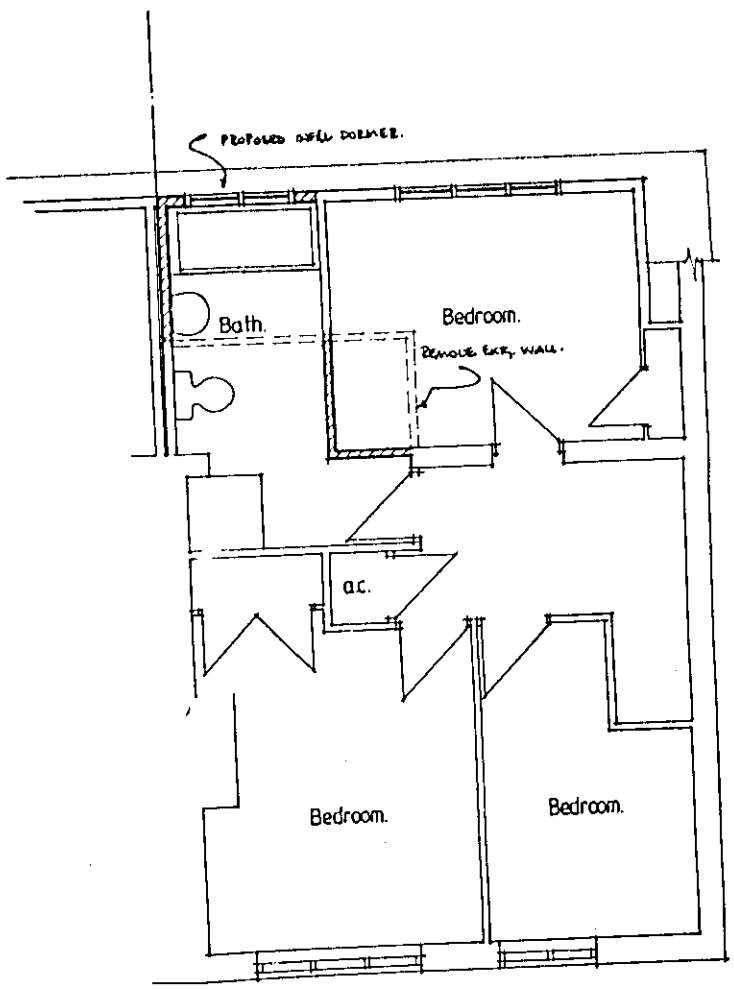

FIRST FLOOR PLAN 1:50.

RED SITE AREA

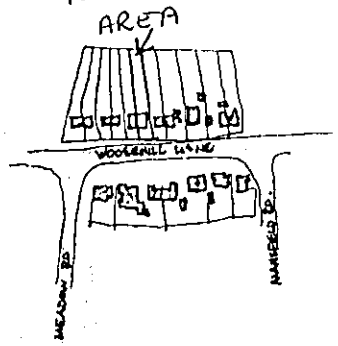

LOCATION PLAN 1:2500

© Copyright Reserved

39767

Project:- DORMER: 24 Woosehill Lane WOKINGHAM. Berks.

Client:- Mr. Cone

Drg. No. 4597/1 Description:- Proposals.

Date:- June 1992 Scale:- 1:50 1:100 1:200 1:2500

Drawn:- R.T.H.

Holly Cottage, High Street, Crowthorne, Berkshire. RG11 7AE. Tel: Crowthorne (0344) 781727 / 776881

DIMENSION BUILDING DESIGN

A.D.R SYSTEMS

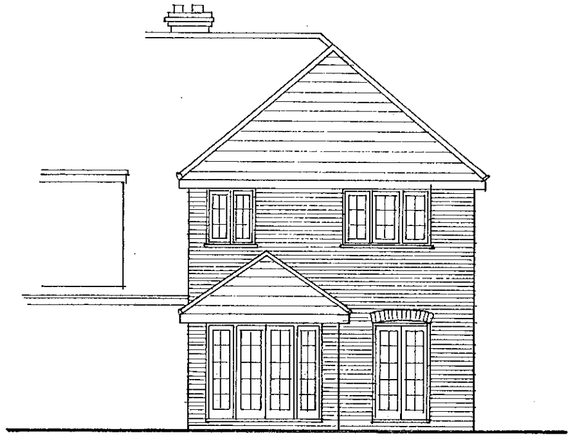

Rear Elevation

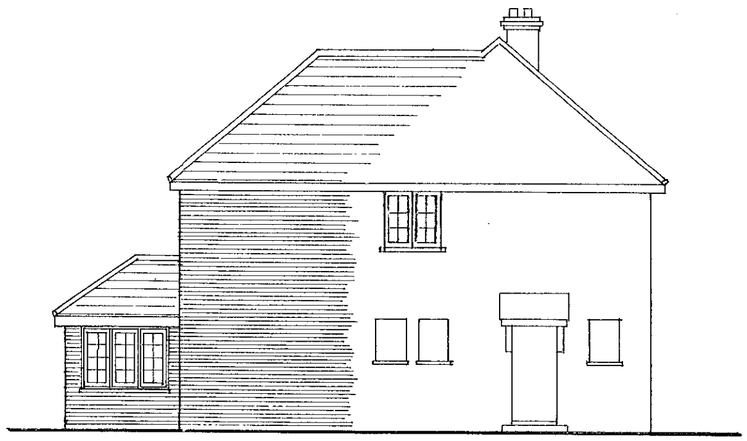

Side Elevation

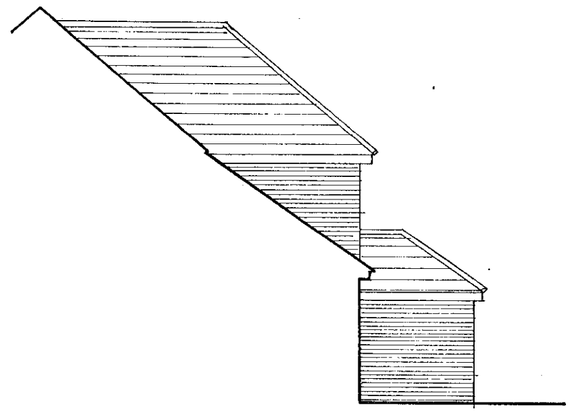

Side Elevation

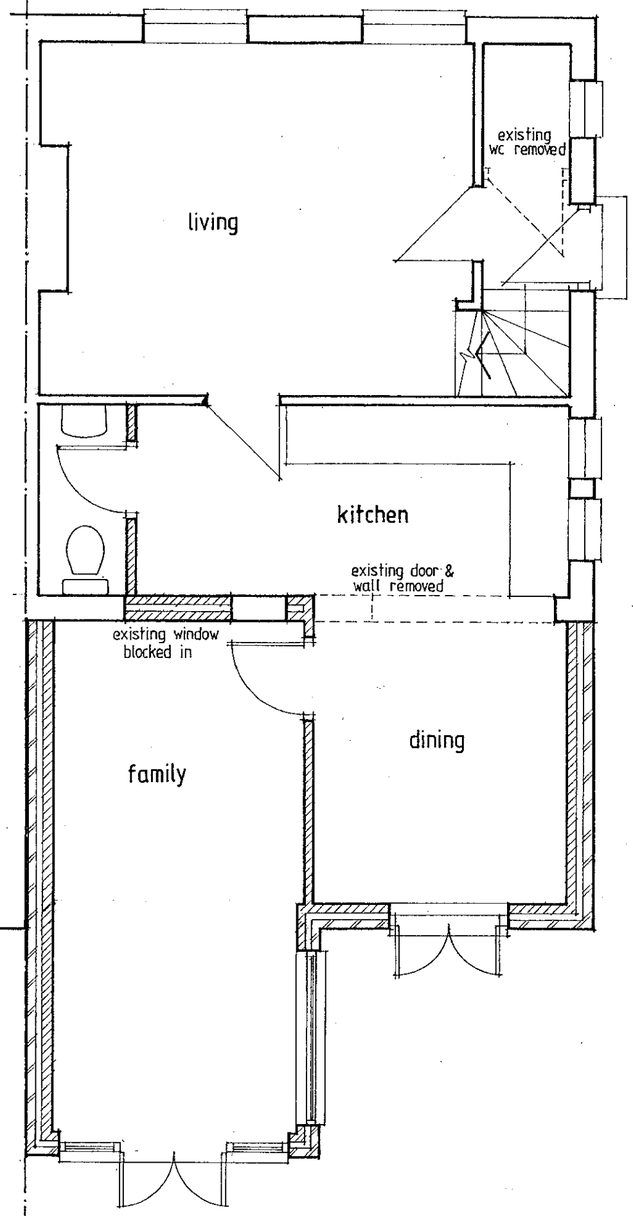

Ground Floor

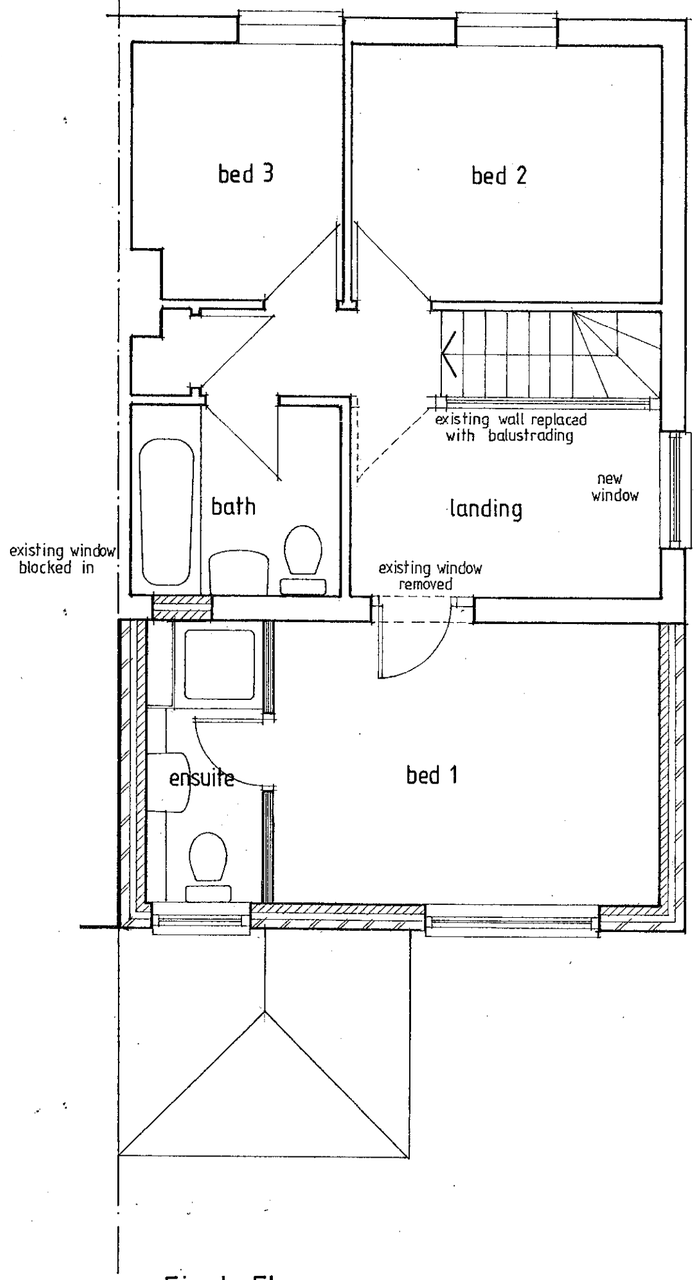

First Floor

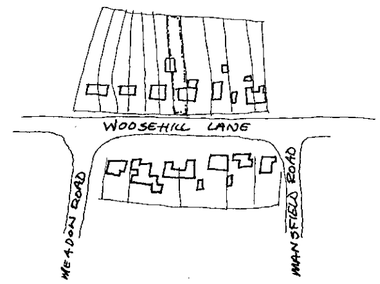

Location Plan 1:2500

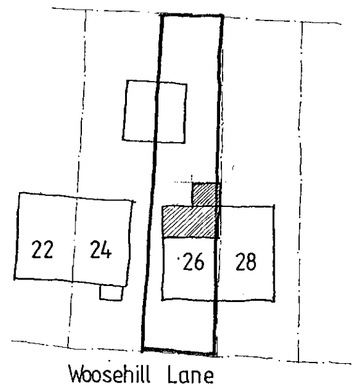

Site Plan 1:500

APPROVED

Client	Mr & Mrs Grattidge.
Job	26 Woosehill Lane, Wokingham.
Drawing	Plans & Elevations PROPOSED
Scale	1:50, 100 Date May 00

478 / 02

9/6/00

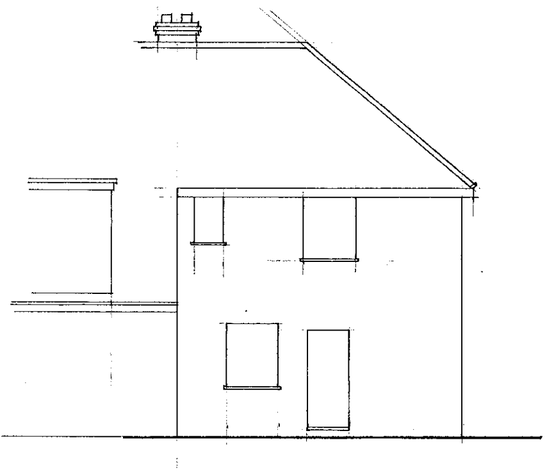

Rear Elevations

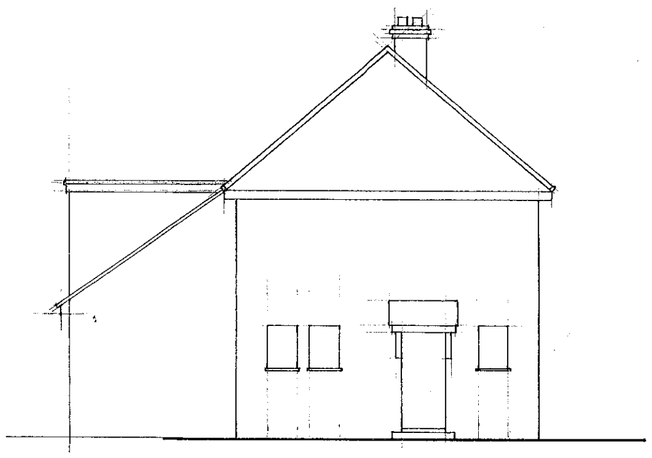

Side Elevations

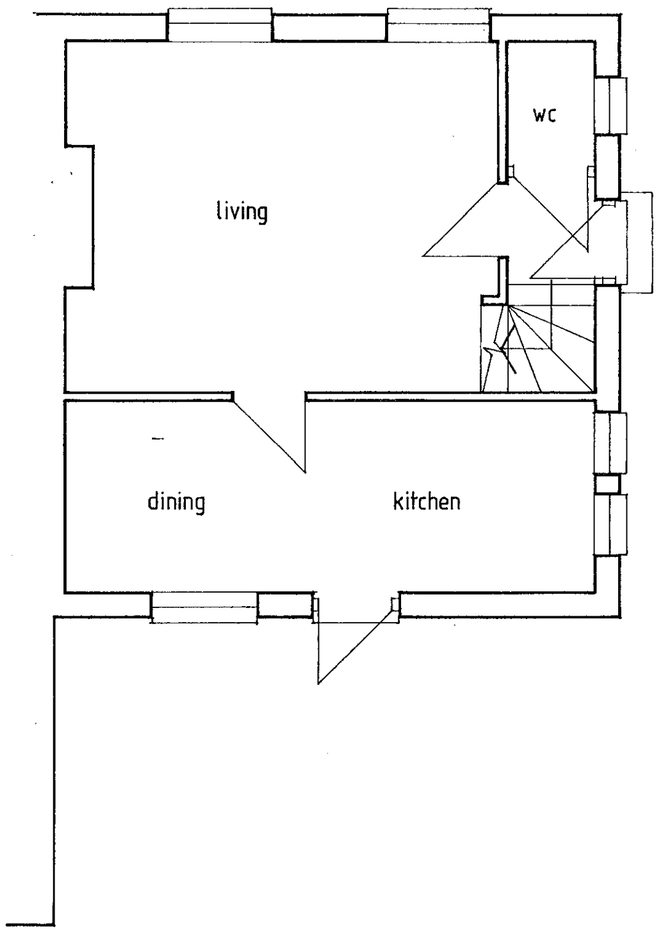

Ground Floor

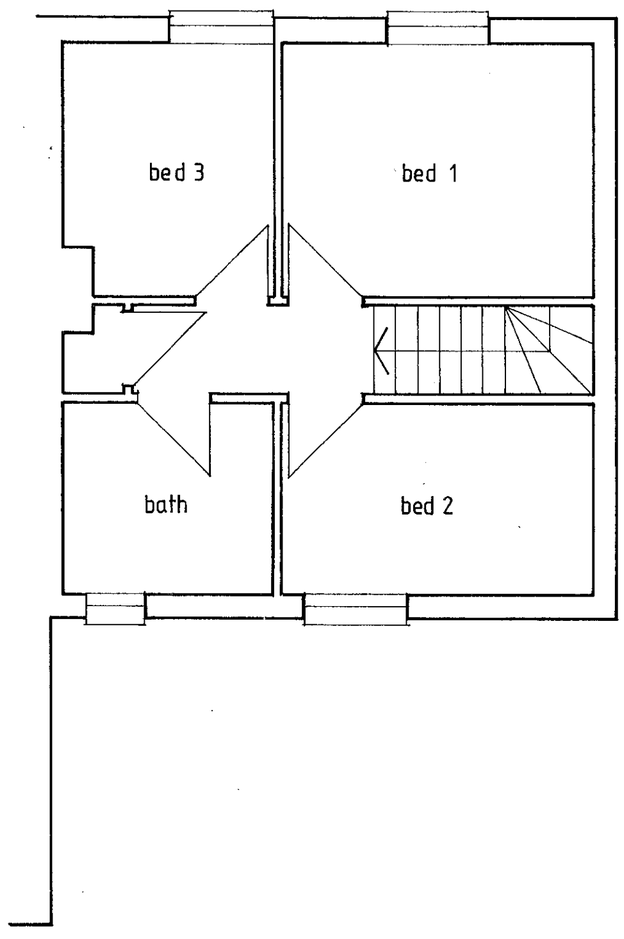

First Floor

07. JUN. 2000* 1674

APPROVED

Client Mr & Mrs Grattidge.

Job 26 Woosehill Lane, Wokingham.

Drawing Plans & Elevations EXISTING

Scale 1:50, 100 Date May 00

478 / 01