
Notes

All dimensions and levels on site are to be checked prior to commencement of work.

This drawing is the copyright of The Edwards Irish Partnership.



SITE PLAN 1:500

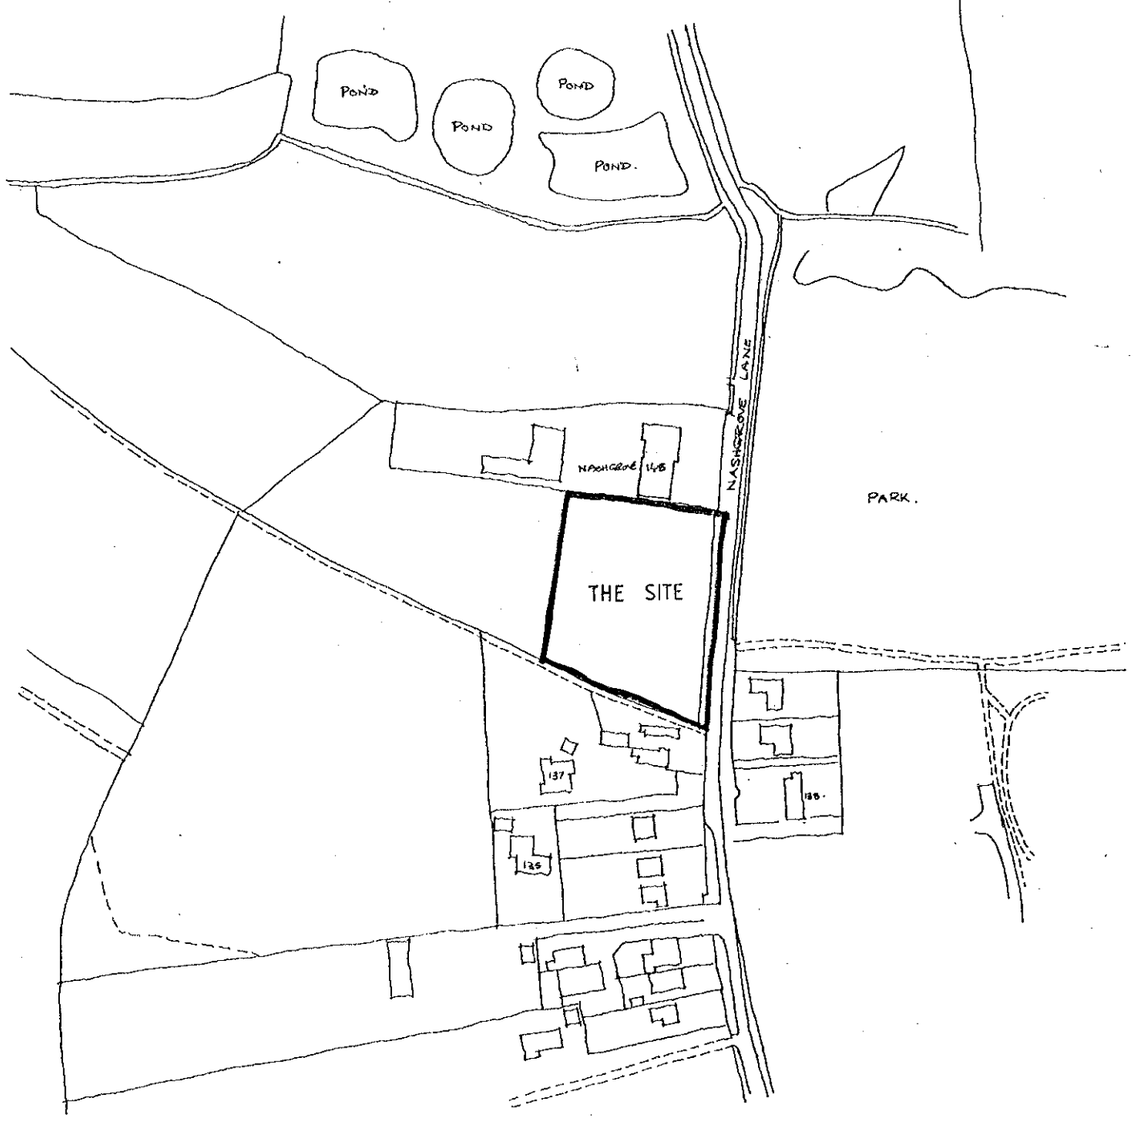

LOCATION PLAN 1:2500

SITE AREA = 0·498 ha
= 1·230 acres

Plot 1. 5 bed detached house with double garage
2. 5 bed detached house with double garage
3. 5 bed detached house with double garage

Project
Proposed detached houses
Land adjacent Nashgrove
Nashgrove Lane
WOKINGHAM
Berks

Client
Mr R Taylor

Drawing
SITE PLAN

Scale 1:500

Date December 1999

The Edwards Irish Partnership
Architects & Surveyors
36 Langborough Road, Wokingham, Berks. RG40 2BT
Tel: 0118-989-4403 Fax: 0118-989-4383 E-mail: the.eip@virgin.net

Job 1337 Dwg. 01

Rapidos DS (UK) 99811


Notes

All dimensions and levels on site are to be checked prior to commencement of work.


This drawing is the copyright of The Edwards Irish Partnership.




FRONT ELEVATION.

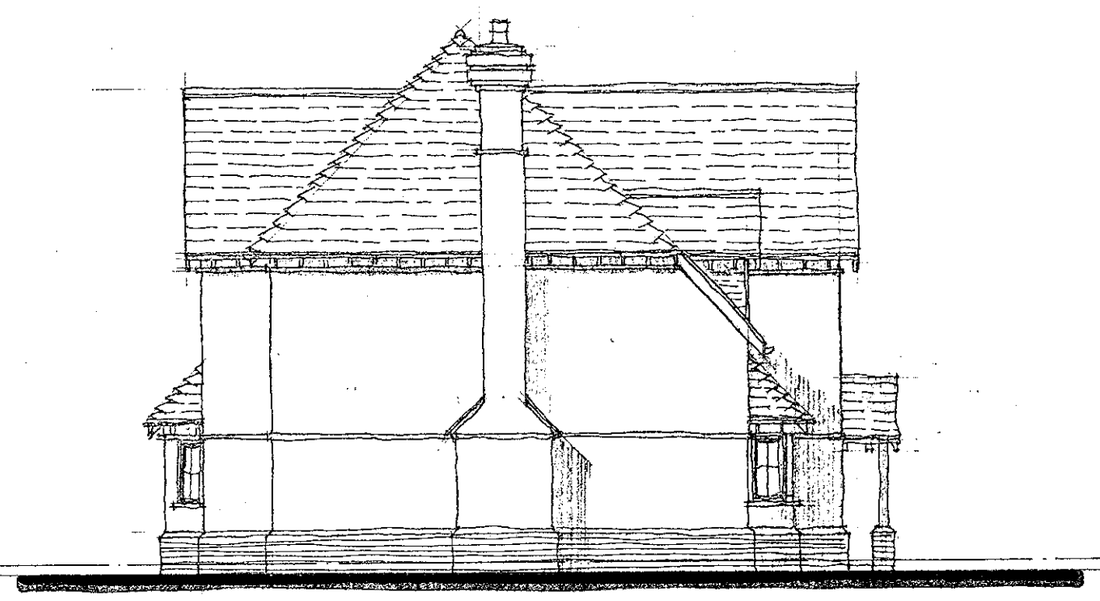


SIDE ELEVATION

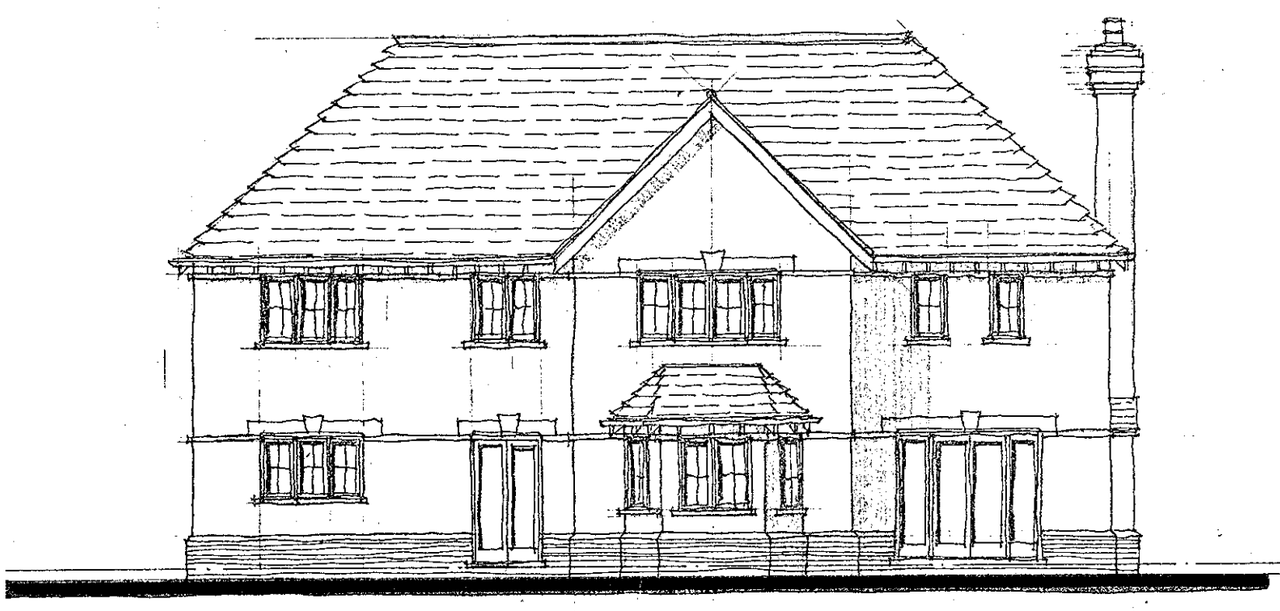


REAR ELEVATION

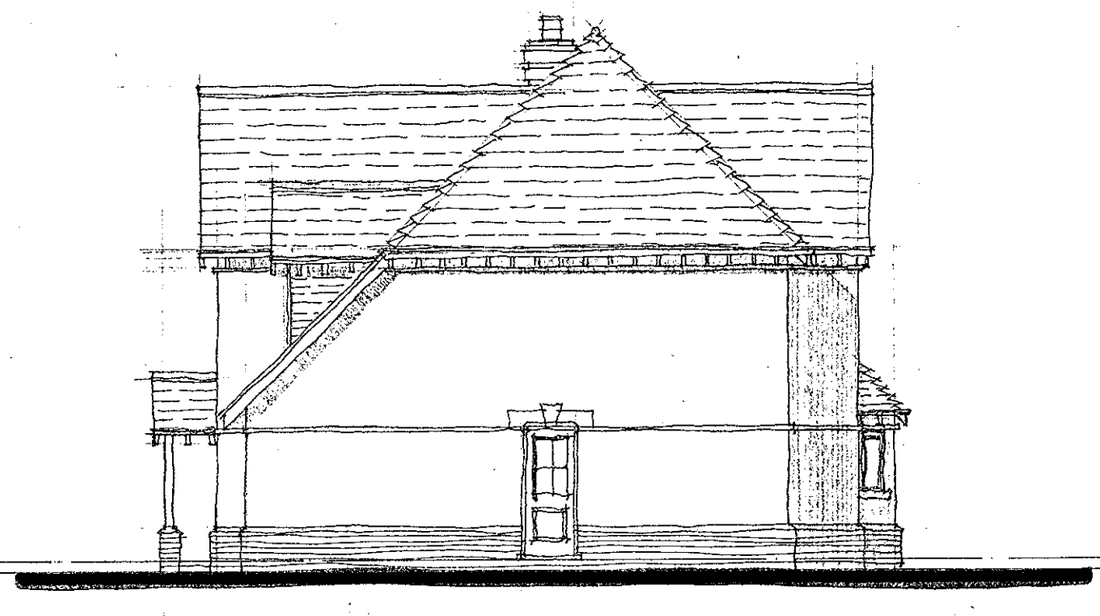


SIDE ELEVATION

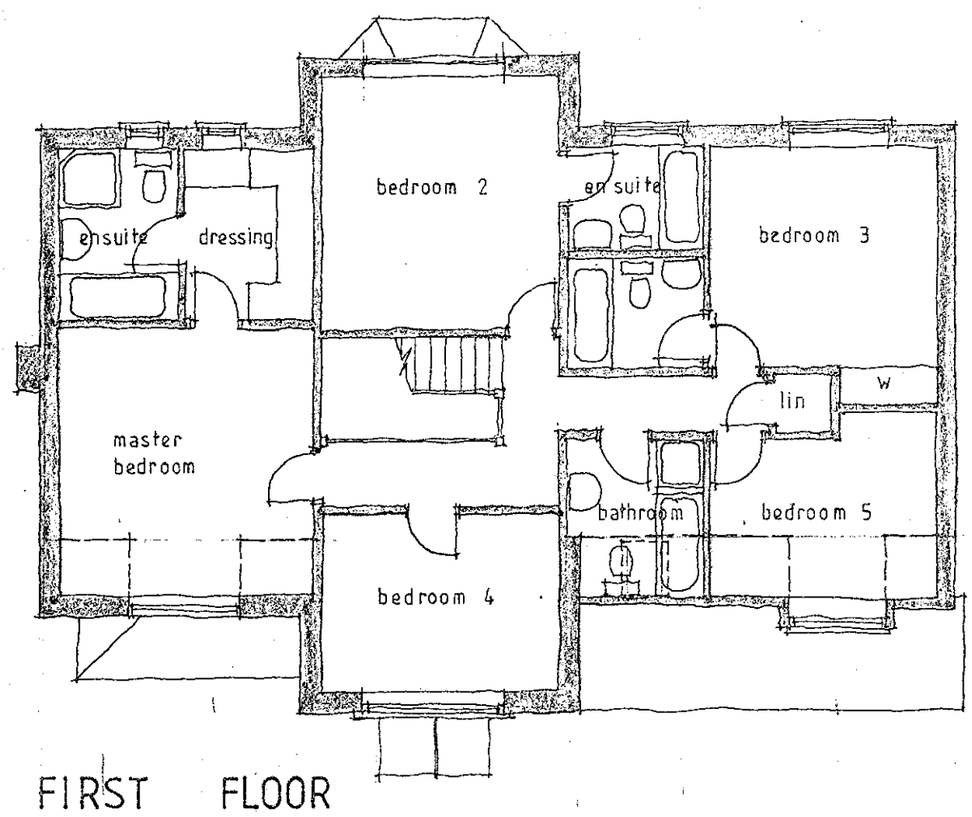


FIRST FLOOR

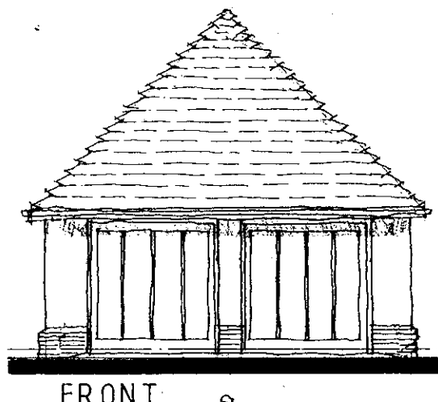


FRONT

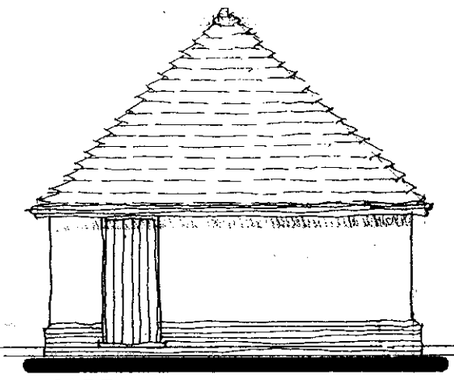

SIDE

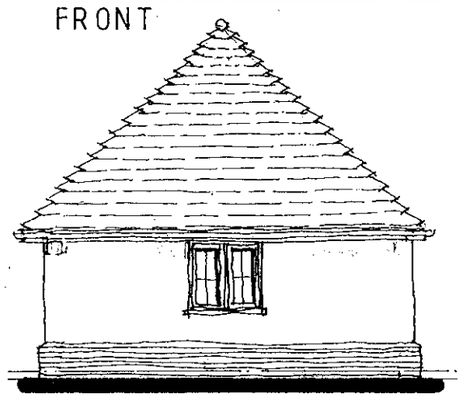


REAR

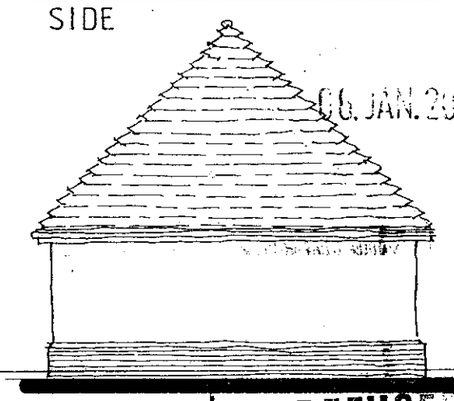


SIDE.


06 JAN 2000* U625

REFUSED

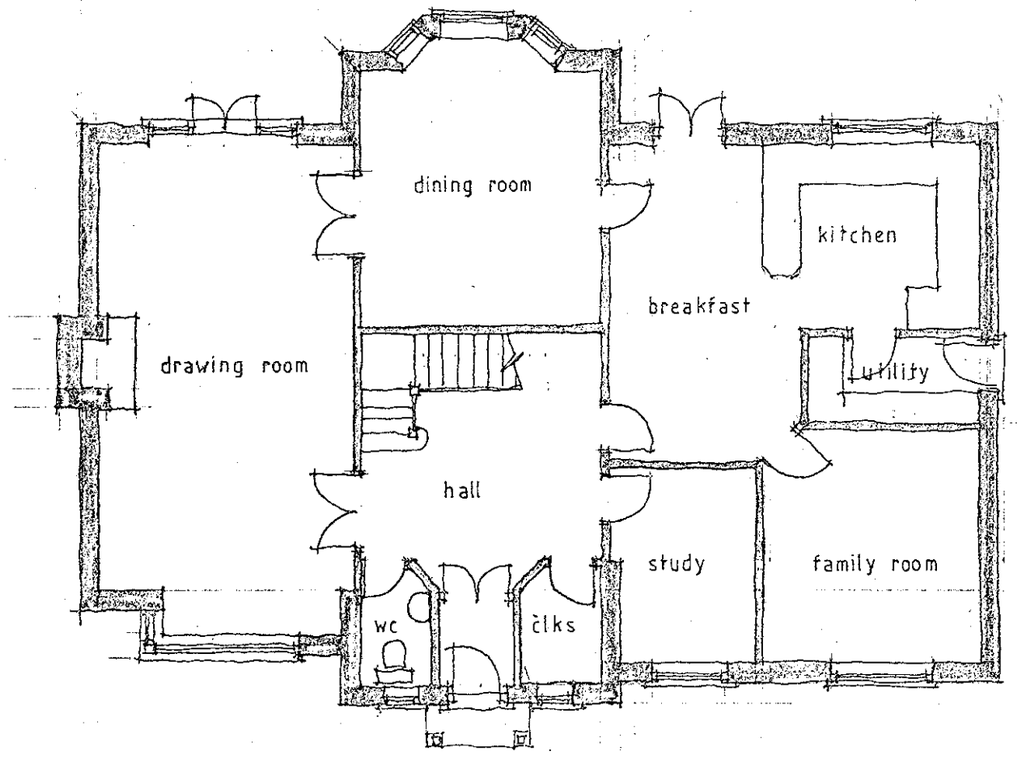

GROUND FLOOR

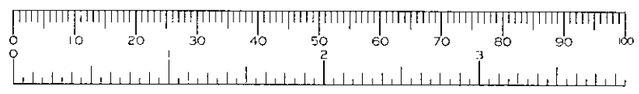

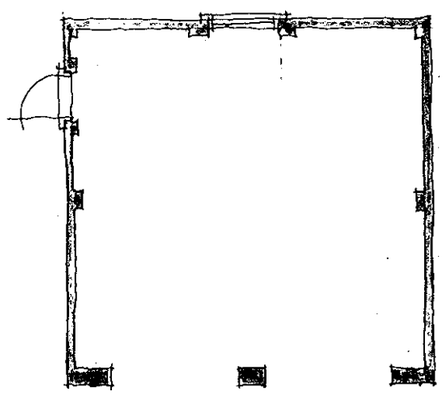

GARAGE PLAN

MATERIALS

ROOF : PLAIN TILES WITH BONNET HIP TILES TO BE AGREED.

WALLS : RED MULTI STOCK FACING BRICK WITH RECONSTITUTED STONE LINTOLS AND BAND COURSING.

WINDOWS. WHITE PAINTED COTTAGE STYLE WINDOWS.

EAVES : STAINED OPEN EAVES DETAIL.

GROSS INTERNAL FLOOR AREA = 244 M²
= 2627 FT².

Project
Proposed detached houses
Land adjacent Nashgrove
Nashgrove Lane
WOKINGHAM
Berks

Client
Mr R Taylor

Drawing
Plot 1 PLANS and ELEVATIONS

Scale 1:100

Date December 1999

The Edwards Irish Partnership
Architects & Surveyors
36 Langborough Road, Wokingham, Berks. RG40 2BT
Tel: 0118-989-4403 Fax: 0118-989-4383 E-mail: the.eip@virgin.net


Job 1337 Dwg. 02

Rapidos OS (UK) 95811


Notes

All dimensions and levels on site are to be checked prior to commencement of work.

This drawing is the copyright of The Edwards Irish Partnership.

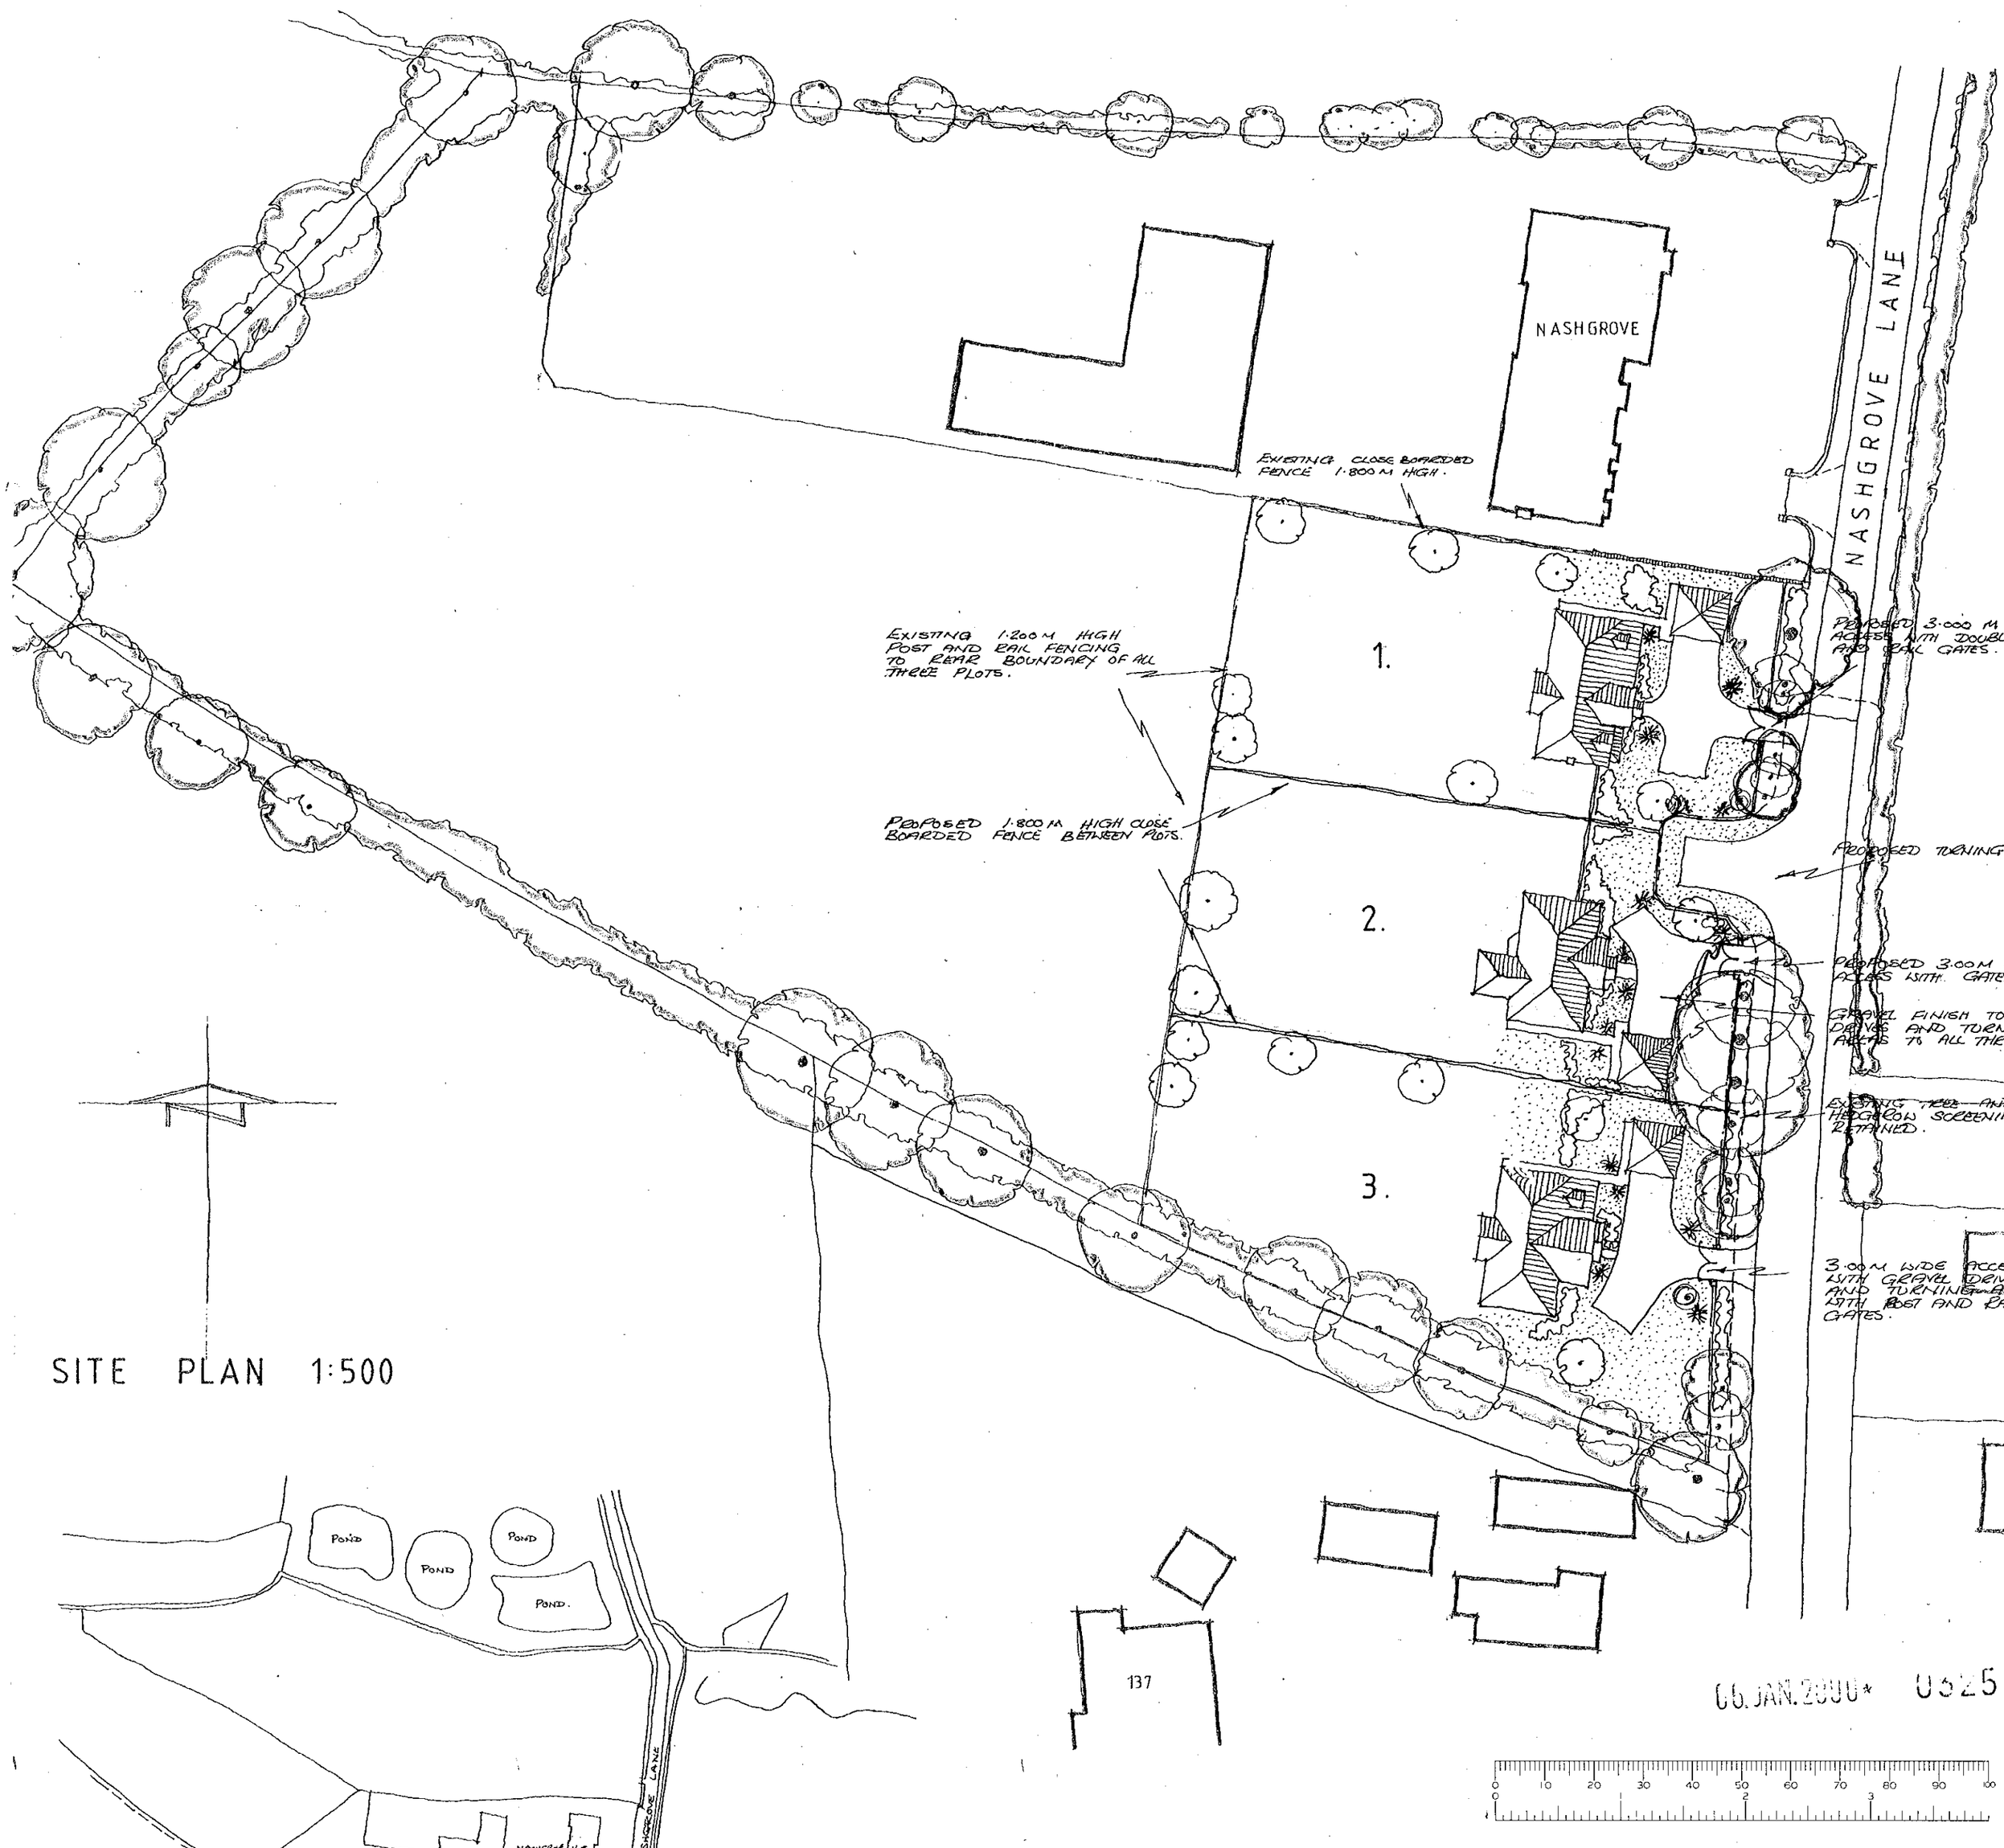

SITE PLAN 1:500

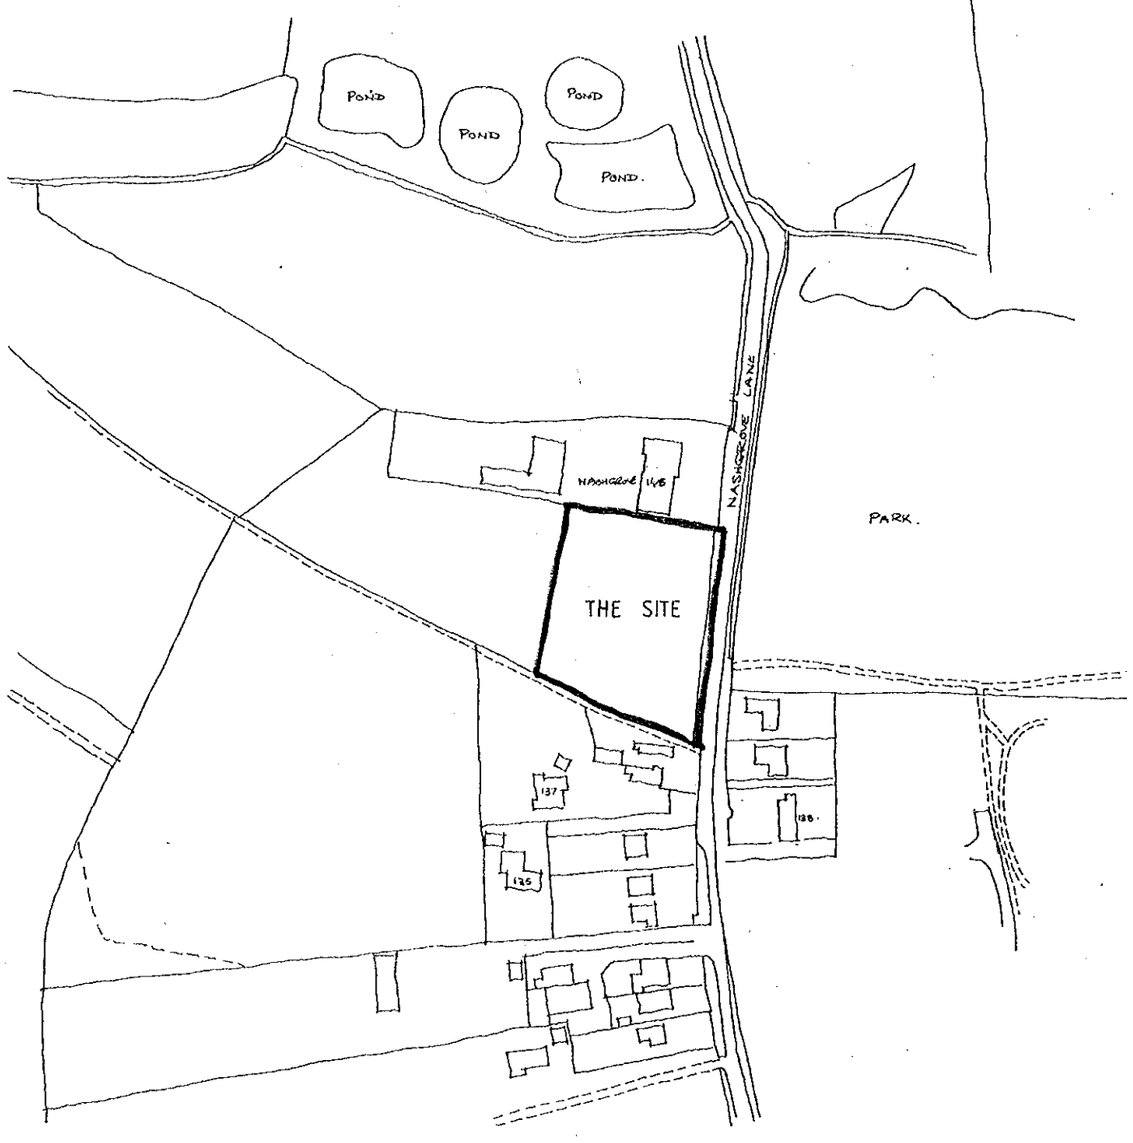

LOCATION PLAN 1:2500

SITE AREA = 0·498 ha
= 1·230 acres

Plot 1. 5 bed detached house with double garage
2. 5 bed detached house with double garage
3. 5 bed detached house with double garage

0 10 20 30 40 50 60 70 80 90 100
0 2 3

Project
Proposed detached houses
Land adjacent Nashgrove
Nashgrove Lane
WOKINGHAM
Berks

Client
Mr R Taylor

Drawing
SITE PLAN

Scale 1:500

Date December 1999

The Edwards Irish Partnership
Architects & Surveyors
36 Langborough Road, Wokingham, Berks. RG40 2BT
Tel: 0118-989-4403 Fax: 0118-989-4383 E-mail: the.eip@virgin.net

Job 1337 Dwg. 01

Rapidos DS (UK) 99811


Notes

All dimensions and levels on site are to be checked prior to commencement of work.


This drawing is the copyright of The Edwards Irish Partnership.




FRONT ELEVATION

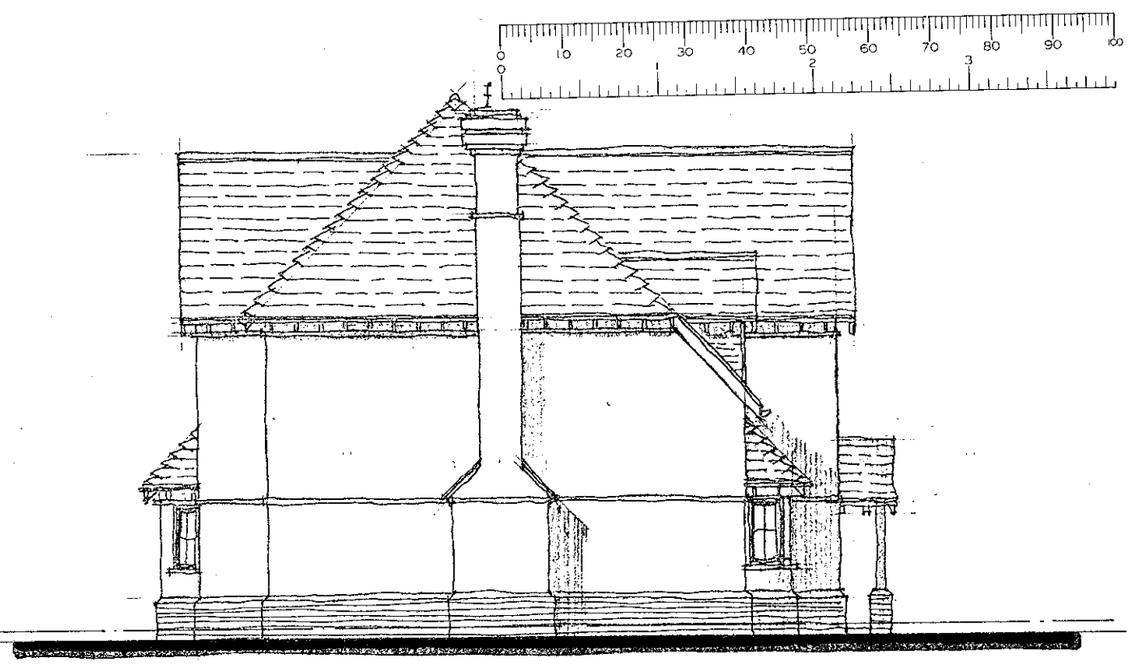


SIDE ELEVATION

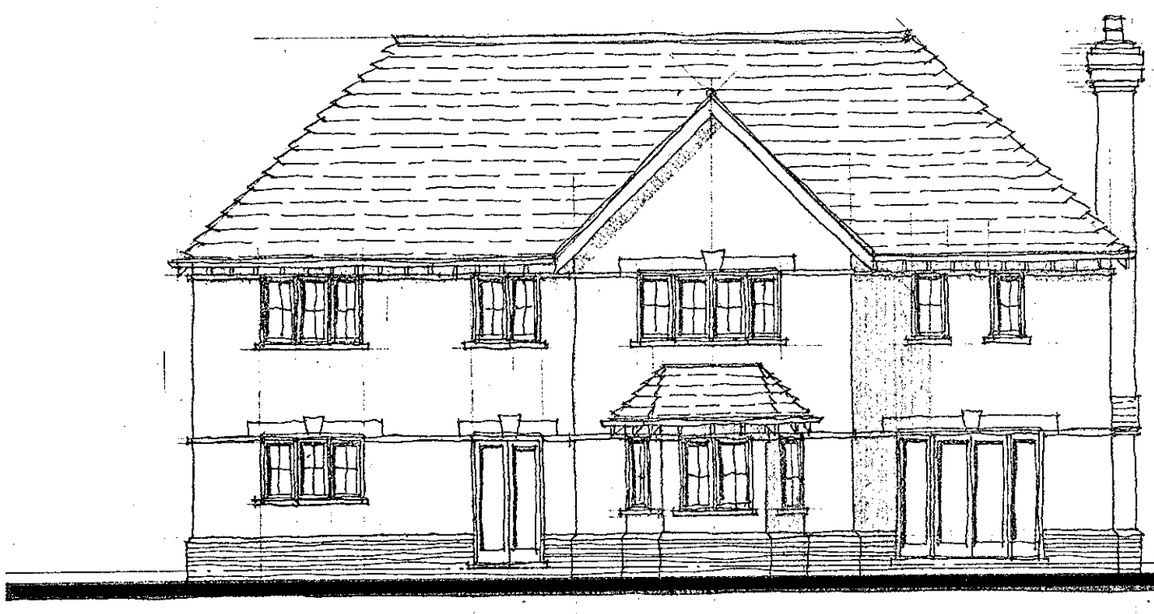


REAR ELEVATION

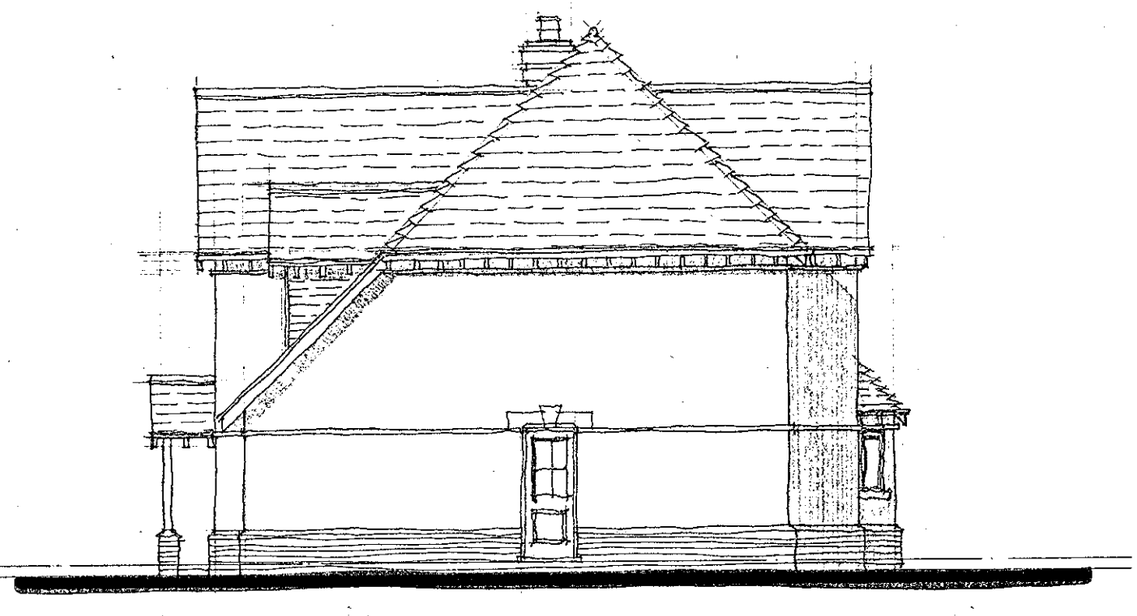


SIDE ELEVATION

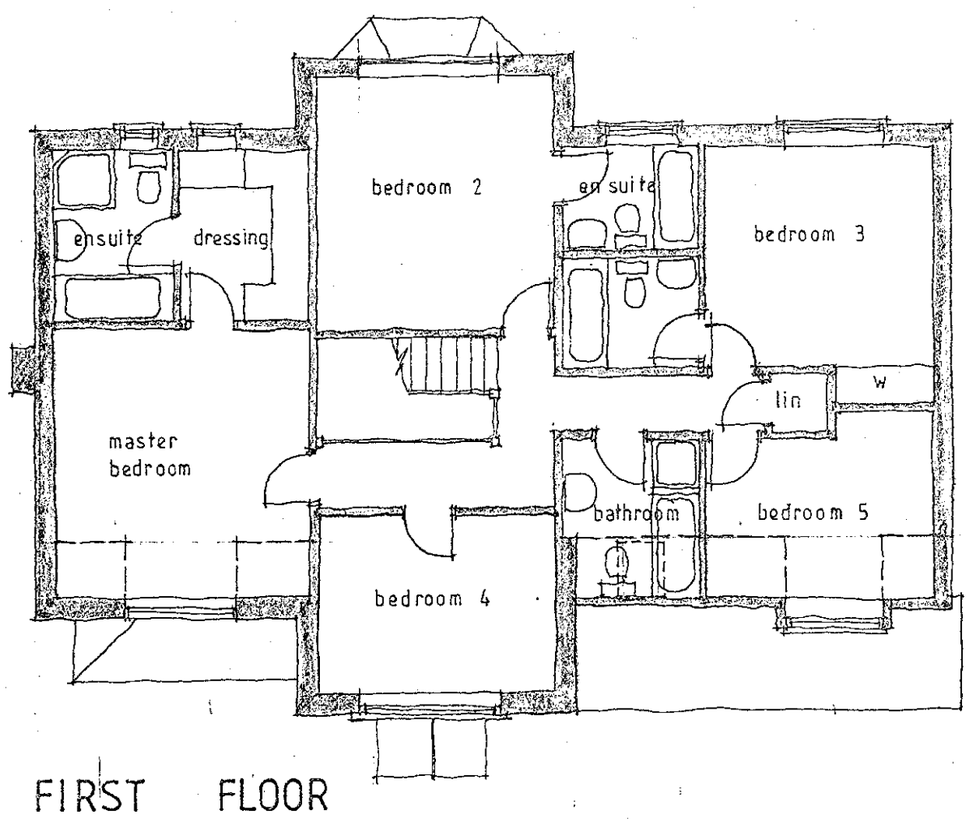


FIRST FLOOR

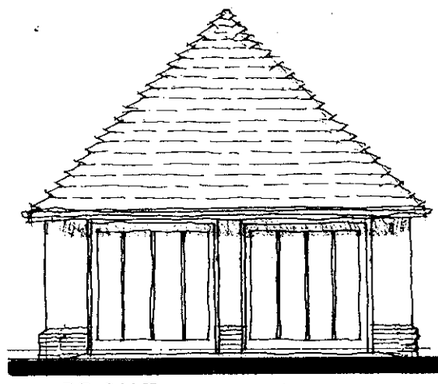


FRONT

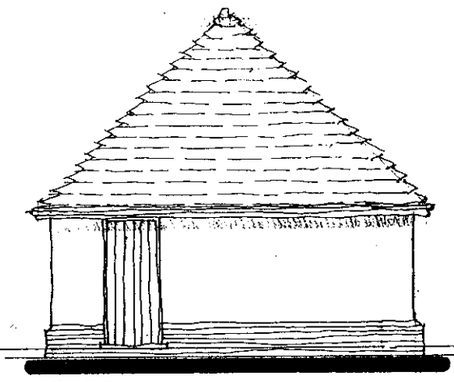

SIDE

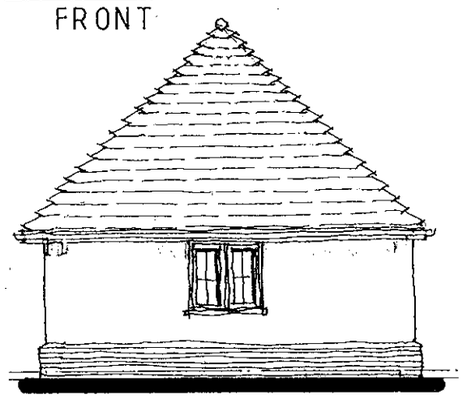


REAR

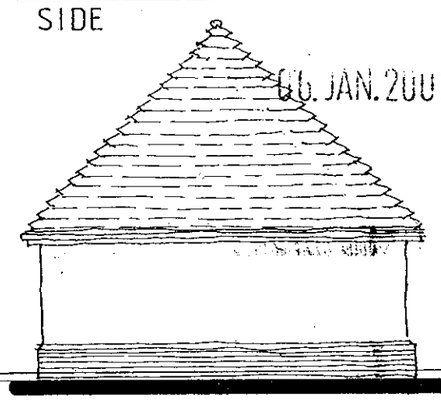


SIDE

06. JAN. 2000* 0525

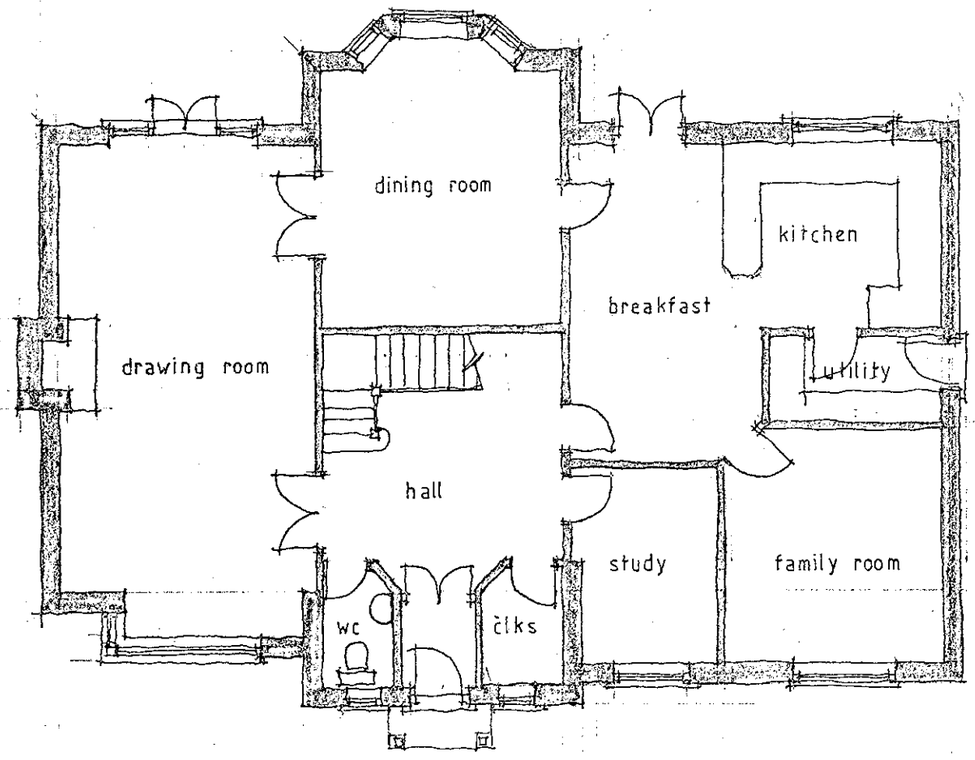

GROUND FLOOR

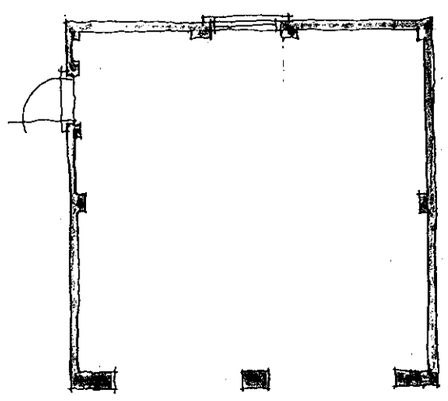

GARAGE PLAN

MATERIALS

ROOF : PLAIN TILES WITH BONNET HIP TILES TO BE AGREED.

WALLS : RED MULTI STOCK FACING BRICK WITH RECONSTITUTED STONE LINTOLS AND BAND COURSING.

WINDOWS. WHITE PAINTED COTTAGE STYLE WINDOWS.

EAVES : STAINED OPEN EAVES DETAIL.

GROSS INTERNAL FLOOR AREA = 244 M²
= 2627 FT².

Project
Proposed detached houses
Land adjacent Nashgrove
Nashgrove Lane
WOKINGHAM
Berks

Client
Mr R Taylor

Drawing
Plot 1 PLANS and ELEVATIONS

Scale 1:100

Date December 1999

The Edwards Irish Partnership
Architects & Surveyors
36 Langborough Road, Wokingham, Berks. RG40 2BT
Tel: 0118-989-4403 Fax: 0118-989-4383 E-mail: the.eip@virgin.net


Job 1337 Dwg. 02

Rapidos DS (UK) 95d11


Notes

All dimensions and levels on site are to be checked prior to commencement of work.


This drawing is the copyright of The Edwards Irish Partnership.

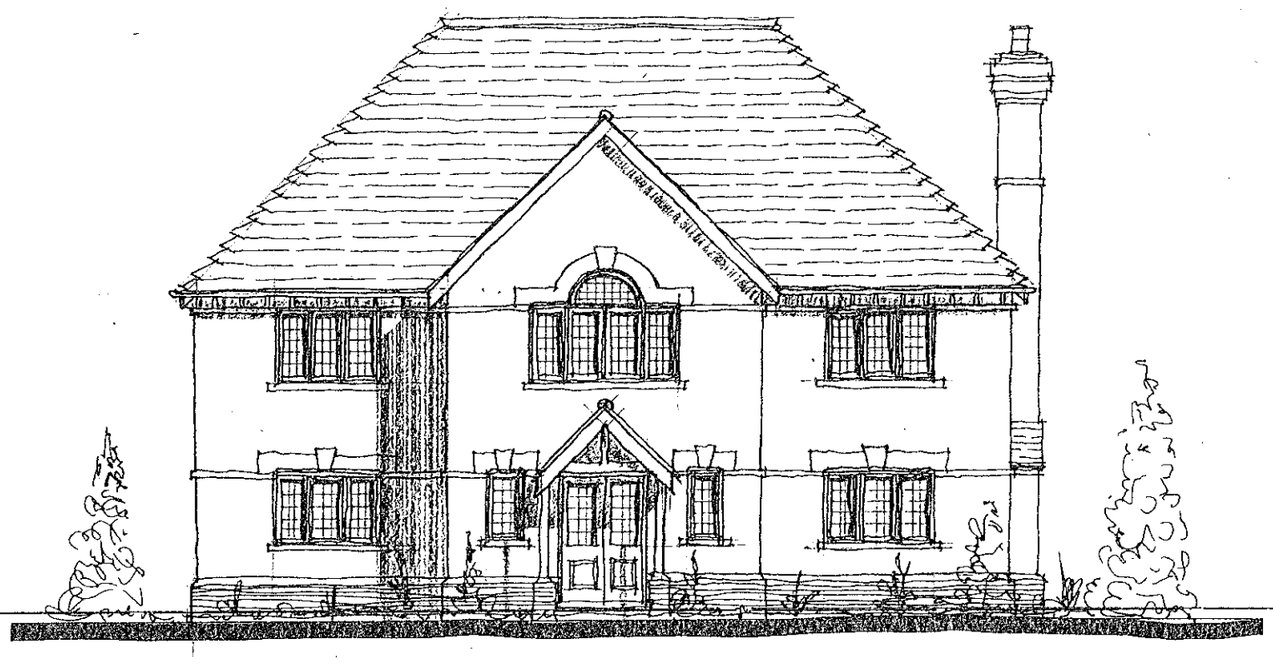


FRONT ELEVATION

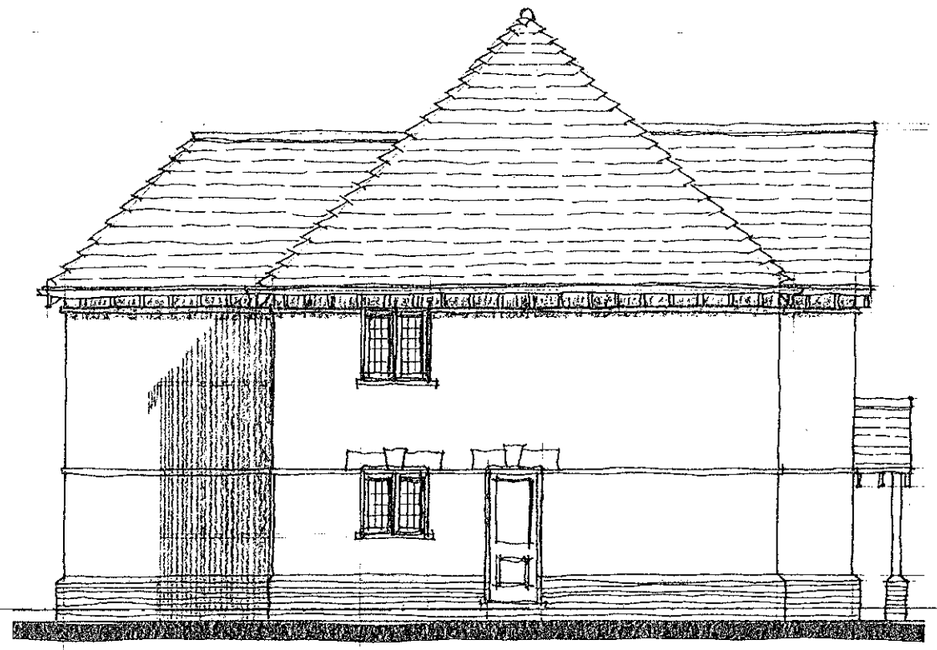


SIDE ELEVATION

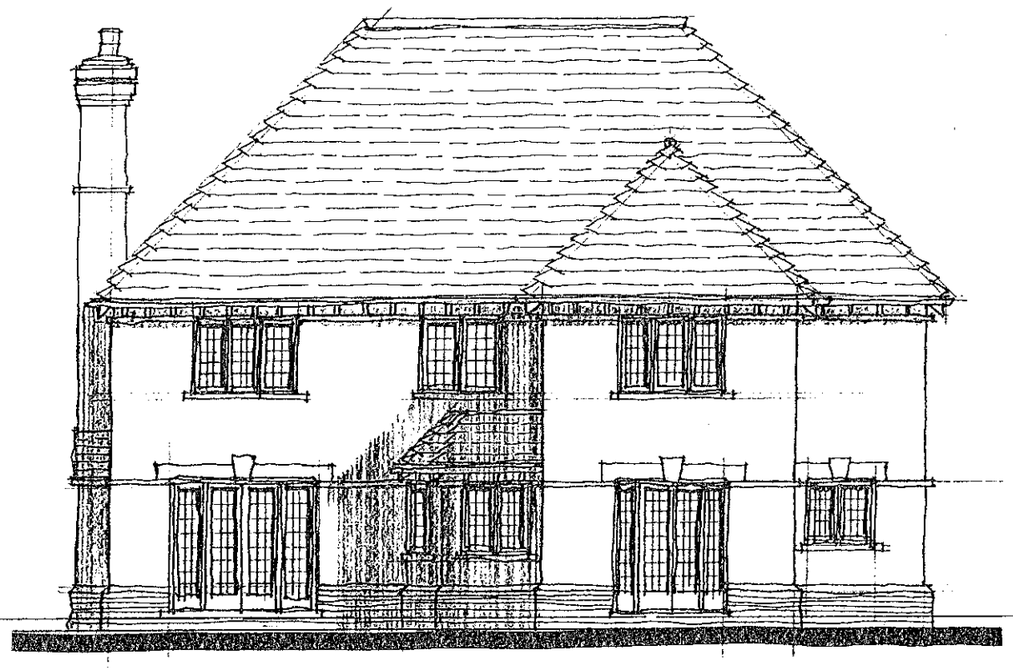


REAR ELEVATION

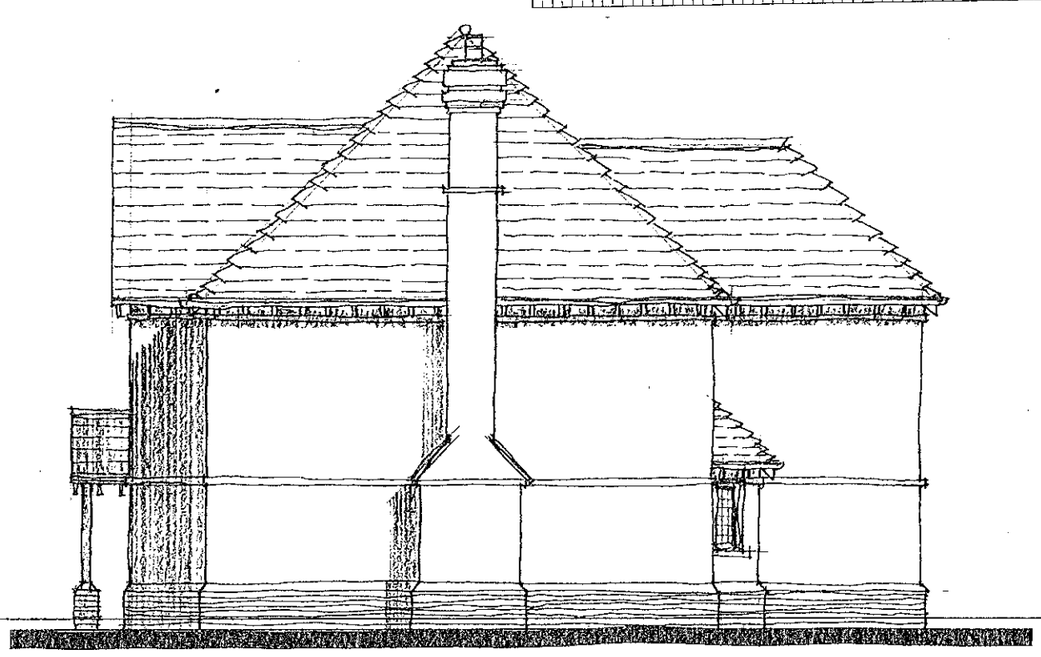


SIDE ELEVATION

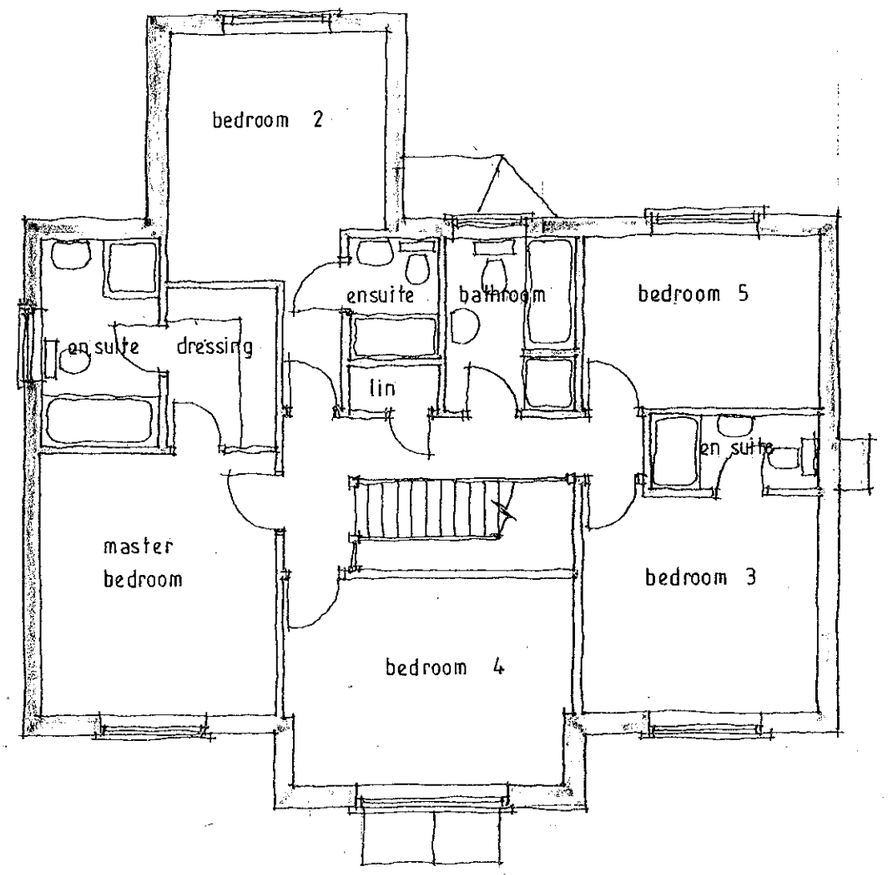


FIRST FLOOR

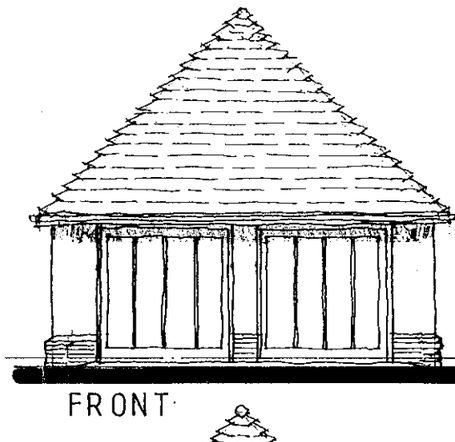


FRONT

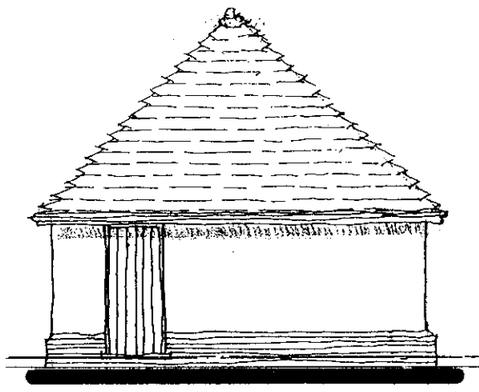

SIDE

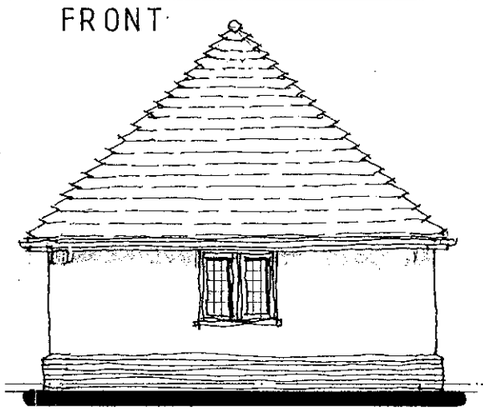


REAR

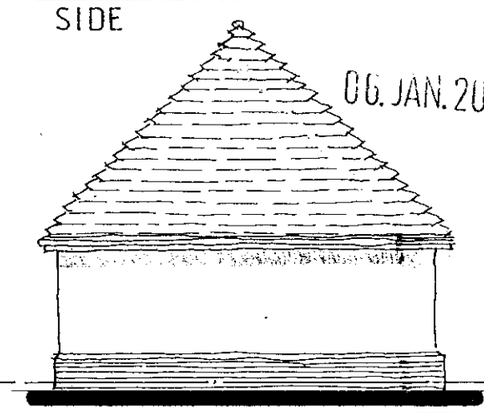


SIDE

06. JAN. 2000* 0325

REFUSED

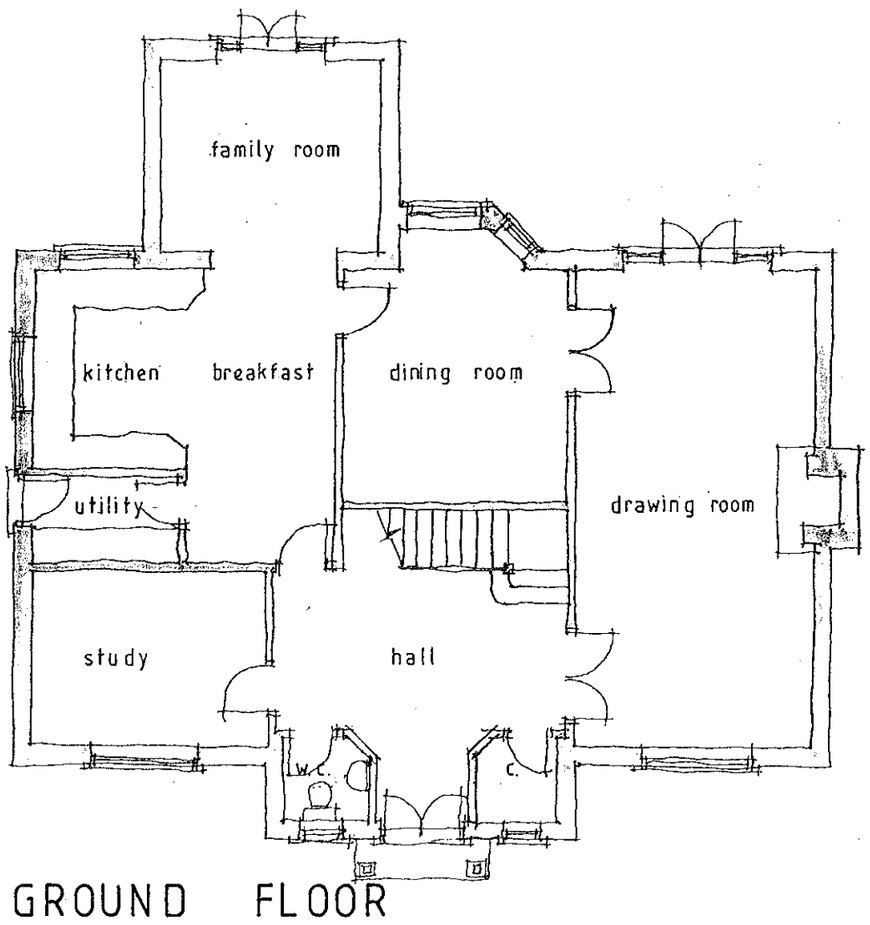

GROUND FLOOR

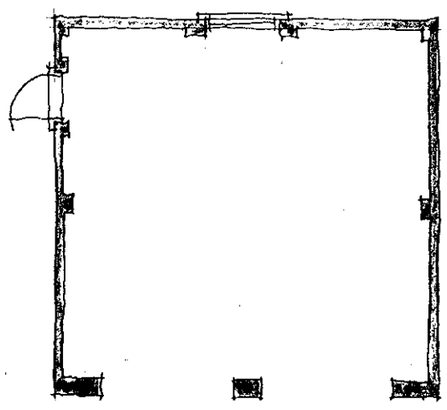

GARAGE PLAN

MATERIALS

ROOF : PLAIN TILES WITH BONNET HIP TILES ALL TO BE AGREED.

WALLS : RED MULTI STOCK FACING BRICK WITH RECONSTITUTED STONE LINTOLS AND BAND COURSING.

WINDOWS : WHITE PAINTED SOFTWOOD WINDOWS WITH LEADED LIGHT GLAZING.

EAVES : STAINED OPEN EAVES DETAIL.

GROSS INTERNAL FLOOR AREA = 219.5 M^2 = 2362 FT^2.

Project: Proposed detached houses
Land adjacent Nashgrove
Nashgrove Lane
WOKINGHAM
Berks

Client: Mr R. Taylor

Drawing: Plot 2 PLANS and ELEVATIONS

Scale: 1:100

Date: December 1999

The Edwards Irish Partnership
Architects & Surveyors
36 Langborough Road, Wokingham, Berks. RG40 2BT
Tel: 0118-989-4403 Fax: 0118-989-4383 E-mail: the.eip@virgin.net

Job 1337 Dwg. 03

Rapidos DS (UK) 99811


Notes

All dimensions and levels on site are to be checked prior to commencement of work.


This drawing is the copyright of The Edwards Irish Partnership.




FRONT ELEVATION

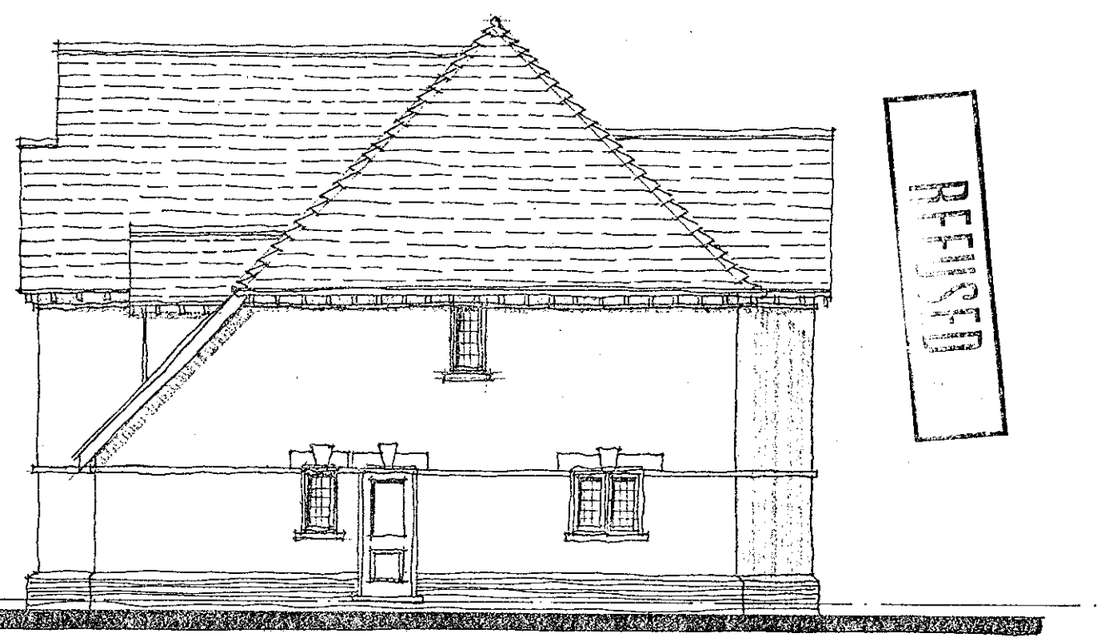


SIDE ELEVATION

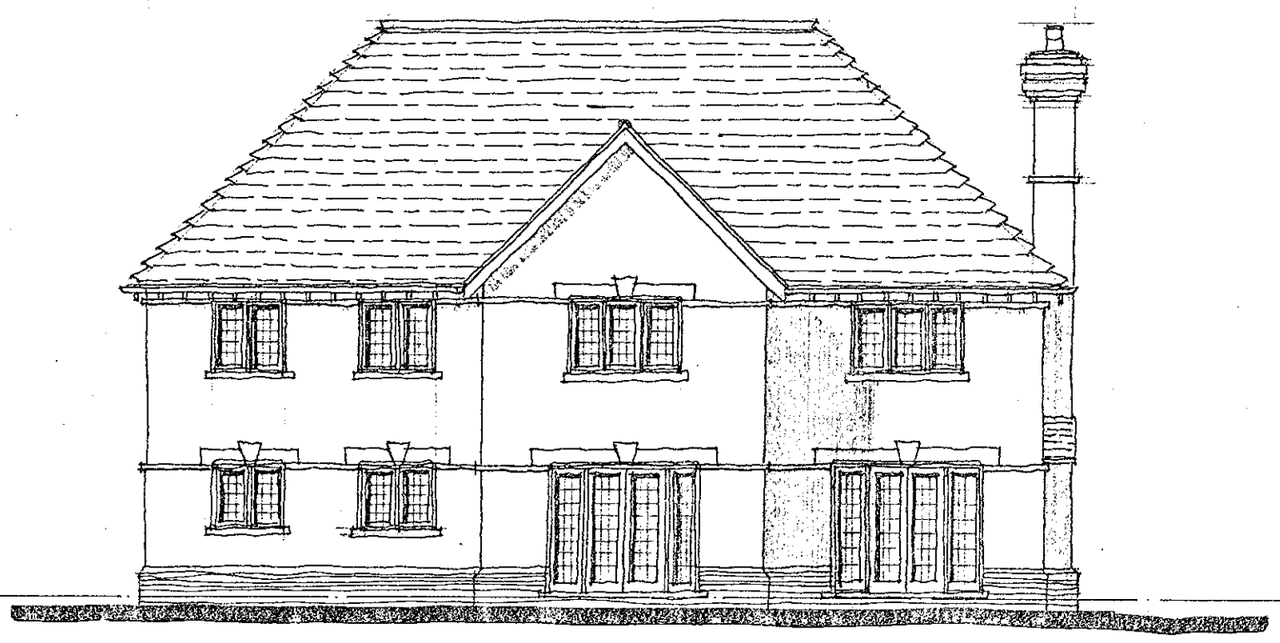

REAR ELEVATION

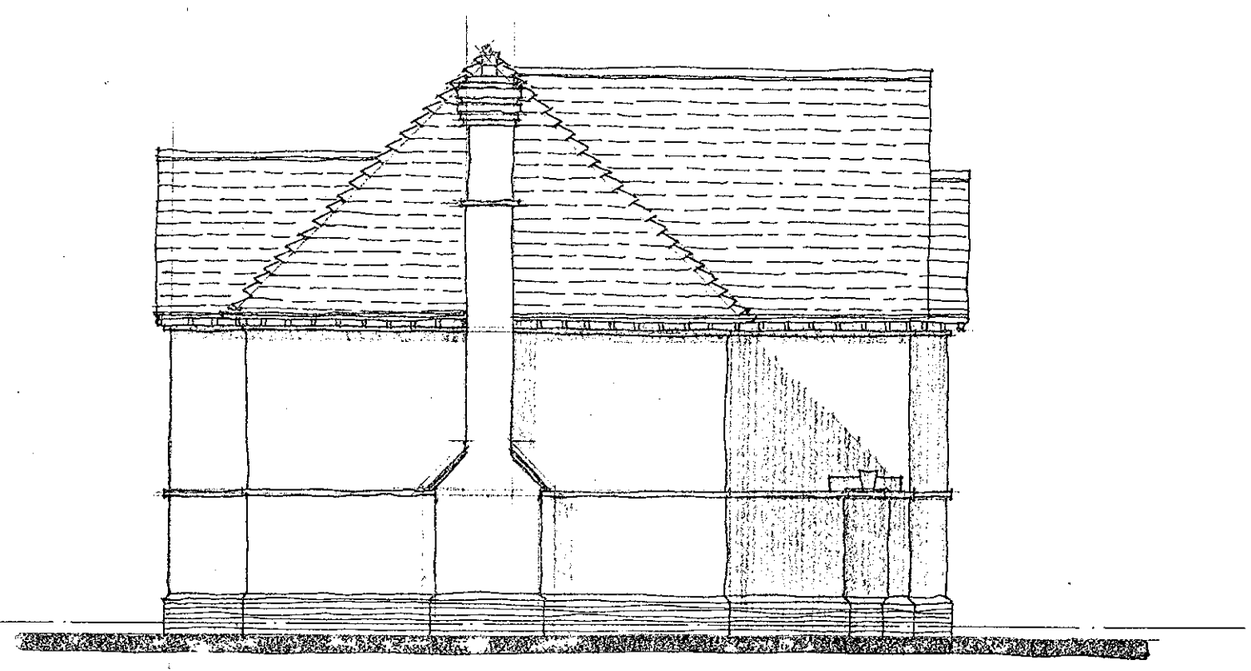


SIDE ELEVATION

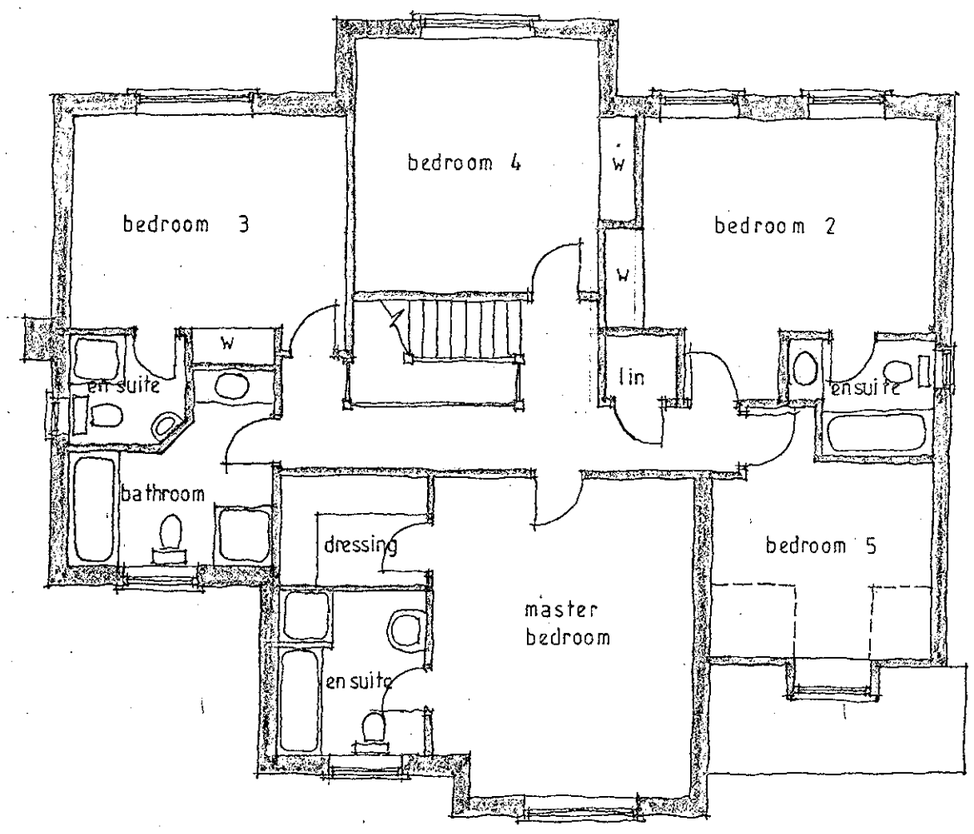


FIRST FLOOR


GROUND FLOOR

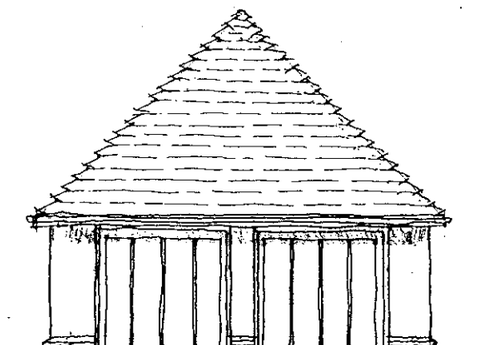


FRONT

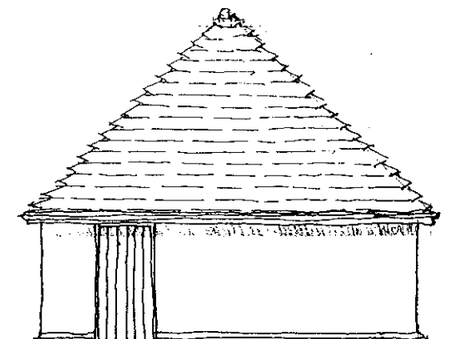

SIDE

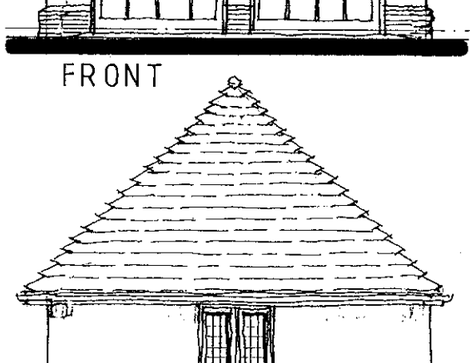


REAR

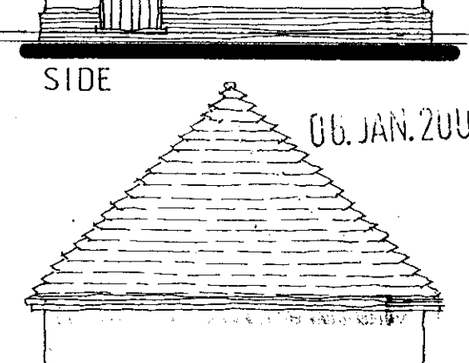

SIDE.

06. JAN. 2000*

0525

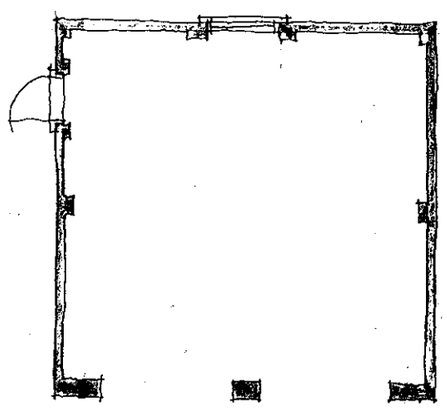

GARAGE PLAN

MATERIALS

ROOF : PLAIN TILES WITH BONNET HIP TILES ALL TO BE AGREED.

WALLS : RED MULTI-STOCK FACING BRICK WITH RECONSTITUTED STONE LINTOLS AND BAND COURSING

WINDOWS : WHITE PAINTED WINDOWS WITH LEADED LIGHT GLAZING.

EAVES : STAINED OPEN EAVES DETAIL.

GROSS INTERNAL FLOOR AREA = 261 m^2 = 2809 Ft^2.

Project: Proposed detached houses
Land adjacent Nashgrove
Nashgrove Lane
WOKINGHAM
Berks

Client: Mr R Taylor

Drawing: Plot 3 PLANS and ELEVATIONS

Scale: 1:100

Date: December 1999

The Edwards Irish Partnership
Architects & Surveyors
36 Langborough Road, Wokingham, Berks. RG40 2BT
Tel: 0118-989-4403 Fax: 0118-989-4383 E-mail: the.eip@virgin.net

Job 1337 Dwg. 04

Rapidos DS (UK) 09811