



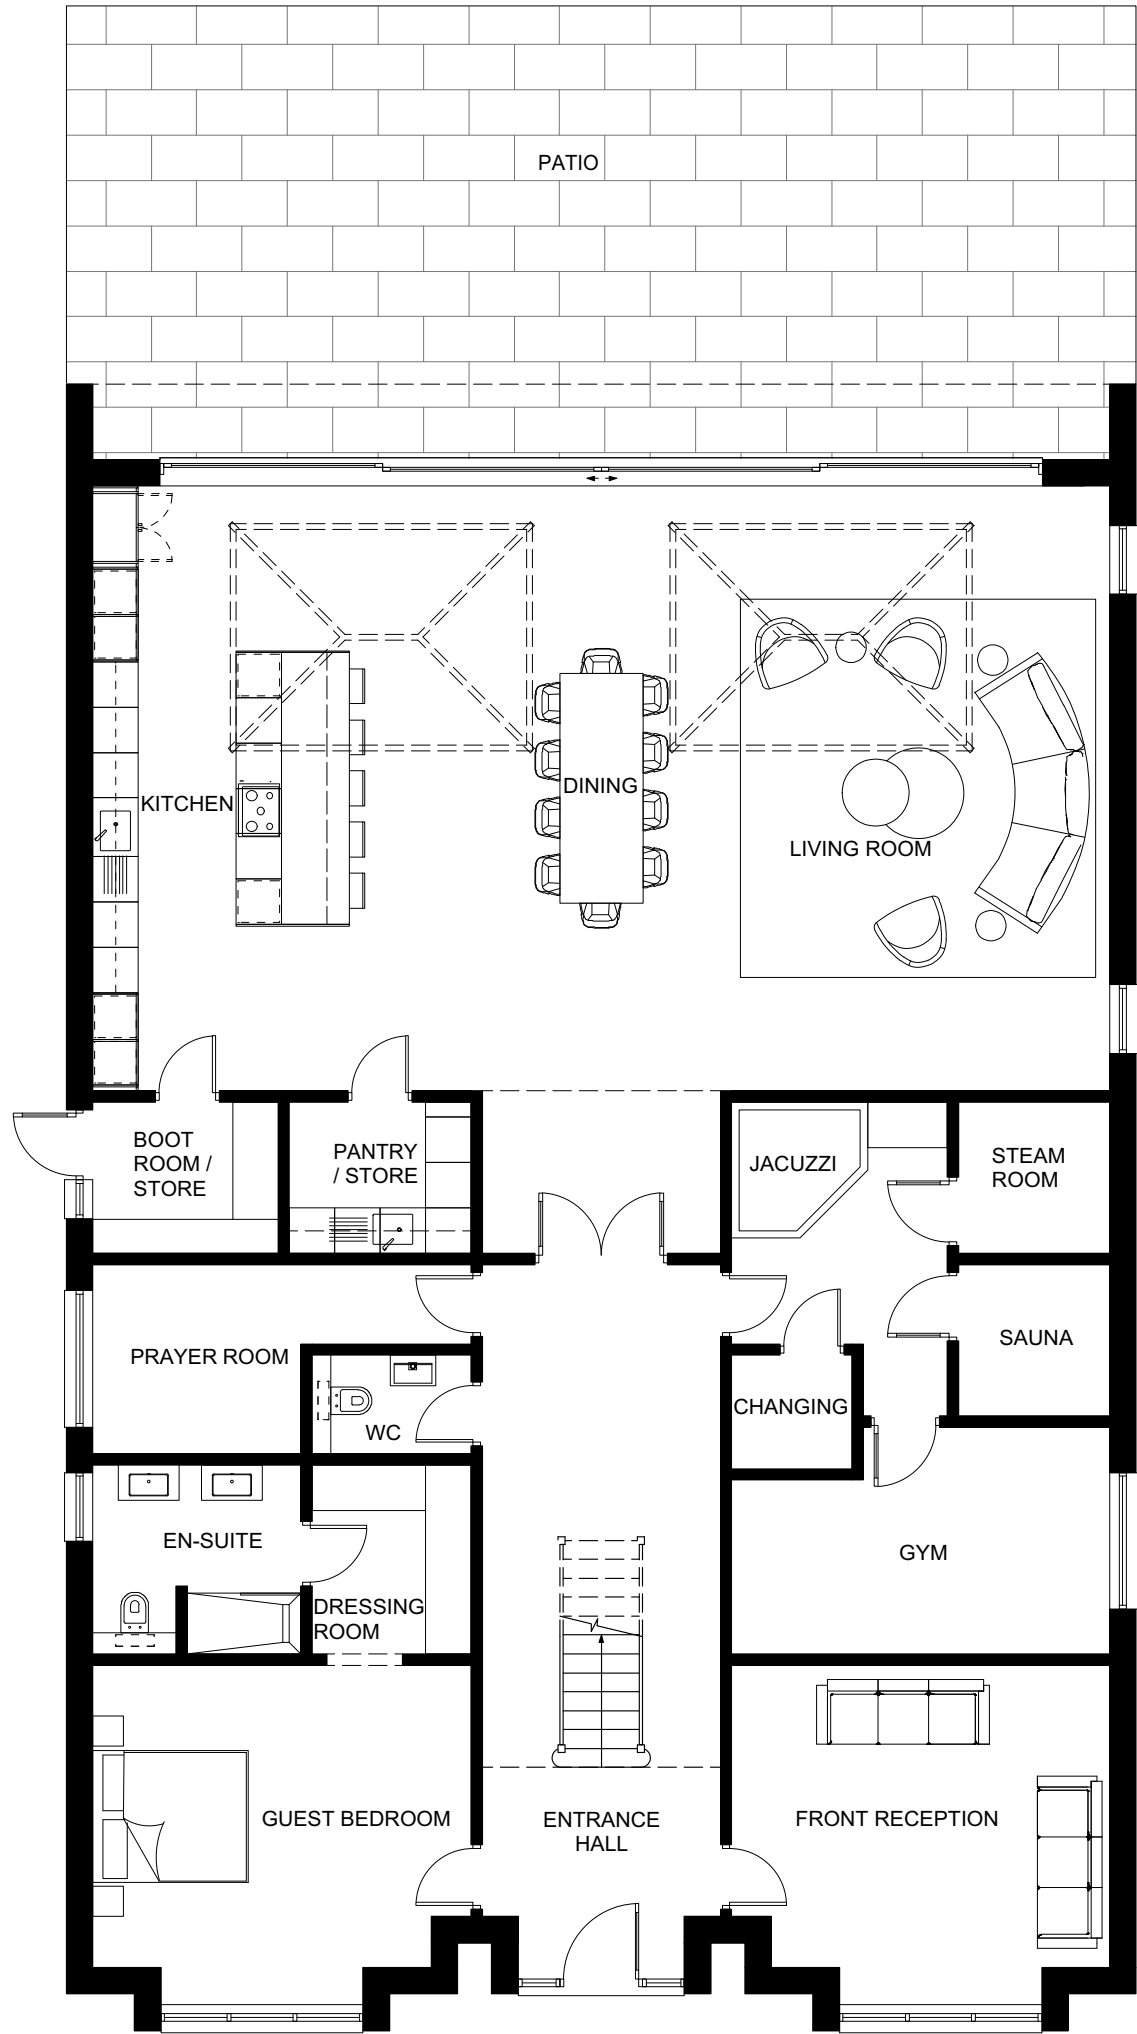

00 - PROPOSED GROUND FLOOR

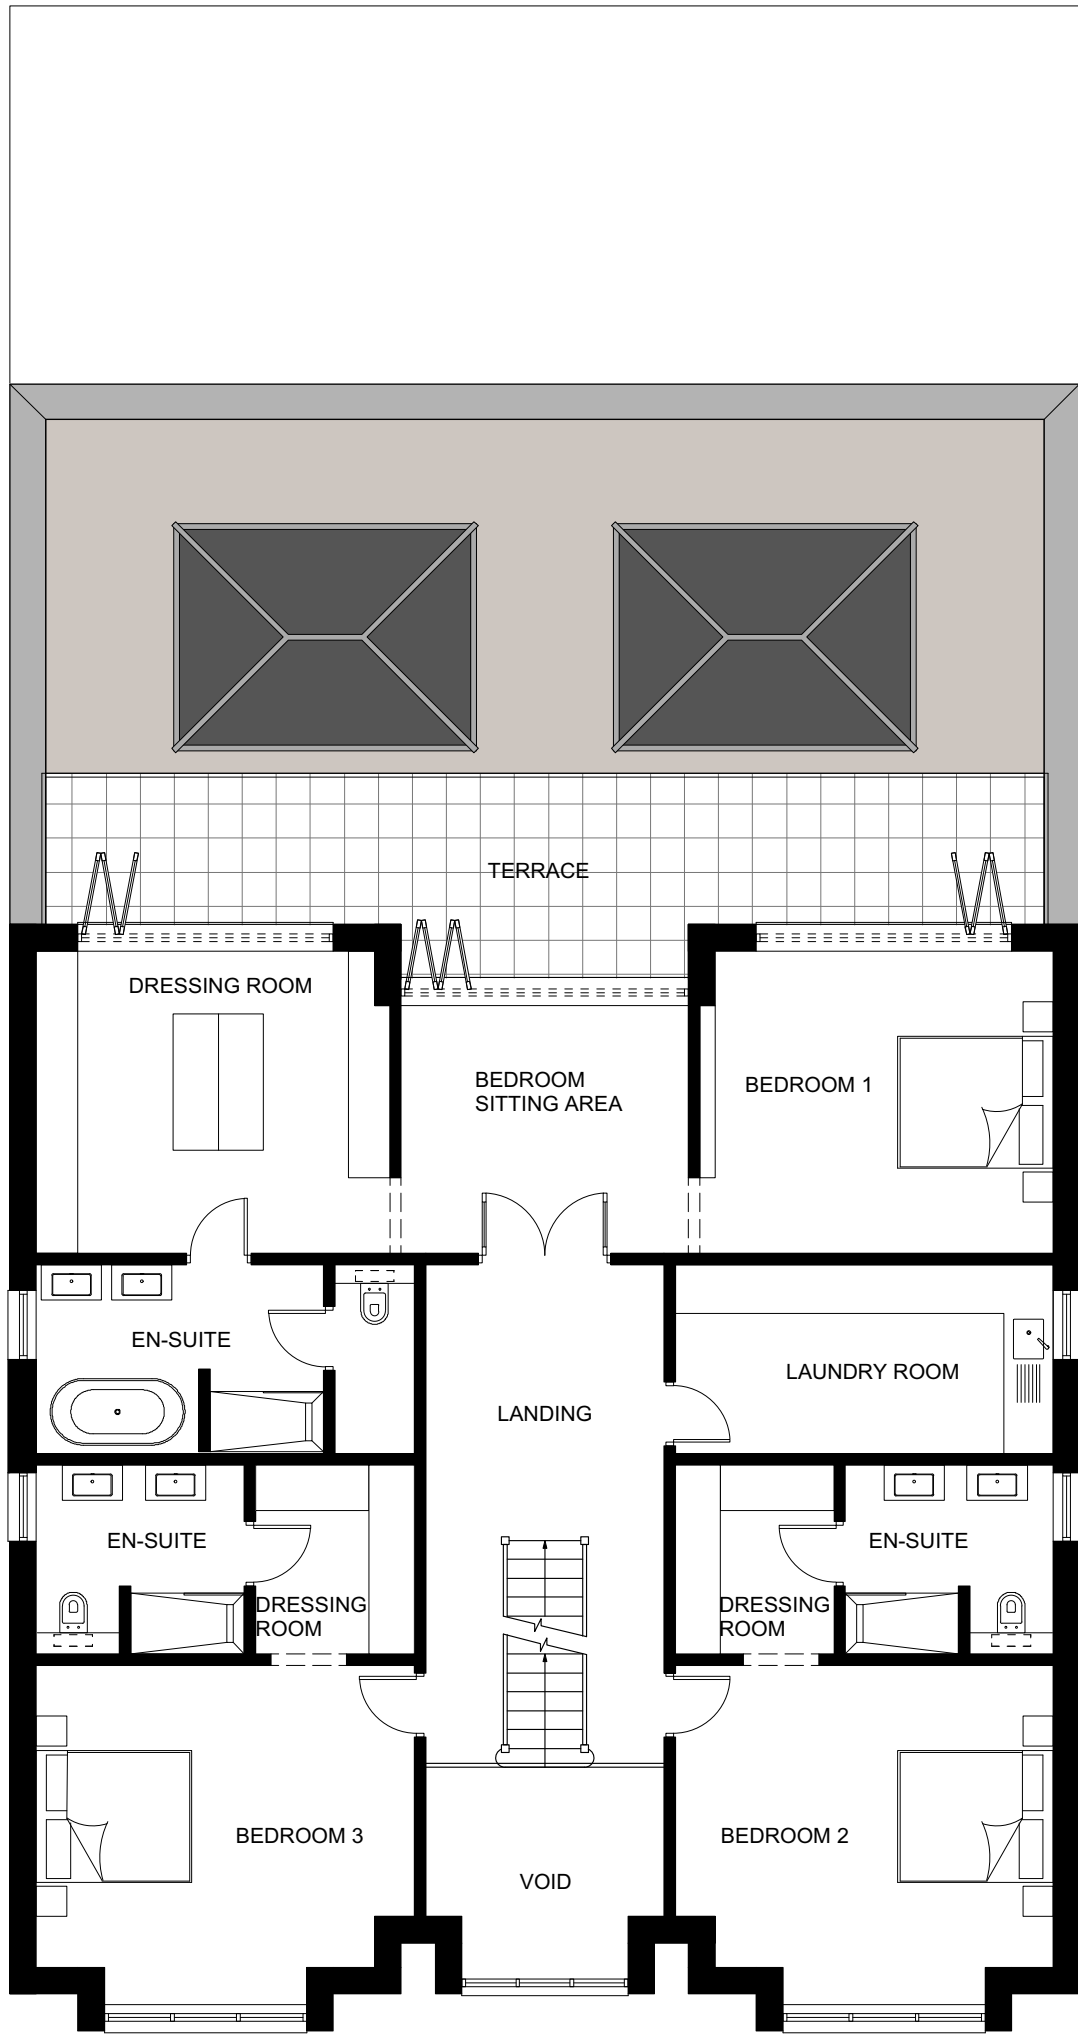

01 - PROPOSED FIRST FLOOR