


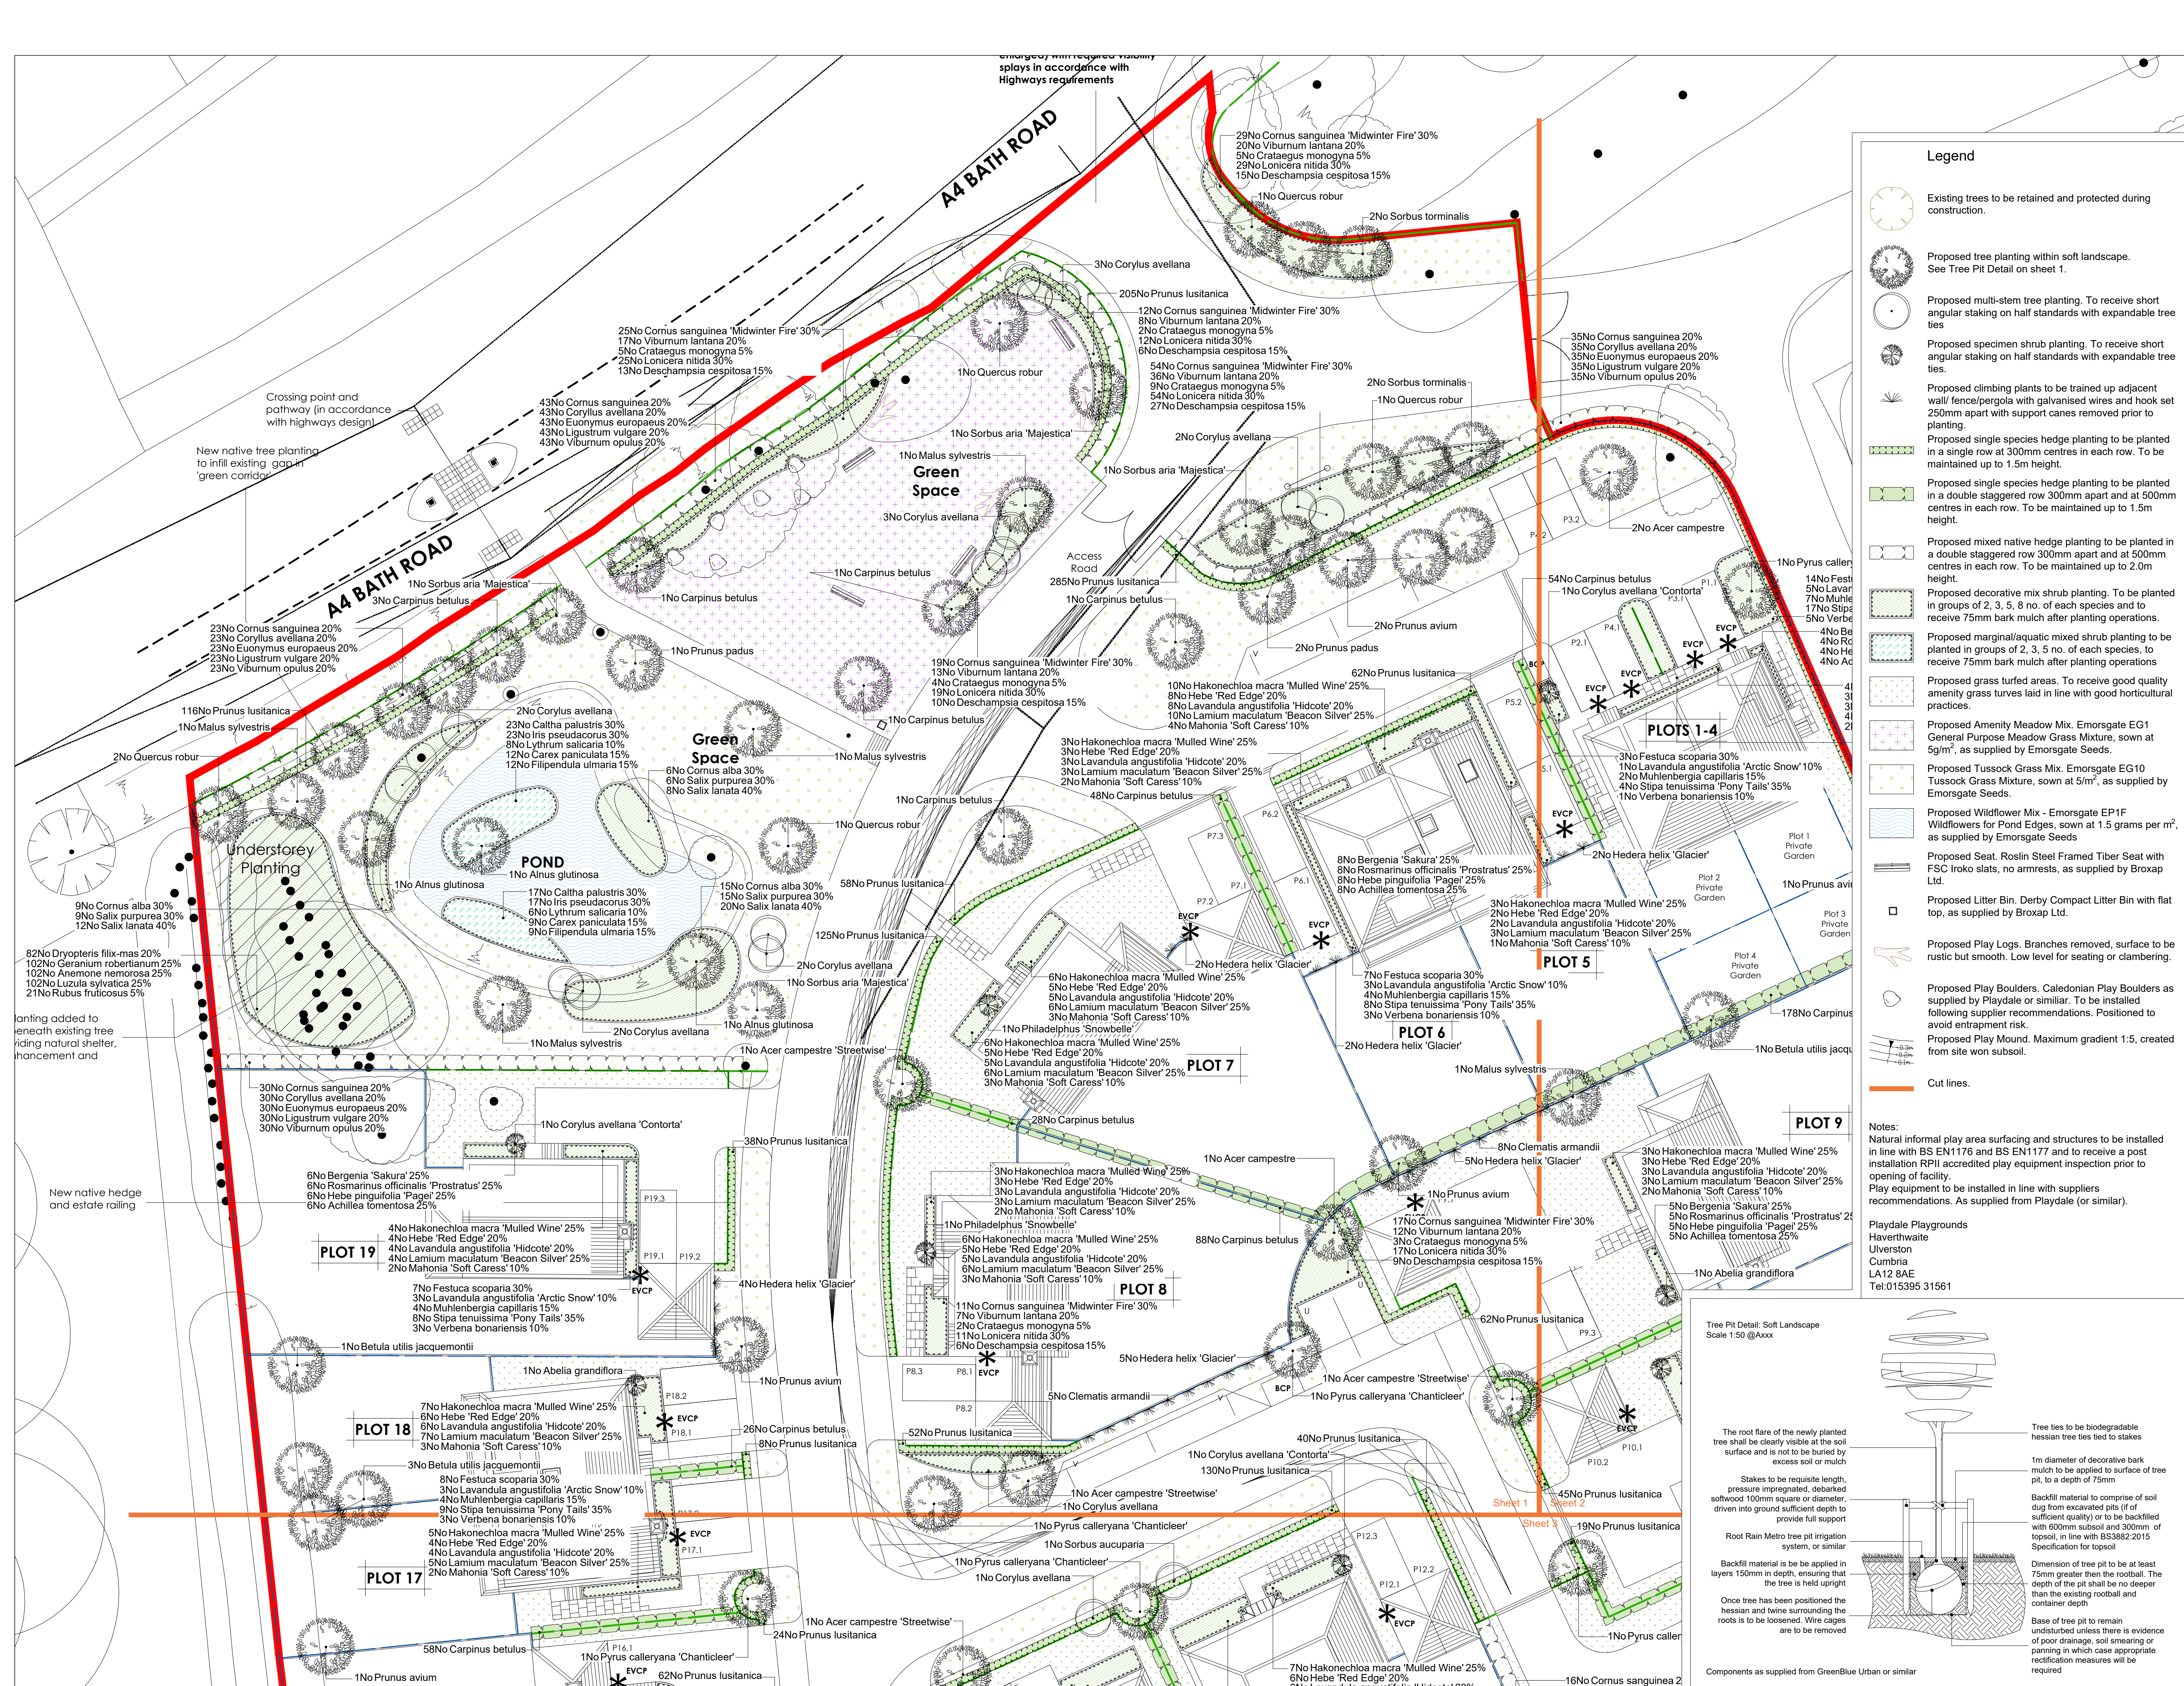

SPECIFICATION
All works to comply with the written Soft Landscape Specification.

NOTES:
DO NOT SCALE FROM DRAWING
NOT FOR CONSTRUCTION, FOR PLANNING PURPOSES ONLY

Rev	Date	Details	Drawn
E	29.04.26	LPA comments, Layout changes	IS
D	17.03.26	LPA comments, Layout changes	IS
C	16.01.26	LPA comments	IS
B	02.10.25	Client comments	IS
A	28.08.25	Client comments	JS

ACD ENVIRONMENTAL

HEAD OFFICE
Rodbourne Rail Business Centre, Grange Lane,
Malmesbury, SN16 0ES
Tel: 01666 825646

Unit 7, Godalming Business Centre, Woolsack Way,
Godalming, GU7 1HP
Tel: 01483 425714

Suite 6, Crescent House, Yonge Close,
Eastleigh, SO50 9SX
Tel: 02382 026300

email: mail@acdenv.co.uk
www.acdenvironmental.co.uk

WESTBOURNE HOMES

scheme: Ladds Garden Centre,
Reading Road, Hare
Hatch, RG10 9SB

client: Westbourne Homes

drawing: Soft Landscape Proposals

date: June 2025

scale: 1:200@A1

drawing no: PRI24715-11 Sheet 1

drawn: IS checked: JC

Copyright of ACD Environmental Ltd. All rights described in Chapter IV of the Copyright, Designs and Patents Act 1988 have been generally asserted. 2011. Copyright of this plan remains with ACD until all fees have been paid in full.