

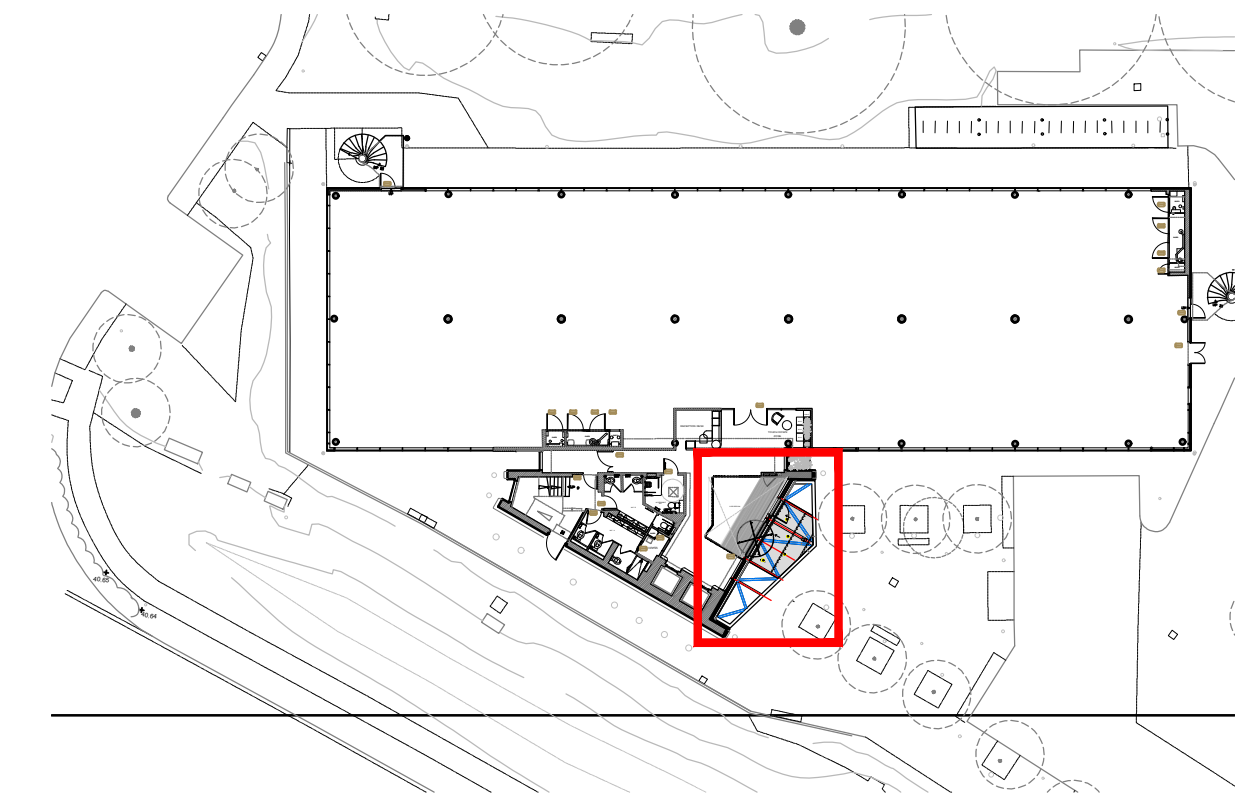


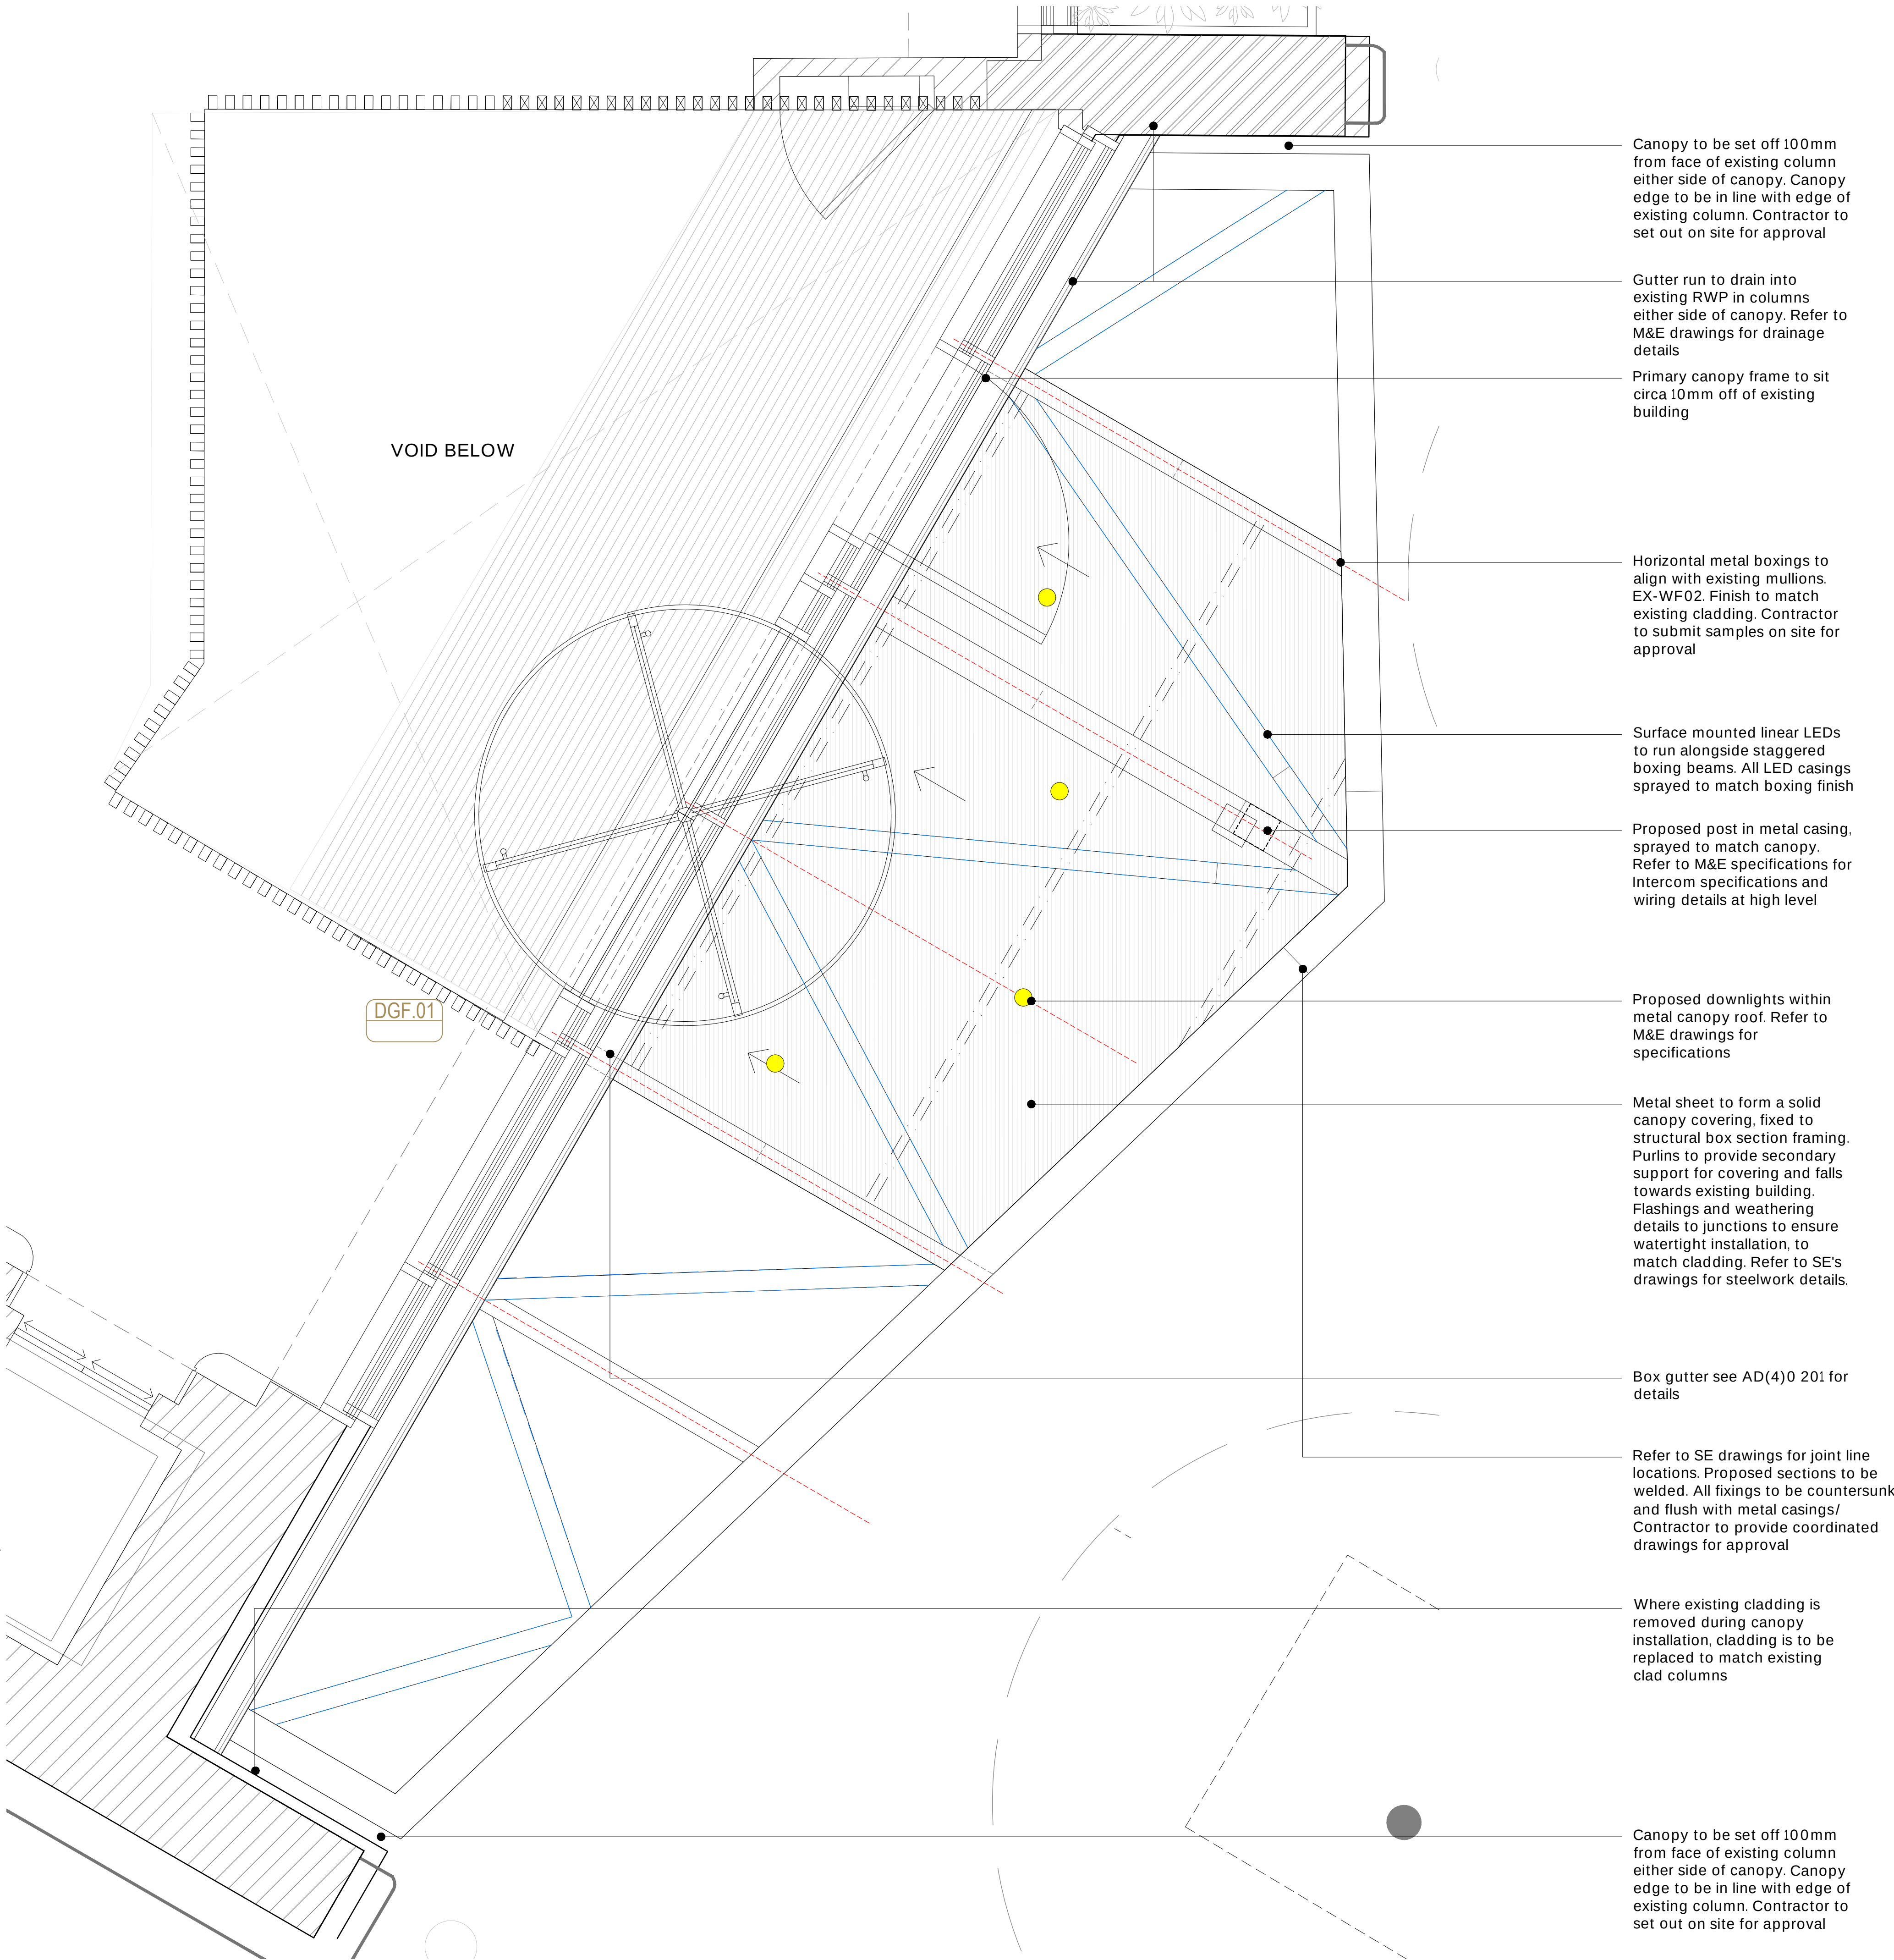

1 KEY PLAN
1:500 @ A1

Render of canopy showing colours. Colours of proposed canopy to match existing.

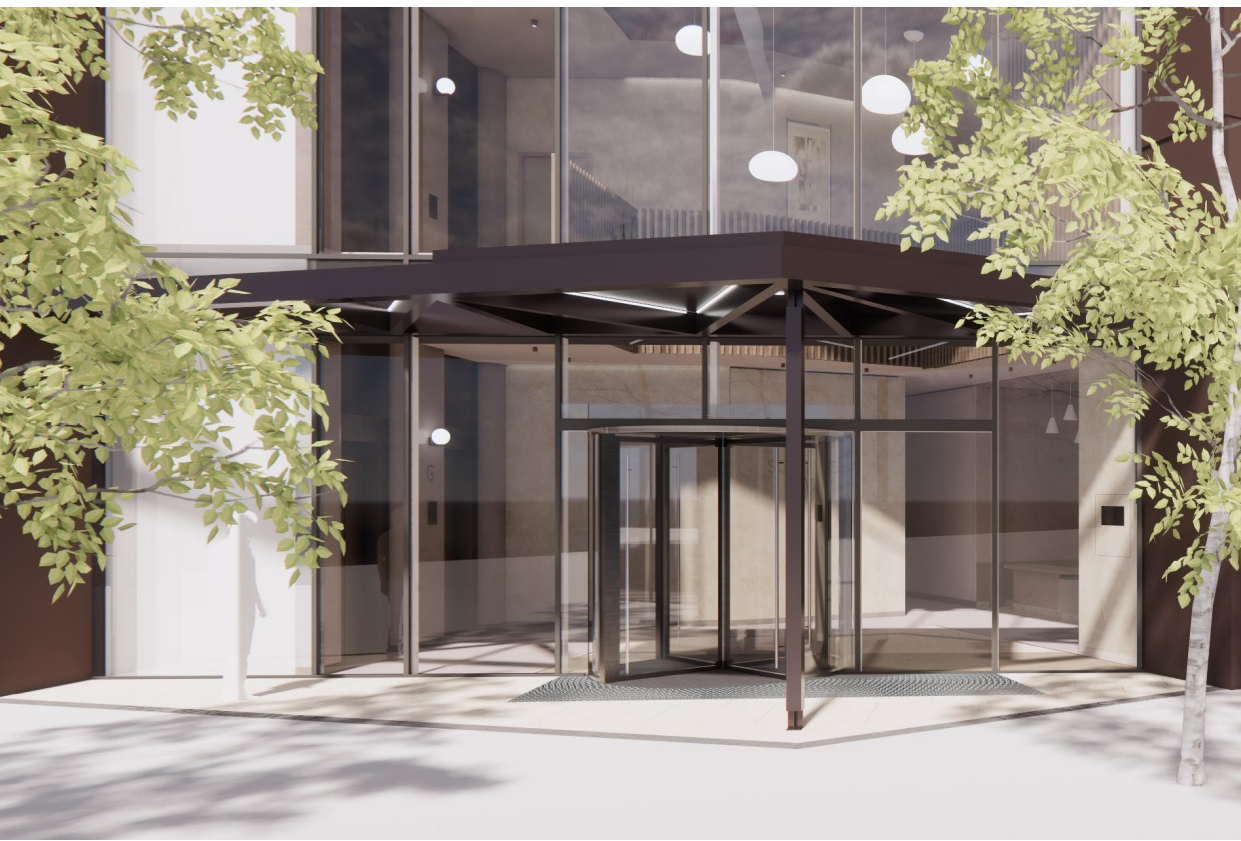

2 CANOPY PLAN DETAILS
1:20 @ A1

- Canopy to be set off 100mm from face of existing column either side of canopy. Canopy edge to be in line with edge of existing column. Contractor to set out on site for approval
- Gutter run to drain into existing RWP in columns either side of canopy. Refer to M&E drawings for drainage details
- Primary canopy frame to sit circa 10mm off of existing building
- Horizontal metal boxings to align with existing mullions. EX-WF02. Finish to match existing cladding. Contractor to submit samples on site for approval
- Surface mounted linear LEDs to run alongside staggered boxing beams. All LED casings sprayed to match boxing finish
- Proposed post in metal casing, sprayed to match canopy. Refer to M&E specifications for Intercom specifications and wiring details at high level
- Proposed downlights within metal canopy roof. Refer to M&E drawings for specifications
- Metal sheet to form a solid canopy covering, fixed to structural box section framing. Purlins to provide secondary support for covering and falls towards existing building. Flashings and weathering details to junctions to ensure watertight installation, to match cladding. Refer to SE's drawings for steelwork details.
- Box gutter see AD(4)0 201 for details
- Refer to SE drawings for joint line locations. Proposed sections to be welded. All fixings to be countersunk and flush with metal casings/ Contractor to provide coordinated drawings for approval
- Where existing cladding is removed during canopy installation, cladding is to be replaced to match existing clad columns
- Canopy to be set off 100mm from face of existing column either side of canopy. Canopy edge to be in line with edge of existing column. Contractor to set out on site for approval

NOTES

DRAWINGS INDICATE DESIGN INTENT ONLY.

ALL DIMENSIONS IN MILLIMETRES UNLESS NOTED OTHERWISE.

THE CONTRACTOR IS RESPONSIBLE FOR TAKING AND CHECKING ALL DIMENSIONS.


DO NOT SCALE FROM THE DRAWING.

REPORT ALL CONFLICTS OF INFORMATION TO MINIFIE ARCHITECTS AND SEEK ADVICE BEFORE PROCEEDING.

DRAWING TO BE READ IN CONJUNCTION WITH ALL RELATED CONSULTANTS' DRAWINGS AND ANY OTHER RELEVANT INFORMATION.

THIS DRAWING IS THE COPYRIGHT OF MINIFIE ARCHITECTS LTD.

MA'S CONSTRUCTION INFORMATION FOR THE DRAWN ELEMENTS OF WORK SHOWS DESIGN INTENT ONLY. THE MAIN CONTRACTOR IS TO ISSUE SHOP DRAWINGS AND SPECIFICATIONS TO MA (AND OTHER CONSULTANTS AS REQUIRED) FOR COMMENT, PRIOR TO ANY CONSTRUCTION WORK COMMENCING. THE PROCEDURE AND TIMING OF DESIGN INFORMATION AND ARCHITECT'S COMMENTS IS AS SET OUT IN THE BUILDING CONTRACT.

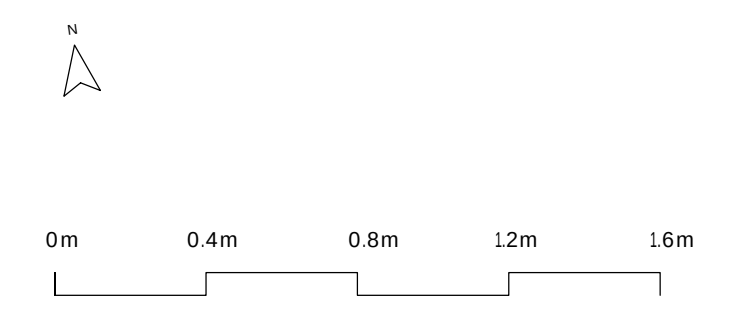

STATUS		
PLANNING		
REVISION	DATE	ISSUE / DESCRIPTION
* 28.05.26 FIRST ISSUE		
PROJECT NAME		PROJECT NUMBER
500 SOUTH OAK WAY		1773
DRAWING TITLE		
PROPOSED CANOPY PLAN		
DRAWING NUMBER		REVISION
AD(4)0 202		*
SCALE	PAPER	DRAWN/CHECKED
SIZE		
1:20	A1	NB BM
MINIFIE ARCHITECTS		FIE ARCH
1 VINCE STREET		TECTS MINI
LONDON		TECTS MINI
EC1V 9HB		FIE ARCH
020 7251 9013		
© MINIFIE ARCHITECTS LTD.		