

South/East Facing Border

Trees

- 3 no. Pyrus 'Chanticleer'. 8-10cm girth/ 2.75m high
- 4 no. Amelanchier x grandiflora 'Robin Hill'. 8-10cm girth/ 2.75m high

Shrubs

- 16 no. Euonymus fortunei 'Emerald Gaiety'. 5 litre pot size
- 13 no. Myrtus tarentina. 5 litre pot
- 4 no. Pittosporum tenuifolium 'Tom Thumb'. 5 litre pot
- 10 no. Olearia haastii. 5 litre pot
- 9 no. Photinia 'Pink Marble'. 5 litre pot

Perennials

- 8 no. Sedum 'Matrona'. 2 litre pot
- 11 no. Nepeta 'Walkers Low' 2 litre pot

Ornamental Grasses

- 23 no. Stipa tenuissima. 2 Litre pot
- 5 no. Stipa gigantea. 2 litre pot

North/East Facing Border

Trees

- 1 no. Pyrus 'Chanticleer' 8-10cm girth/ 2.75m high
- 2 no. Amelanchier x grandiflora 'Robin Hill' 8-10cm girth/ 2.75m high

Shrubs


- 3 no. Sambucus nigra 'Black Beauty'. 5 litre pot
- 4 no. Aucuba japonica. 5 litre pot

Grasses

- 8 no. Carex oshimensis 'Everest'. 2 litre pot

Ferns

- 9 no. Dryopteris 'Felix Mas'. 2 litre pot

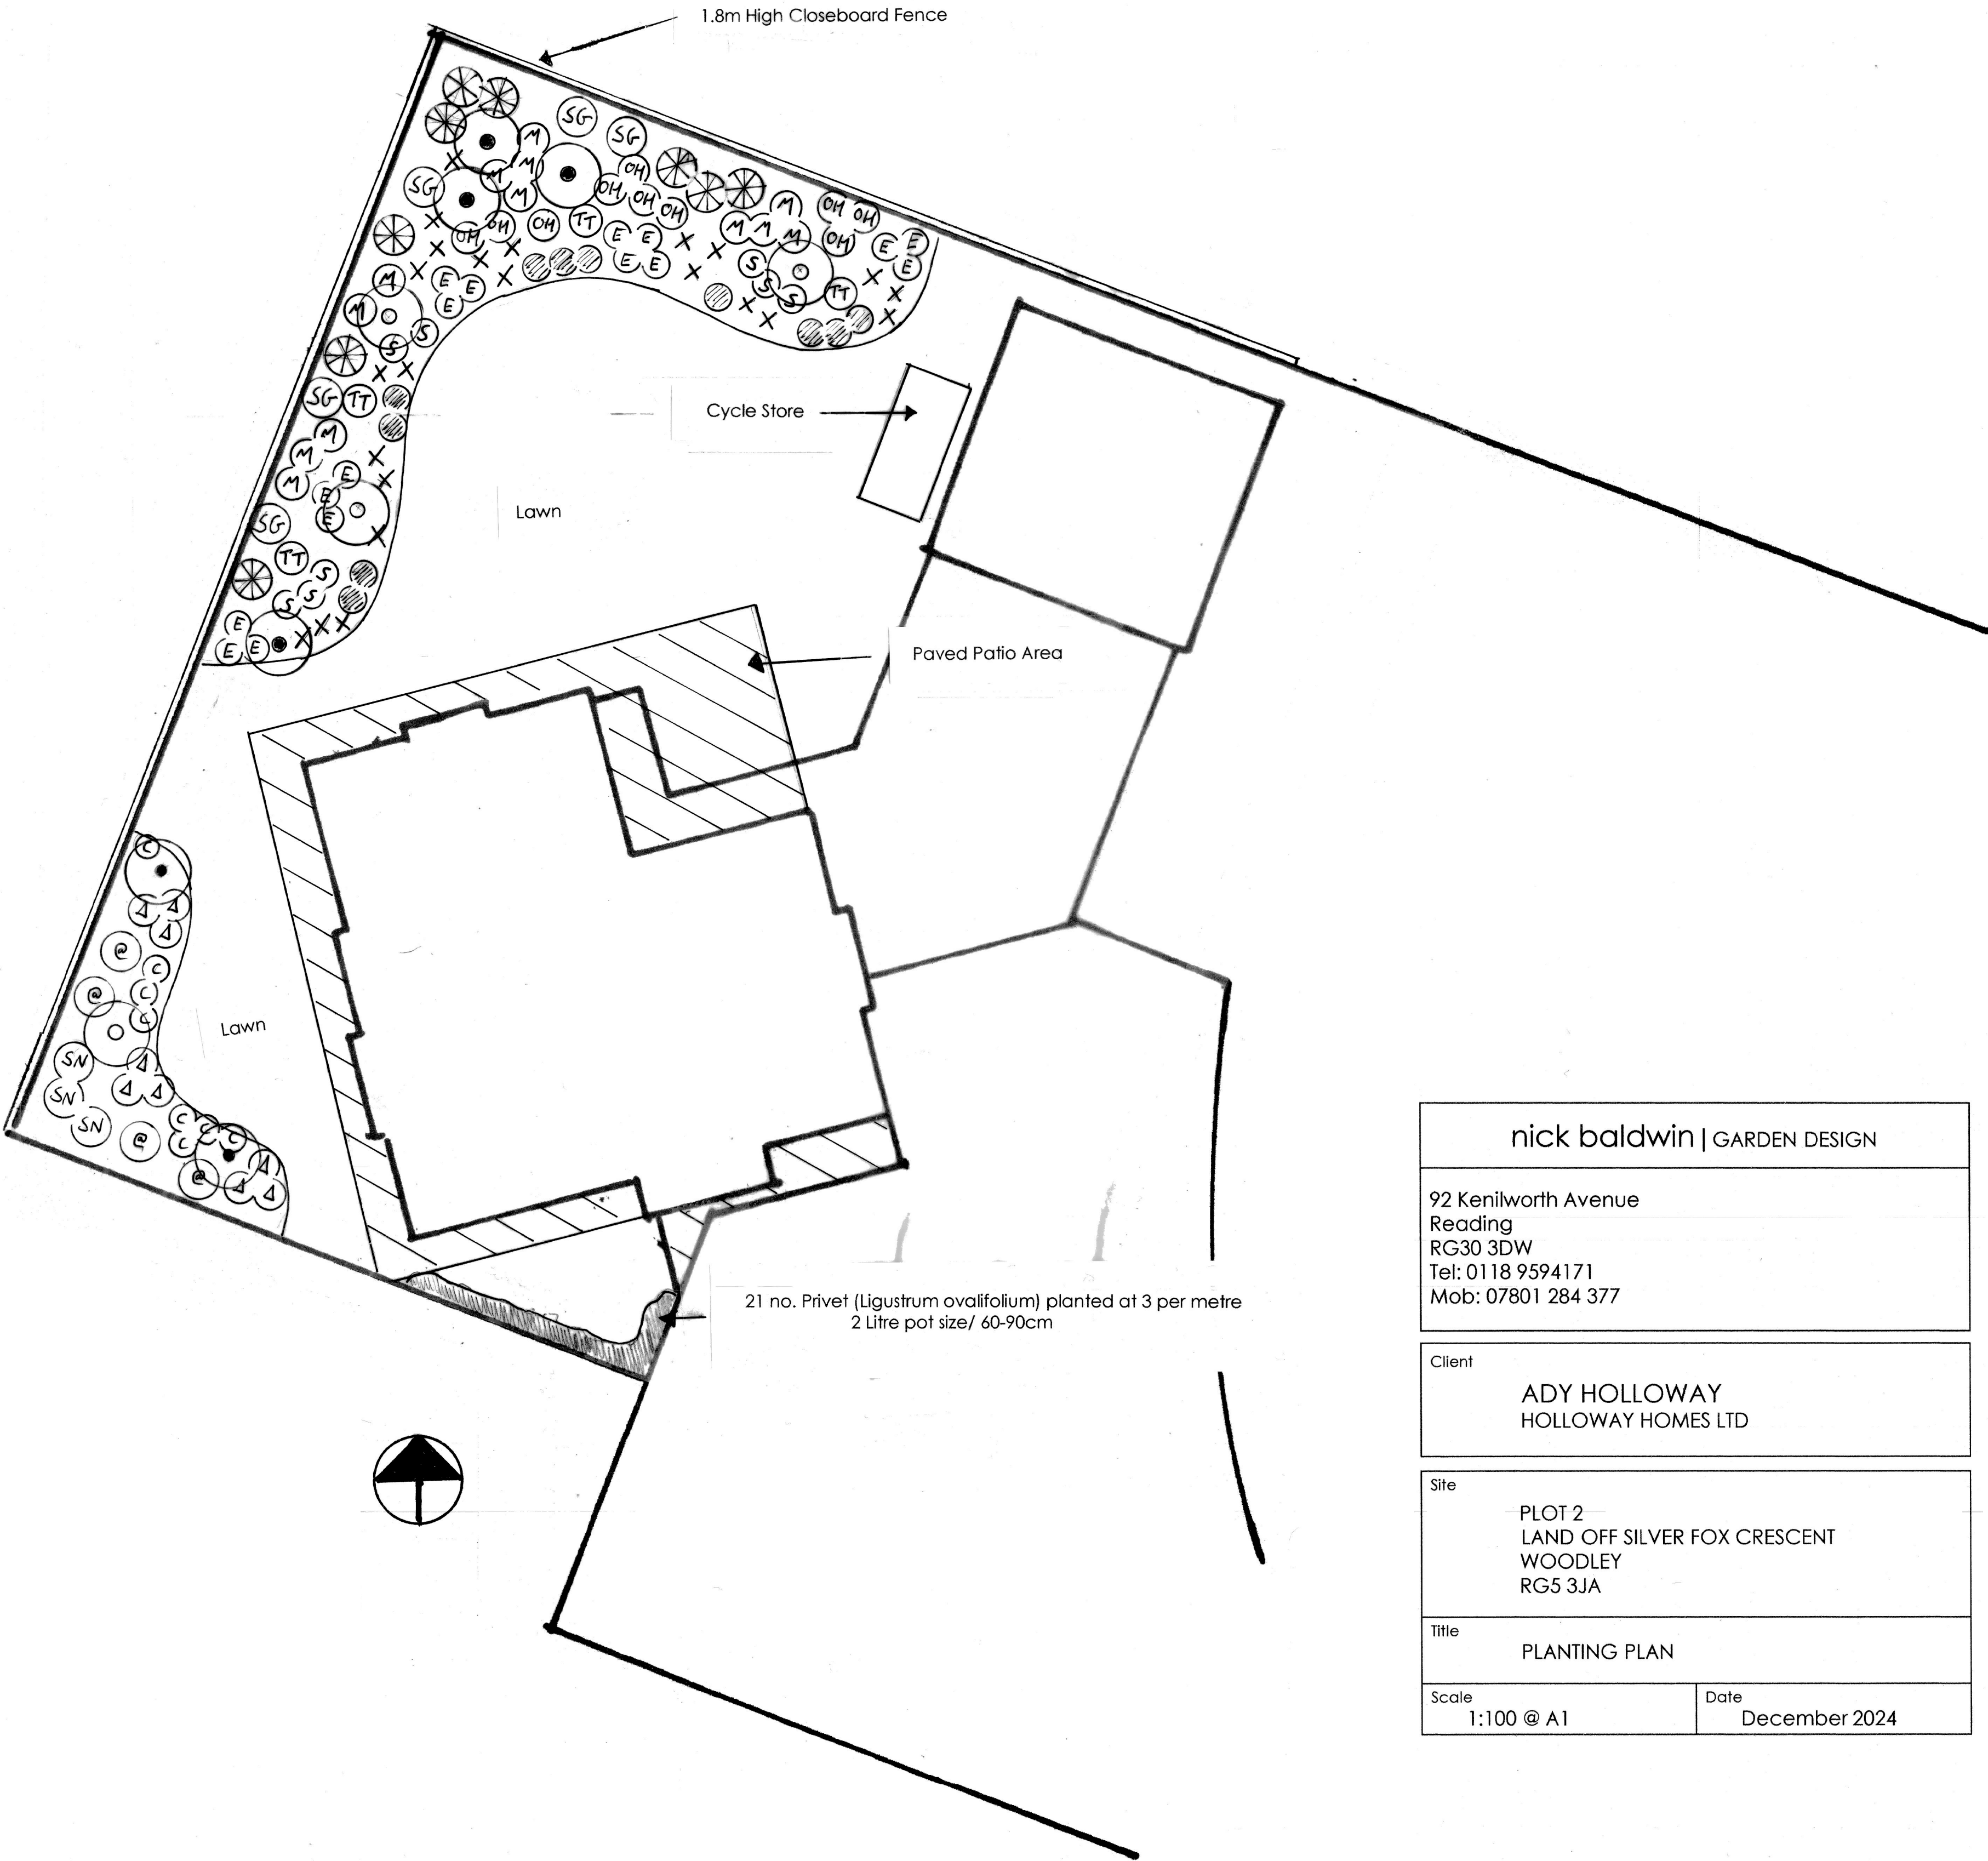

nick baldwin | GARDEN DESIGN

92 Kenilworth Avenue
Reading
RG30 3DW
Tel: 0118 9594171
Mob: 07801 284 377

Client

ADY HOLLOWAY
HOLLOWAY HOMES LTD

Site

PLOT 2
LAND OFF SILVER FOX CRESCENT
WOODLEY
RG5 3JA

Title

PLANTING PLAN

Scale

1:100 @ A1

Date

December 2024