


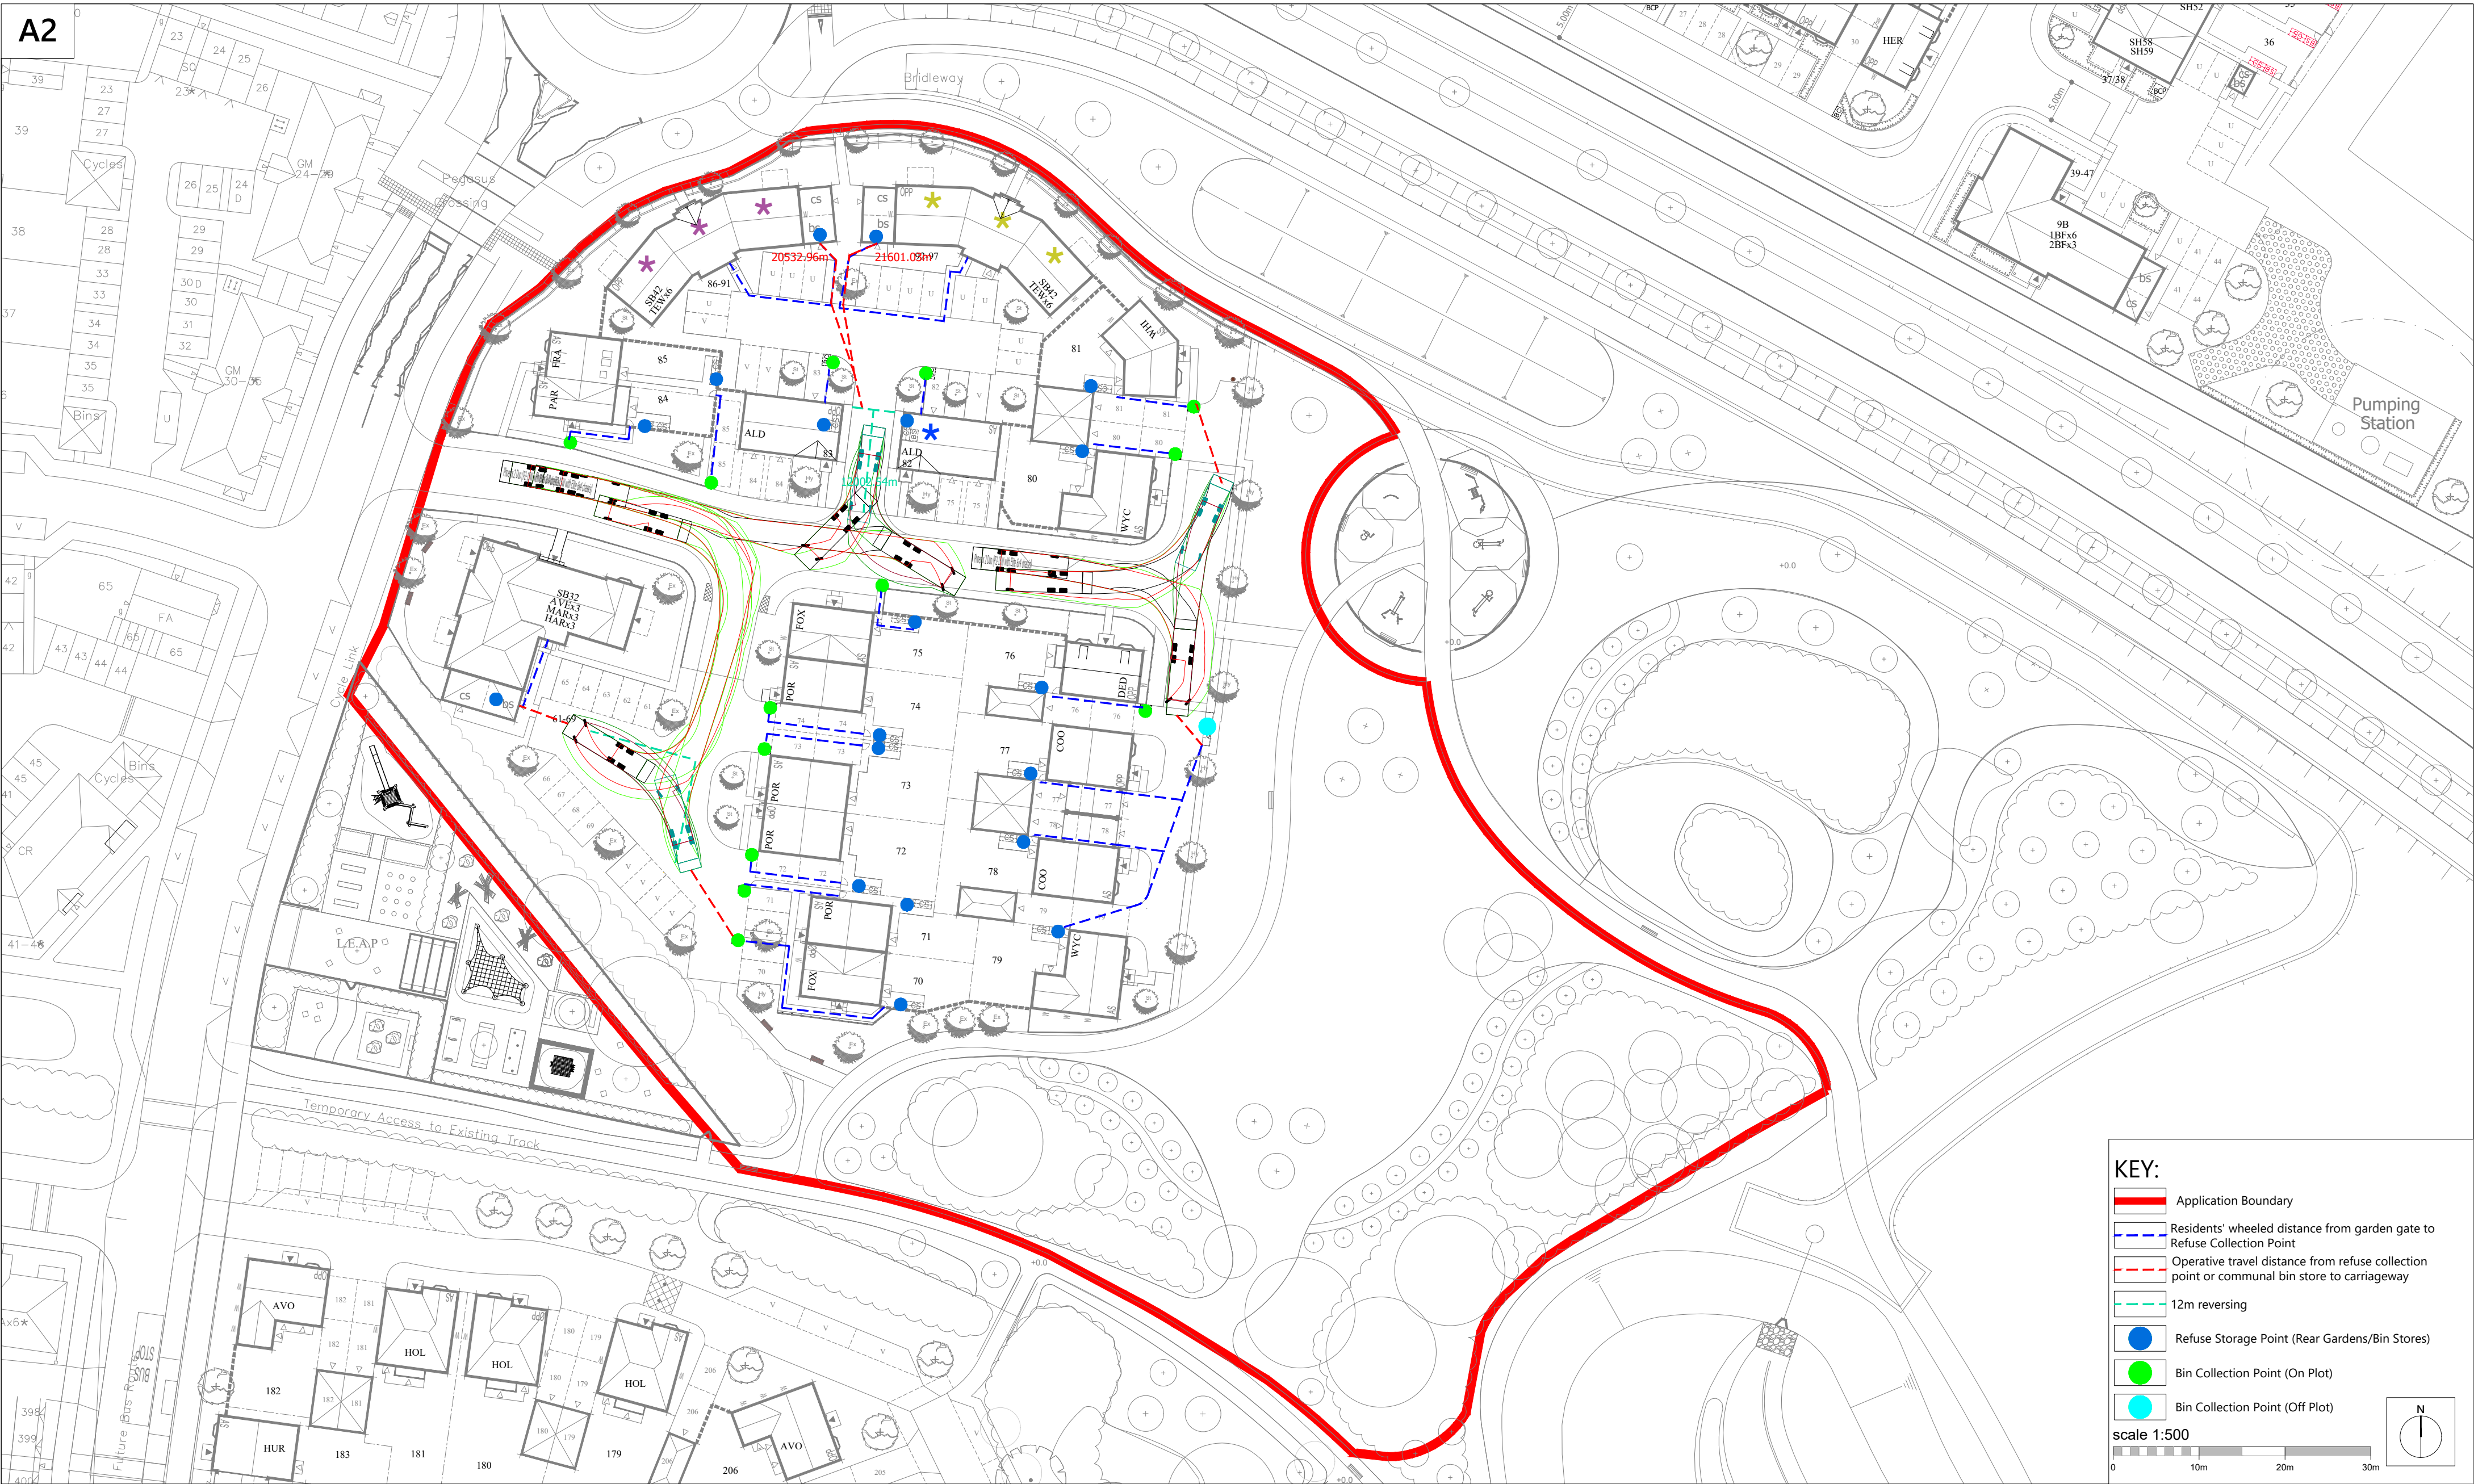

KEY:

- Application Boundary
- Residents' wheeled distance from garden gate to Refuse Collection Point
- Operative travel distance from refuse collection point or communal bin store to carriageway
- 12m reversing
- Refuse Storage Point (Rear Gardens/Bin Stores)
- Bin Collection Point (On Plot)
- Bin Collection Point (Off Plot)

scale 1:500

010m20m30m

N

Romsey T:01794 367703 F:01794 367276		Portishead T:01275 407000 F:01794 367276					Project Finchwood Park, Finchampstead						
							Drawing Refuse Storage and Collection Plan						
							Client Barratt David Wilson Homes						
							Job no. BARR230213	Date 29.03.23					
							Dwg no. PLN-8-1109	Rev. E					
							Author JF	Checker					
							Status PLANNING	Scale 1:500 at A2					
								Office Romsey					
							Client ref.						

www.thrivearchitects.co.uk

This drawing is the copyright of Thrive Architects Ltd ©. All rights reserved. Ordnance Survey Data © Crown Copyright. All rights reserved. Licence No. 100007359. Permission is granted to scale from this drawing for the purposes of **Local Authority Planning Approval only**. For all other purposes DO NOT scale from this drawing. Contractors, sub-contractors and suppliers are to check all relevant dimensions and levels of the site and building before commencing any shop drawings or building work. Any discrepancies should be recorded to the Architect. Where applicable this drawing is to be read in conjunction with the Consultants' drawings.

thrive.

architects