

WEST ELEVATION

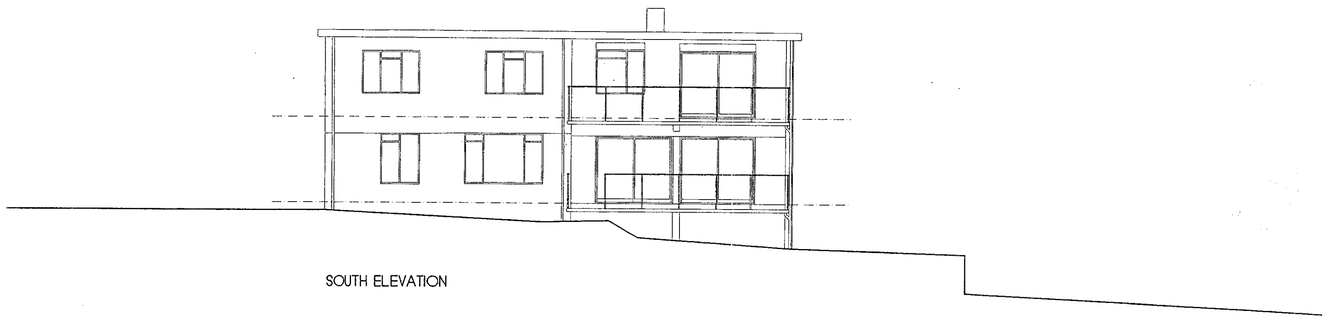

SOUTH ELEVATION

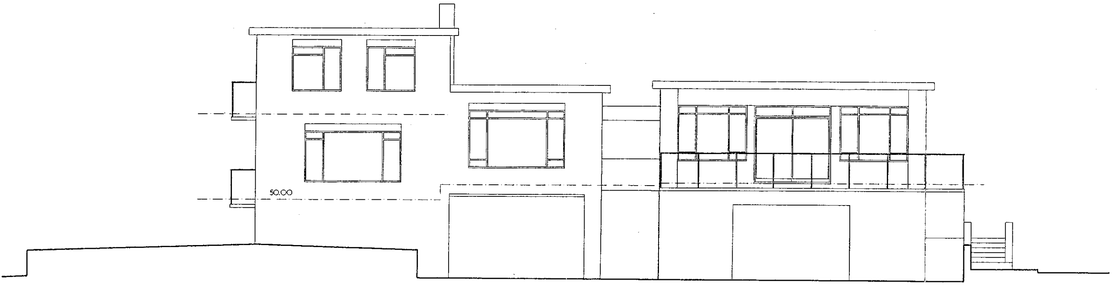

EAST ELEVATION

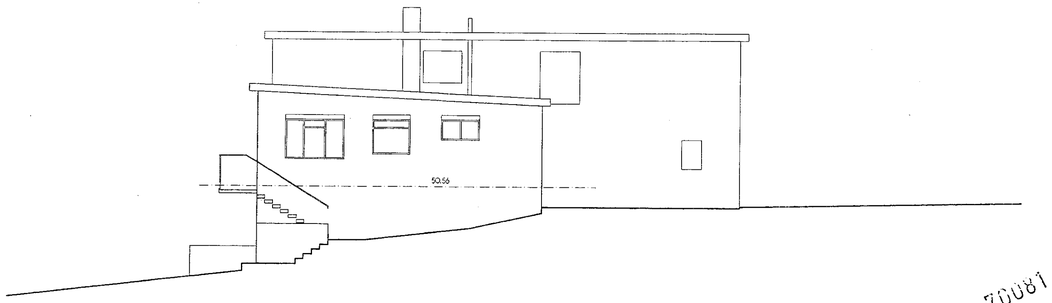

NORTH ELEVATION

06.JUL.1999* 70081

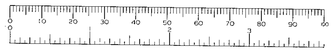

THIS COPY HAS BEEN MADE BY OR WITH
THE AUTHORITY OF THE [illegible]
OFFICER [illegible]
DE[illegible]
AC[illegible]
CO[illegible]
CO[illegible]
OF THE [illegible]



Revisions

PROJECT
KINGSMERE
NINE MILE RIDE
FINCHAMPSTEAD

DRAWING
ELEVATIONS AS EXISTING

APPENDIX 3

SCALE	DATE	DRG N
1 : 100	Nov 98	9828/SO3

GLENN CURRAN
ARCHITECTURE
MONTAGU STUDIO 5 MONTAGU ROAD DATCHET
BERKSHIRE SL3 9DT TEL/FAX 01753 543533

© Copyright



EAST ELEVATION



NORTH ELEVATION

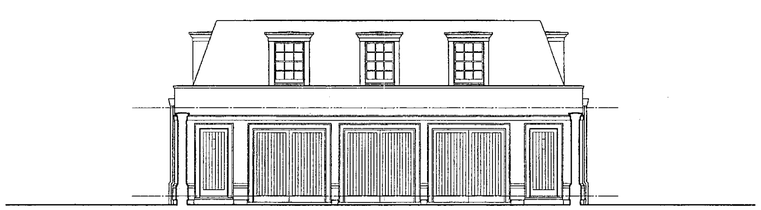

GARAGE BLOCK – EAST ELEVATION

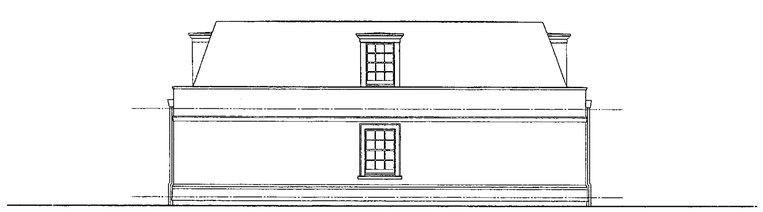

GARAGE BLOCK – WEST ELEVATION



THIS COPY HAS BEEN MADE BY OR WITH THE AUTHORITY OF THE DIRECTOR OF ... OFFICER PURSUANT TO S.47 OF ... DESIGN ... ACT ... COPY ... COPIES ... OF THE ...

70081.

B	11/11/99	REDRAWN. POOL WING IN + E ELEVS) AMENDED. WINDOWS ADDED TO LWR. GRD FLR, NORTH ELEV. DORMERS ADDED TO EAST ELEV. WEST ELEV. GARAGE ADDED
A	03/03/99	PLINTH N. ELEVATION AMENDED

Revisions

PLANNING SERVICES
HPT
TLS
SHF
POL
DC
PPP
DS
07 JUN 2000
COPIES TO:
ACK:
FILE:

PROJECT
KINGSMERE
NINE MILE RIDE
FINCHAMPSTEAD

DRAWING
ELEVATIONS AS PROPOSED
Sheet 2

APPENDIX 4.

SCALE	DATE	DRG No
1 : 100	Jan 99	9828/C06B

GLENN CURRAN
ARCHITECTURE
MONTAGU STUDIO 5 MONTAGU ROAD DATCHET
BERKSHIRE SL3 9DT . TEL/FAX 01753 543533

© Copyright

11.FEB.2000* 0576

REFUSED

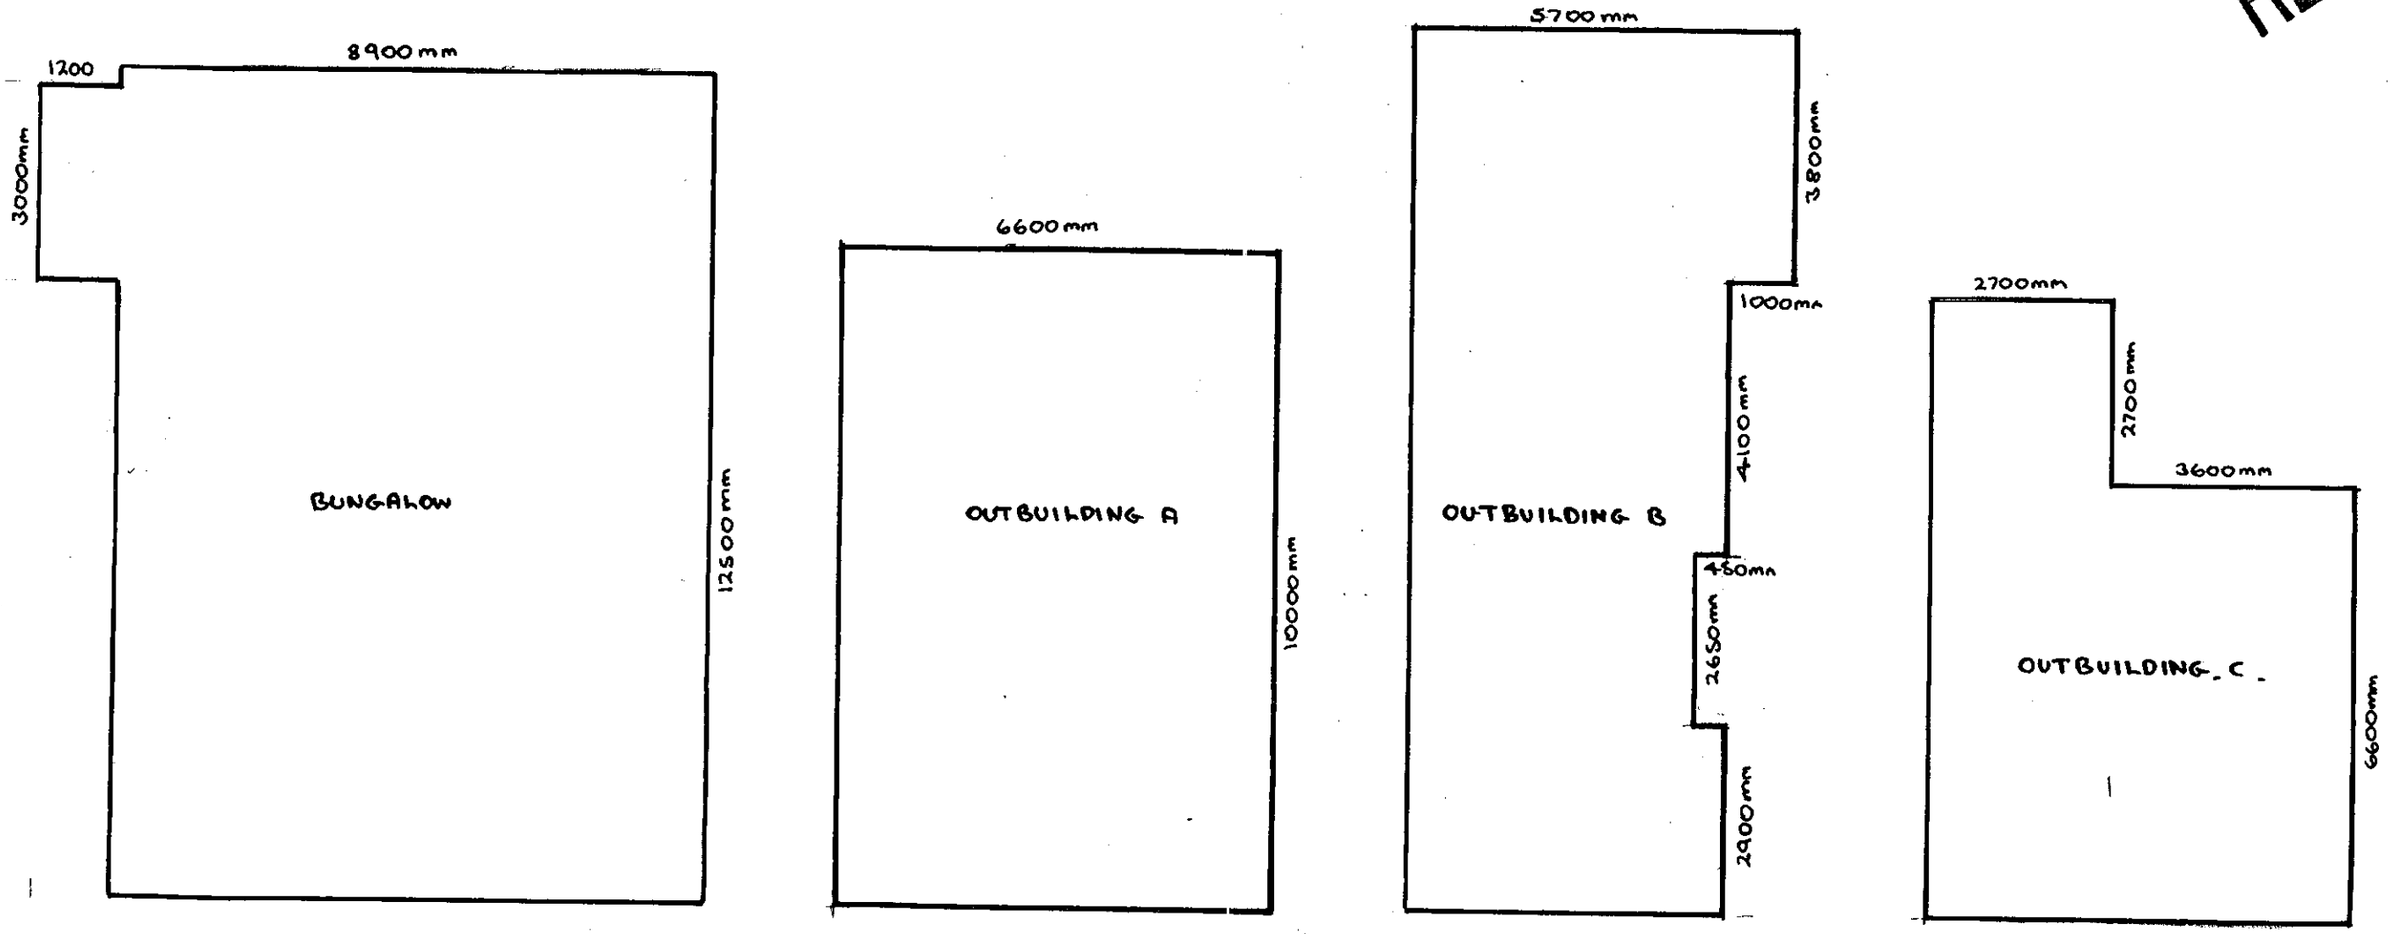

PROPOSED DEMOLITION - CHUNG YU, HEATH RIDE, FINCHAMPSTEAD, BERKSHIRE

FOR INFORMATION ONLY

11.FEB.2000* 0576

REFUSED

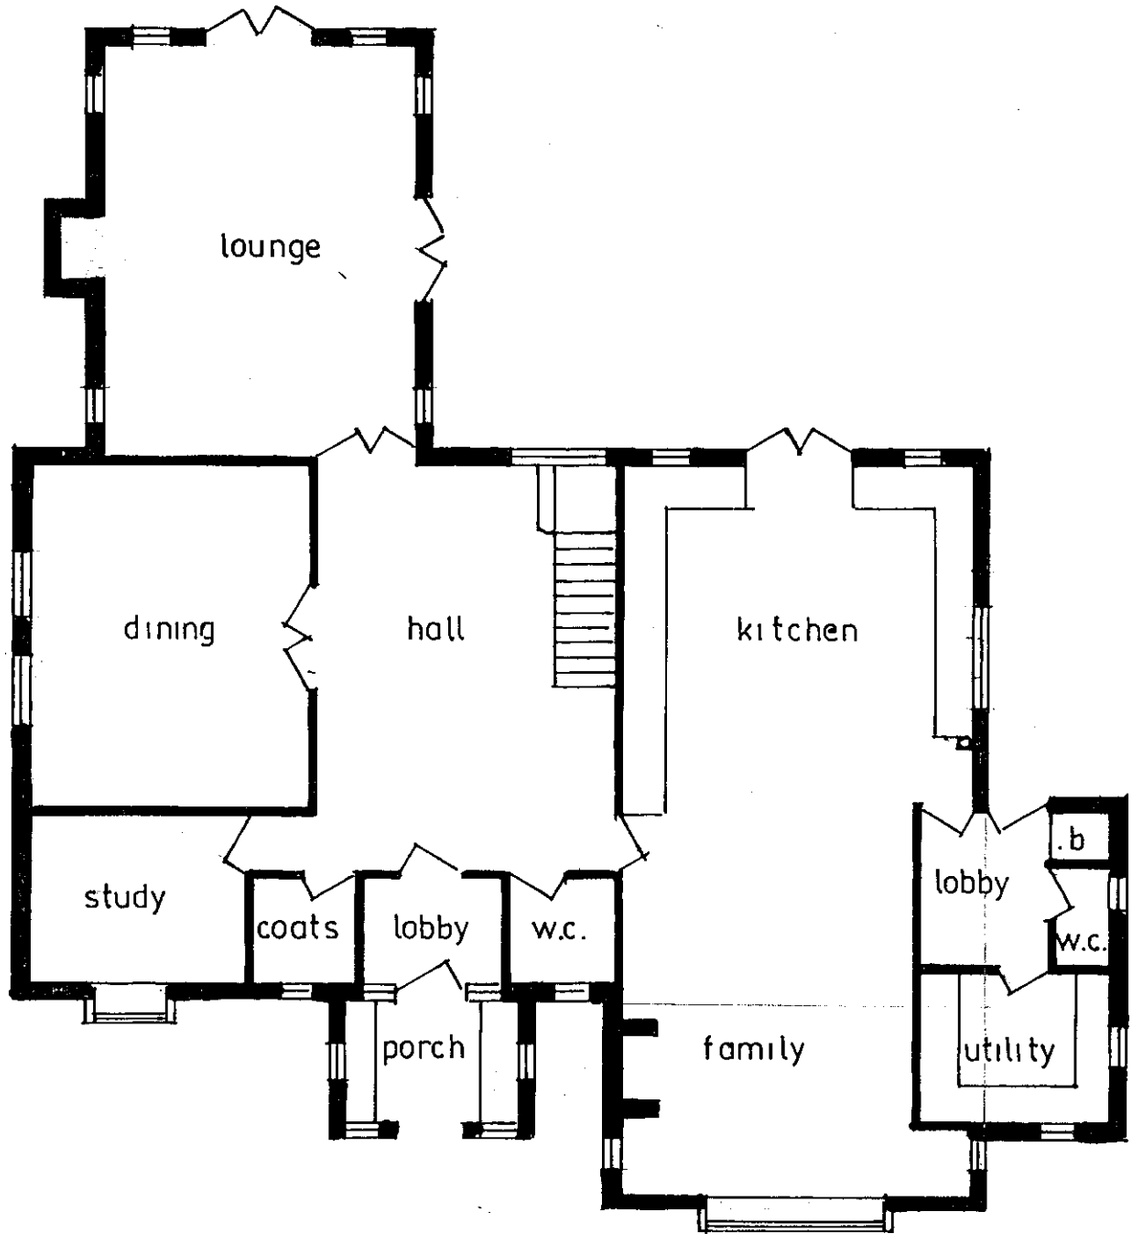

GROUND FLOOR PLAN

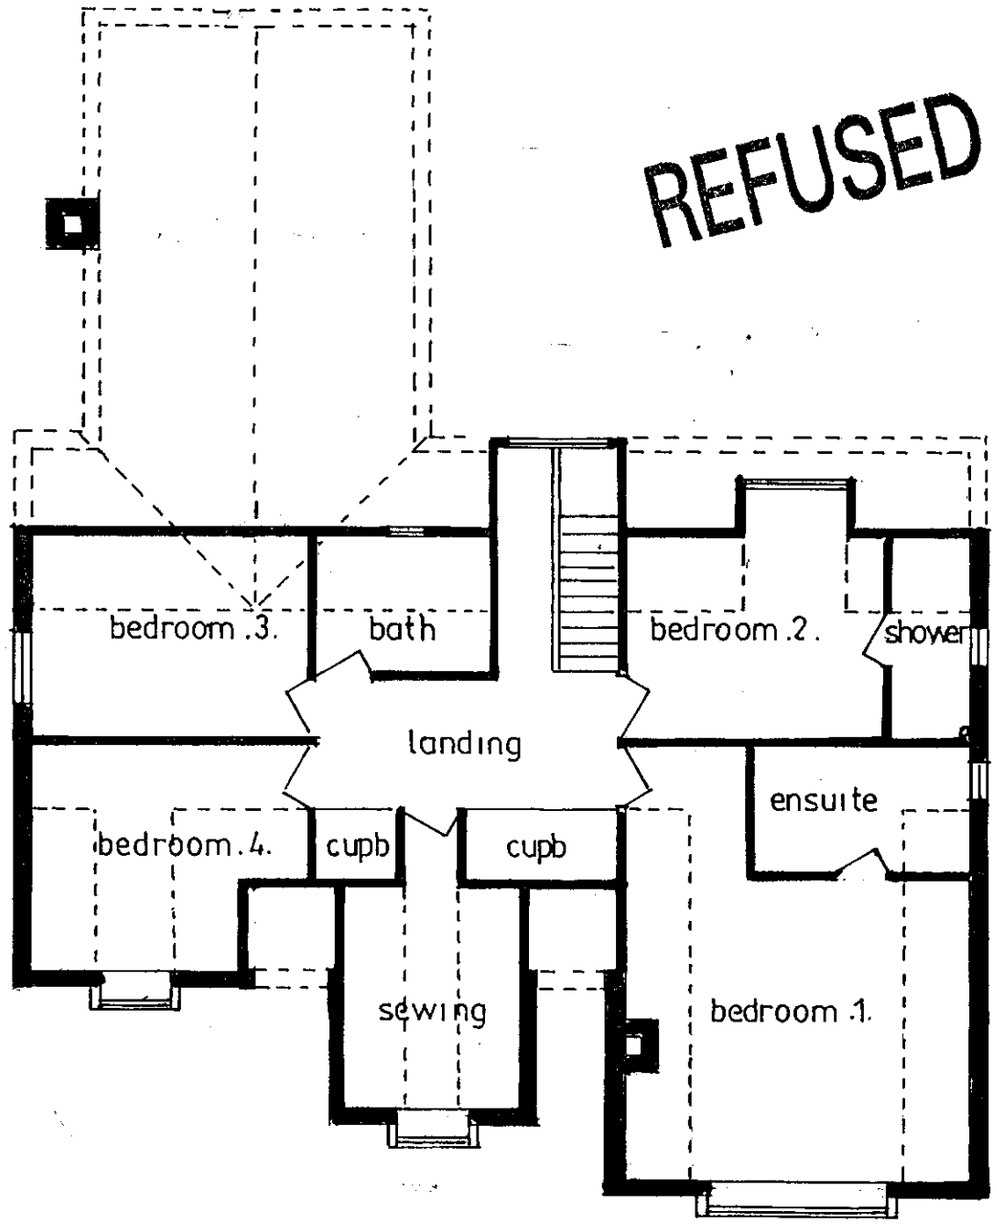

FIRST FLOOR PLAN

PROPOSED DWELLING – CHUNG YU, HEATH RIDE, FINCHAMPSTEAD, BERKSHIRE

Drawing nº AH/S/626 Date JAN 2000 Scale 1:100 Drawn ANDESIGN Clients MR & MRS. J. STEAN Consultant ROBIN · BRADBEER

11.FEB.2000* 0576

REFUSED



SOUTHWEST ELEVATION



SOUTHEAST ELEVATION



NORTHEAST ELEVATION



NORTHWEST ELEVATION

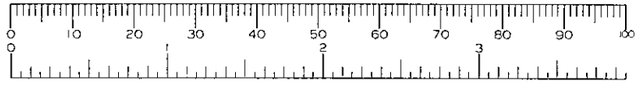

PROPOSED DWELLING - CHUNG YU, HEATH RIDE, FINCHAMPSTEAD, BERKSHIRE

Drawing nº AH/S/627 Date JAN 2000 Scale 1:100 Drawn ANDESIGN Clients MR & MRS. J. STEAN Consultant ROBIN BRADBEER