


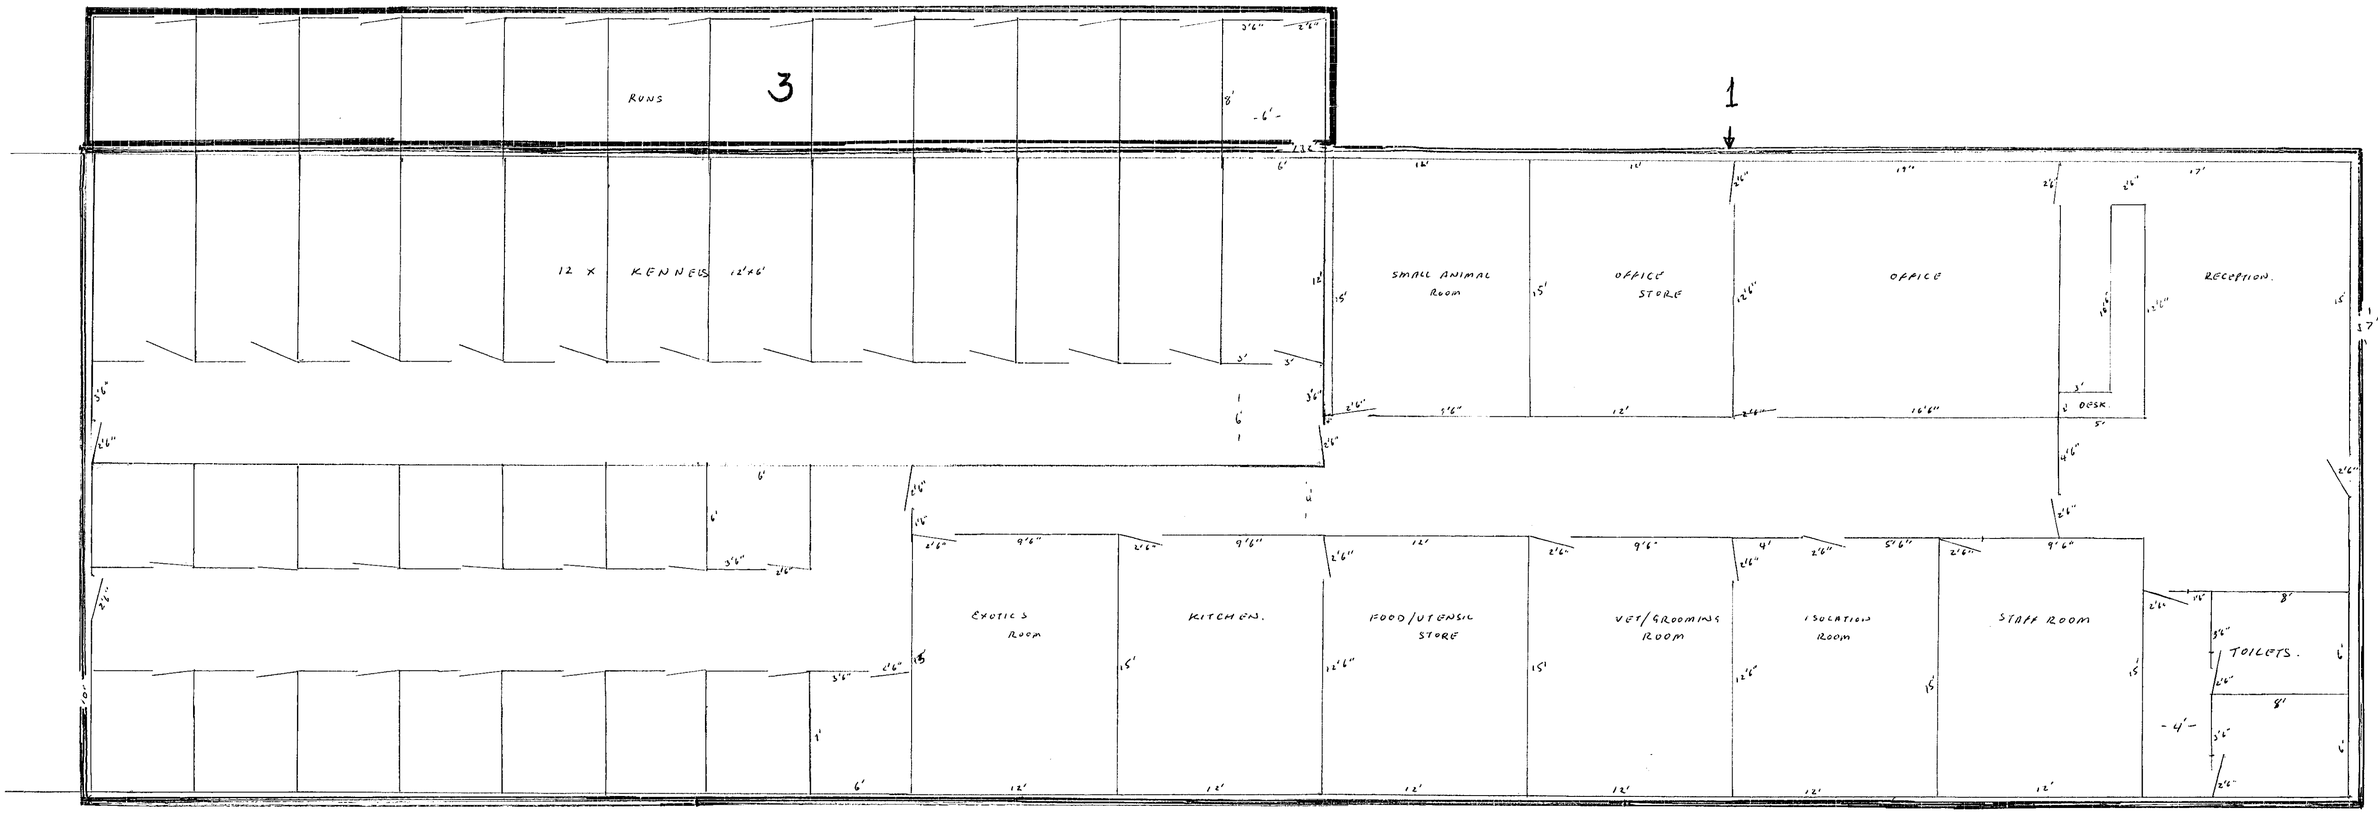

1 EXISTING BARN AREA

DOG KENNEL AREA WITH ADDITIONAL SOUND PROOFING

3 FUTURE EXTERNAL DOG RUNS REQUIRING PLANNING PERMISSION.
NOT TO BE INCLUDED WITH PRESENT PLANS.



